

notes

this drawing is the copyright of the **pdp architecture llp** and must not be reproduced in whole or part or used for the execution of works without their permission.
all dimensions to be checked on site prior to commencement of construction works and the architect notified of any discrepancy.
figured dimensions are to be used in preference to scaled dimensions.
no deviation from this drawing will be permitted without prior consent of the architect.
all drawings are prepared subject to a full measured and structural survey of the buildings and site.
all structural work is subject to the appointment of a structural engineer to confirm and agree the structural proposals.
os promap licence no. 100026449.

health & safety:
exceptional risks involving specific methods of construction or exceptional maintenance issues can be found within the designers risk assessment.


Scale with 50 mm @ 1:1 - 25 mm @ 1:50		
revision	notes	date

drawn	checked
-------	---------

client




PLANNING

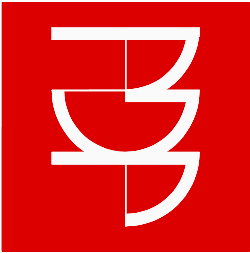

pdp architecture llp
chartered architects town planning
interior design consultants
2 beechworth road havant
hampshire po9 1ax
tel 023 9248 1100
fax 023 9247 5050
email pdp@pdp-architects.co.uk
www.pdp-architects.co.uk

project	Emsworth Pavilion Emsworth Park Horndean Road, Emsworth
detail	Proposed Roof Plan

drawn	checked
date	status
May 2022	Planning
a1 scale 1:50	a3 scale 1:100
28117 - PD111	rev

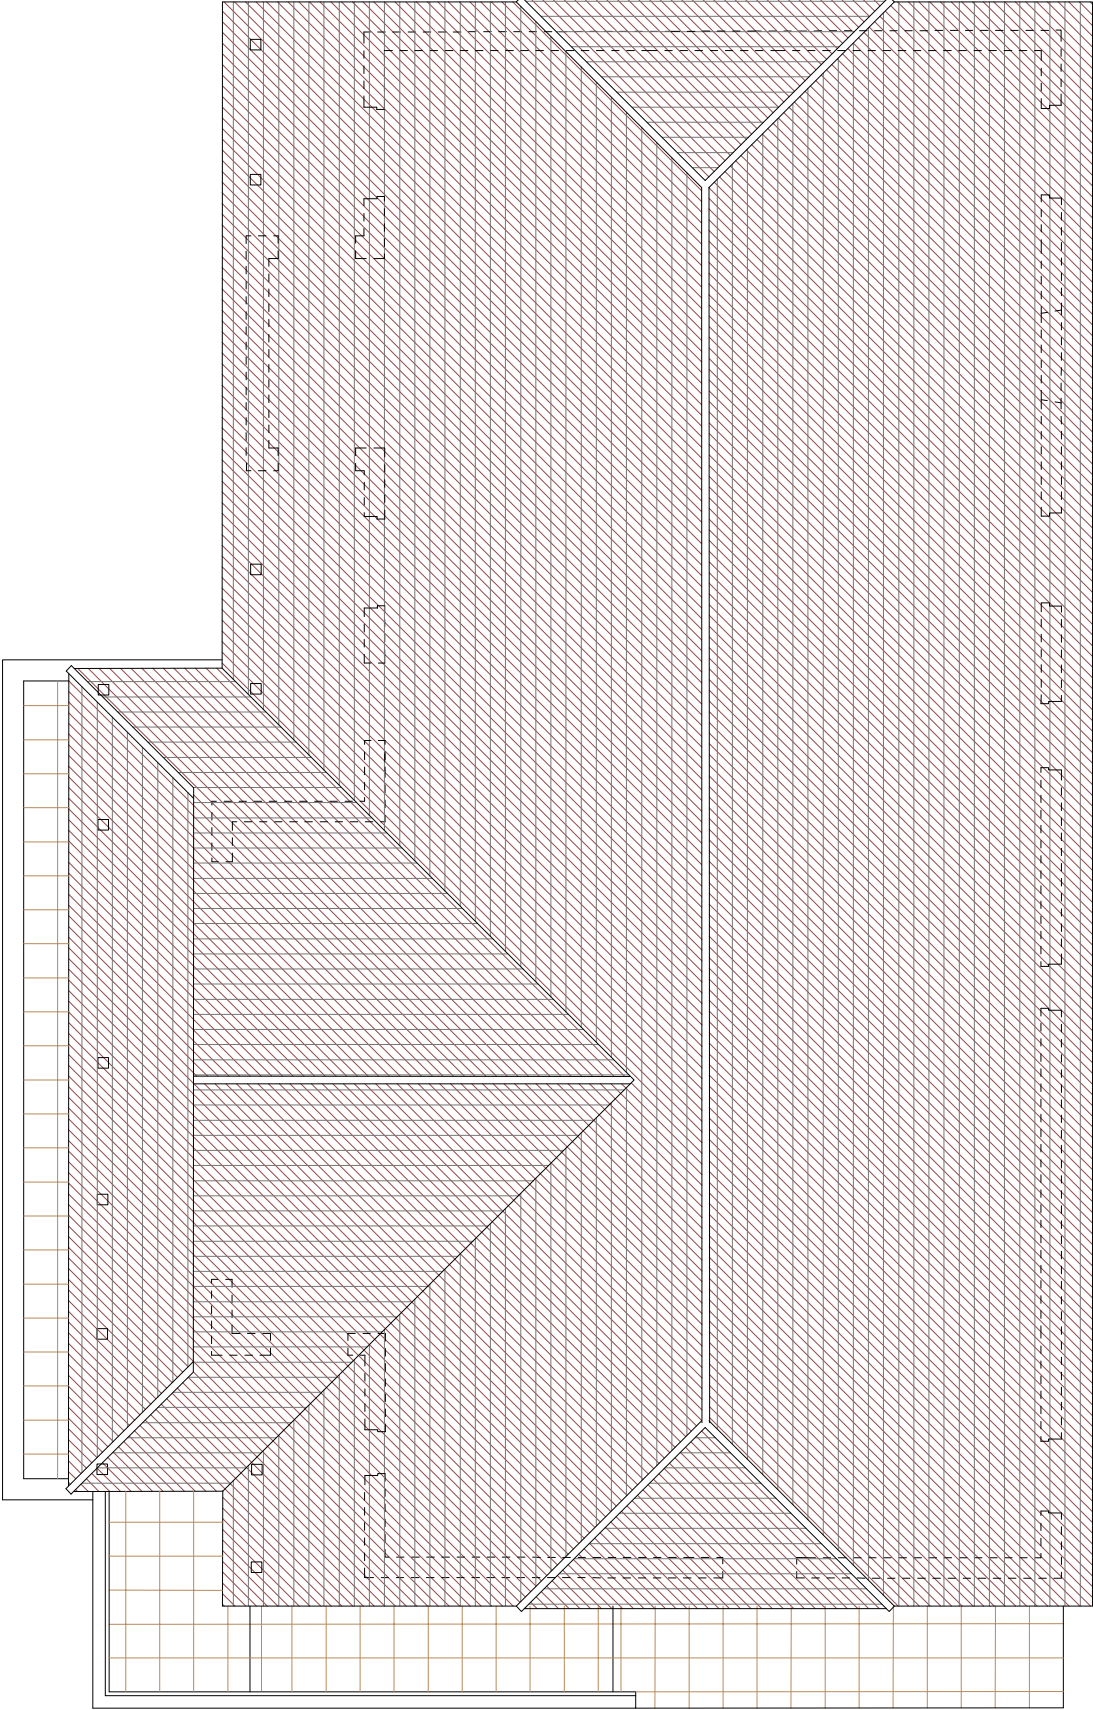

0m 5m
A1 1:50 / A3 1:100 scale bar

proposed roof plan [A1 1:50 / A3 1:100]