






Site Location Plan @ 1:1250
Licence No. 100047474

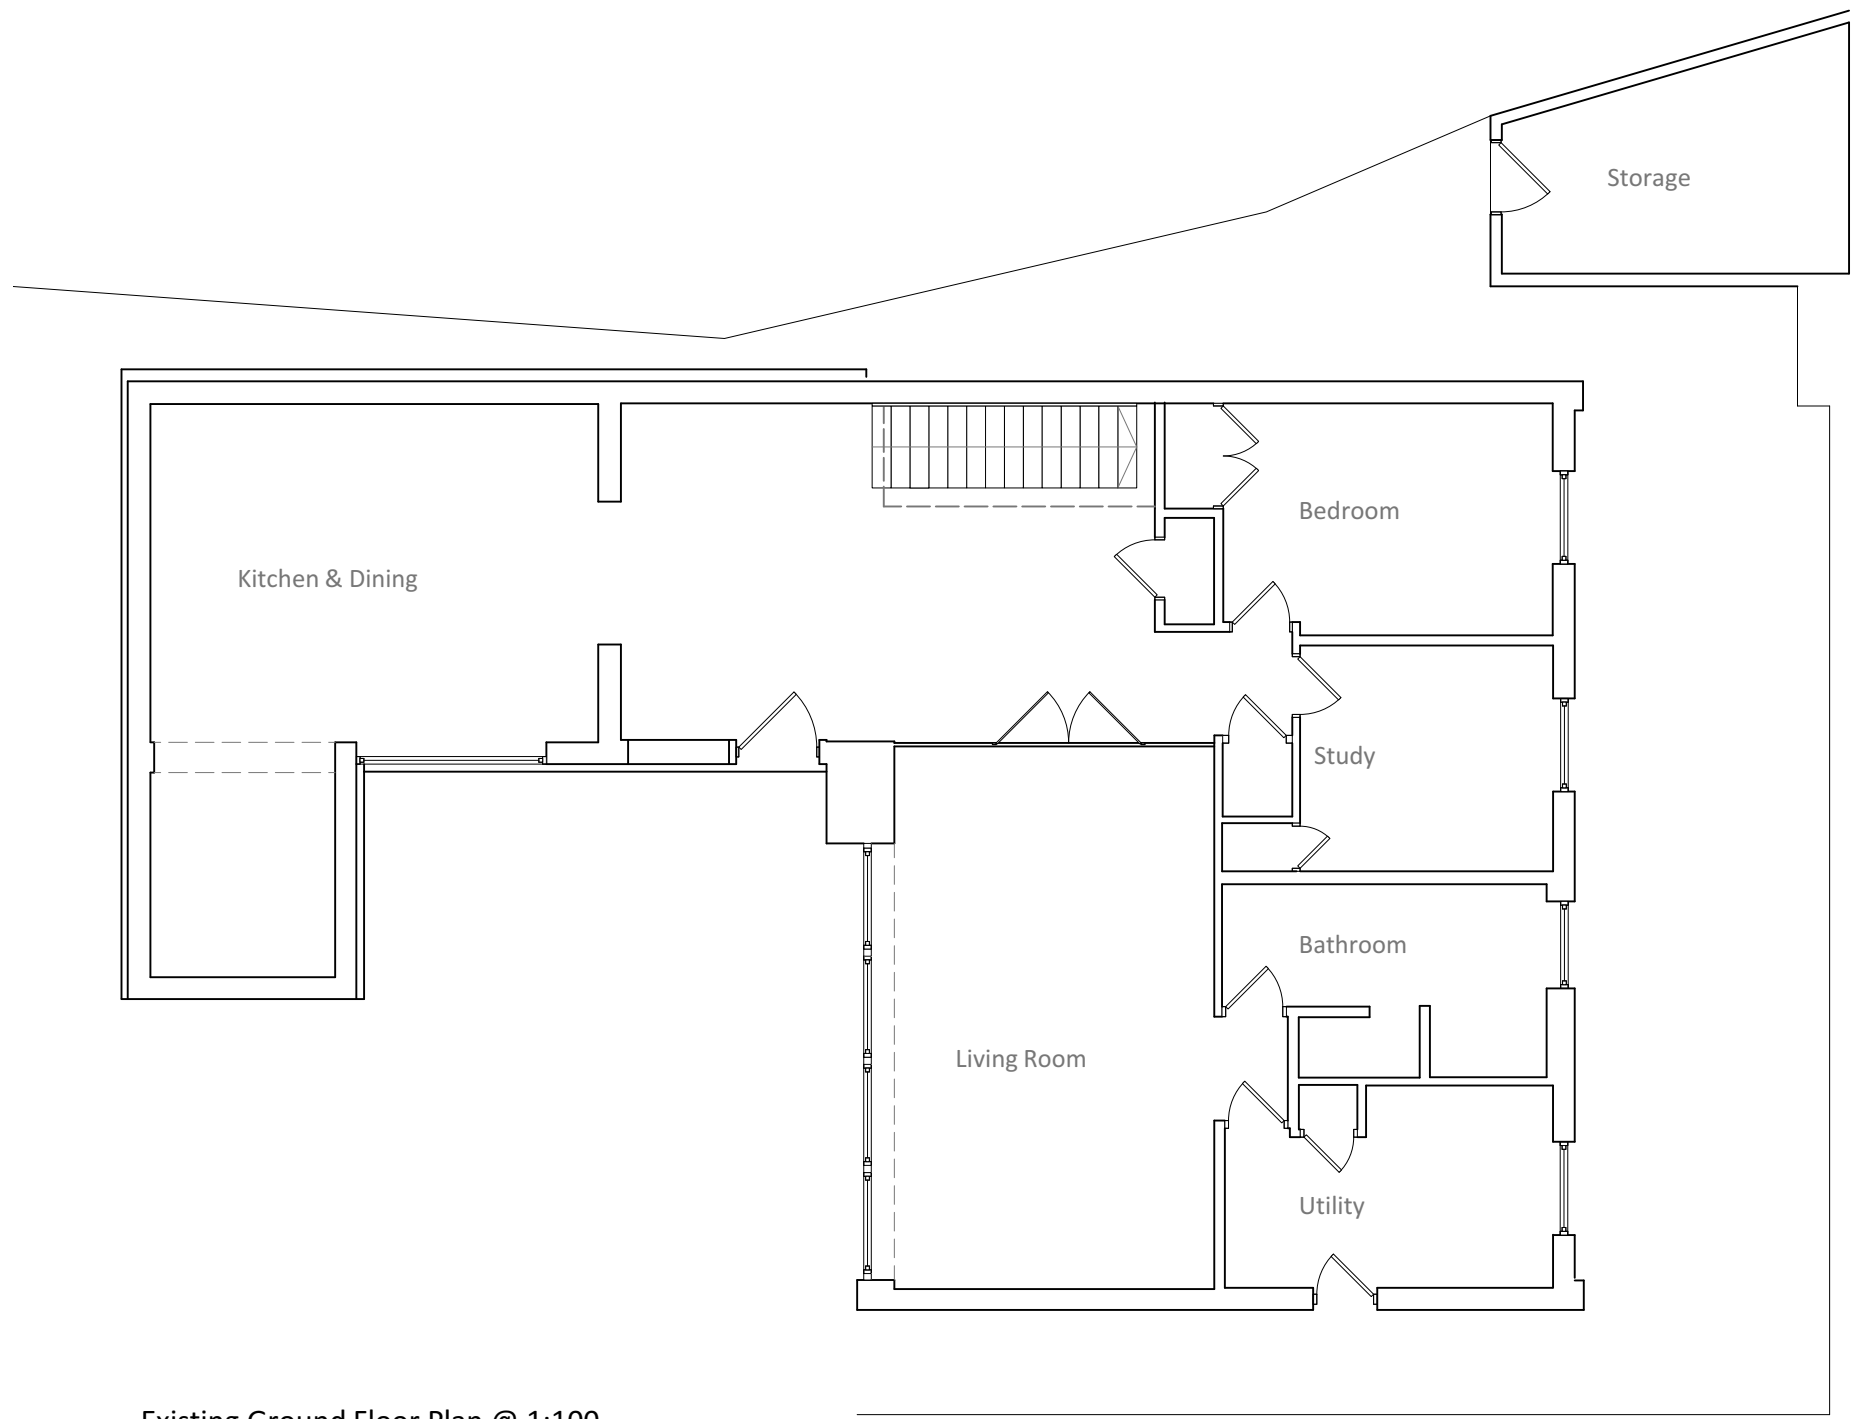


Existing Ground Floor Plan @ 1:100

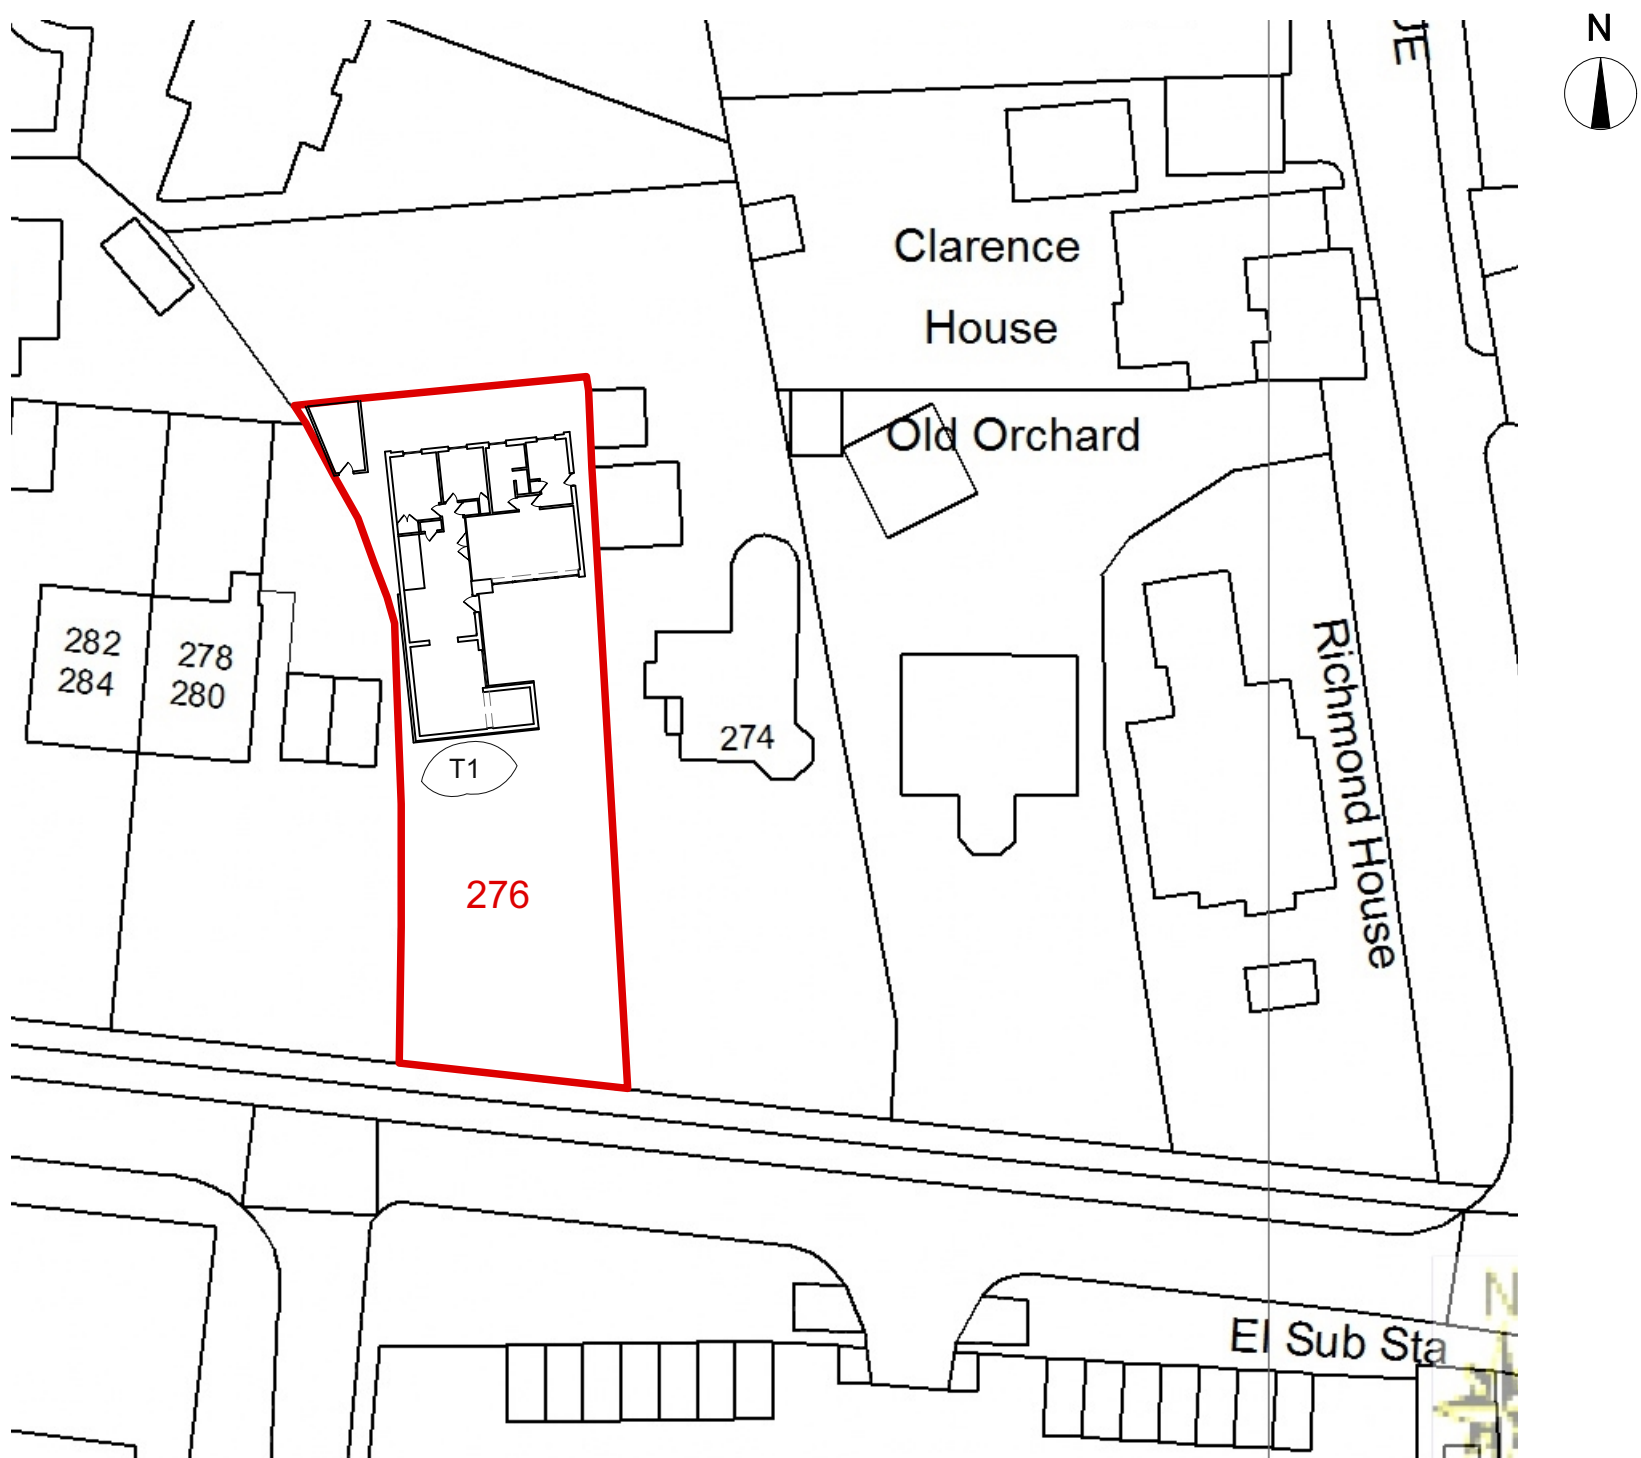


Existing Block Plan @ 1:500

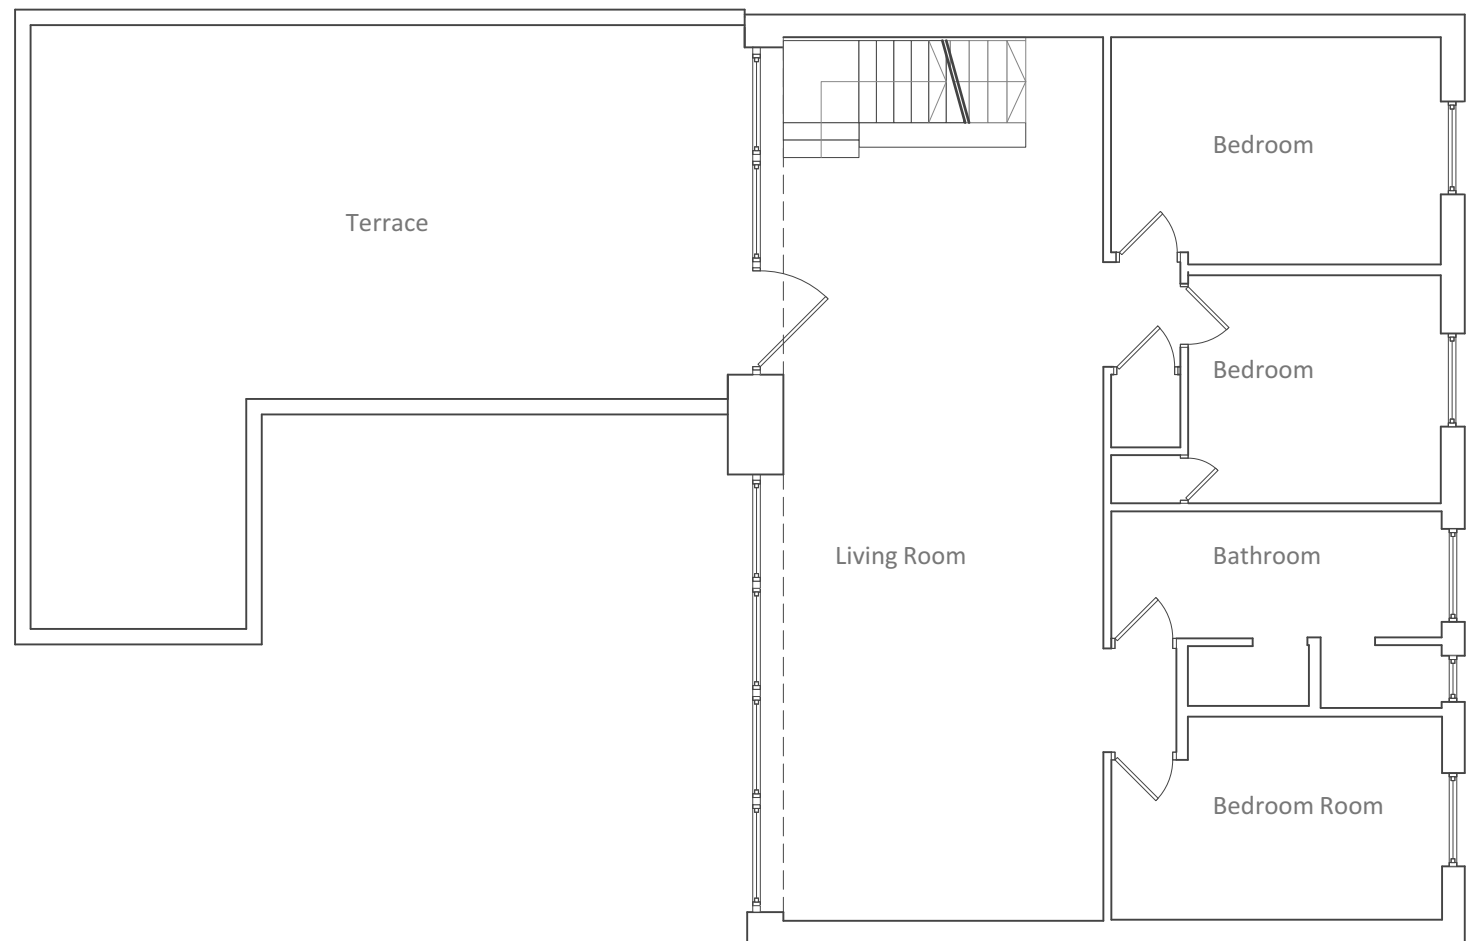


Existing First Floor Plan @ 1:100

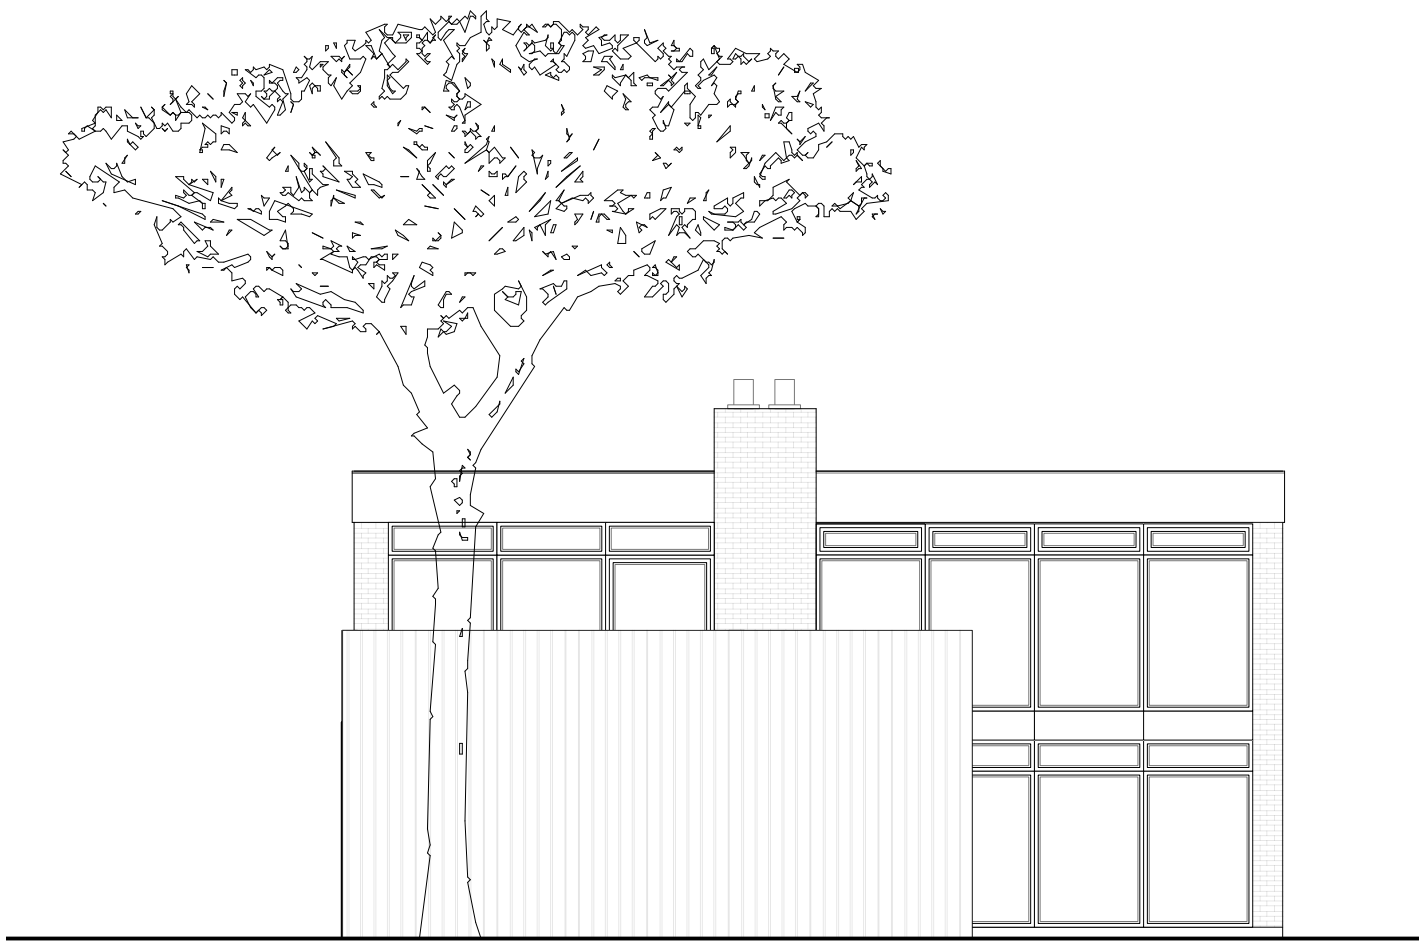


Existing Front Elevation (South) @ 1:100
Excluding the extension*

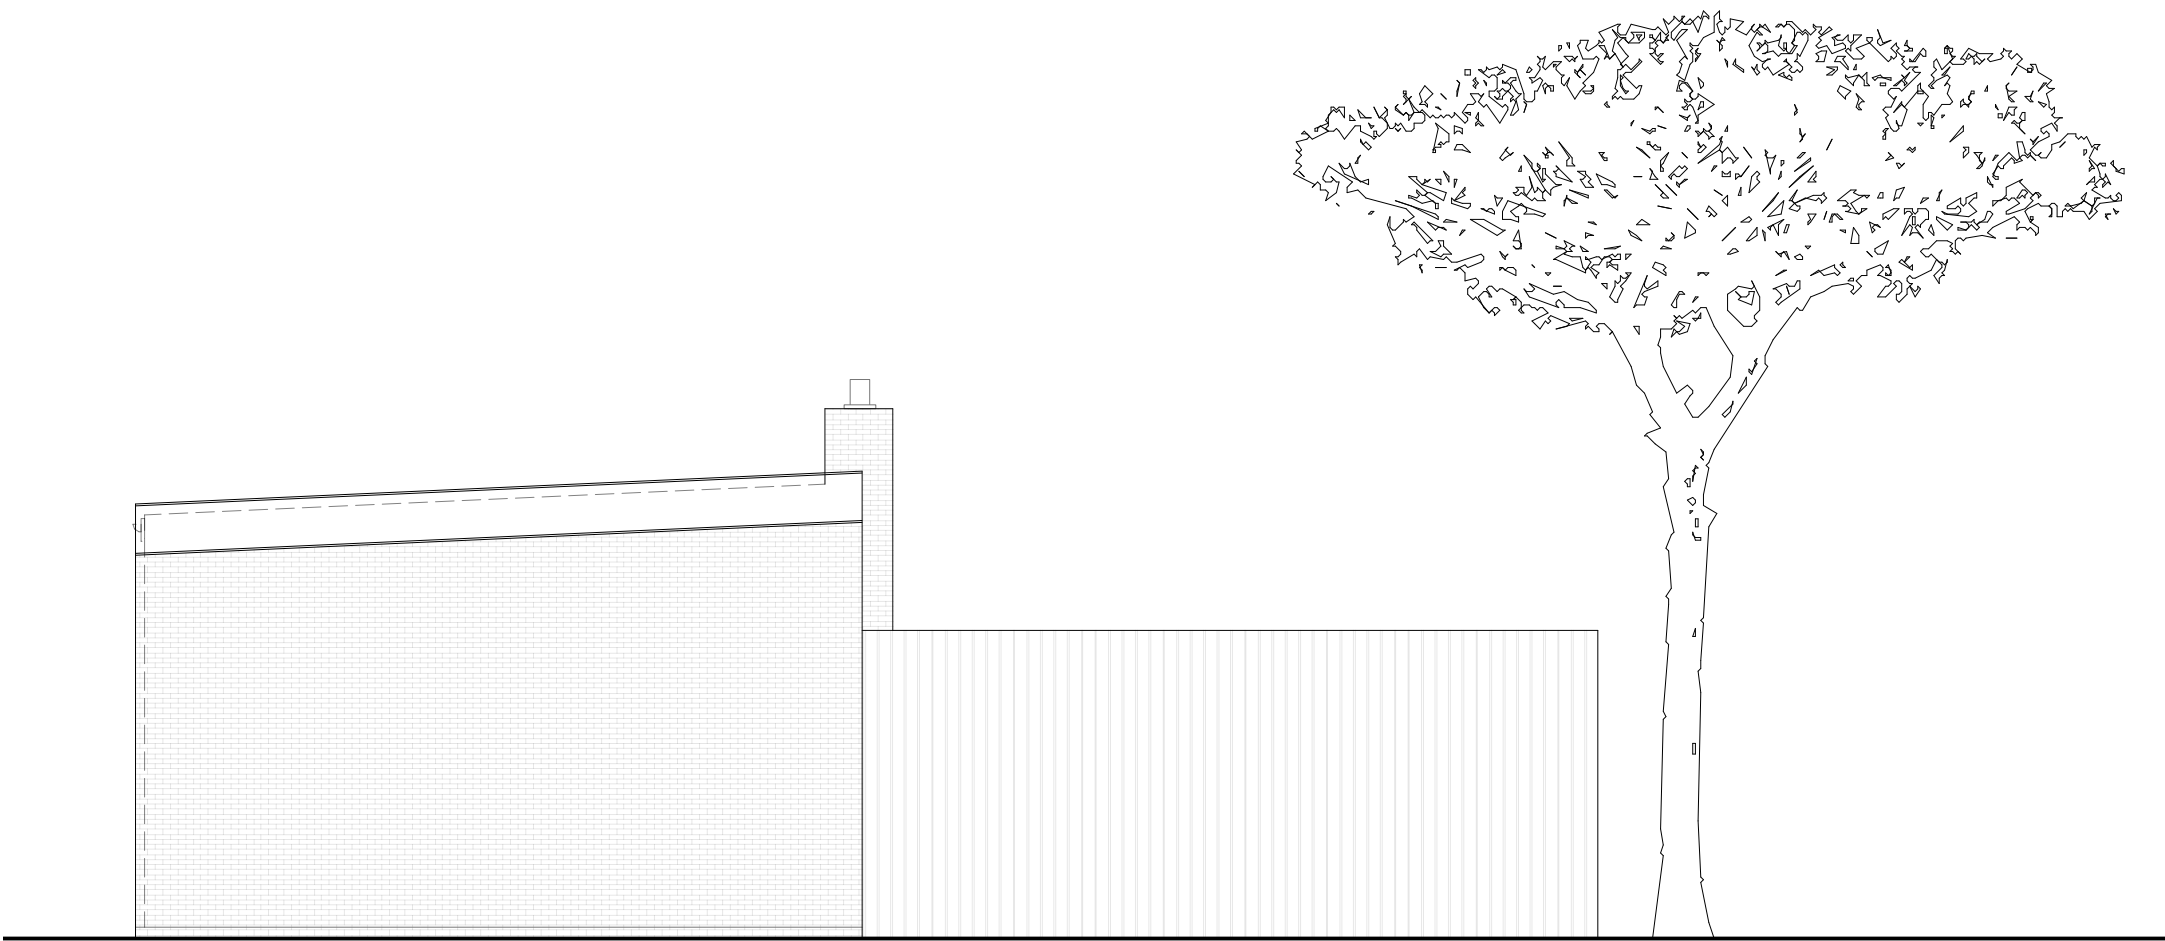

Existing Side Elevation (West) @ 1:100

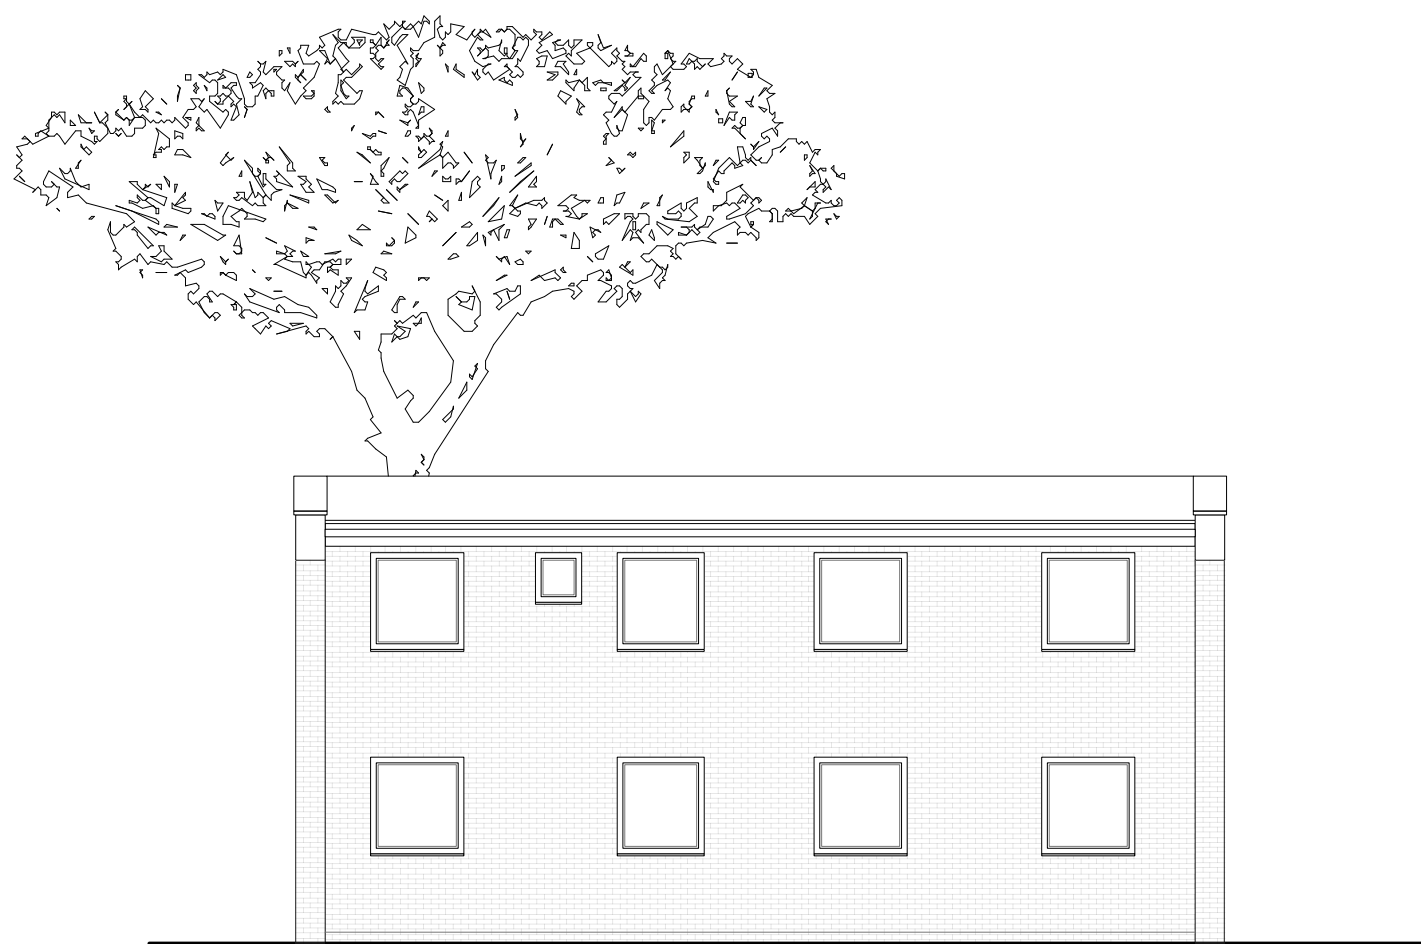

Existing Rear Elevation (North) @ 1:100

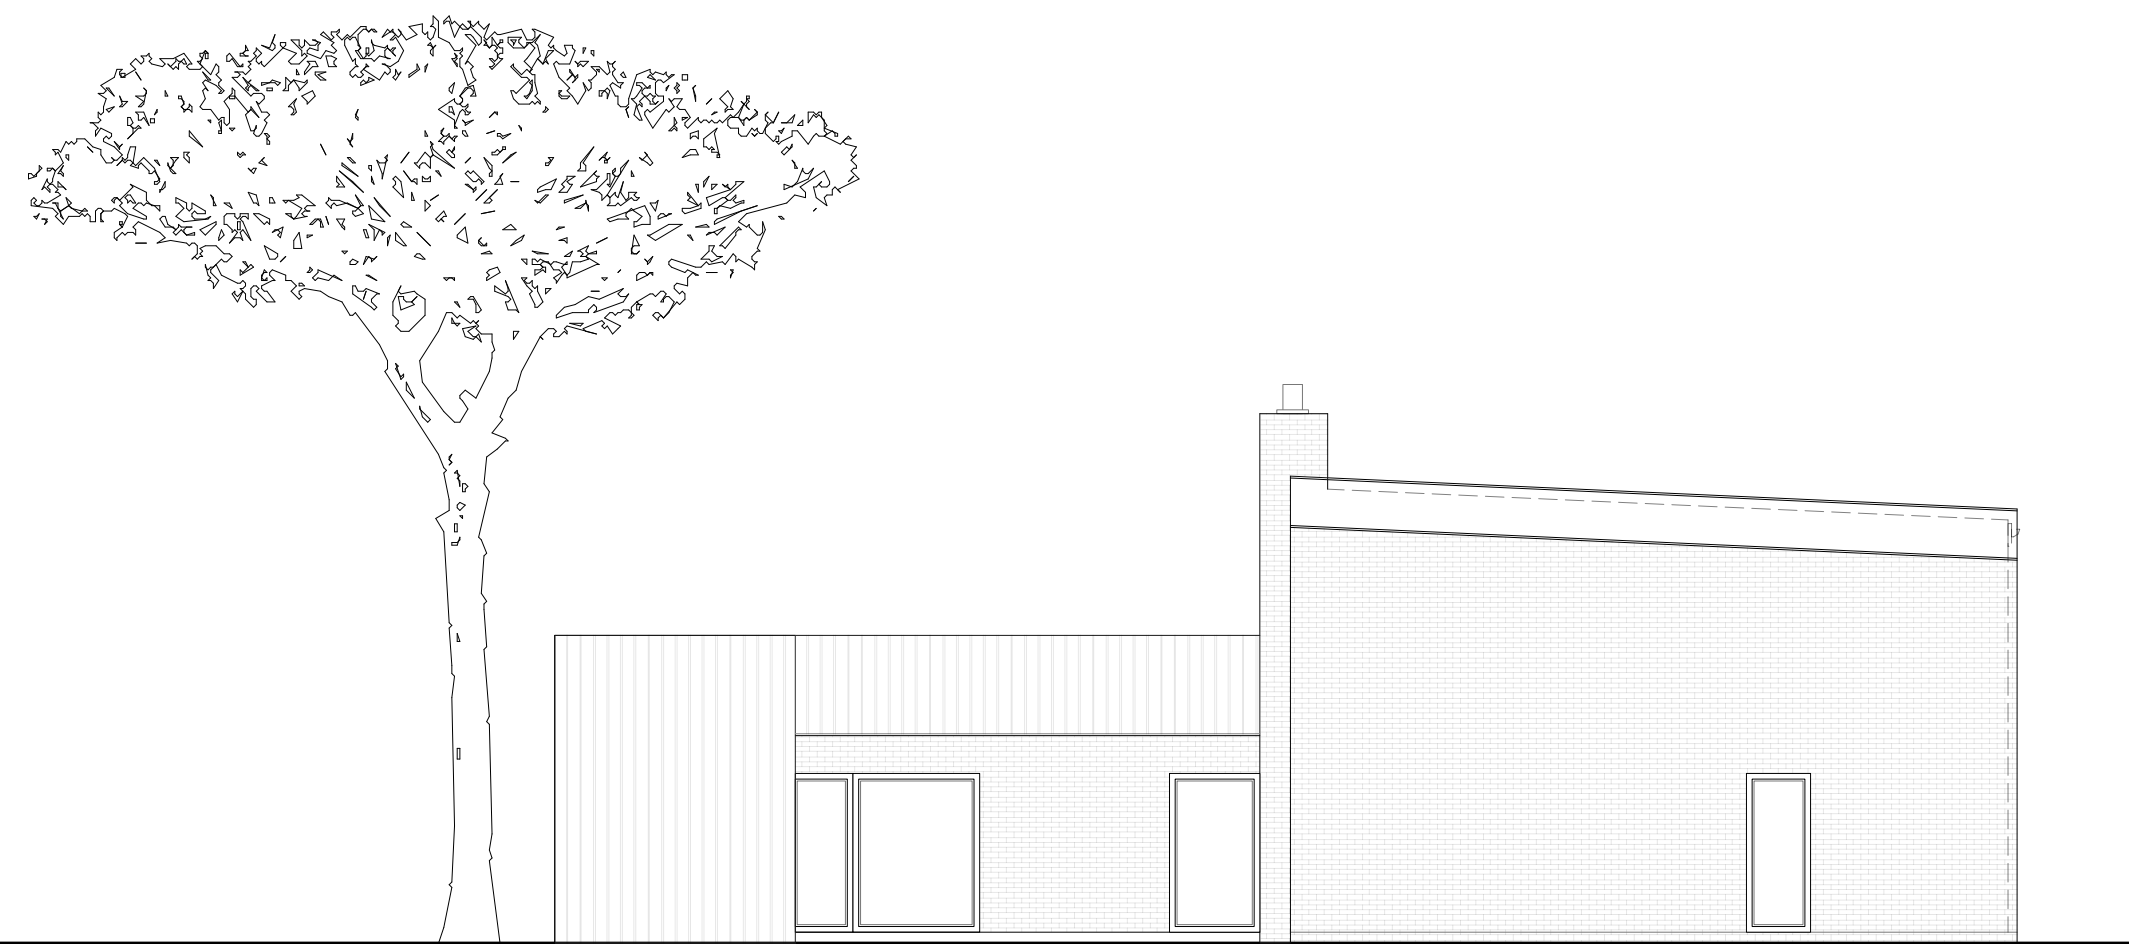

Existing Side Elevation (East) @ 1:100

Amendments		by	Date
#	Existing front elevation updated	KC	14.09
B			
C			
Job Title 115/SFMG			
Existing Drawings Plans, Elevations & 3D's			
Scale: As Shown @ A1			
Drg.No. HOPA-001-P-A			
Drawn by: LMW			
Issued to: Client / LA			
Status: Planning			
Date 28.06.2022			
			
HOP Architects Ltd Registered Architects 01753 610000 hop@hoparchitects.co.uk			