



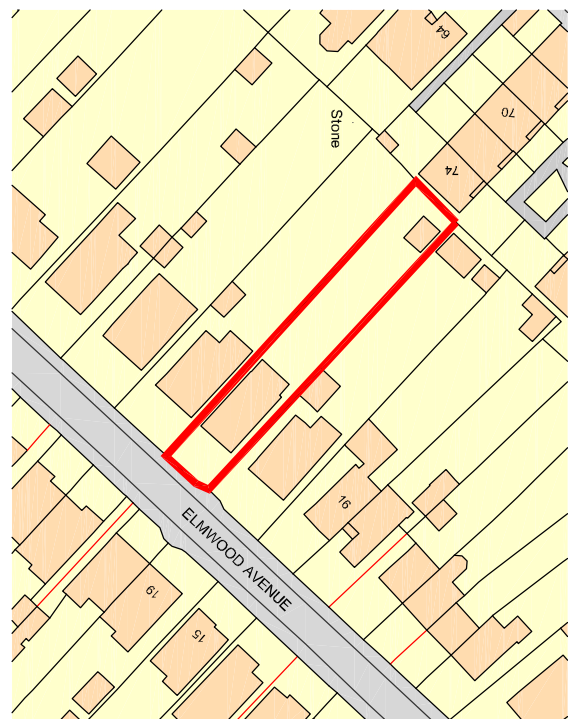

Ordnance Survey, (c) Crown Copyright 2022. All rights reserved. Licence number 100022432

East Elevation



South Elevation

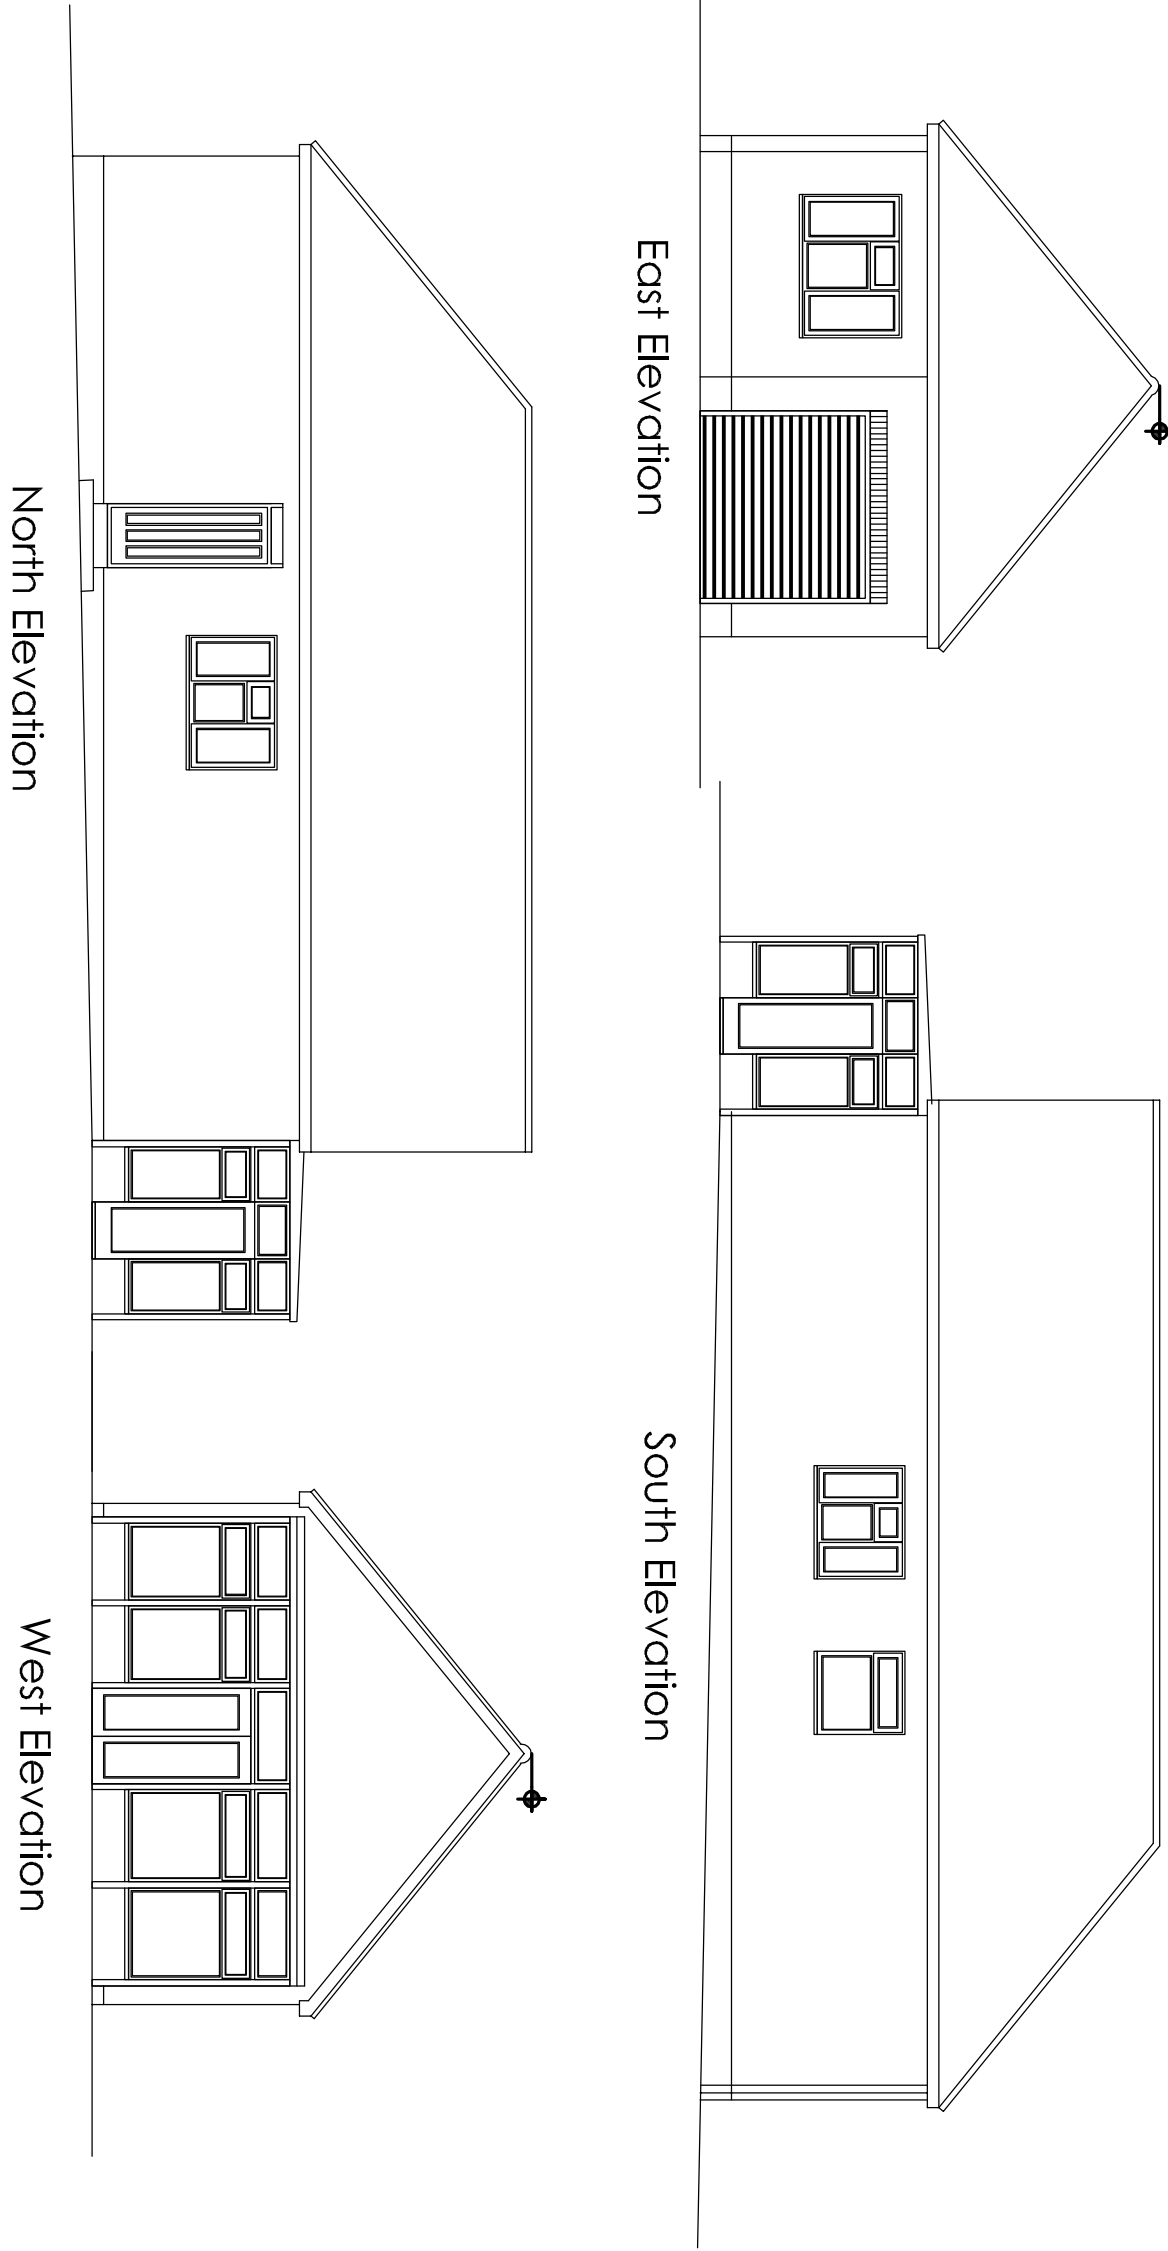


North Elevation

West Elevation


Existing Ground Floor Plan

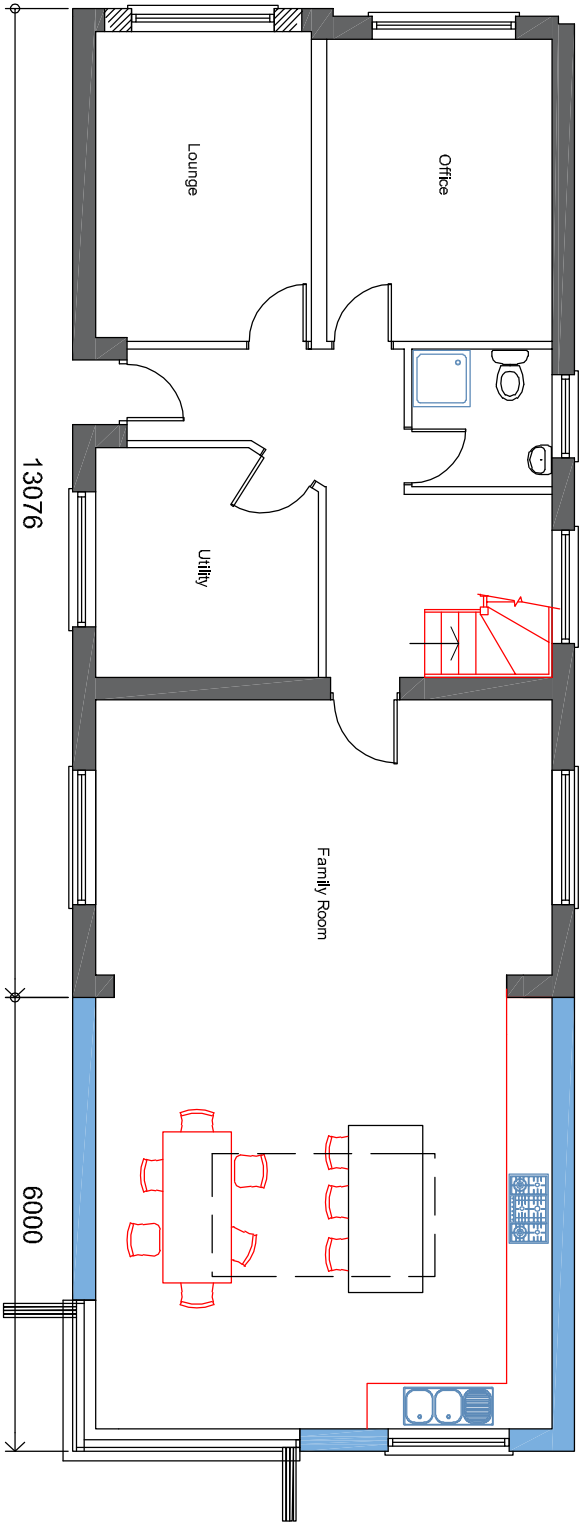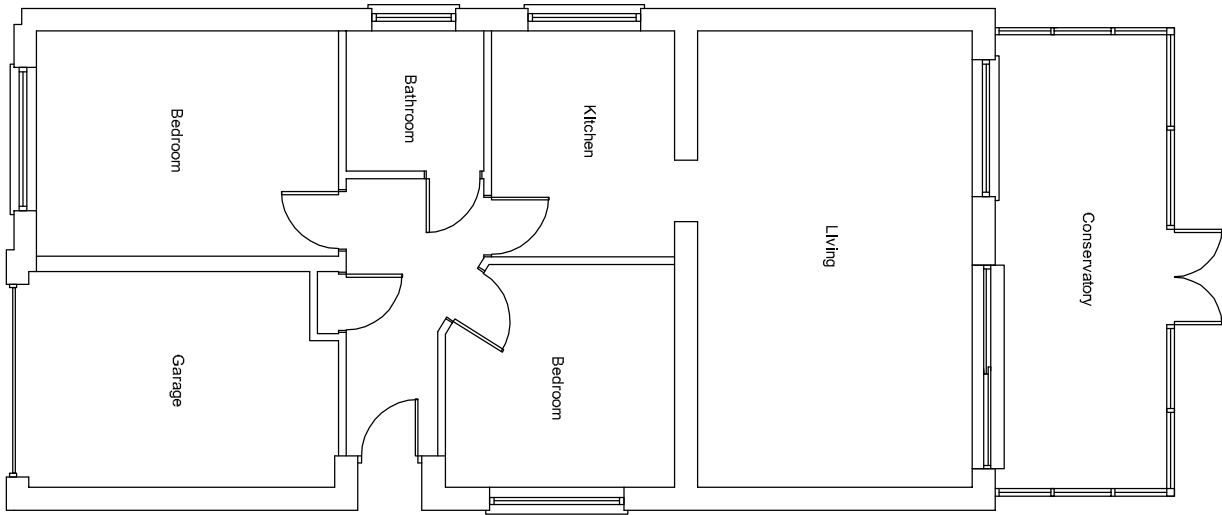


Proposed Ground Floor Plan

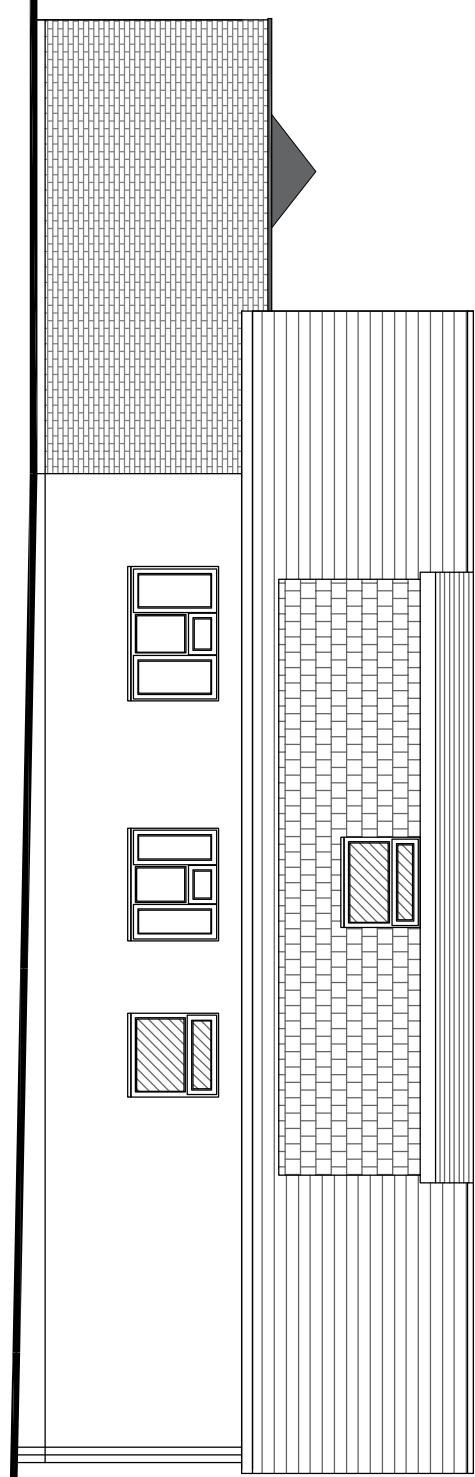


South Elevation

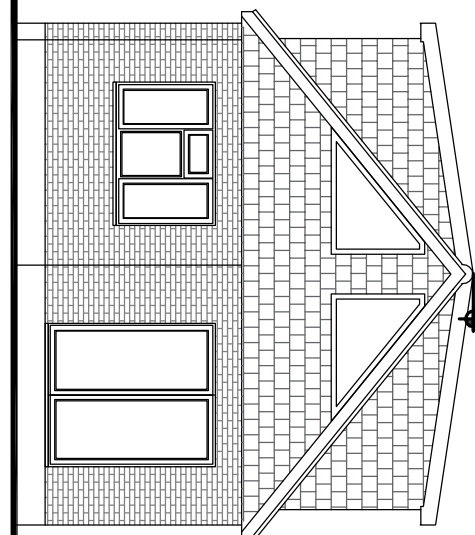


East Elevation

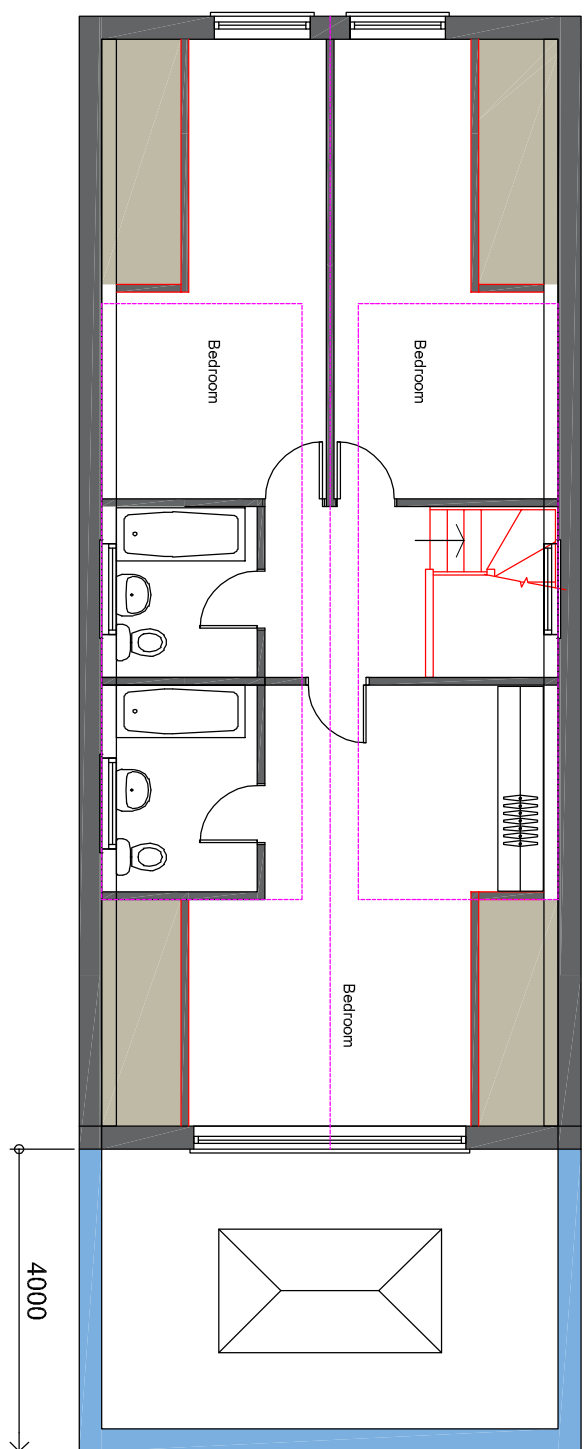


Proposed First Floor Plan

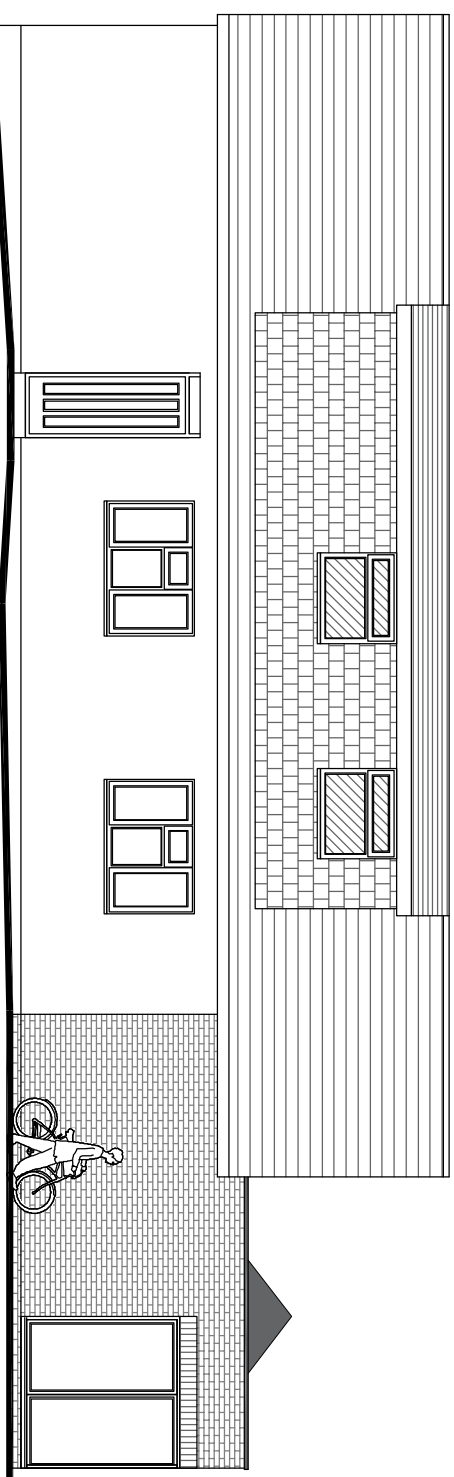

North Elevation

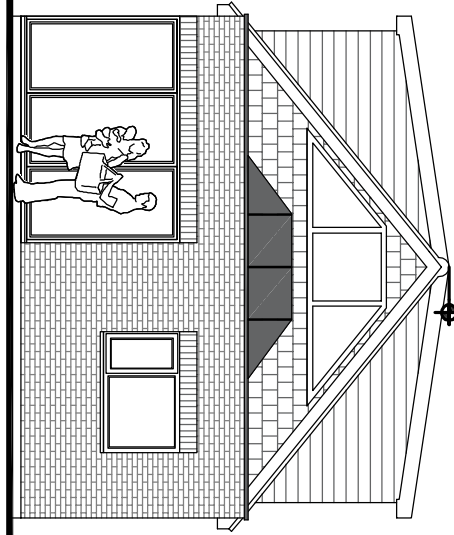

West Elevation

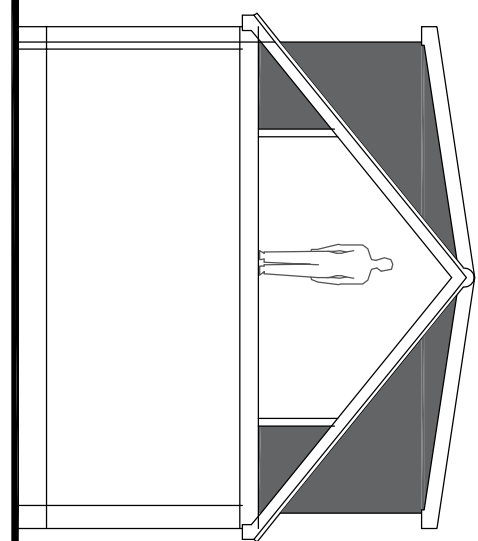

Typical Section

01	Amended plans for planning	Apr 22	CSF
Revision	Description	Date	By/Rev
Project: Mr & Mrs D Downs 20 Elmwood Ave Waterboville PO7 7LG			
Drawing Title: Proposed Single Storey and First Floor Extensions and Garage Conversion			
Chris Flint Associates Ltd CHARTERED SURVEYORS - PROJECT MANAGERS DEVELOPMENT CONSULTANTS			
Drawn By	Date	SHEET SIZE	Approved By
CFA	13/01/22	A1	
Drawn By	Date	Revision	Scale
CFA	FULL	01	1-100
PLANNING			
2 Elmwood Close, Waterboville, Hants, PO7 8NZ tel: 023 92 432484 fax: 023 92 358554 Email: info@flintassociates.co.uk			