
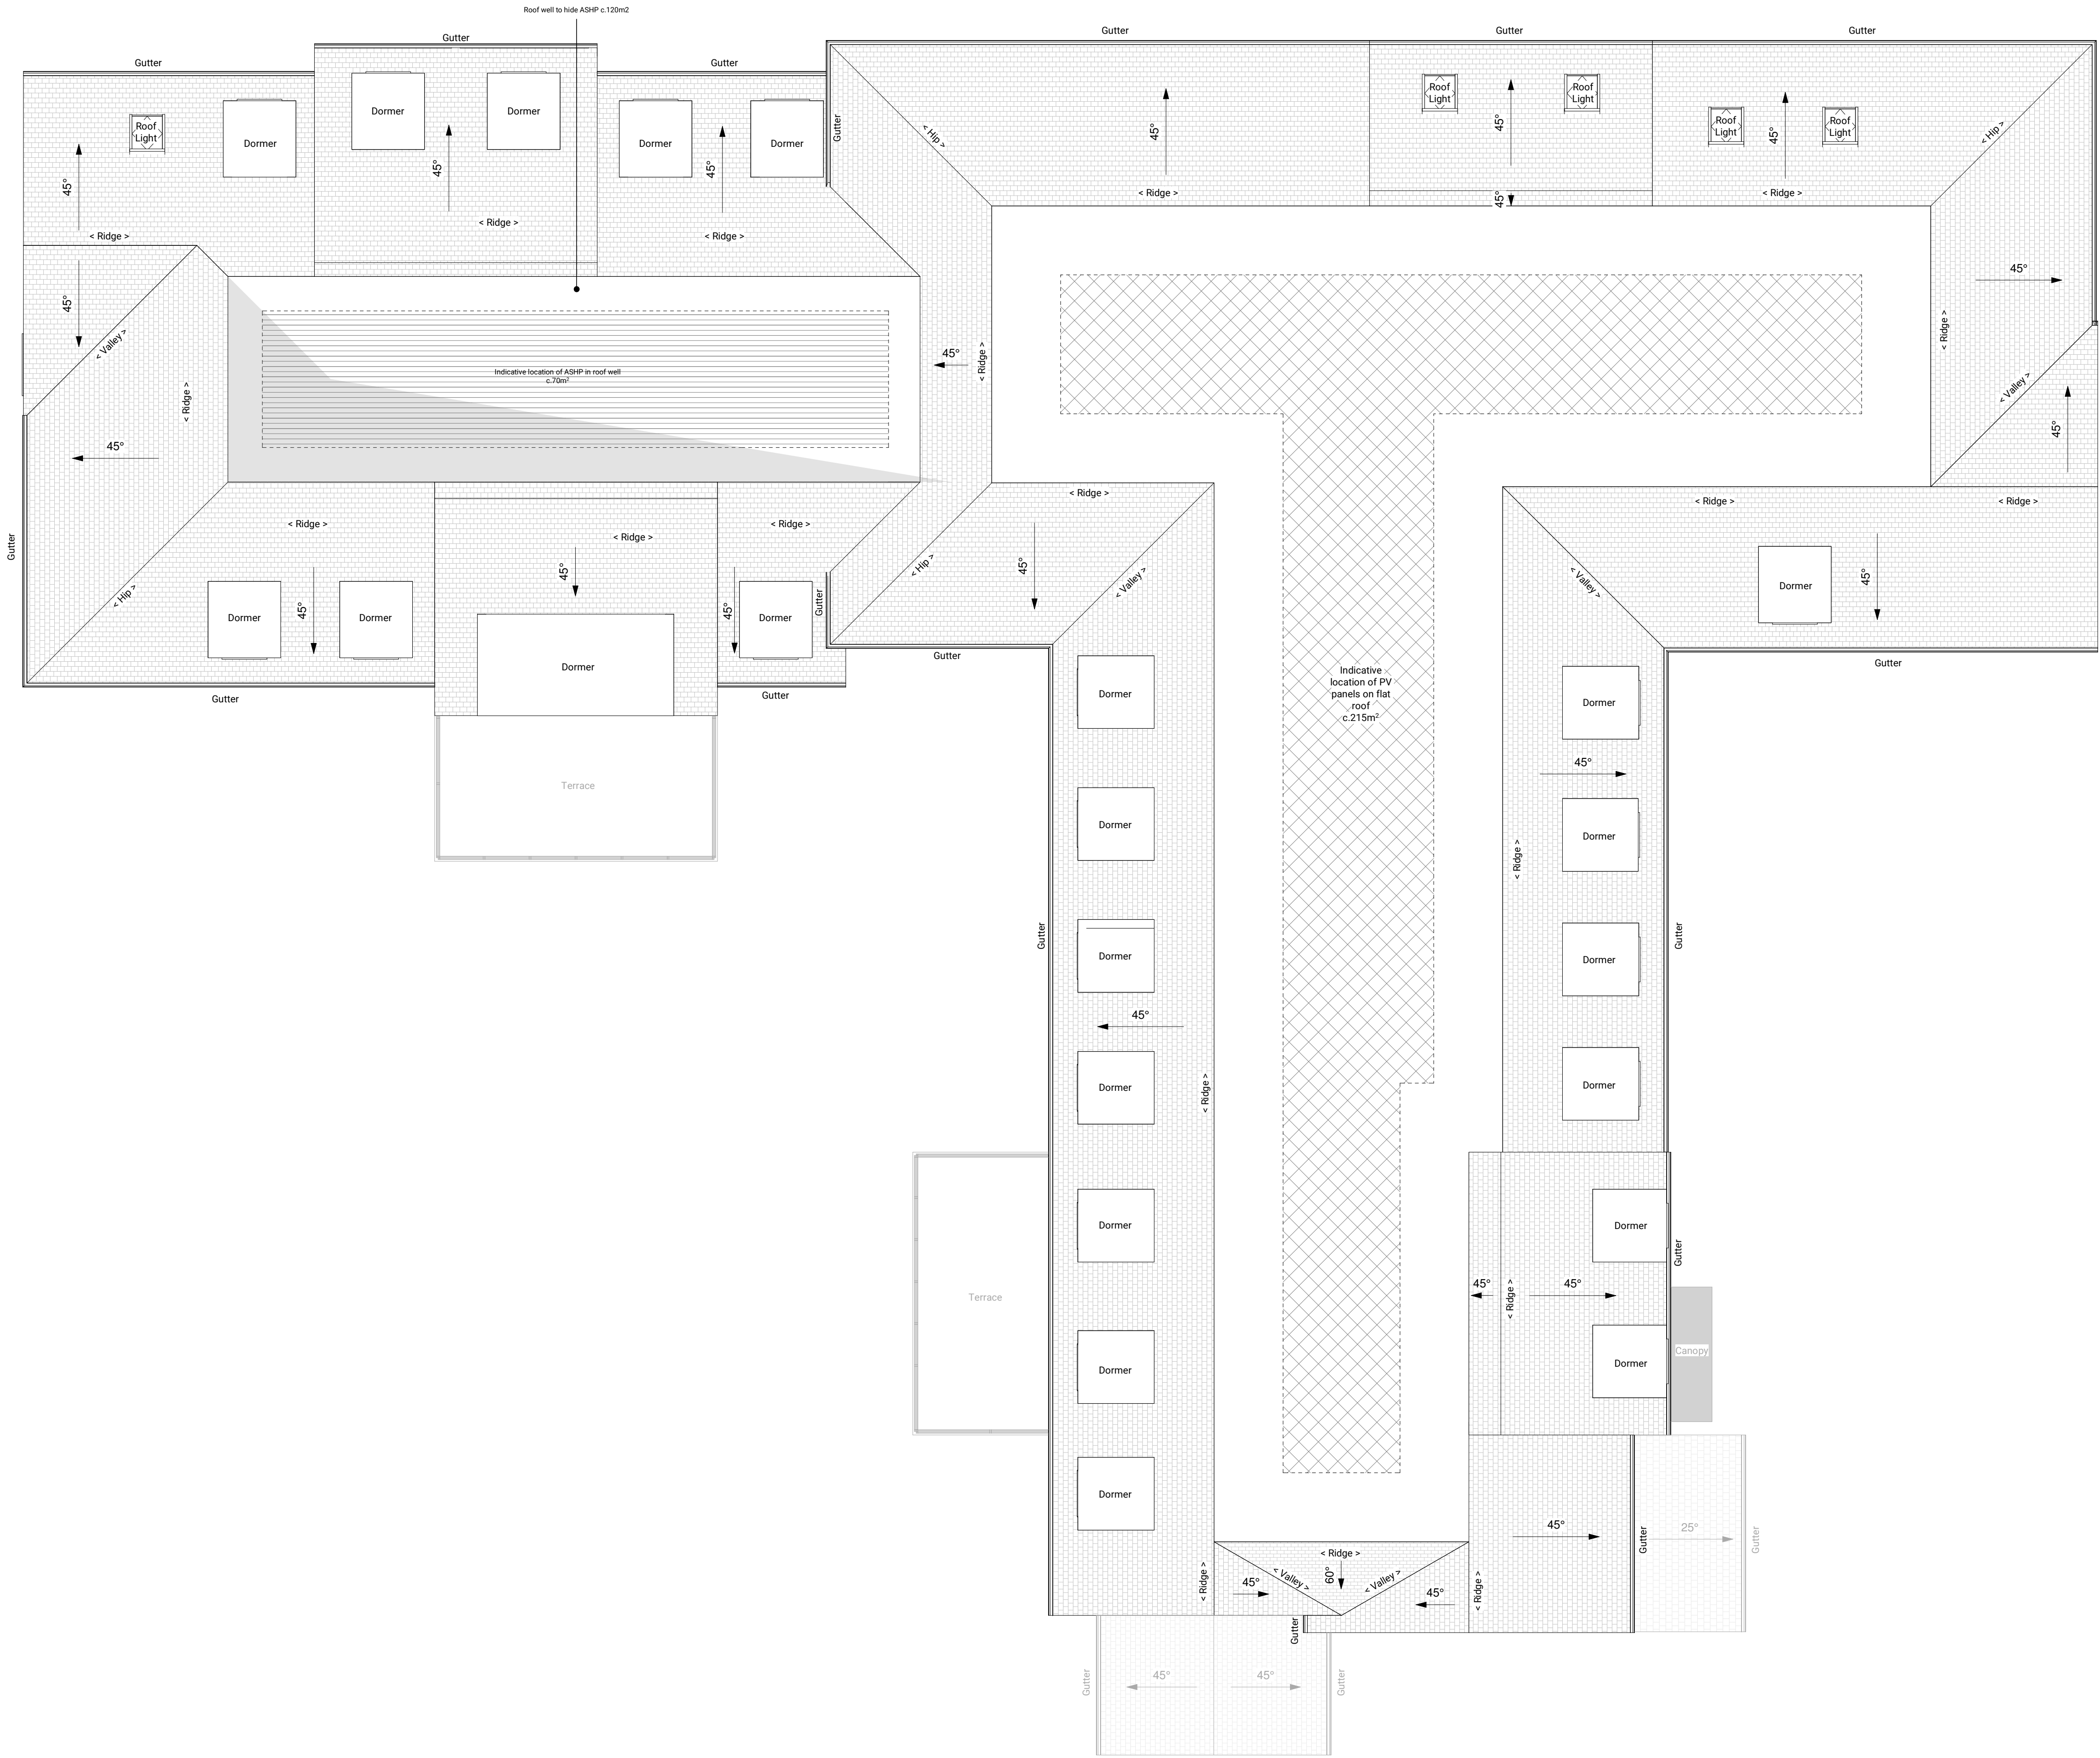


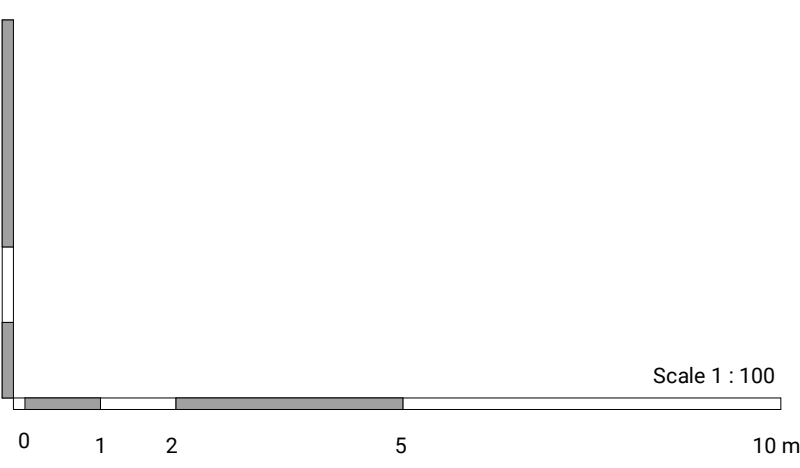

P01	First Issue	EH	10.08.22
P02	Roof raised forming a roof well to hide ASHP	EH	
REV	AMENDMENTS	DXN	DATE

PLANNING

DO NOT SCALE FROM THIS DRAWING CONTRACTOR MUST VERIFY ALL DIMENSIONS ON SITE BEFORE COMMENCING ANY WORK OR MAKING ANY SPEC DRAWINGS

wrdunn.

27 FRONT STREET ACOMB YORK YO24 3BW
01904 784421 info@wrdunn.co.uk

CLIENT

FRONTIER

PROJECT
Land at Cowplain Community School
Hart Plain Avenue
Waterlooville
PO8 8RY

DRAWING TITLE
Proposed Roof Plan

SCALE @ A0 1:100	DATE 16.06.22	DRAWN EH	CHECKED JD
---------------------	------------------	-------------	---------------

DRAWING NUMBER 4528-WRD-XX-03-DR-A-0203	REVISION P02	SUITABILITY S3
--	-----------------	-------------------