


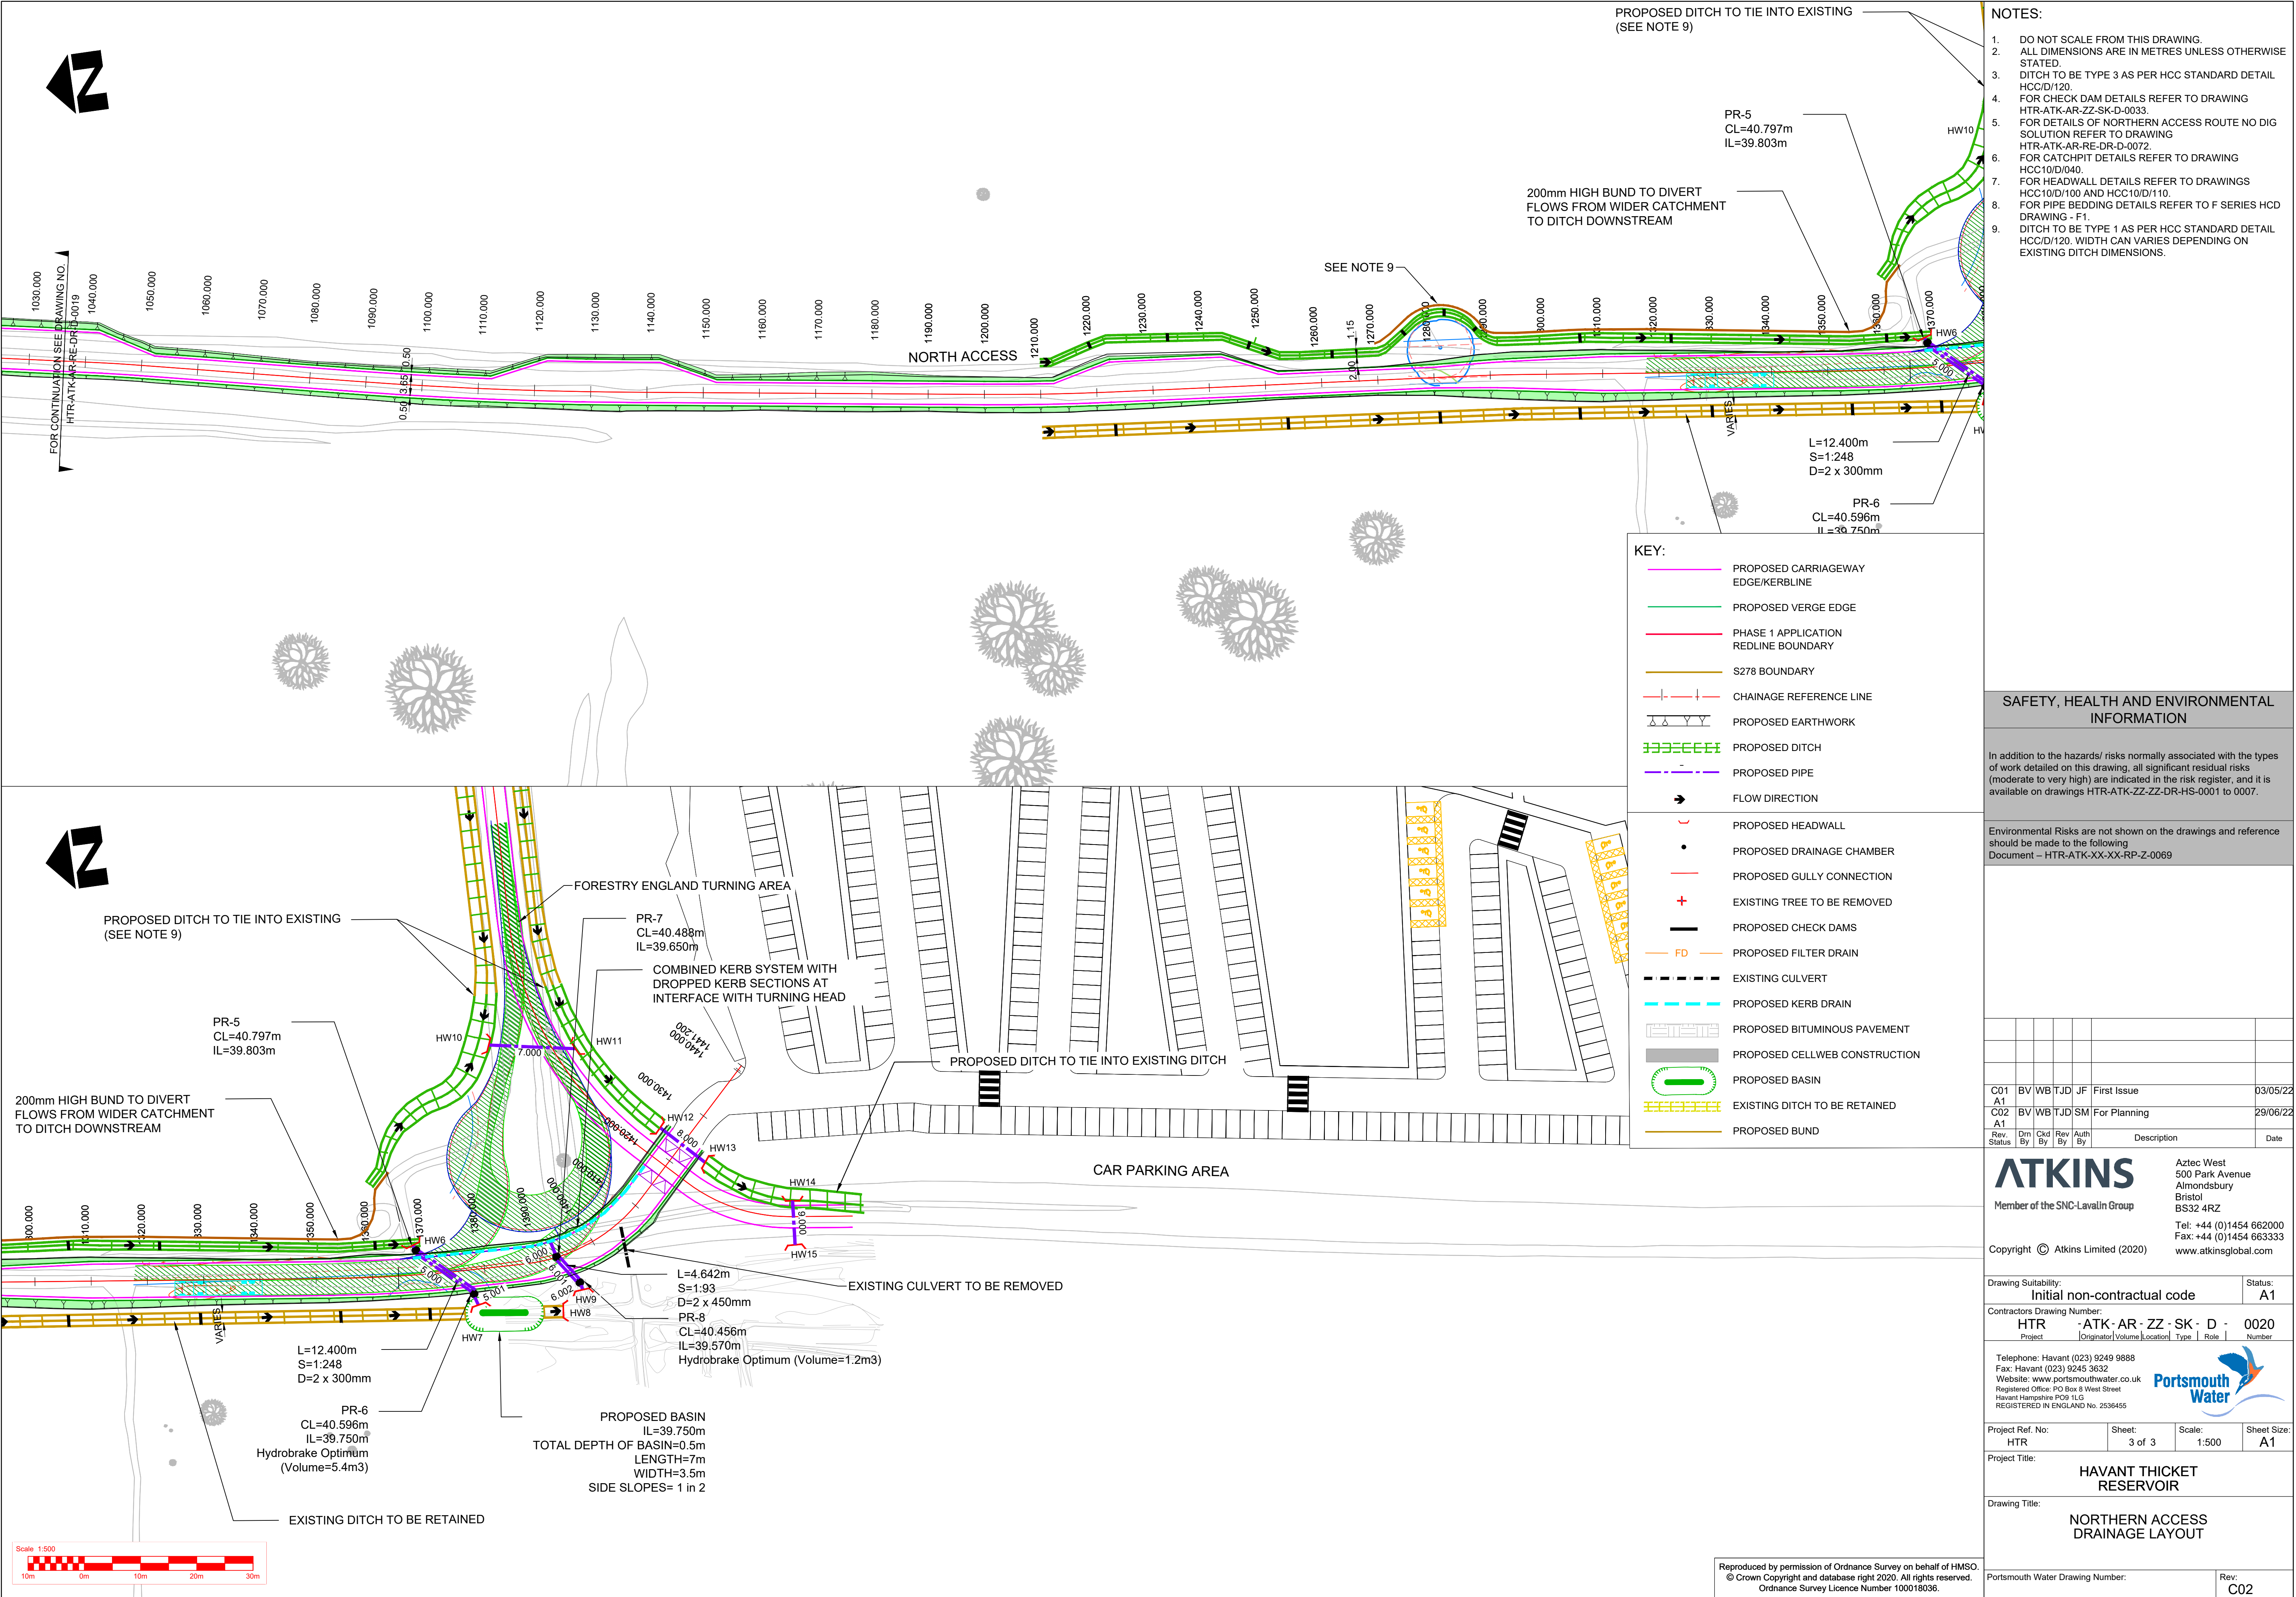

- NOTES:
- DO NOT SCALE FROM THIS DRAWING.
 - ALL DIMENSIONS ARE IN METRES UNLESS OTHERWISE STATED.
 - DITCH TO BE TYPE 3 AS PER HCC STANDARD DETAIL HCC/D/120.
 - FOR CHECK DAM DETAILS REFER TO DRAWING HTR-ATK-AR-ZZ-SK-D-0033.
 - FOR DETAILS OF NORTHERN ACCESS ROUTE NO DIG SOLUTION REFER TO DRAWING HTR-ATK-AR-RE-DR-D-0072.
 - FOR CATCHPIT DETAILS REFER TO DRAWING HCC10/D/040.
 - FOR HEADWALL DETAILS REFER TO DRAWINGS HCC10/D/100 AND HCC10/D/110.
 - FOR PIPE BEDDING DETAILS REFER TO F SERIES HCD DRAWING - F1.
 - DITCH TO BE TYPE 1 AS PER HCC STANDARD DETAIL HCC/D/120. WIDTH CAN VARIES DEPENDING ON EXISTING DITCH DIMENSIONS.

SAFETY, HEALTH AND ENVIRONMENTAL INFORMATION

In addition to the hazards/ risks normally associated with the types of work detailed on this drawing, all significant residual risks (moderate to very high) are indicated in the risk register, and it is available on drawings HTR-ATK-ZZ-ZZ-DR-HS-0001 to 0007.

Environmental Risks are not shown on the drawings and reference should be made to the following Document – HTR-ATK-XX-XX-RP-Z-0069

C01	BV	WB	TJD	JF	First Issue	03/05/22
A1						
C02	BV	WB	TJD	SM	For Planning	29/06/22
A1						
Rev.	Drn	Ckd	Rev	Auth	Description	Date
Status	By	By	By	By		

ATKINS
Member of the SNC-Lavalin Group

Aztec West
500 Park Avenue
Almondsbury
Bristol
BS32 4RZ
Tel: +44 (0)1454 662000
Fax: +44 (0)1454 663333
www.atkinsglobal.com

Copyright © Atkins Limited (2020)

Drawing Suitability:	Status:
Initial non-contractual code	A1

Contractors Drawing Number:	HTR	-ATK-AR-ZZ-SK-D-	0020
Project	Originator	Volume	Location
	Type	Role	Number

Telephone: Havant (023) 9249 9888
Fax: Havant (023) 9245 3632
Website: www.portsmouthwater.co.uk
Registered Office: PO Box 8 West Street
Havant Hampshire PO9 1LG
REGISTERED IN ENGLAND No. 2536455

Project Ref. No:	Sheet:	Scale:	Sheet Size:
HTR	3 of 3	1:500	A1

Project Title:
HAVANT THICKET RESERVOIR

Drawing Title:
NORTHERN ACCESS DRAINAGE LAYOUT

Portsmouth Water Drawing Number:	Rev:
	C02

Reproduced by permission of Ordnance Survey on behalf of HMSO.
© Crown Copyright and database right 2020. All rights reserved.
Ordnance Survey Licence Number 100018036.