


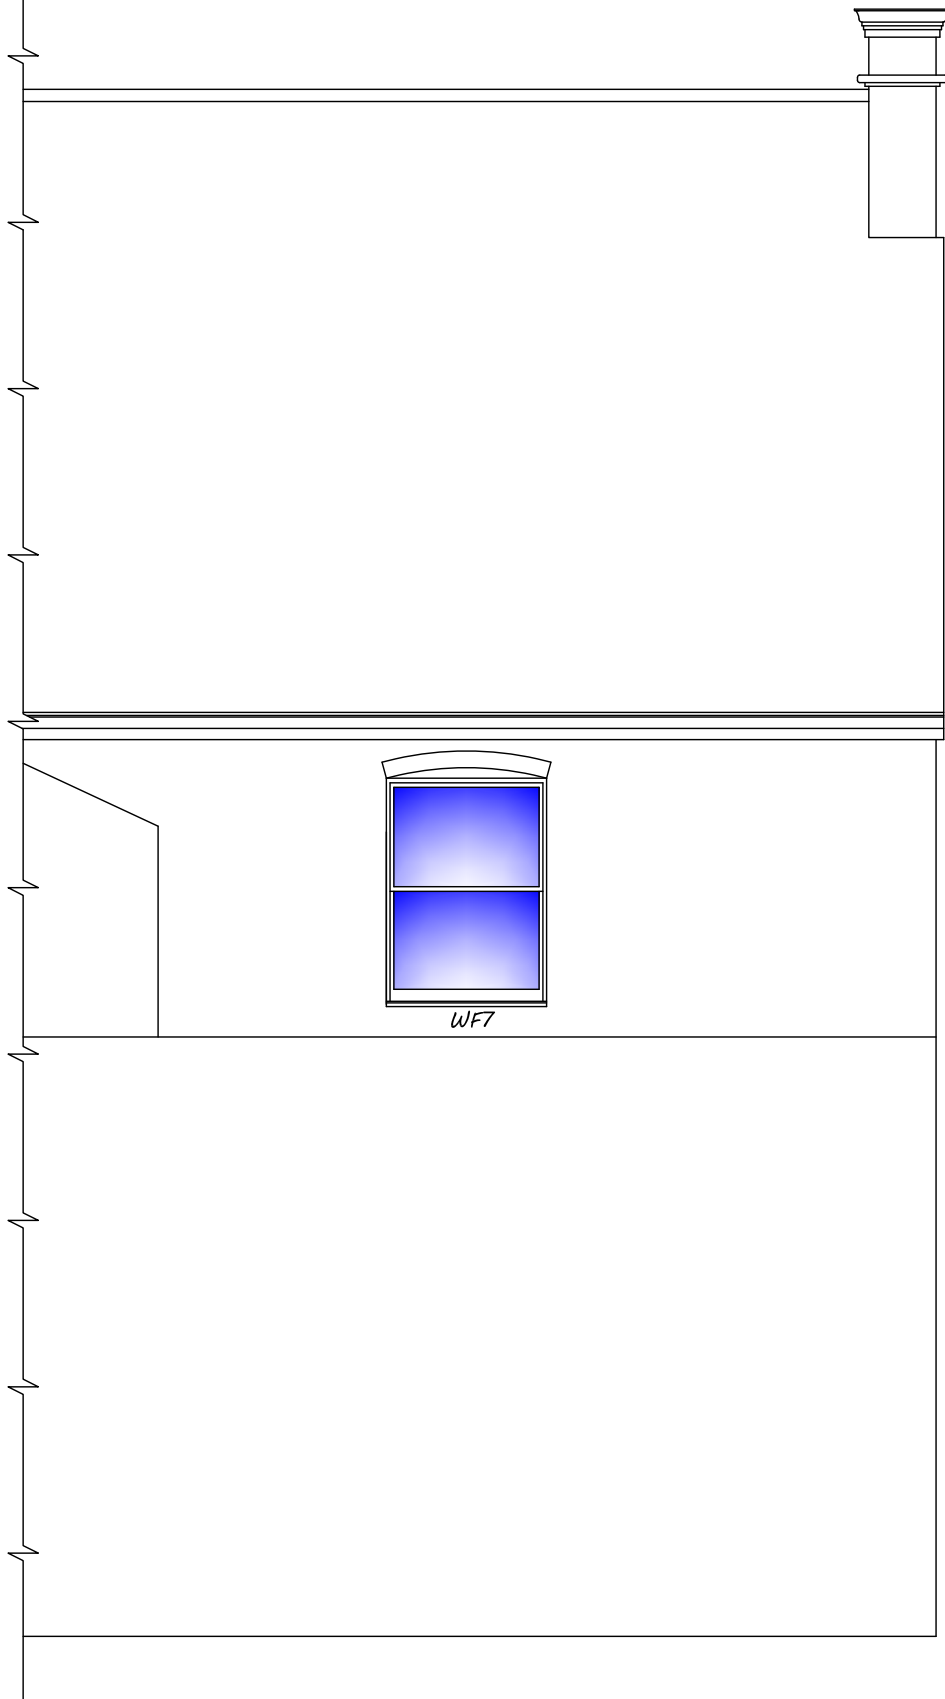

 BOULTER MOSSMAN PROPERTY & CONSTRUCTION CONSULTANTS	PROJECT NO.	DRAWING NO.	REVISION	DRAWN	CHECKED	DATE	SCALE
	5330	10		EV	GG	OCT 22	1/50 @ A4
	PROJECT TITLE	REPLACEMENT WINDOWS 19 EAST STREET HAVANT - REAR ELEVATION					
	CLIENT	VIVID HOUSING ASSOCIATION					