




FRONT ELEVATION

Note : Wall areas left clear to elevations are in facing brickwork


SIDE ELEVATION

REAR ELEVATION


SIDE ELEVATION

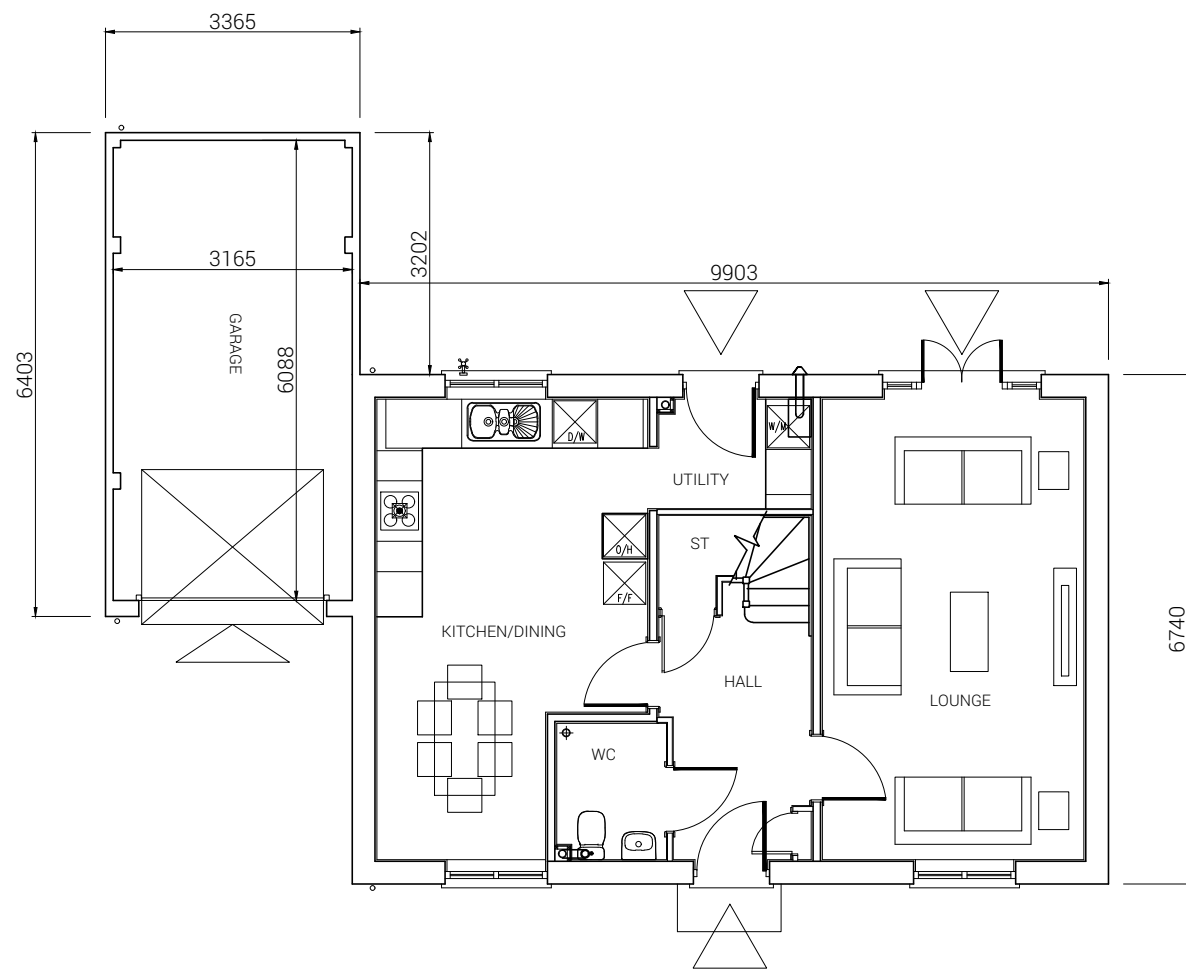

GROUND FLOOR PLAN

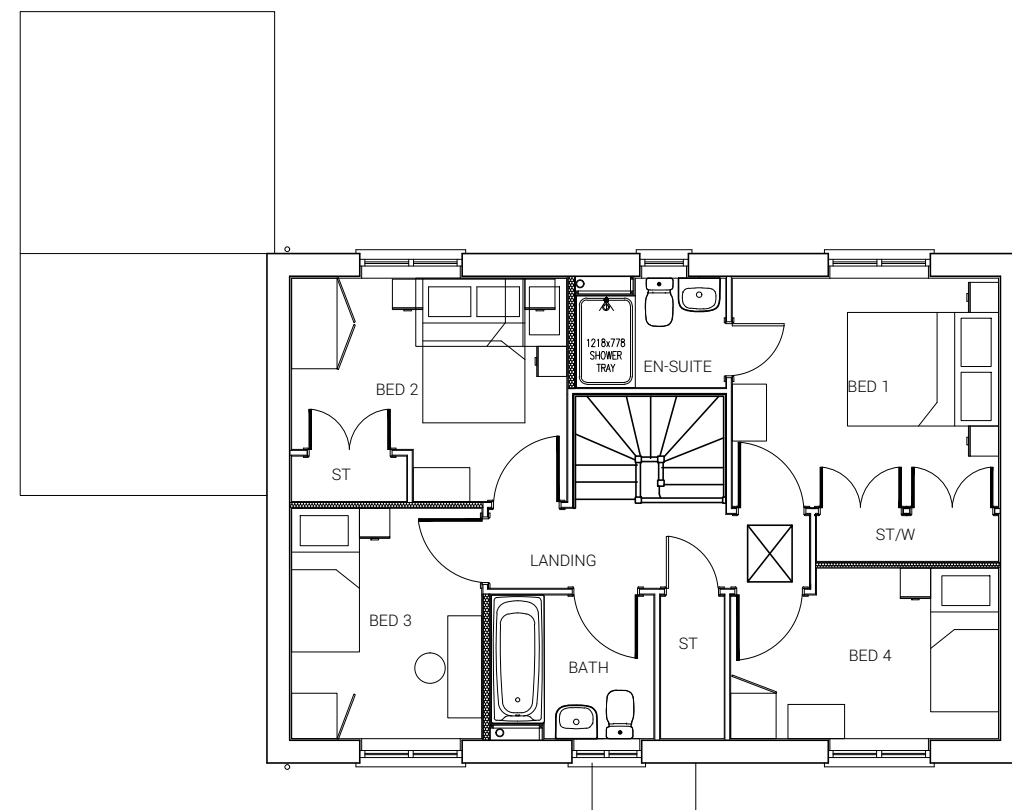

FIRST FLOOR PLAN

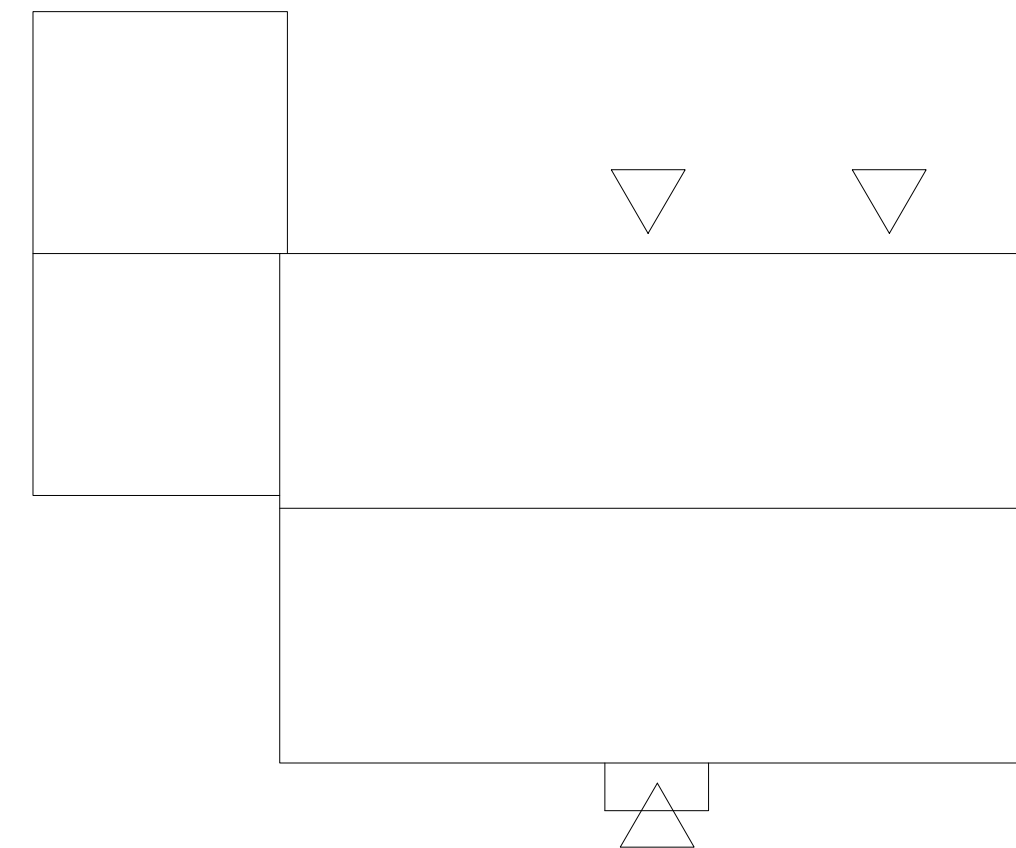


ROOF PLAN

Plot 1

4 BED HOUSE - NT40.

115.46 sq.m. / 1243 sq.ft.

Private

 

Scale 1:100 at A2

REV	DESCRIPTION	DRAWN	CHKD	DATE
A	Attached garage added.	ML	**	13/07/22

FATHOM'S REACH
HAYLING ISLAND

TAYLOR WIMPEY SOUTHERN COUNTIES

+(44) 1962 589 030
designs@sdadesigngroup.com
Ground Floor Studio, Unit 2,
East Horton Business Park,
Knowle Lane, Fair Oak,
Hampshire, SO50 7HN



DRAWING TITLE
PLOT 1 HOUSE TYPE
NT40 FLOOR PLANS
& ELEVATIONS

SCALE	SHEET SIZE	DRAWN	CHKD	DATE
1:100	A2	ML		05/10/2021

DETAIL PLANNING

19-1105-020-A