



REVISIONS			
REV.	DESCRIPTION	DRAWN/CHKD.	DATE
A	####	JR	##/##/##

Proposed

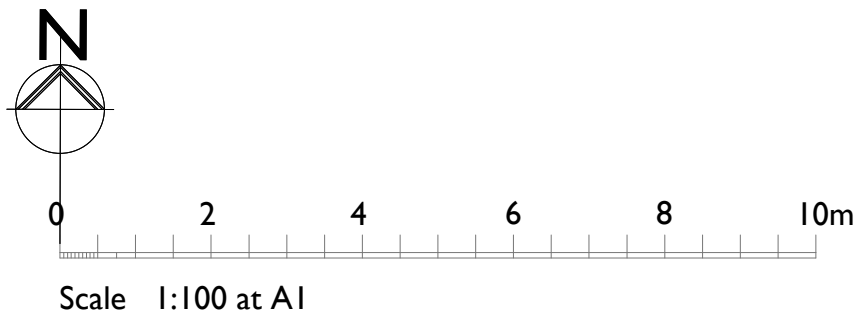

- Key :
- Extent of proposed one storey extension.
 - No.45 Southbrook Road Boundary
 - Existing 45 Degree Code - No.47 - FF Window
 - Existing 45 Degree Code - No.43 - FF Window

Total area of propsed extension :28.6m2 : 22.5m2 (rear) 6.1m2 (Front)
Existing area to be removed/demolished :0m²
Additional area from existing to new : 28.6 m²

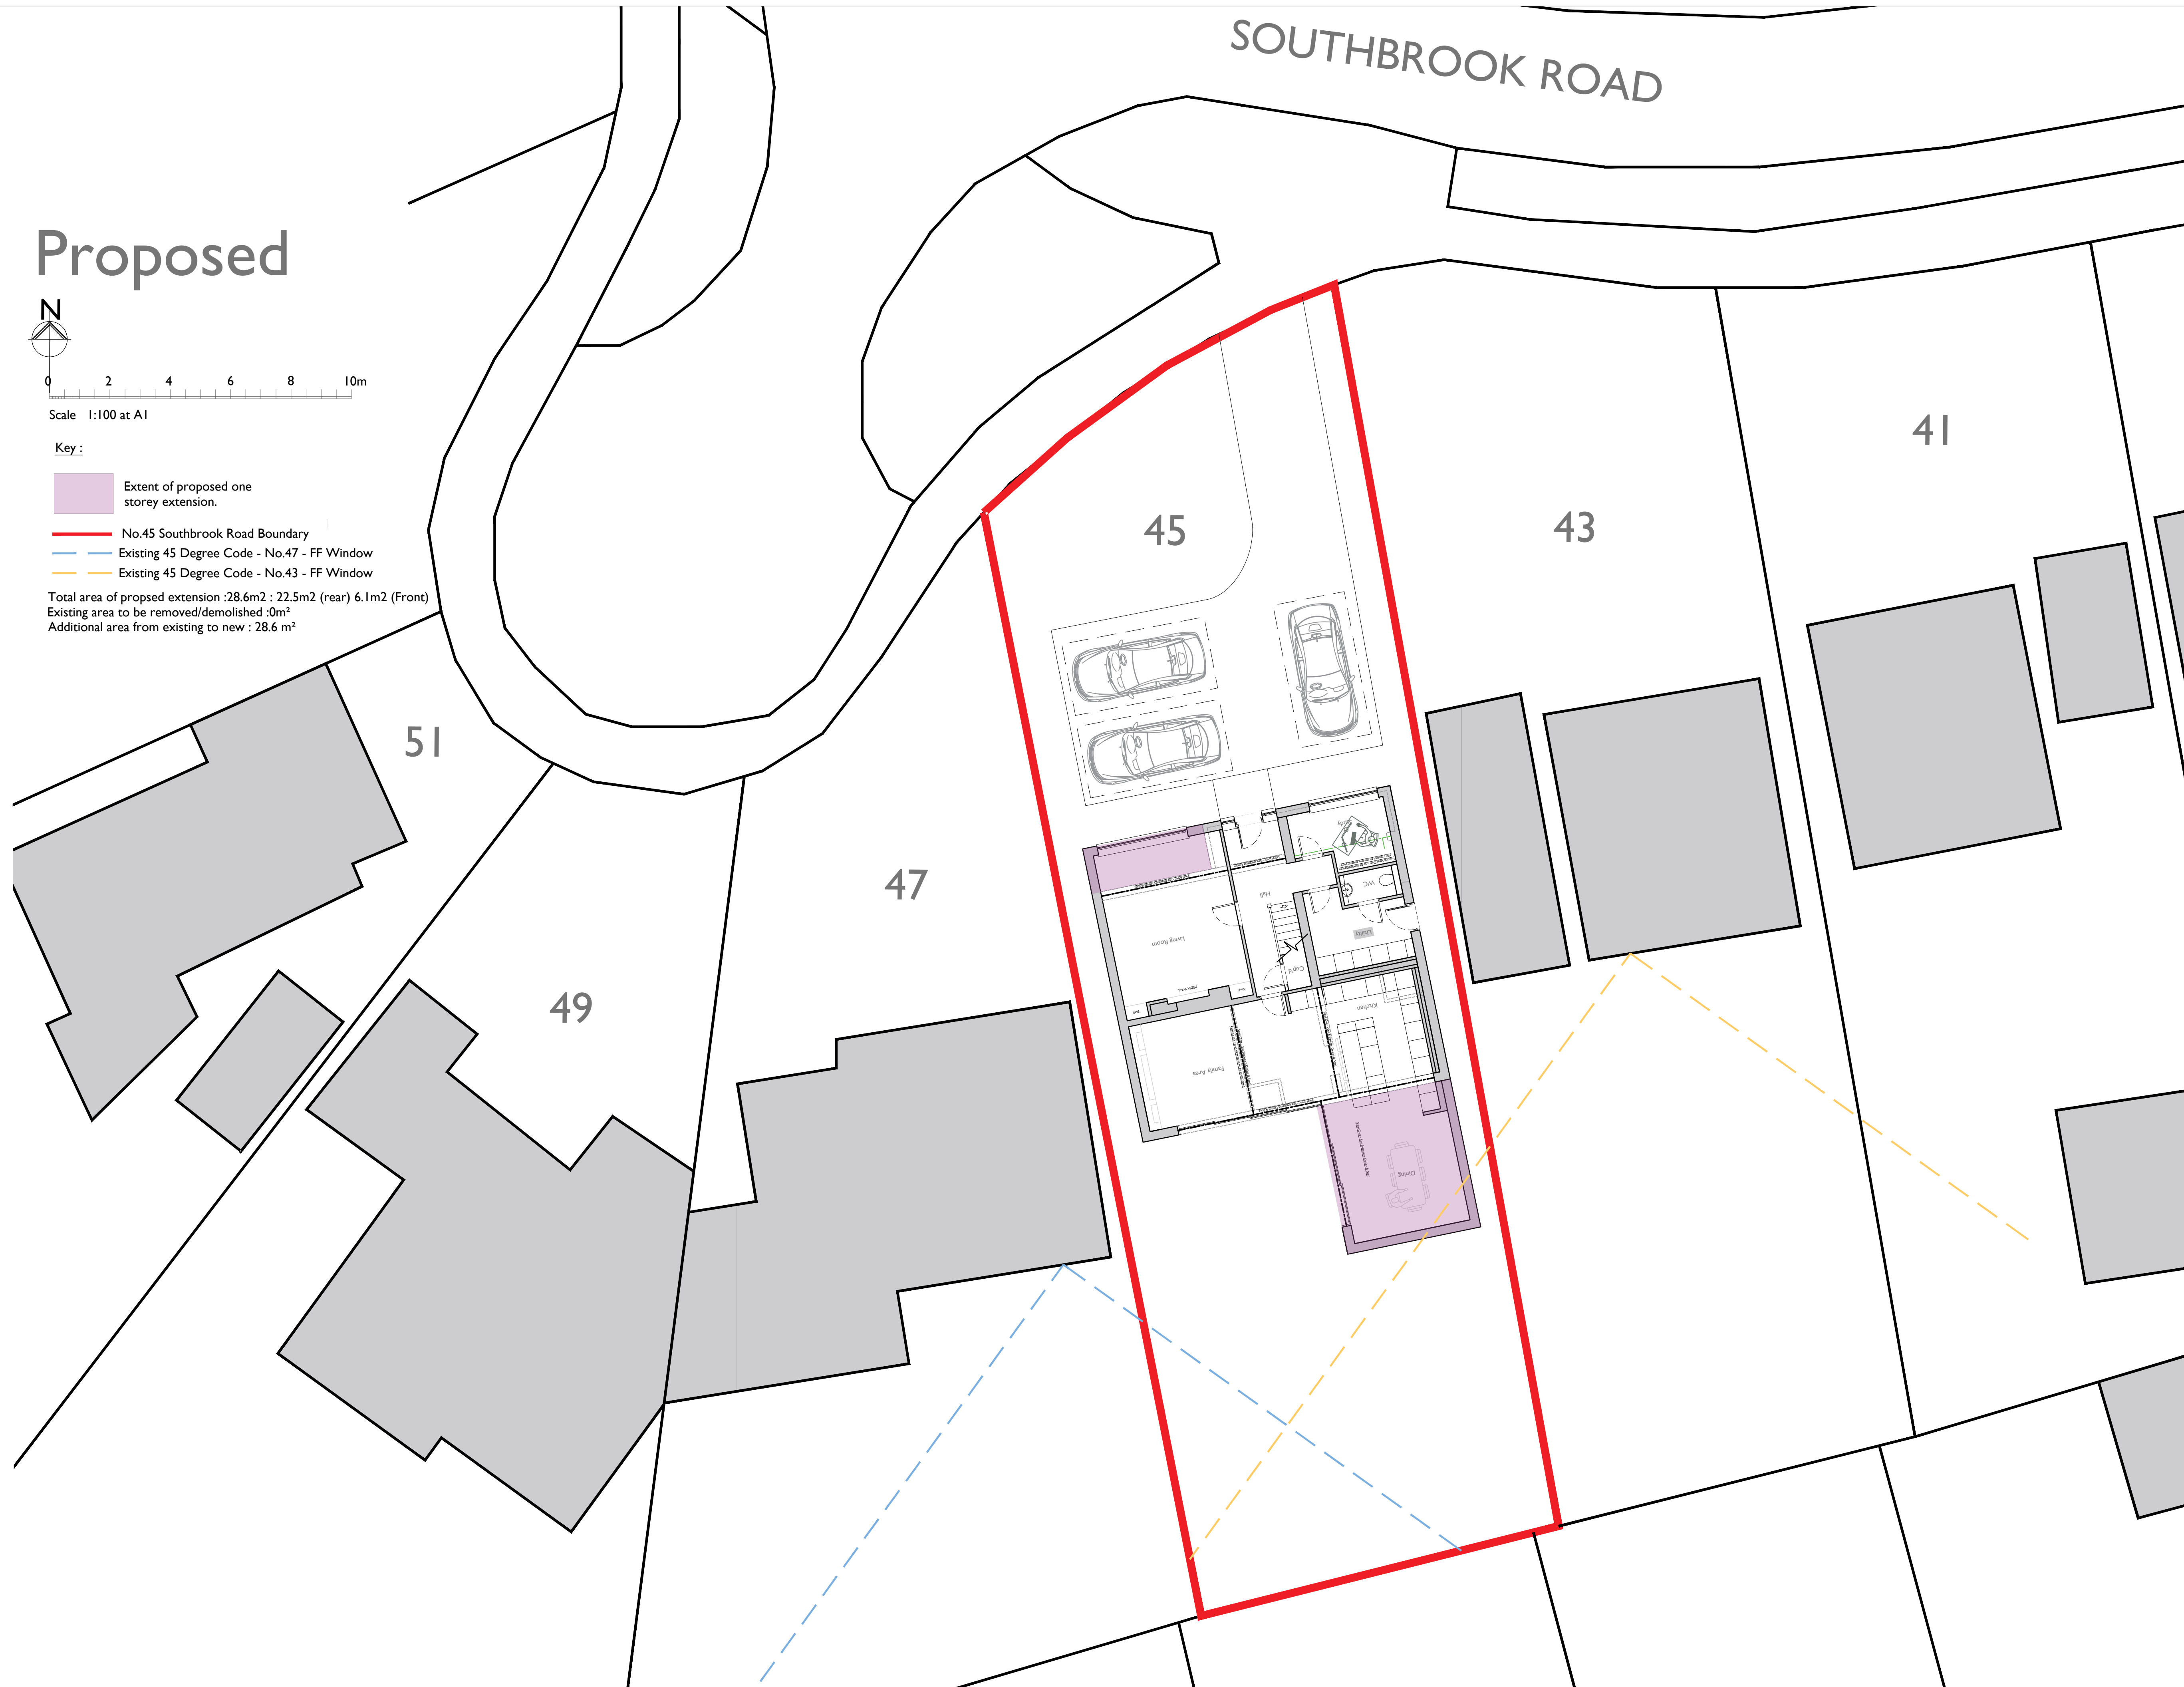

PROJECT⁹²

Project type PLANNING	Drawing classification RESIDENTIAL	Work stage
--------------------------	---------------------------------------	------------

DRAWING TITLE
45 Southbrook Road
Langstone
Proposed Site Plan

SCALE 1:100	SHEET SIZE A1	SHEET No. of	DRAWN JR	CHKD JR	DATE 2022	CAD FILE
----------------	------------------	-----------------	-------------	------------	--------------	----------

PLANNING
JRD22-002-002