



Existing walls Proposed walls Proposed structure

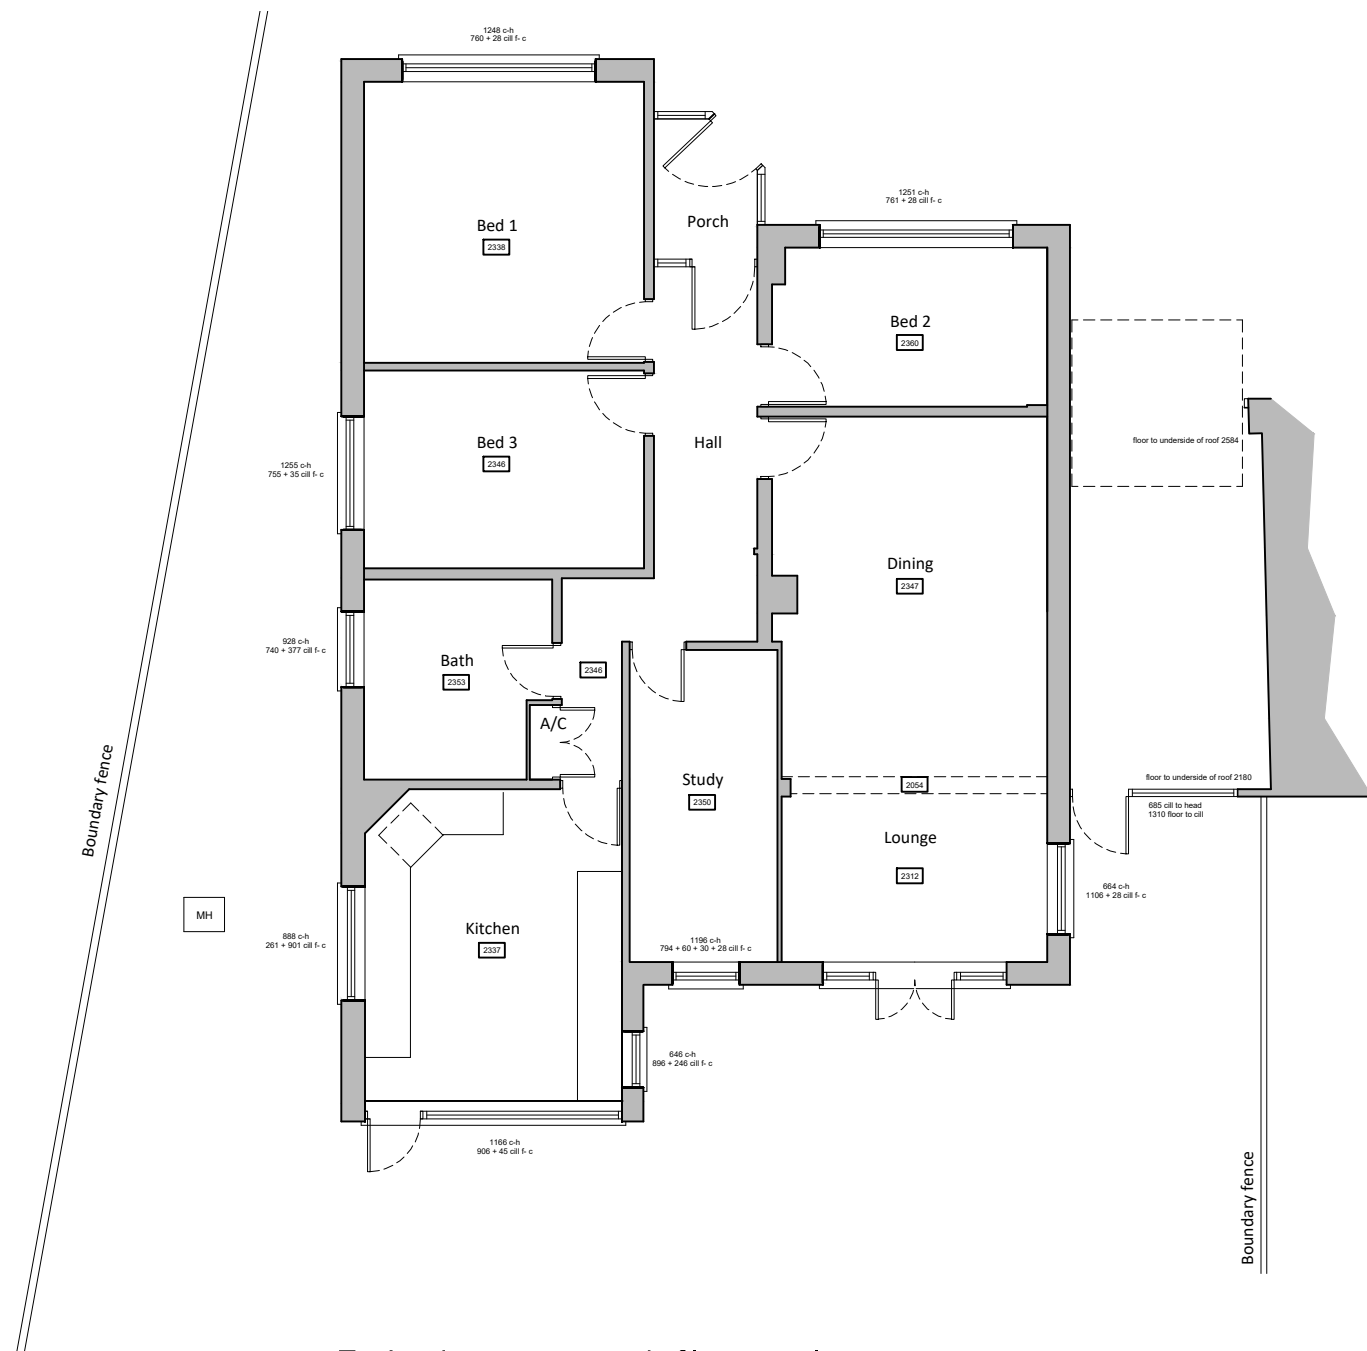

Existing ground floor plan
scale 1:100

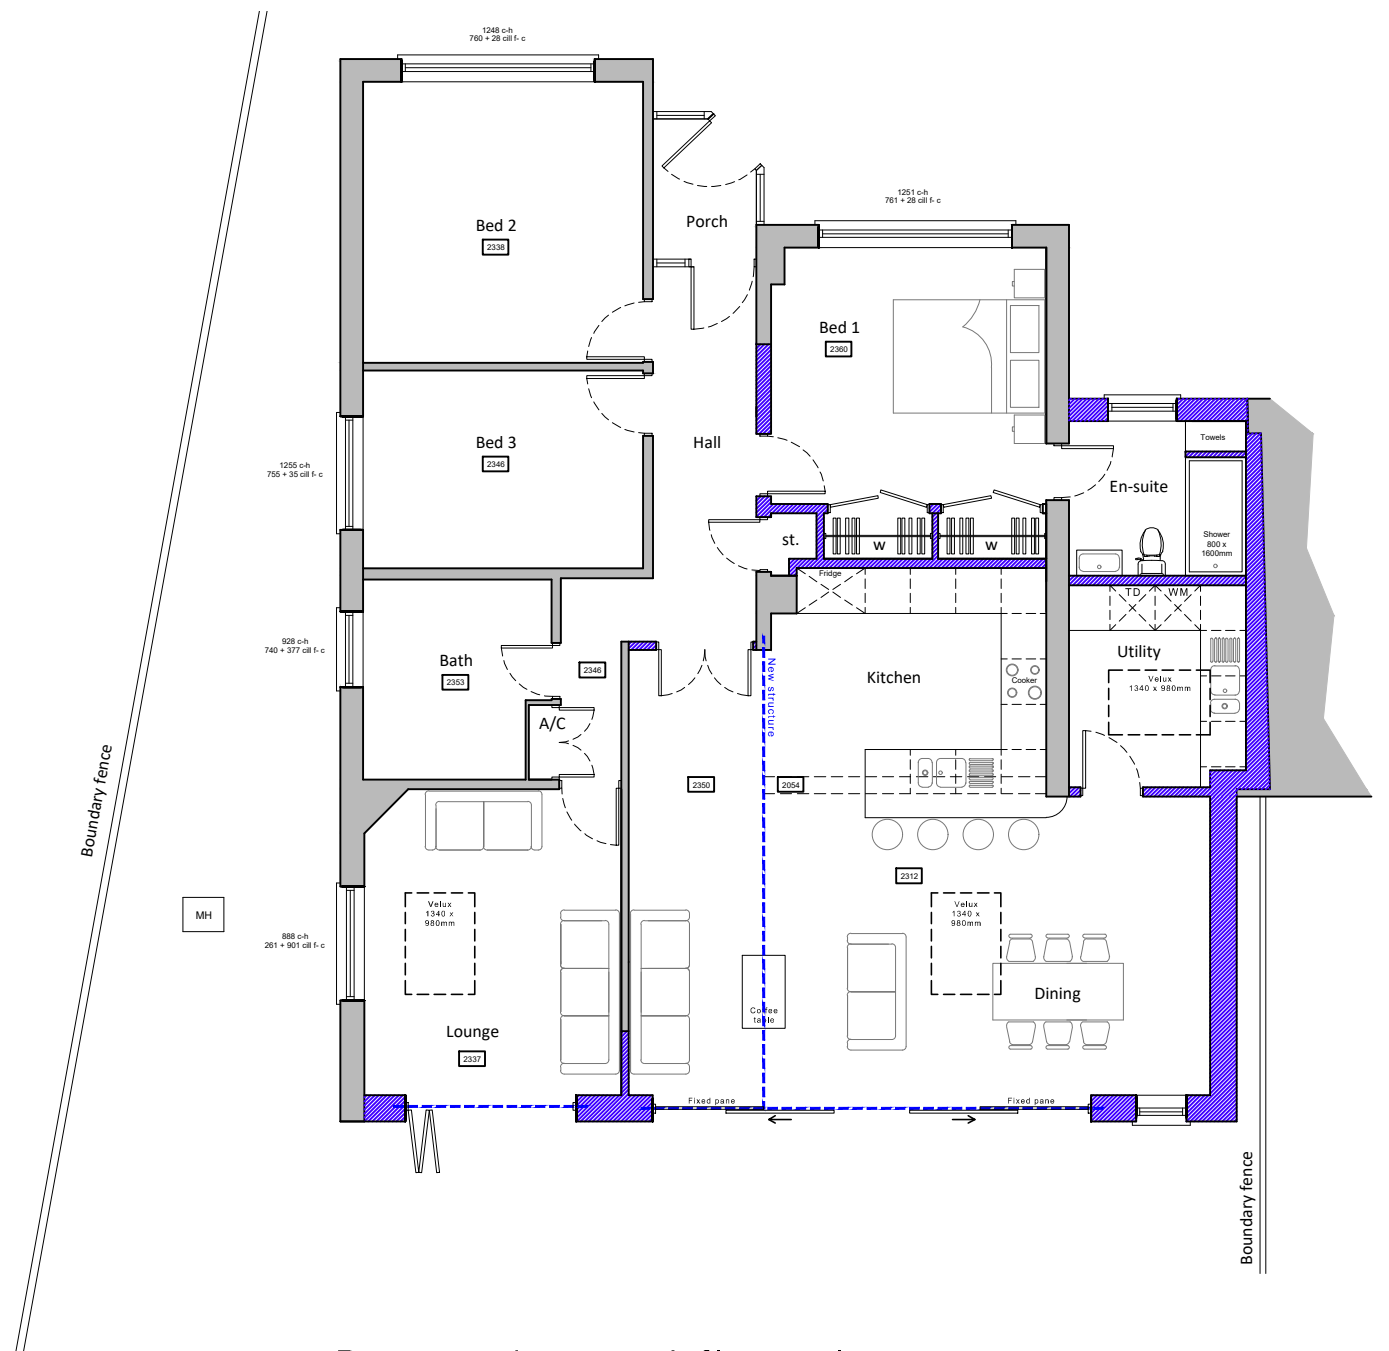

Proposed ground floor plans
scale 1:100

For MR & MRS HOLLAND	Title EXISTING & PROPOSED FLOOR PLANS			Office Tel: 01243 933732	
	Project PROPOSED EXTENSION 6 UNDERDOWN AVENUE, WIDLEY, PO7 5DH			Email: admin@jb-architecturedesign.com	
	Date JUNE 2022	Drawn JB	Scale 1:100 @ A3	Checked -	Web: www.jb-architecturedesign.com
Job Number PL608.22		Drawing Number -02		Revision A	