


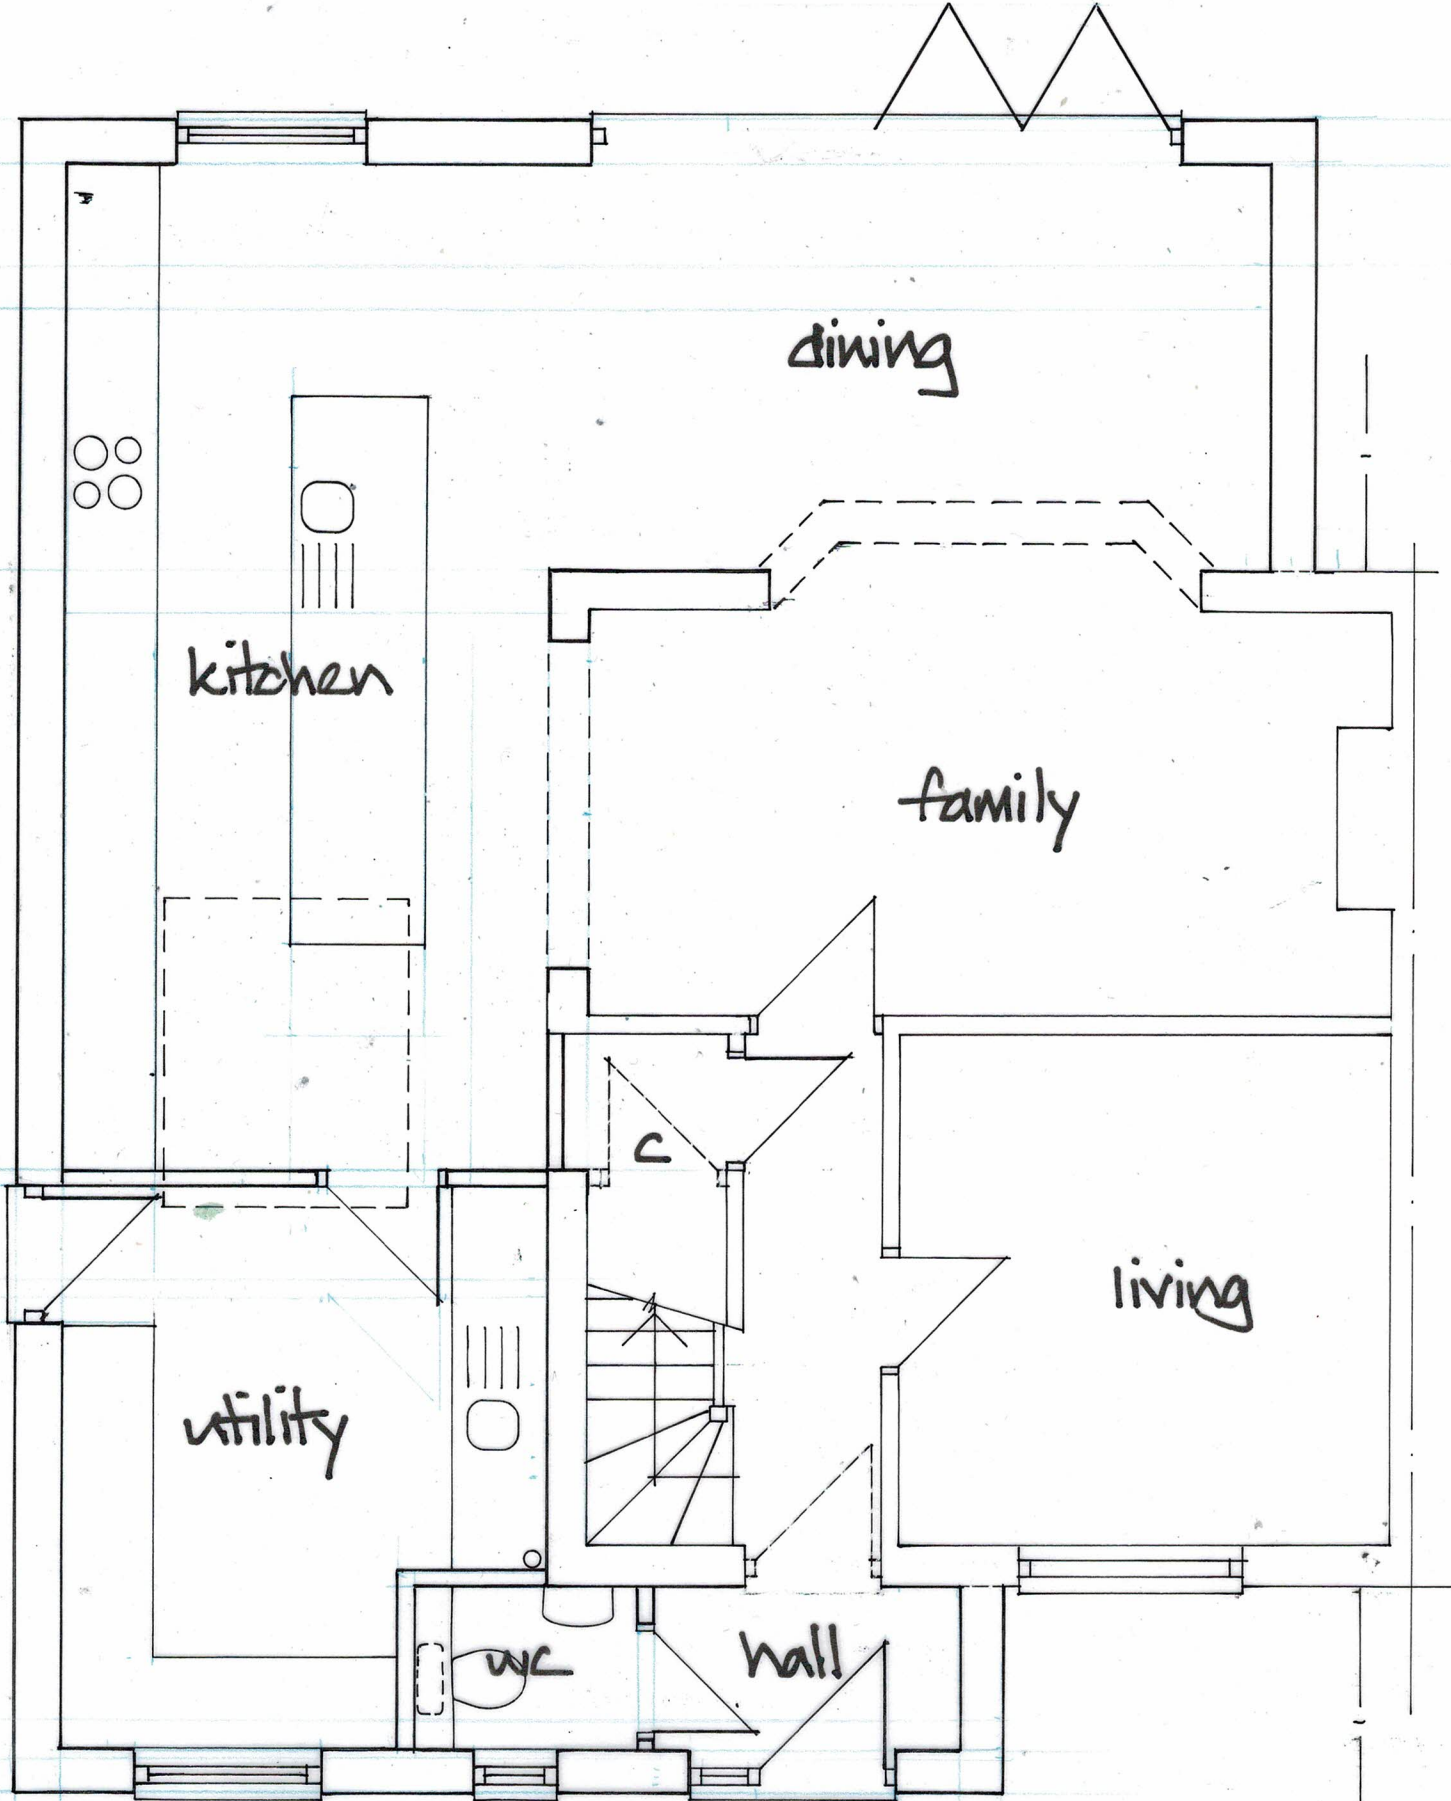

DEREK TREAGUS ASSOCIATES ARCHITECTURAL SERVICES Tel: 07956 624094 Email: derek.treagus@gmail.com					
Project	FRONT/SIDE/REAR EXTENSION AT 28 BROADMERE AVENUE, HAVANT, HAMPSHIRE.				
Client	Mr & Mrs S Hard				
Subject	Planning Drawing Ground Floor Plan				
Date:	Oct 2022	Scale: 1:50			
Rev:		Drg. No. 22/273/02			
• Copyright reserved. • All dimensions are to be site confirmed and should not be scaled unless for Planning purposes. • Verify all queries with the office.					