



LOCATION PLAN 1:1250


OS 07782010

3Nr parking spaces, 2400mm wide x 4800mm long




BLOCK PLAN 1:500


scale bar 1:500
0 5 10 15 20 25m

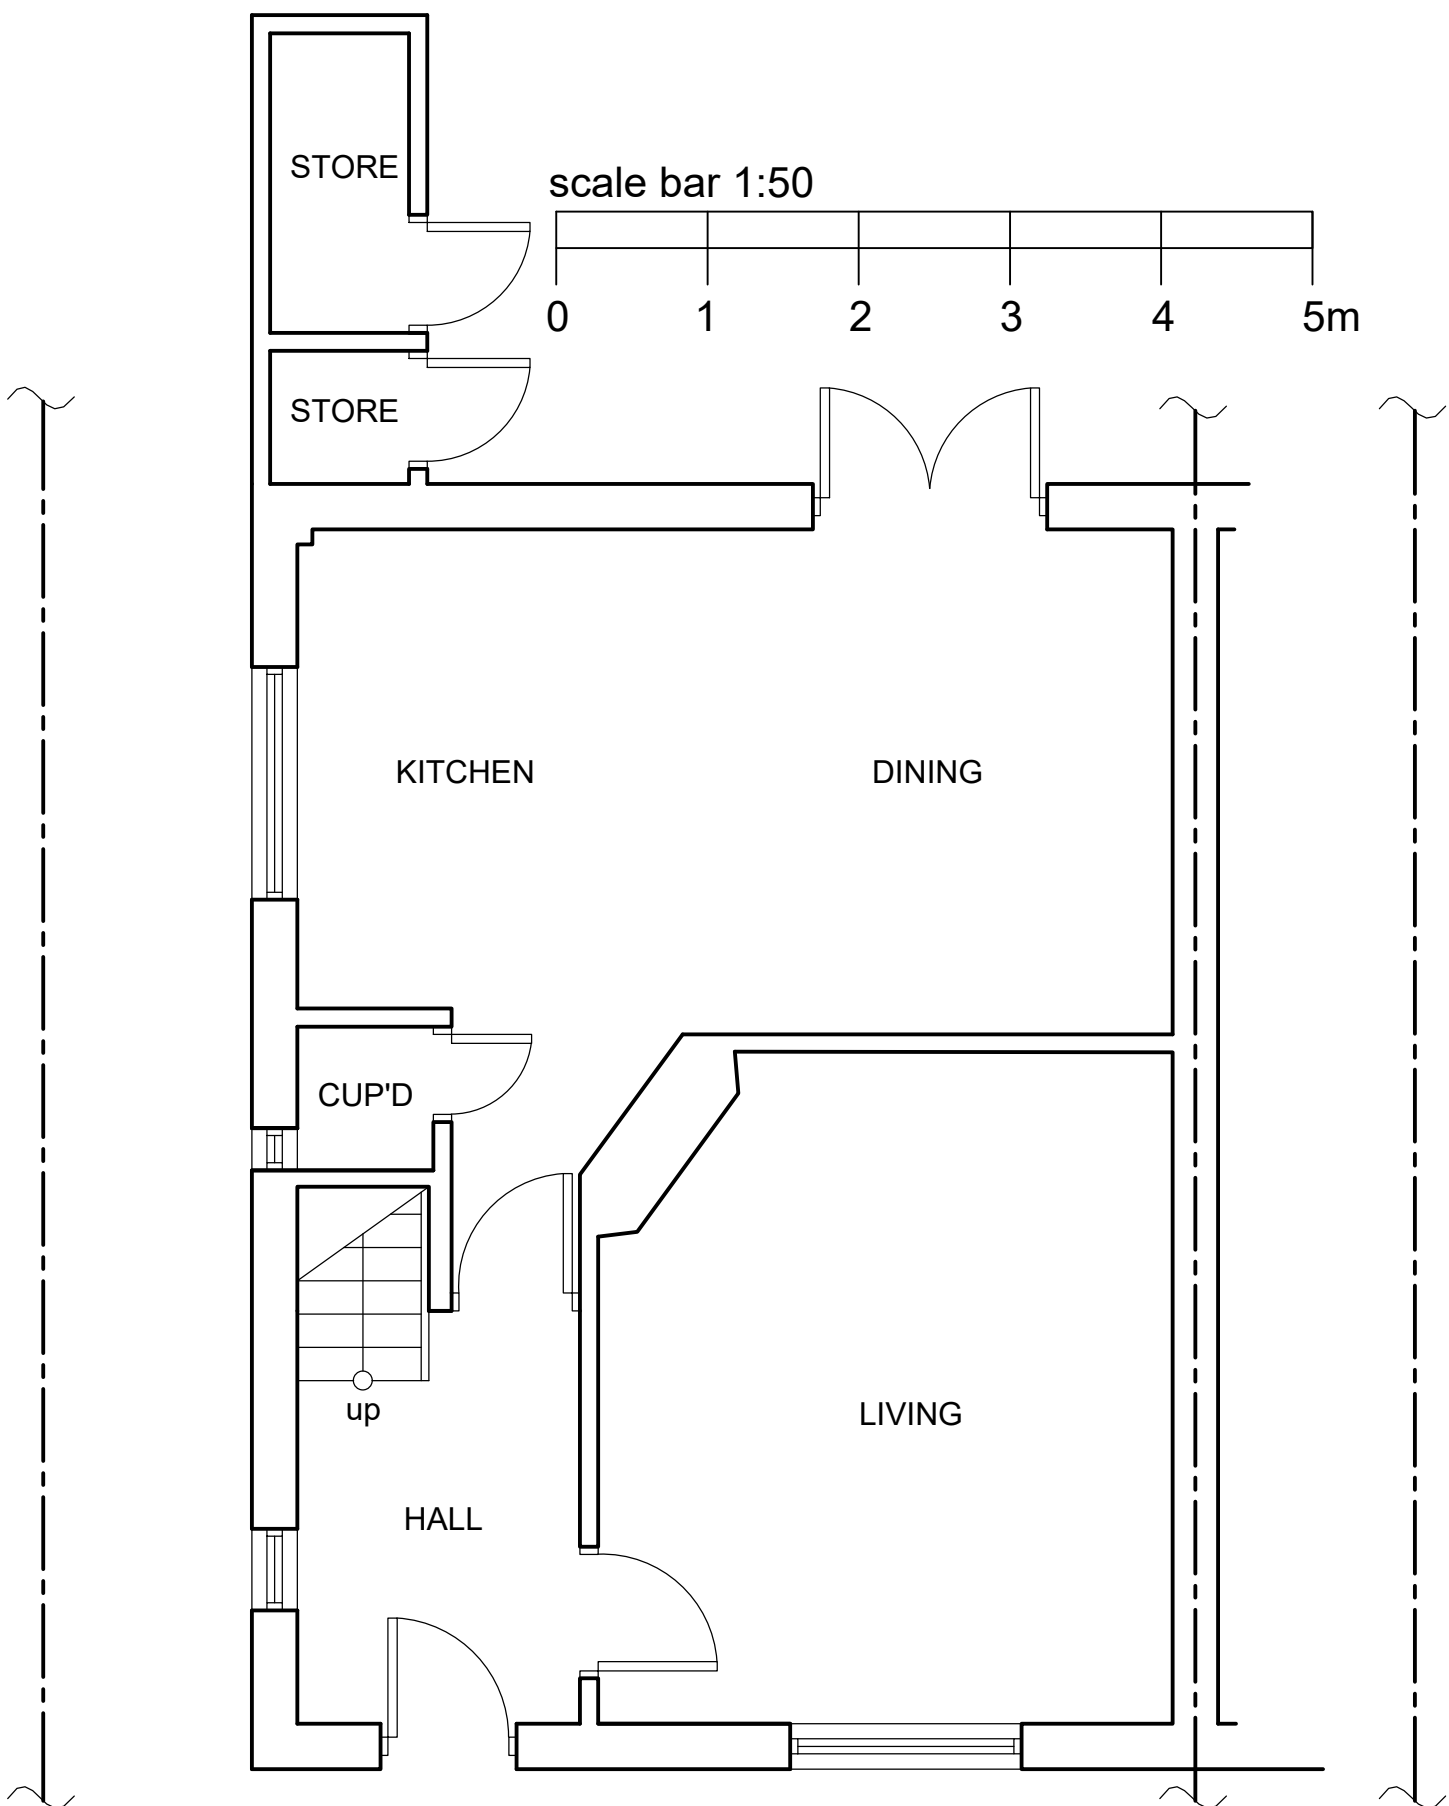


EXISTING GROUND FLOOR PLAN 1:50

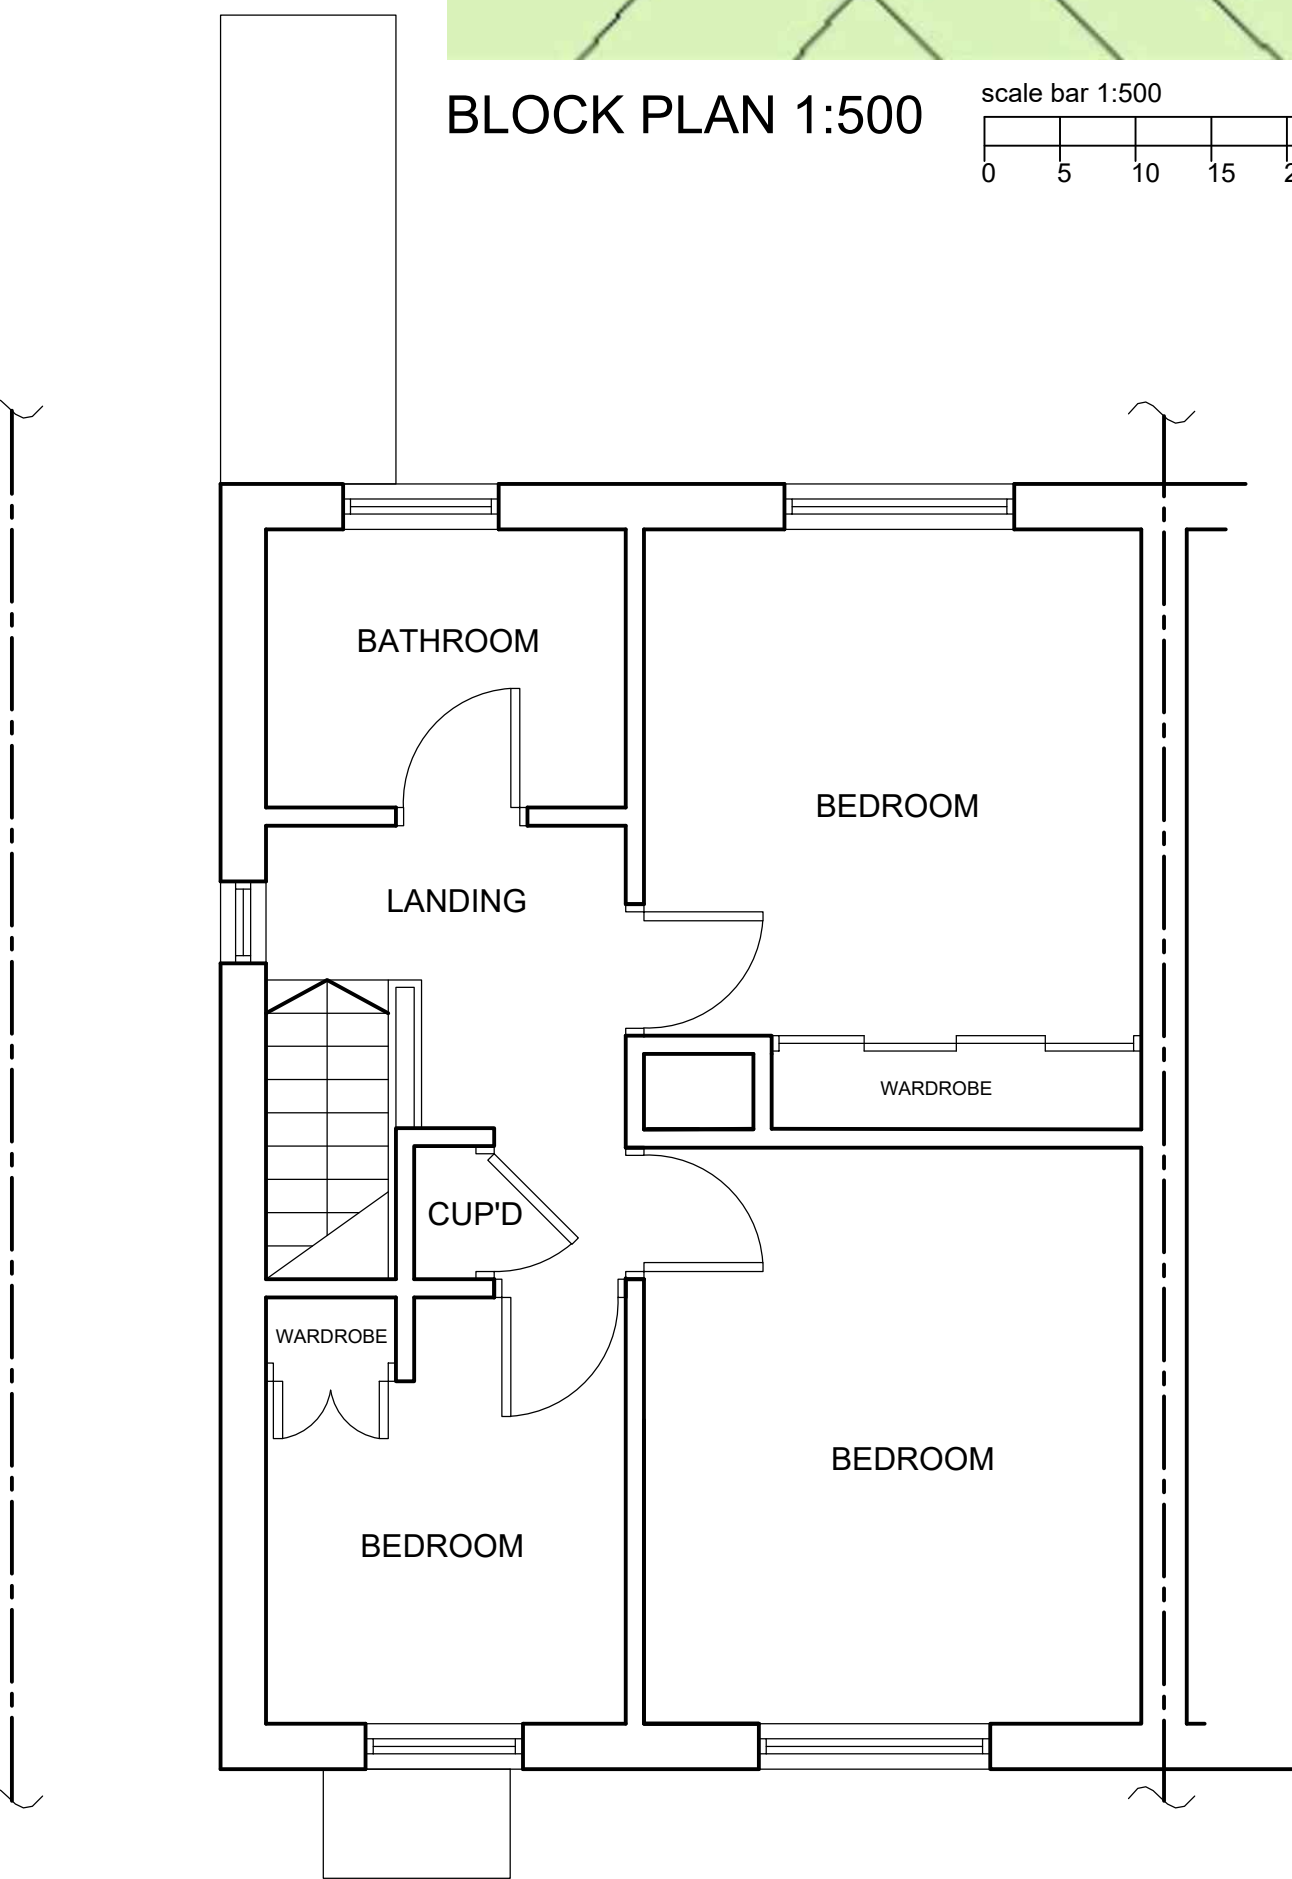

EXISTING FIRST FLOOR PLAN 1:50

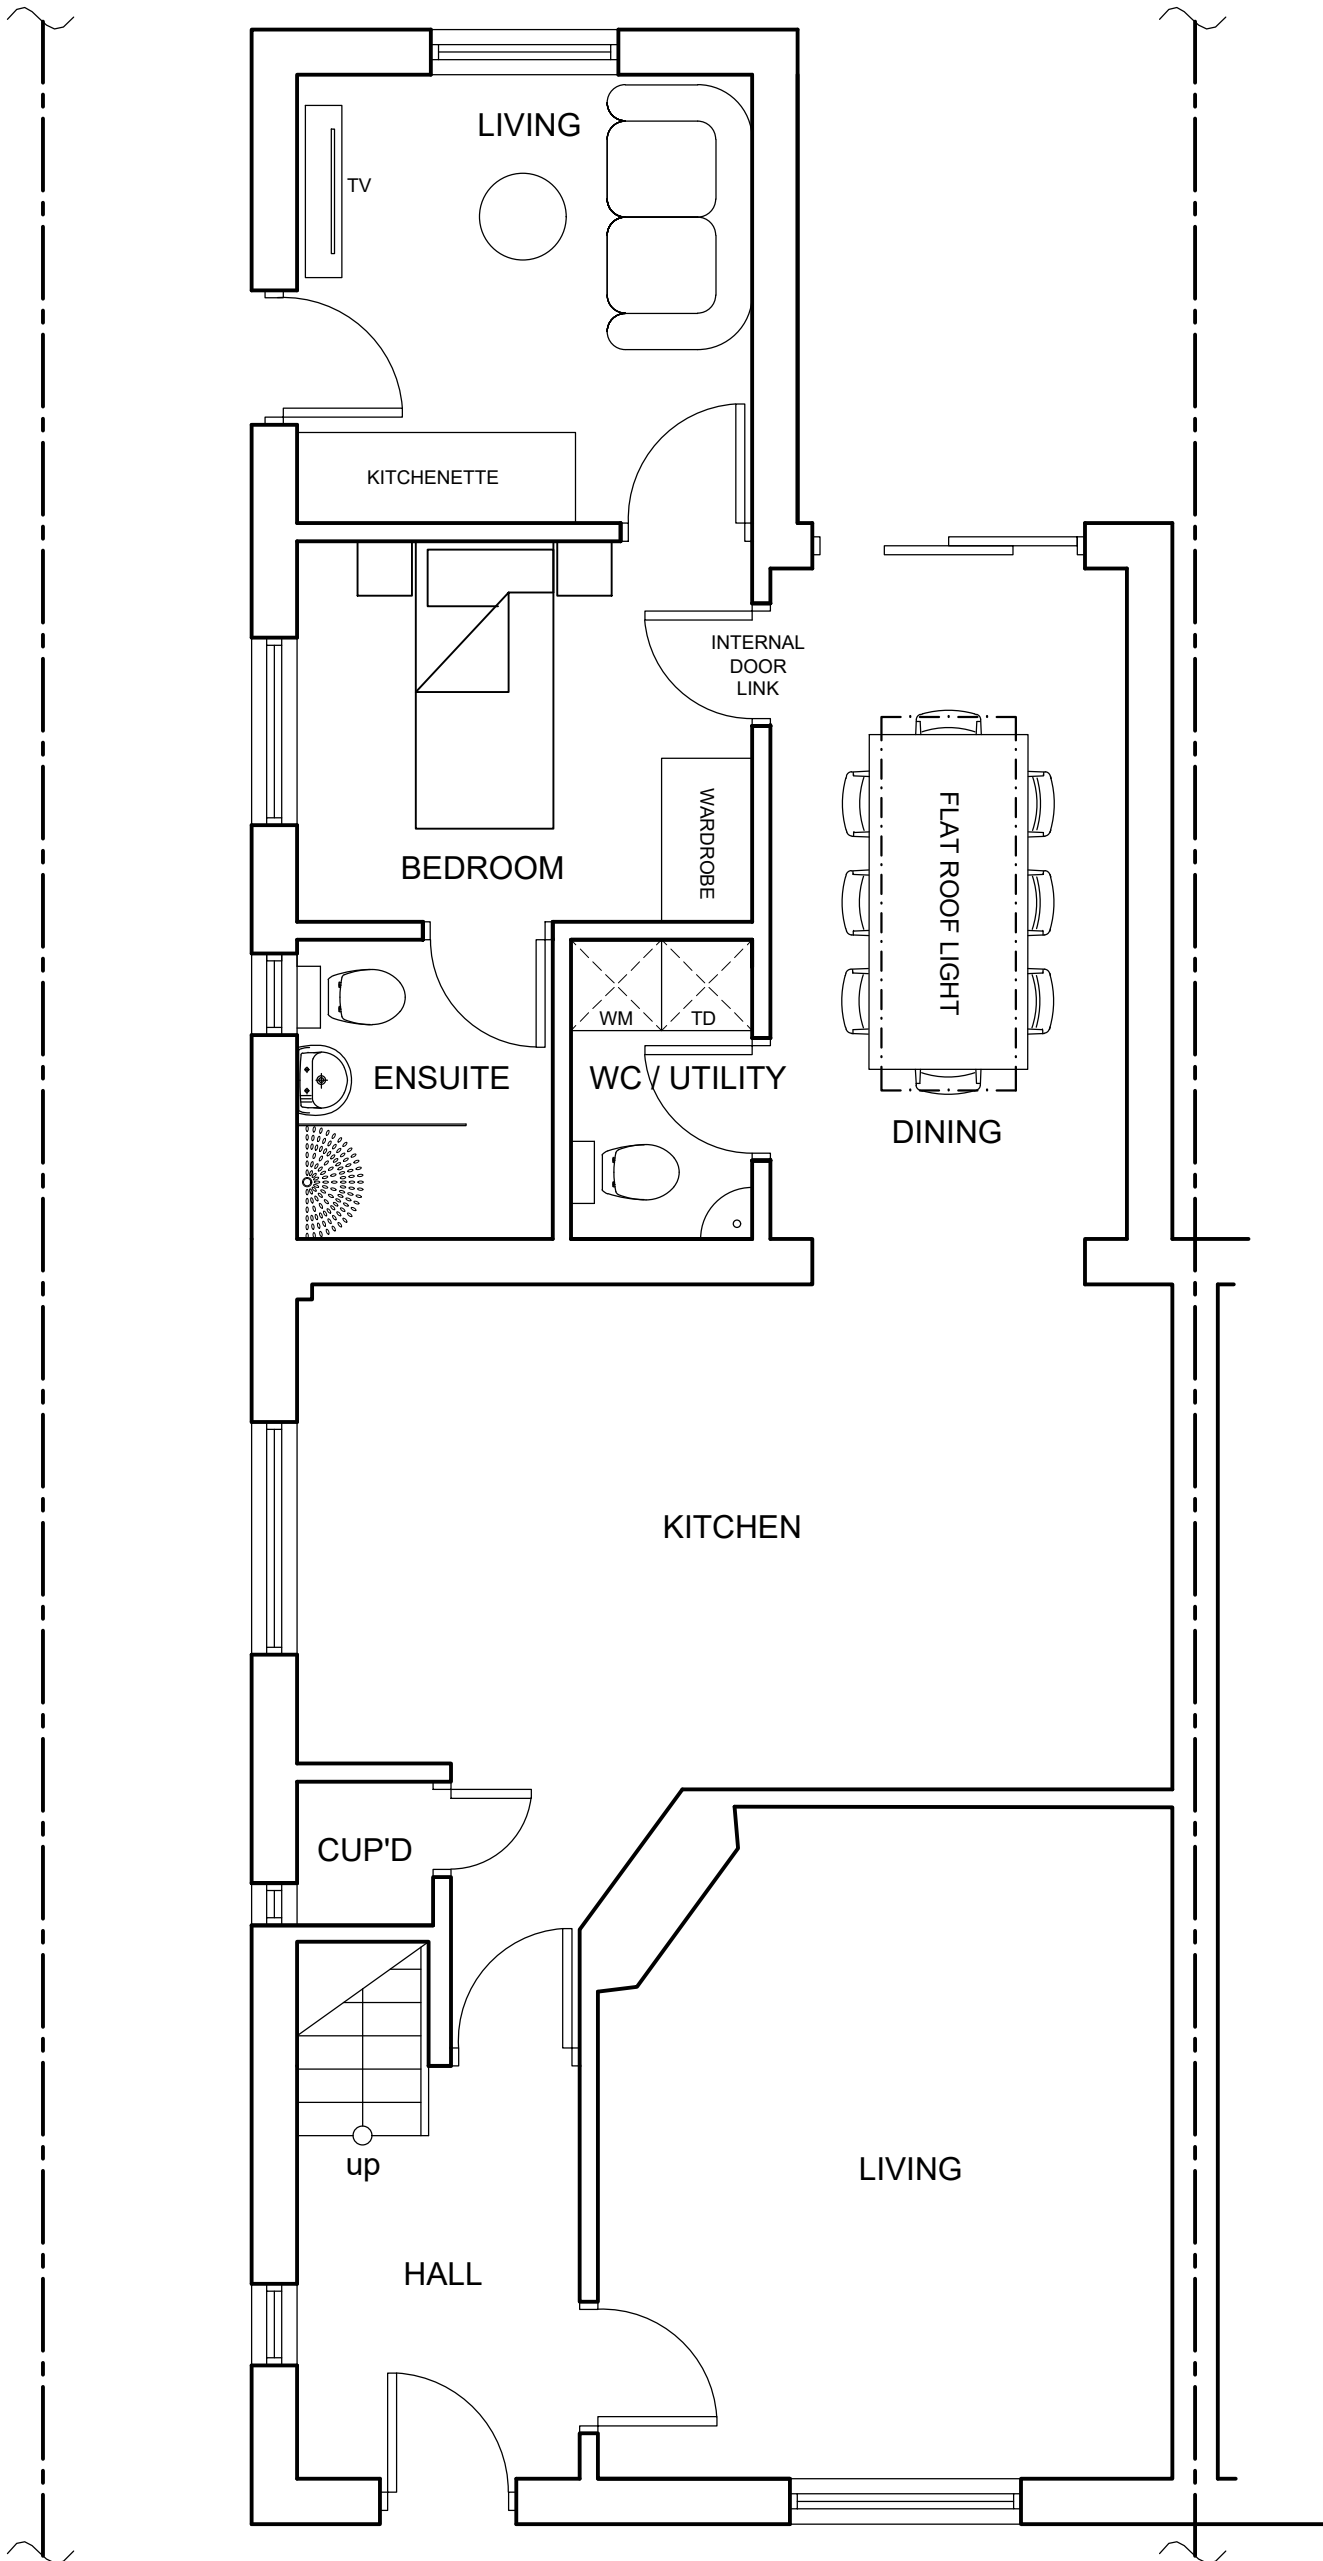


PROPOSED GROUND FLOOR PLAN 1:50

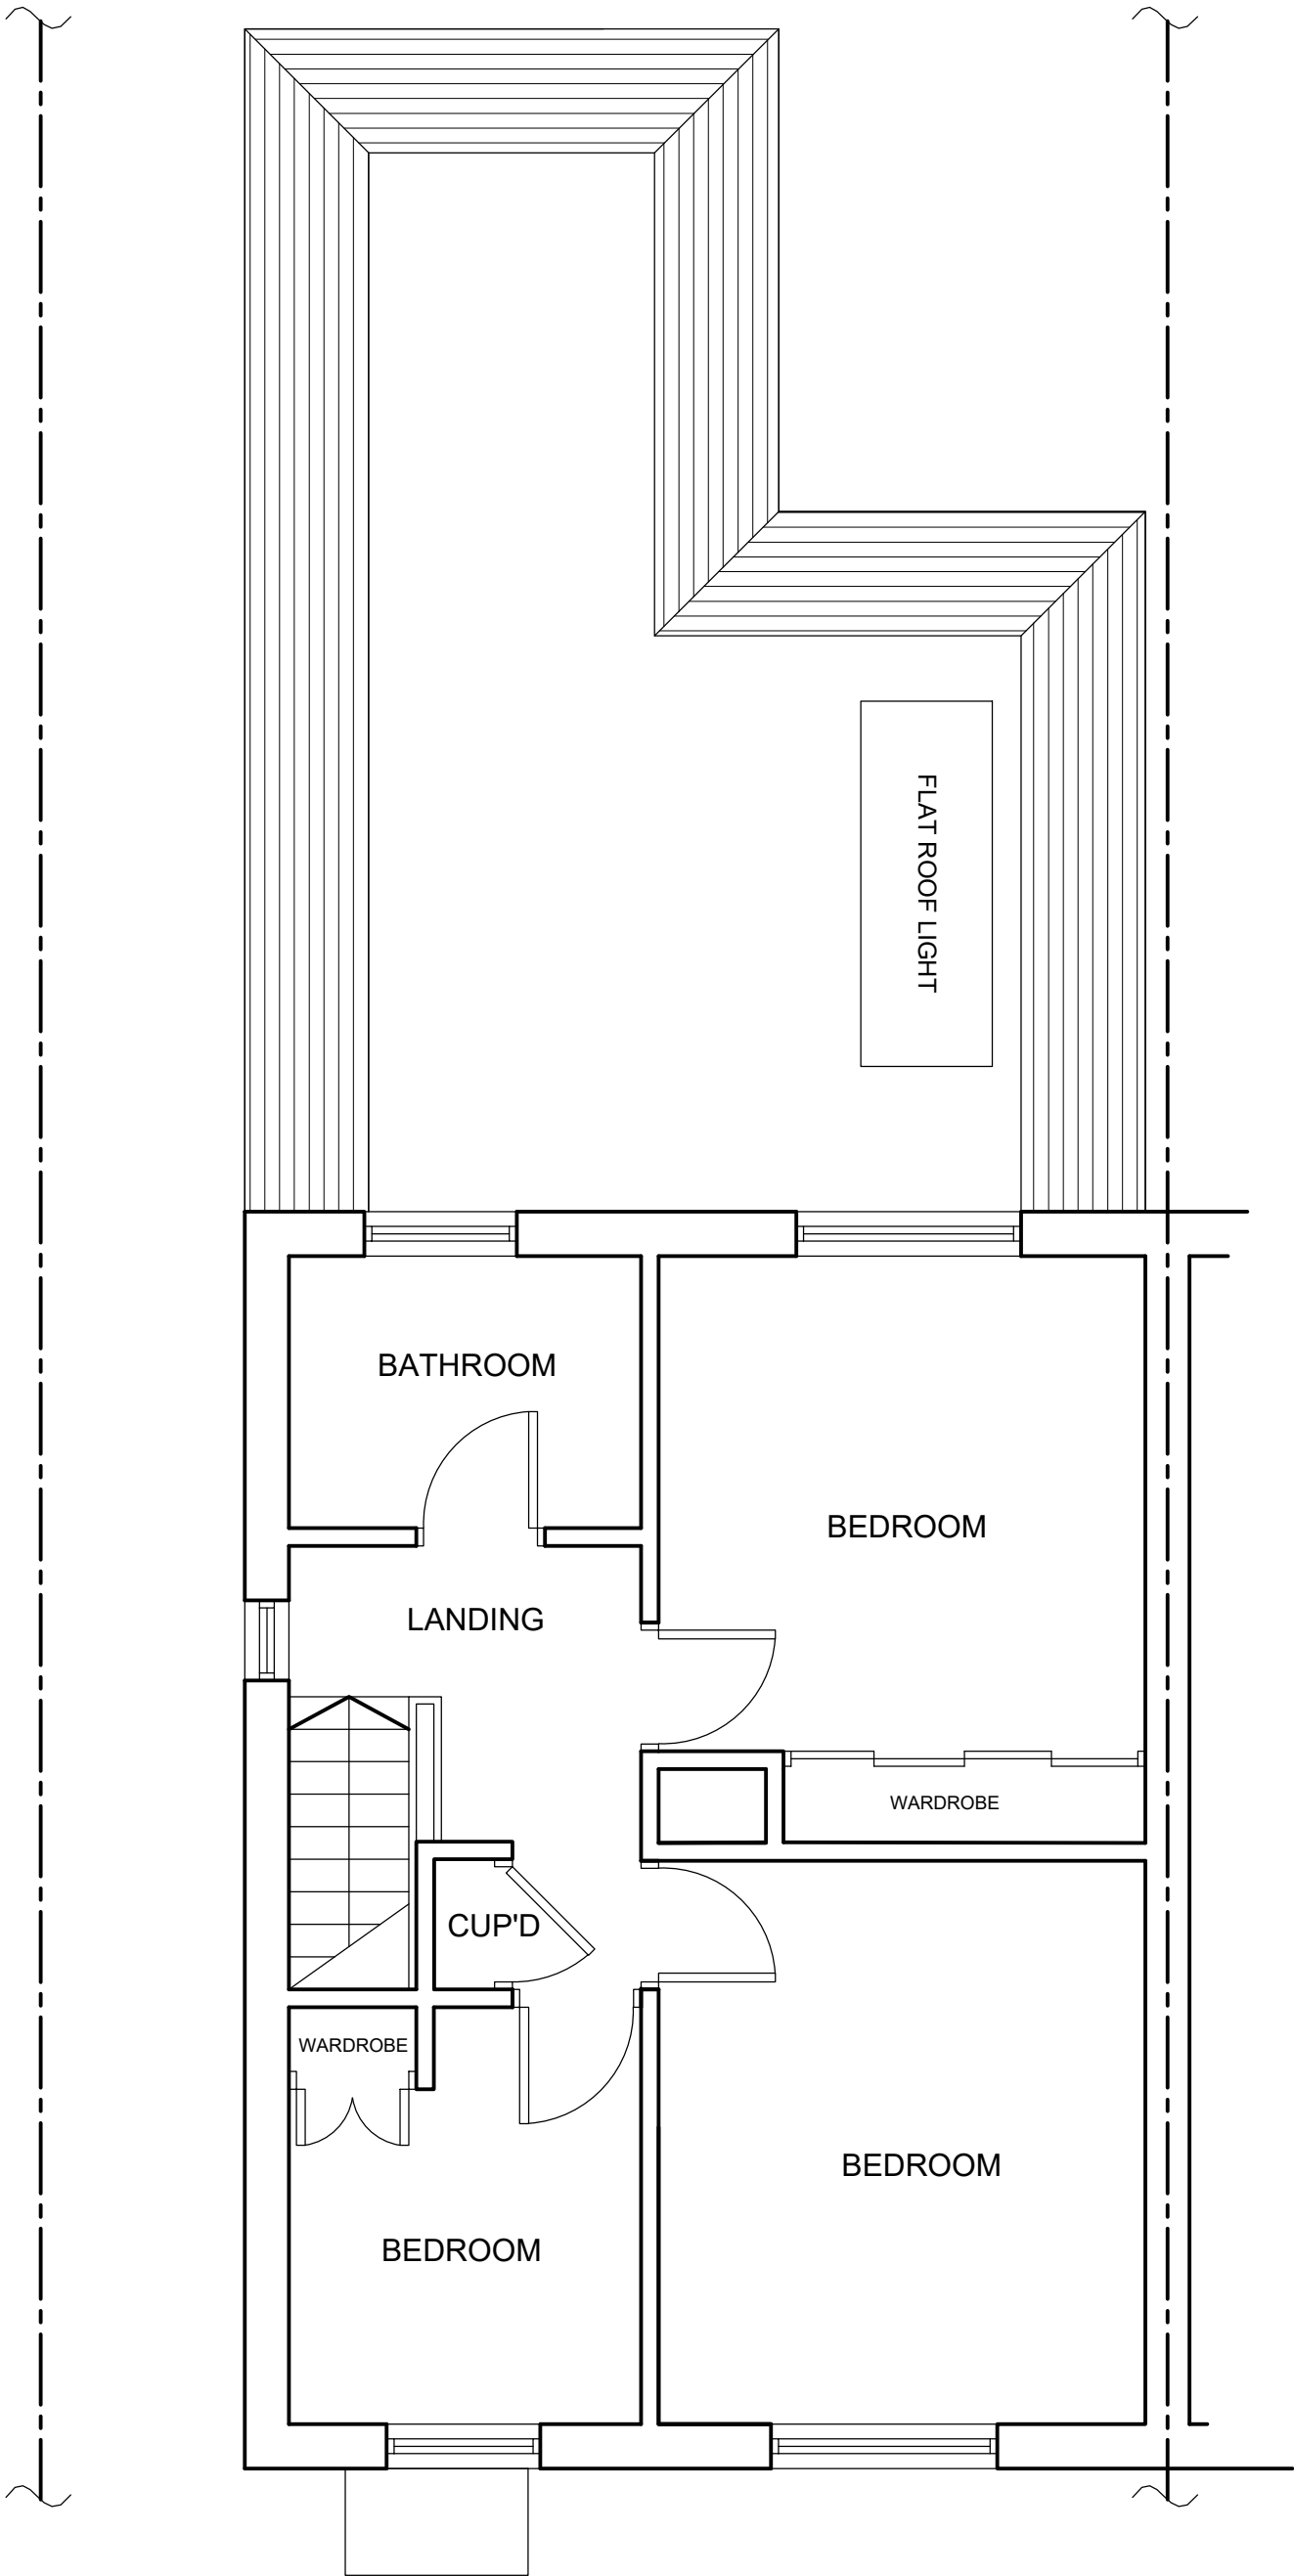

PROPOSED FIRST FLOOR PLAN 1:50




EXISTING REAR ELEVATION 1:100

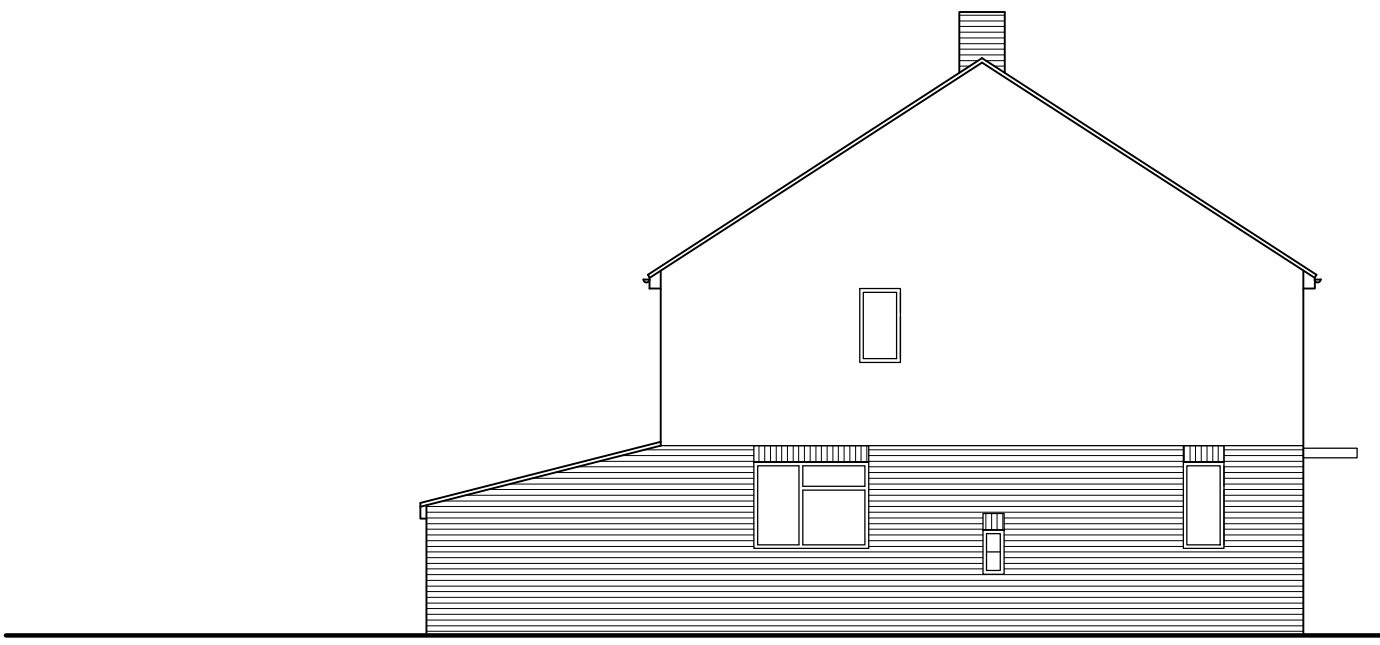

EXISTING SIDE ELEVATION 1:100



EXISTING FRONT ELEVATION 1:100

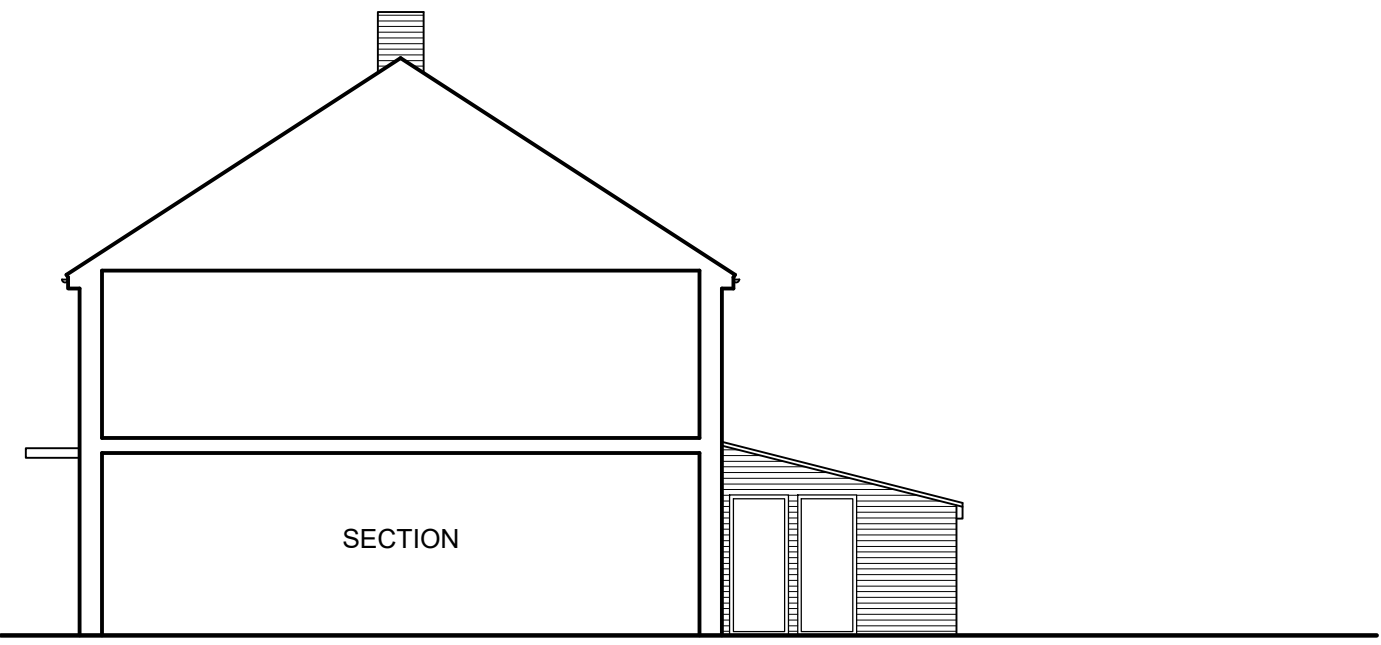

EXISTING SIDE ELEVATION 1:100



PROPOSED REAR ELEVATION 1:100




PROPOSED SIDE ELEVATION 1:100

scale bar 1:100
0 1 2 3 4 5m



PROPOSED FRONT ELEVATION 1:100

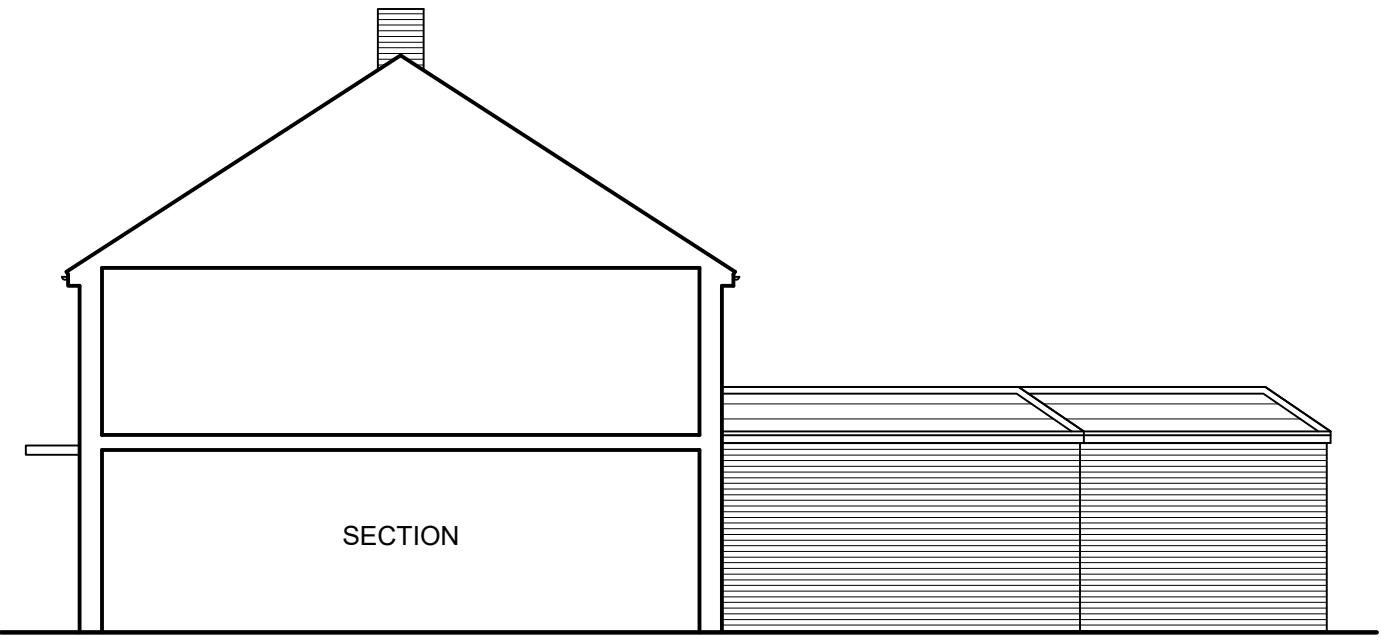

PROPOSED SIDE ELEVATION 1:100

PROJECT ADDRESS:
19 BEECHWOOD AVENUE,
WATERLOOVILLE, HAMPSHIRE, PO7 7LR

DESCRIPTION:
SINGLE STORY REAR EXTENSION
TO PROVIDE DINING ROOM AND
RELATIVE (PARENT) ANNEXE

DRAWING:
EXISTING AND PROPOSED
PLANS AND ELEVATIONS

SCALE:
AS INDICATED ON
A1 Paper Size

DATE:
SEPTEMBER 2022

STATUS:
FOR PLANNING APPROVAL

REVISION:
A.22.11.2022
INTERNAL DOOR
LINK ADDED

DRAWING NUMBER:
01A