


LEGEND

The proposed principal facing and roofing materials schedule:


- 1. New exterior walls:**
A mix of facing brickwork .
- 2. All new windows and external doors:**
Double PVCu windows and external doors, framework colour white.
- 3. New flat roof:**
Single ply roofing membrane.
- 4. Guttering/downpipes:**
Guttering and round downpipes, colour black.



1
-
E-01 Existing North East Elevation
1:100

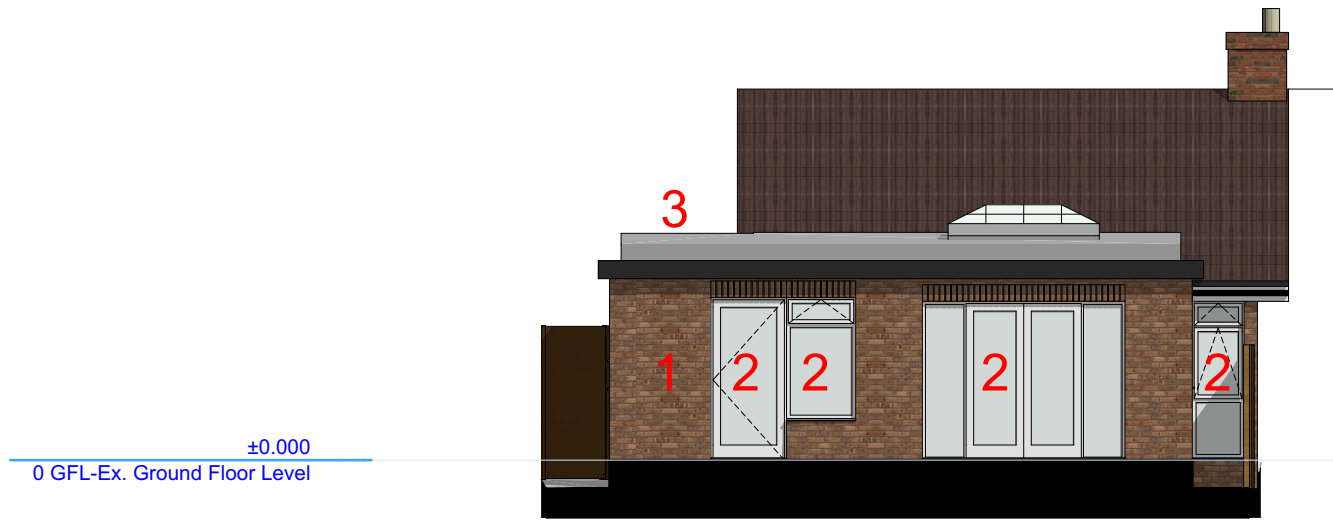

1
-
E-01 Proposed North East Elevation
1:100

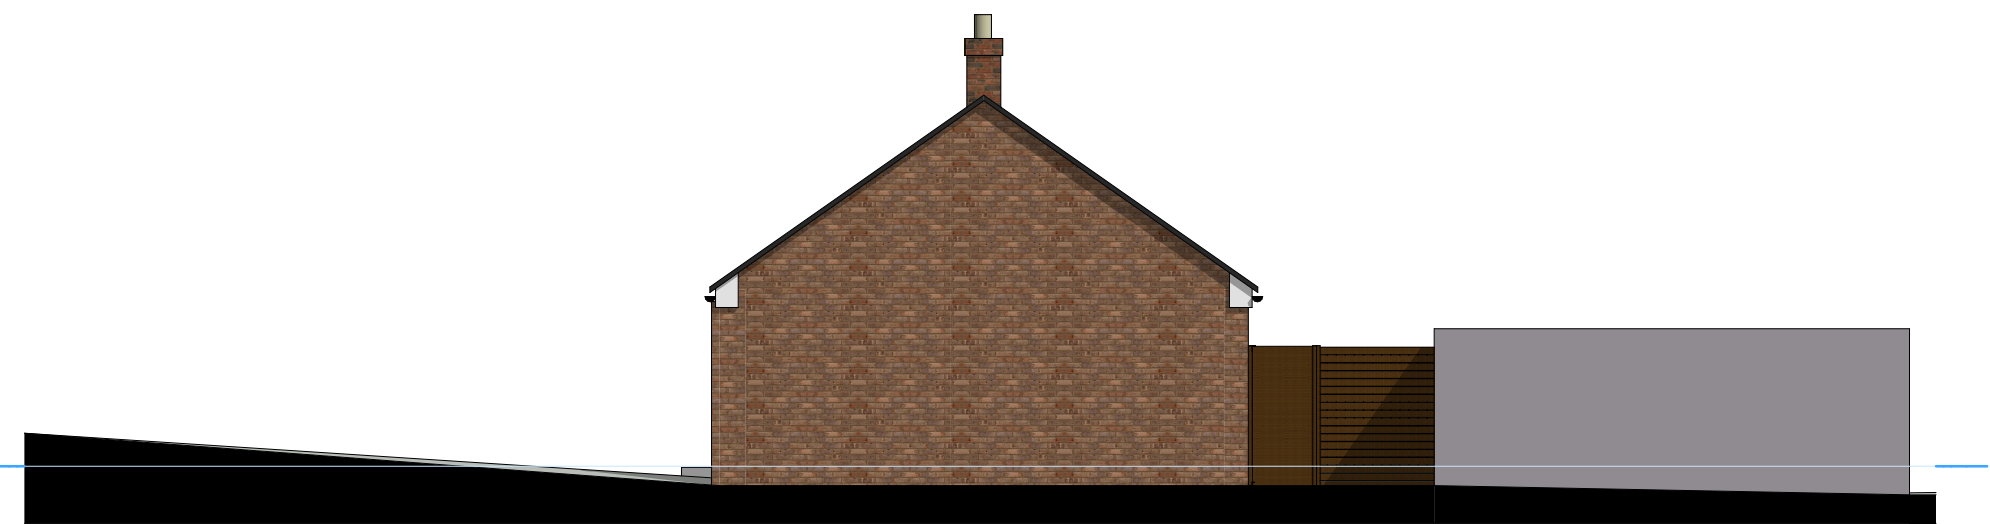

2
-
E-02 Existing South East Elevation
1:100



2
-
E-02 Proposed South East Elevation
1:100



3
-
E-03 Existing South West Elevation
1:100



3
-
E-03 Proposed South West Elevation
1:100



4
-
E-04 Existing North West Elevation
1:100



4
-
E-04 Proposed North West Elevation
1:100



Street scene and
rear garden views of '123 Silverdale Drive'
and neighbouring property



01
Concept design visual



02
Concept design visual

Scale 1:100
1 0 1 2 3 4 5m

Mr. Paul Bentley

Proposed extension
123 Silverdale Drive, Waterlooville. PO7 6DU.

Existing and Proposed
'Indicative' Elevations

05 October 2022 0752-01.006.02

RevID	Chd	Transmittal Set Name	Date
01		Planning Application	07/10/2022
02		Planning Application	13/10/2022

☐ preliminary ☒ planning ☐ building regulations
☐ production ☐ tender ☐ construction ☐ as built ☐ other

The Steven Barlow Partnership
The Studio, 81 Manor Road,
Portsmouth, Hampshire, PO1 5LB,
United Kingdom.

+44 (0) 800 756 9776
info@tsbp-architecture.co.uk
tsbp-architecture.co.uk

This drawing is intended for use by the client and is not to be used for any other purpose. The drawing is to be read and understood in conjunction with the project brief and any other documentation as may be applicable to the project prior to the commencement of work and is to be used in double contact with the client.

Contractor to check and verify all levels, dimensions and dimensions on site and shall report any discrepancies or omissions to the client prior to commencement of work and during construction. The drawing is to be read and understood in conjunction with the project brief and any other documentation as may be applicable to the project prior to the commencement of work and is to be used in double contact with the client.

This drawing including notes has been prepared and produced for the client named for the project detailed and solely for the purposes indicated and is not intended for use by any other person or for any other purpose.
© Copyright 2022 - The Steven Barlow Partnership (TSBP Architecture)
Chartered Institute of Architectural Technologists Chartered Practice
Principal - Steven V. Barlow FCIT