






1 EXISTING SIDE ELEVATION
1:100

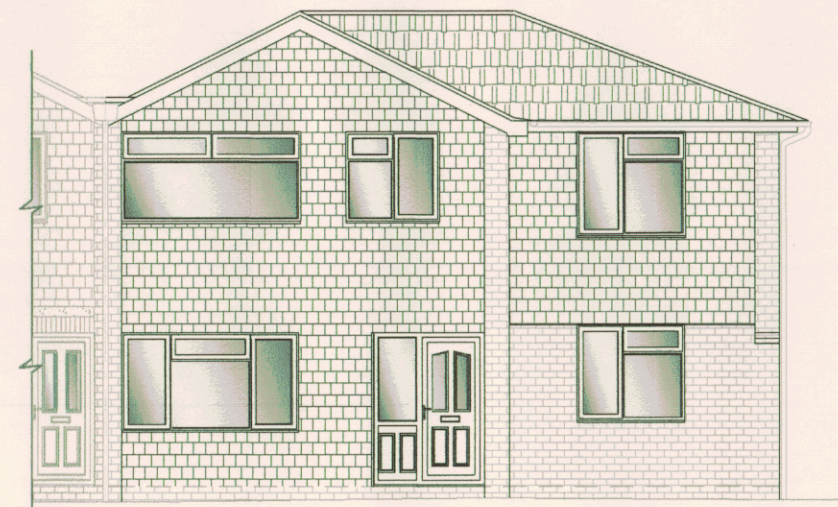


2 EXISTING FRONT ELEVATION
1:100

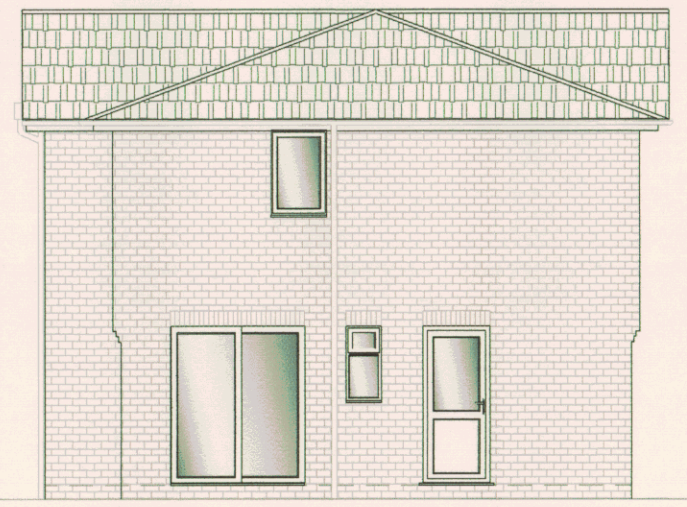


3 EXISTING SIDE ELEVATION
1:100

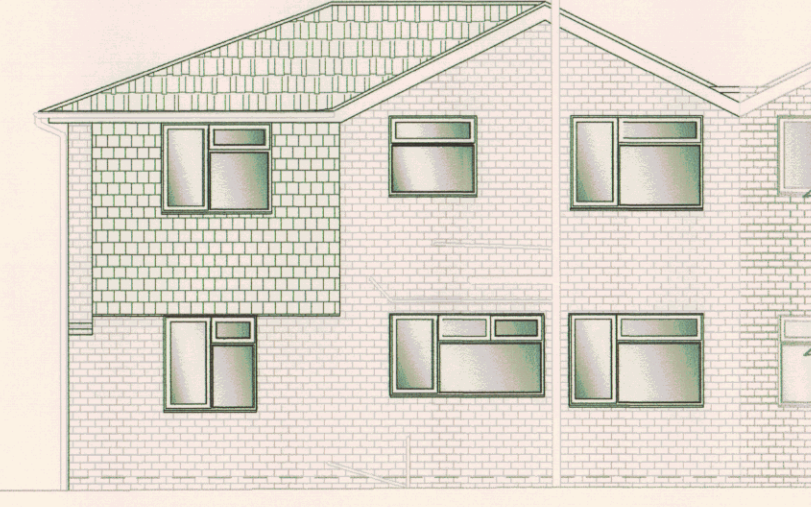


4 EXISTING REAR ELEVATION
1:100

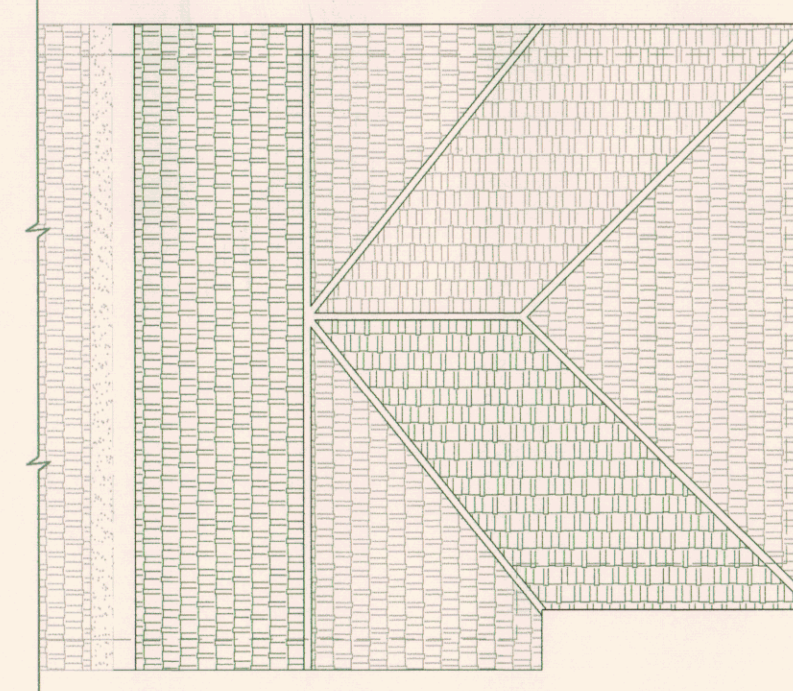


5 EXISTING ROOF PLAN
1:100

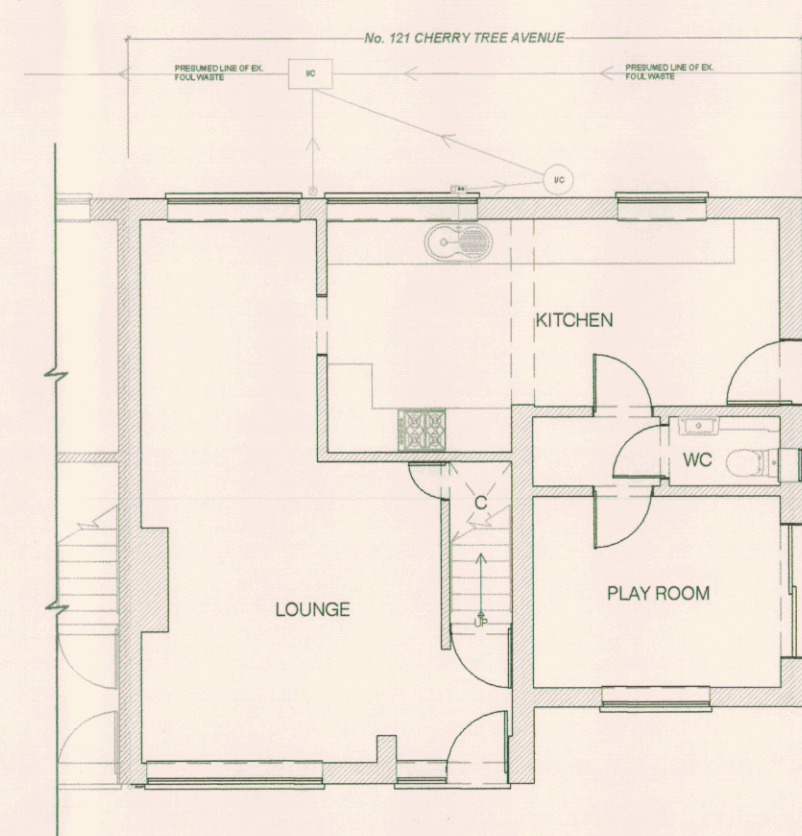


6 EXISTING GRD FLOOR PLAN
1:100

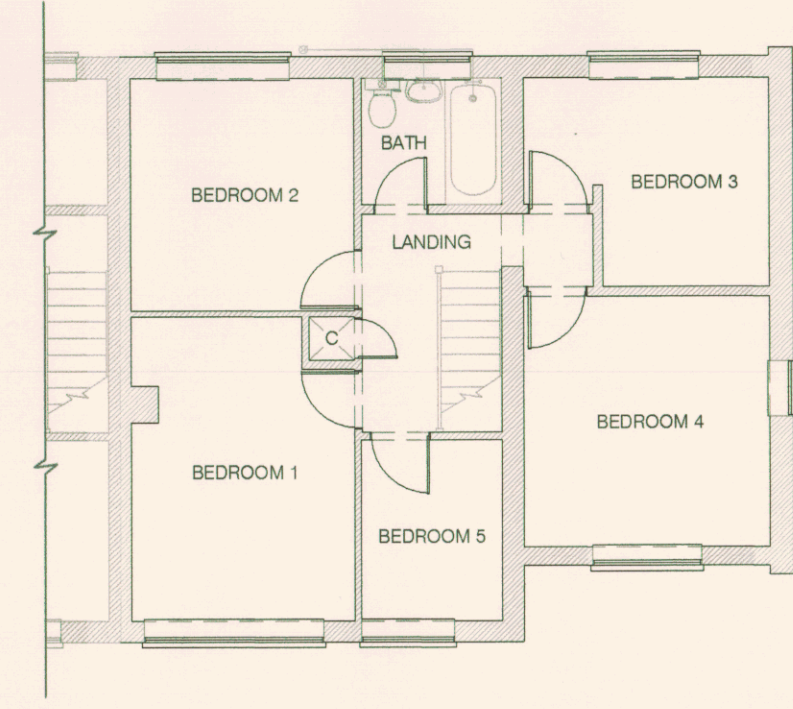


7 EXISTING FIRST FLOOR PLAN
1:100

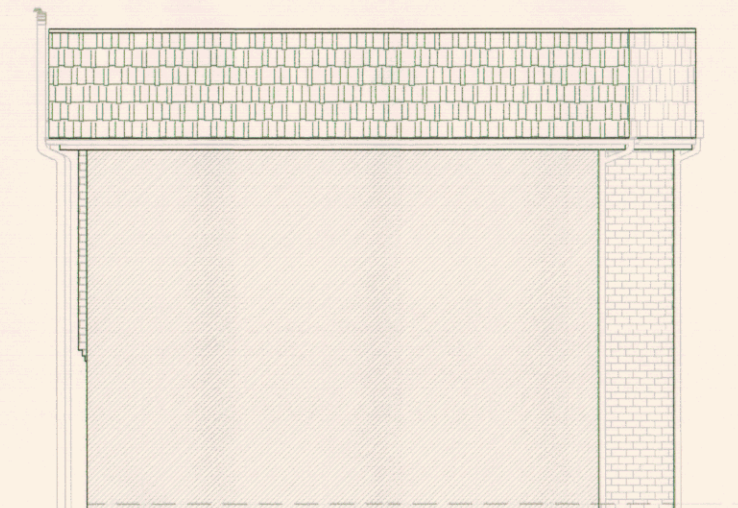

8 PROPOSED SIDE ELEVATION
1:100

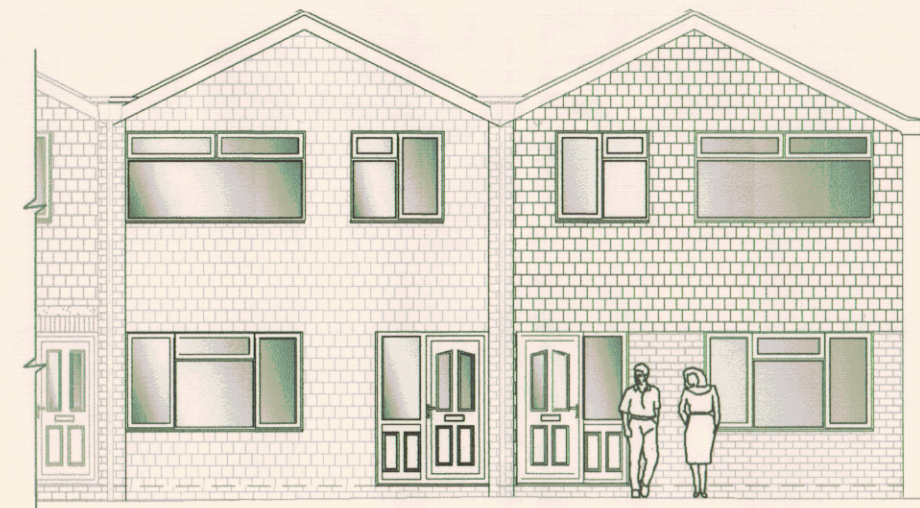


9 PROPOSED FRONT ELEVATION
1:100

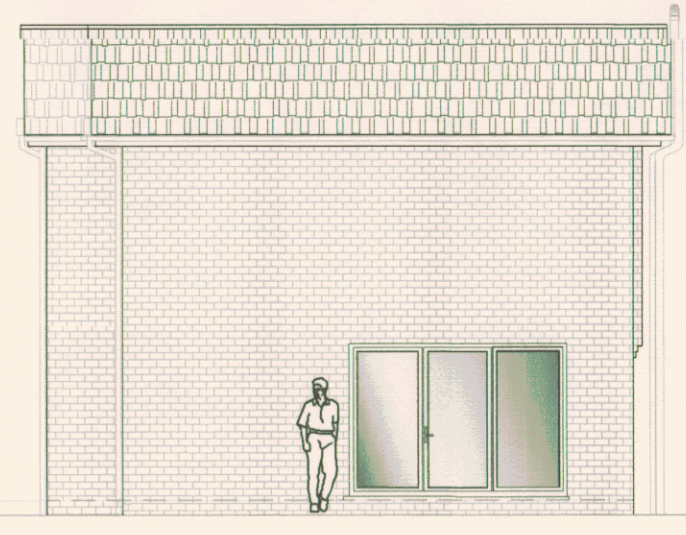


10 PROPOSED SIDE ELEVATION
1:100




11 PROPOSED REAR ELEVATION
1:100

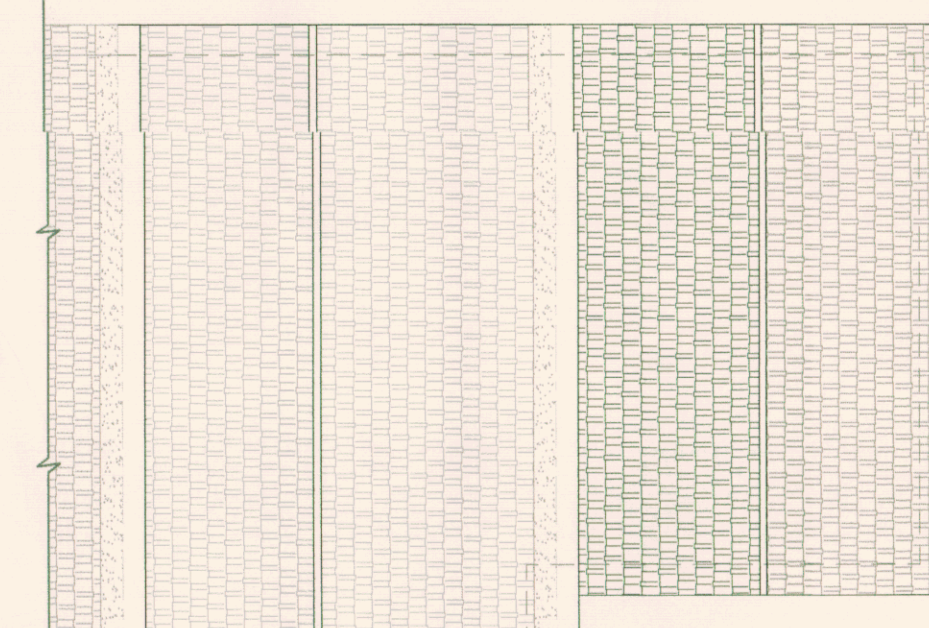


12 PROPOSED ROOF PLAN
1:100

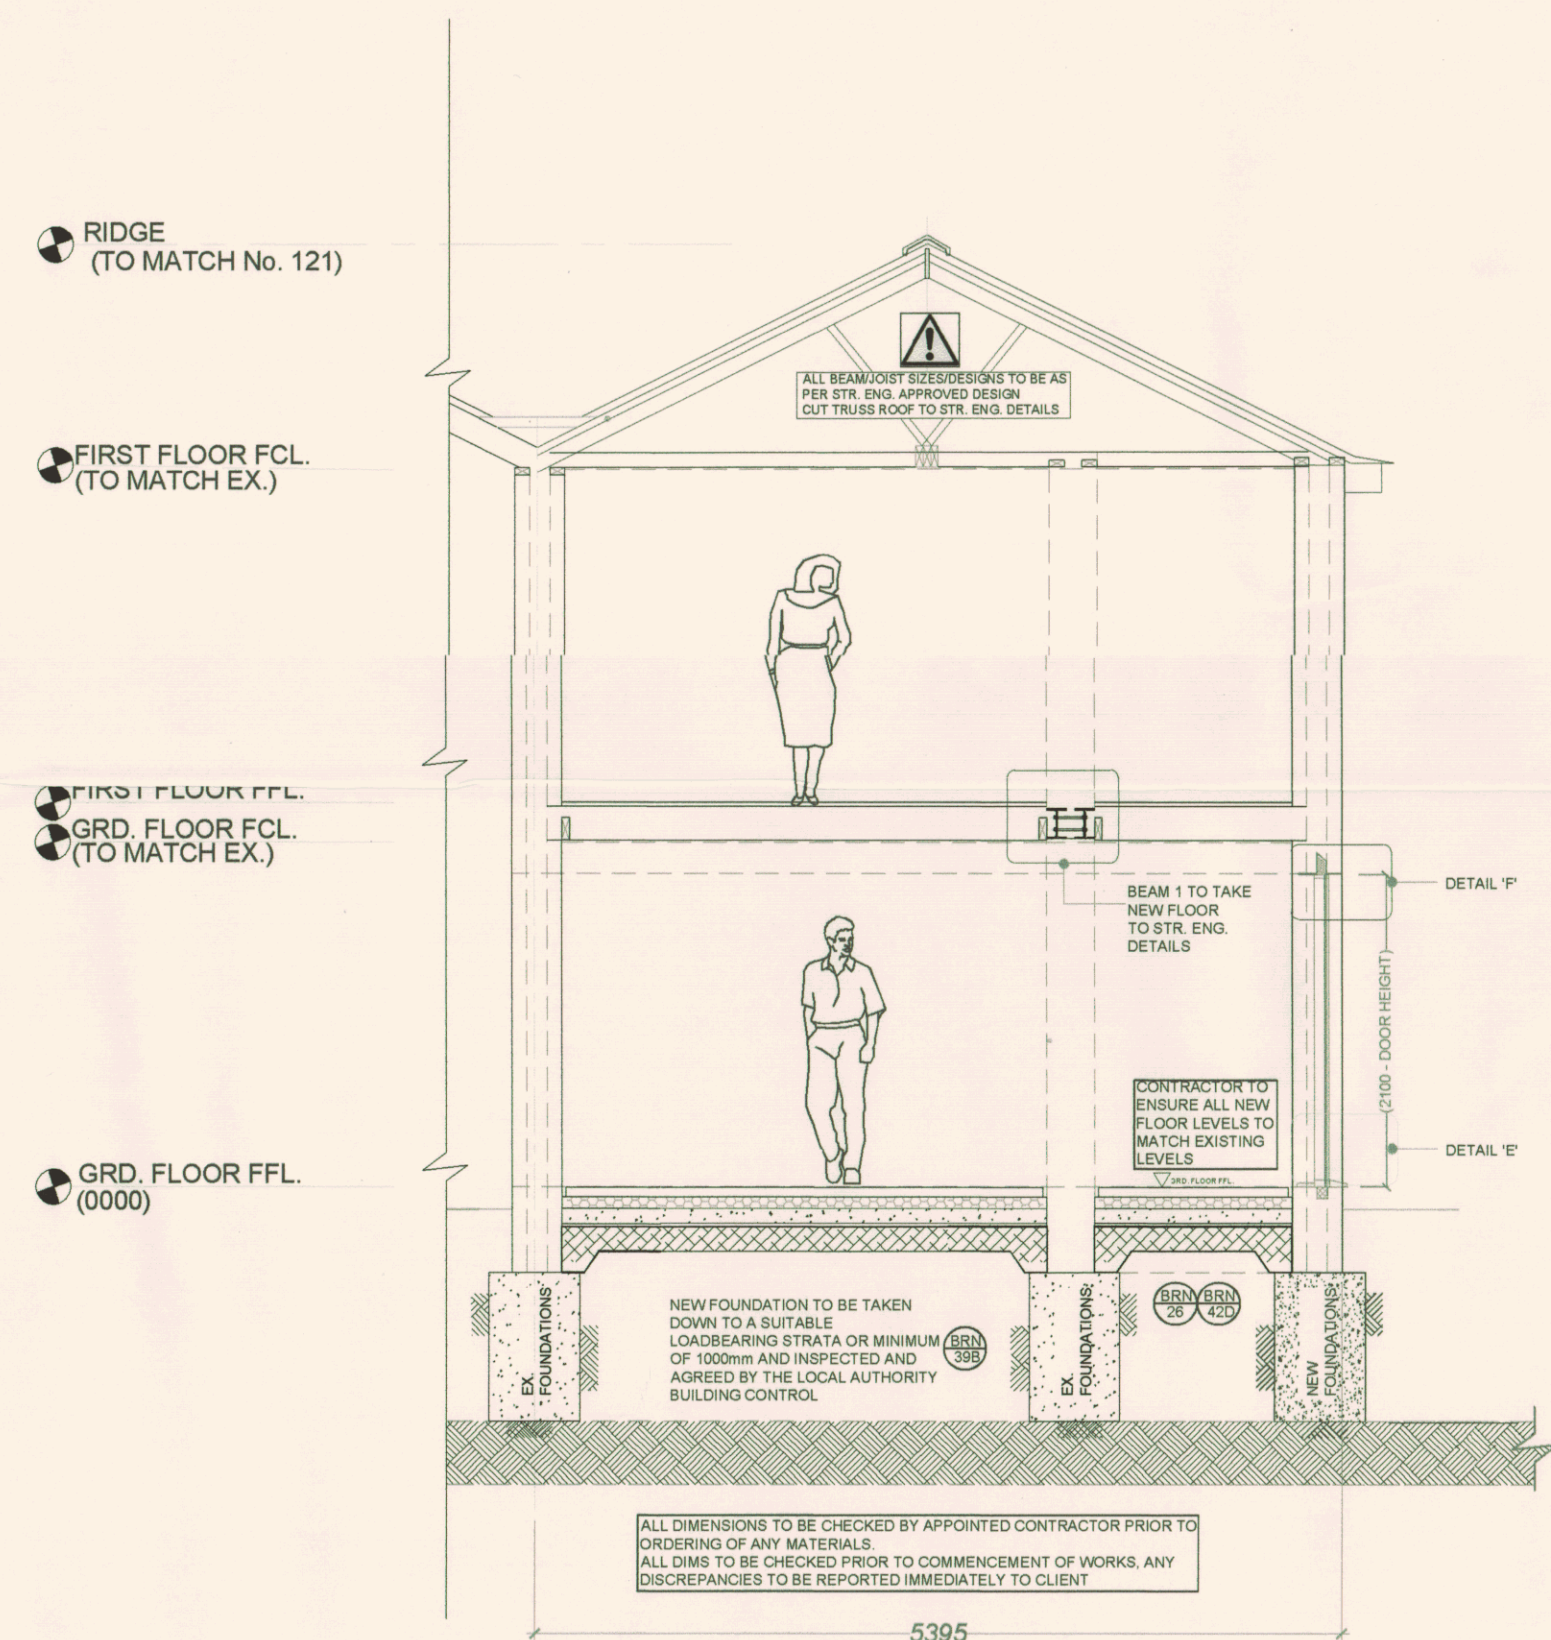


13 PROPOSED SECTION 'A' - 'A'
1:50

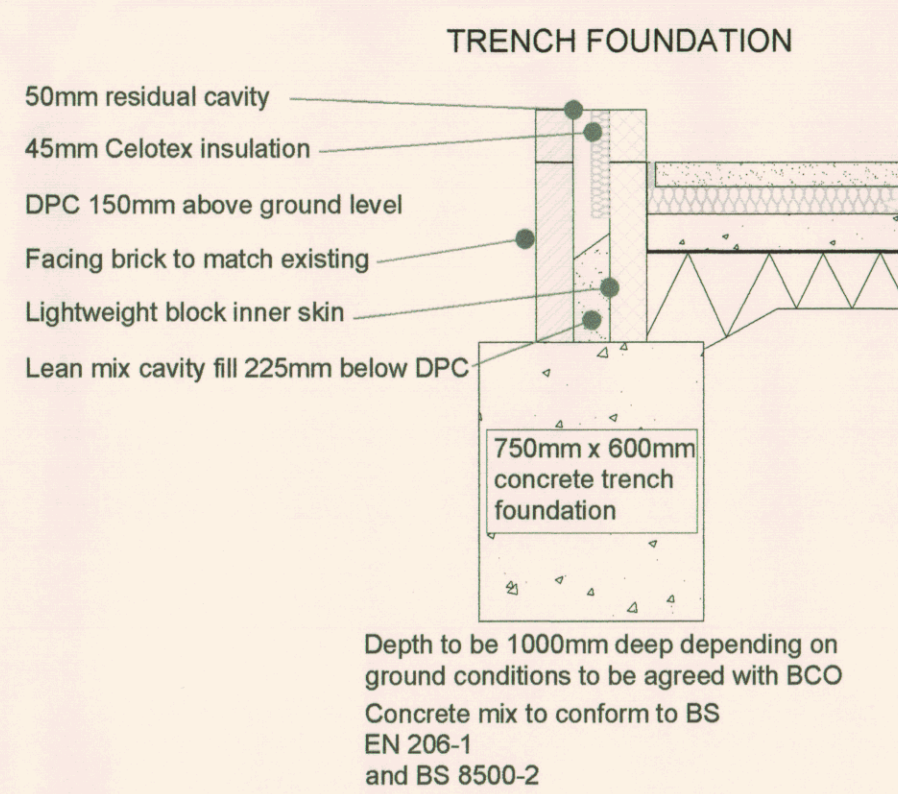

14 PROPOSED FOUNDATION SECTION
1:20

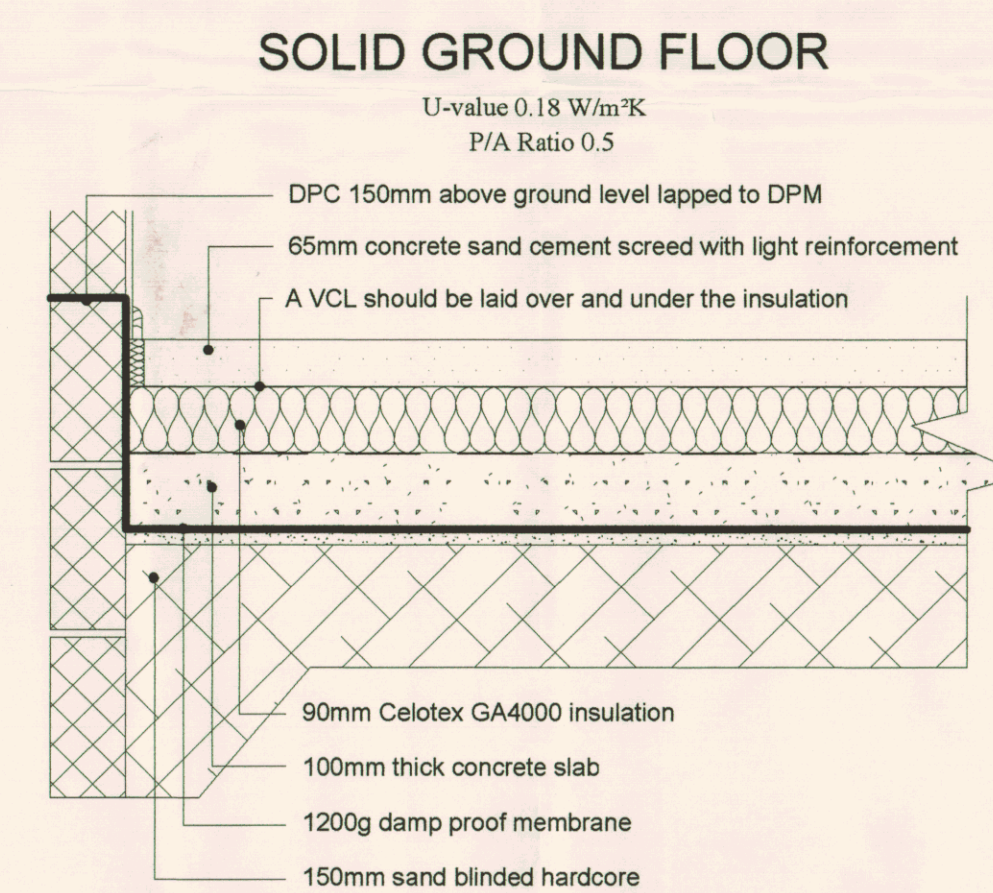


15 PROPOSED FLOOR SECTION
1:10

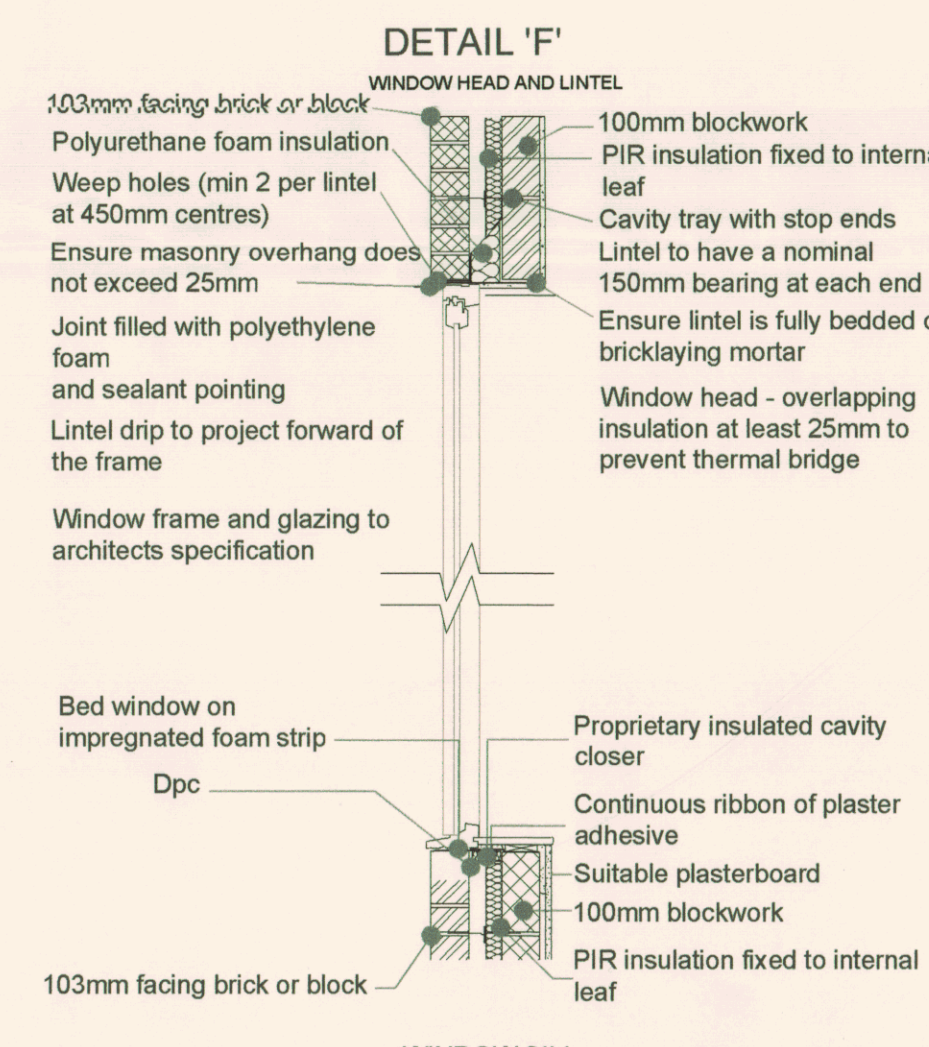


16 PROPOSED DETAIL 'F'
1:20




17 PROPOSED DETAIL 'E'
1:20

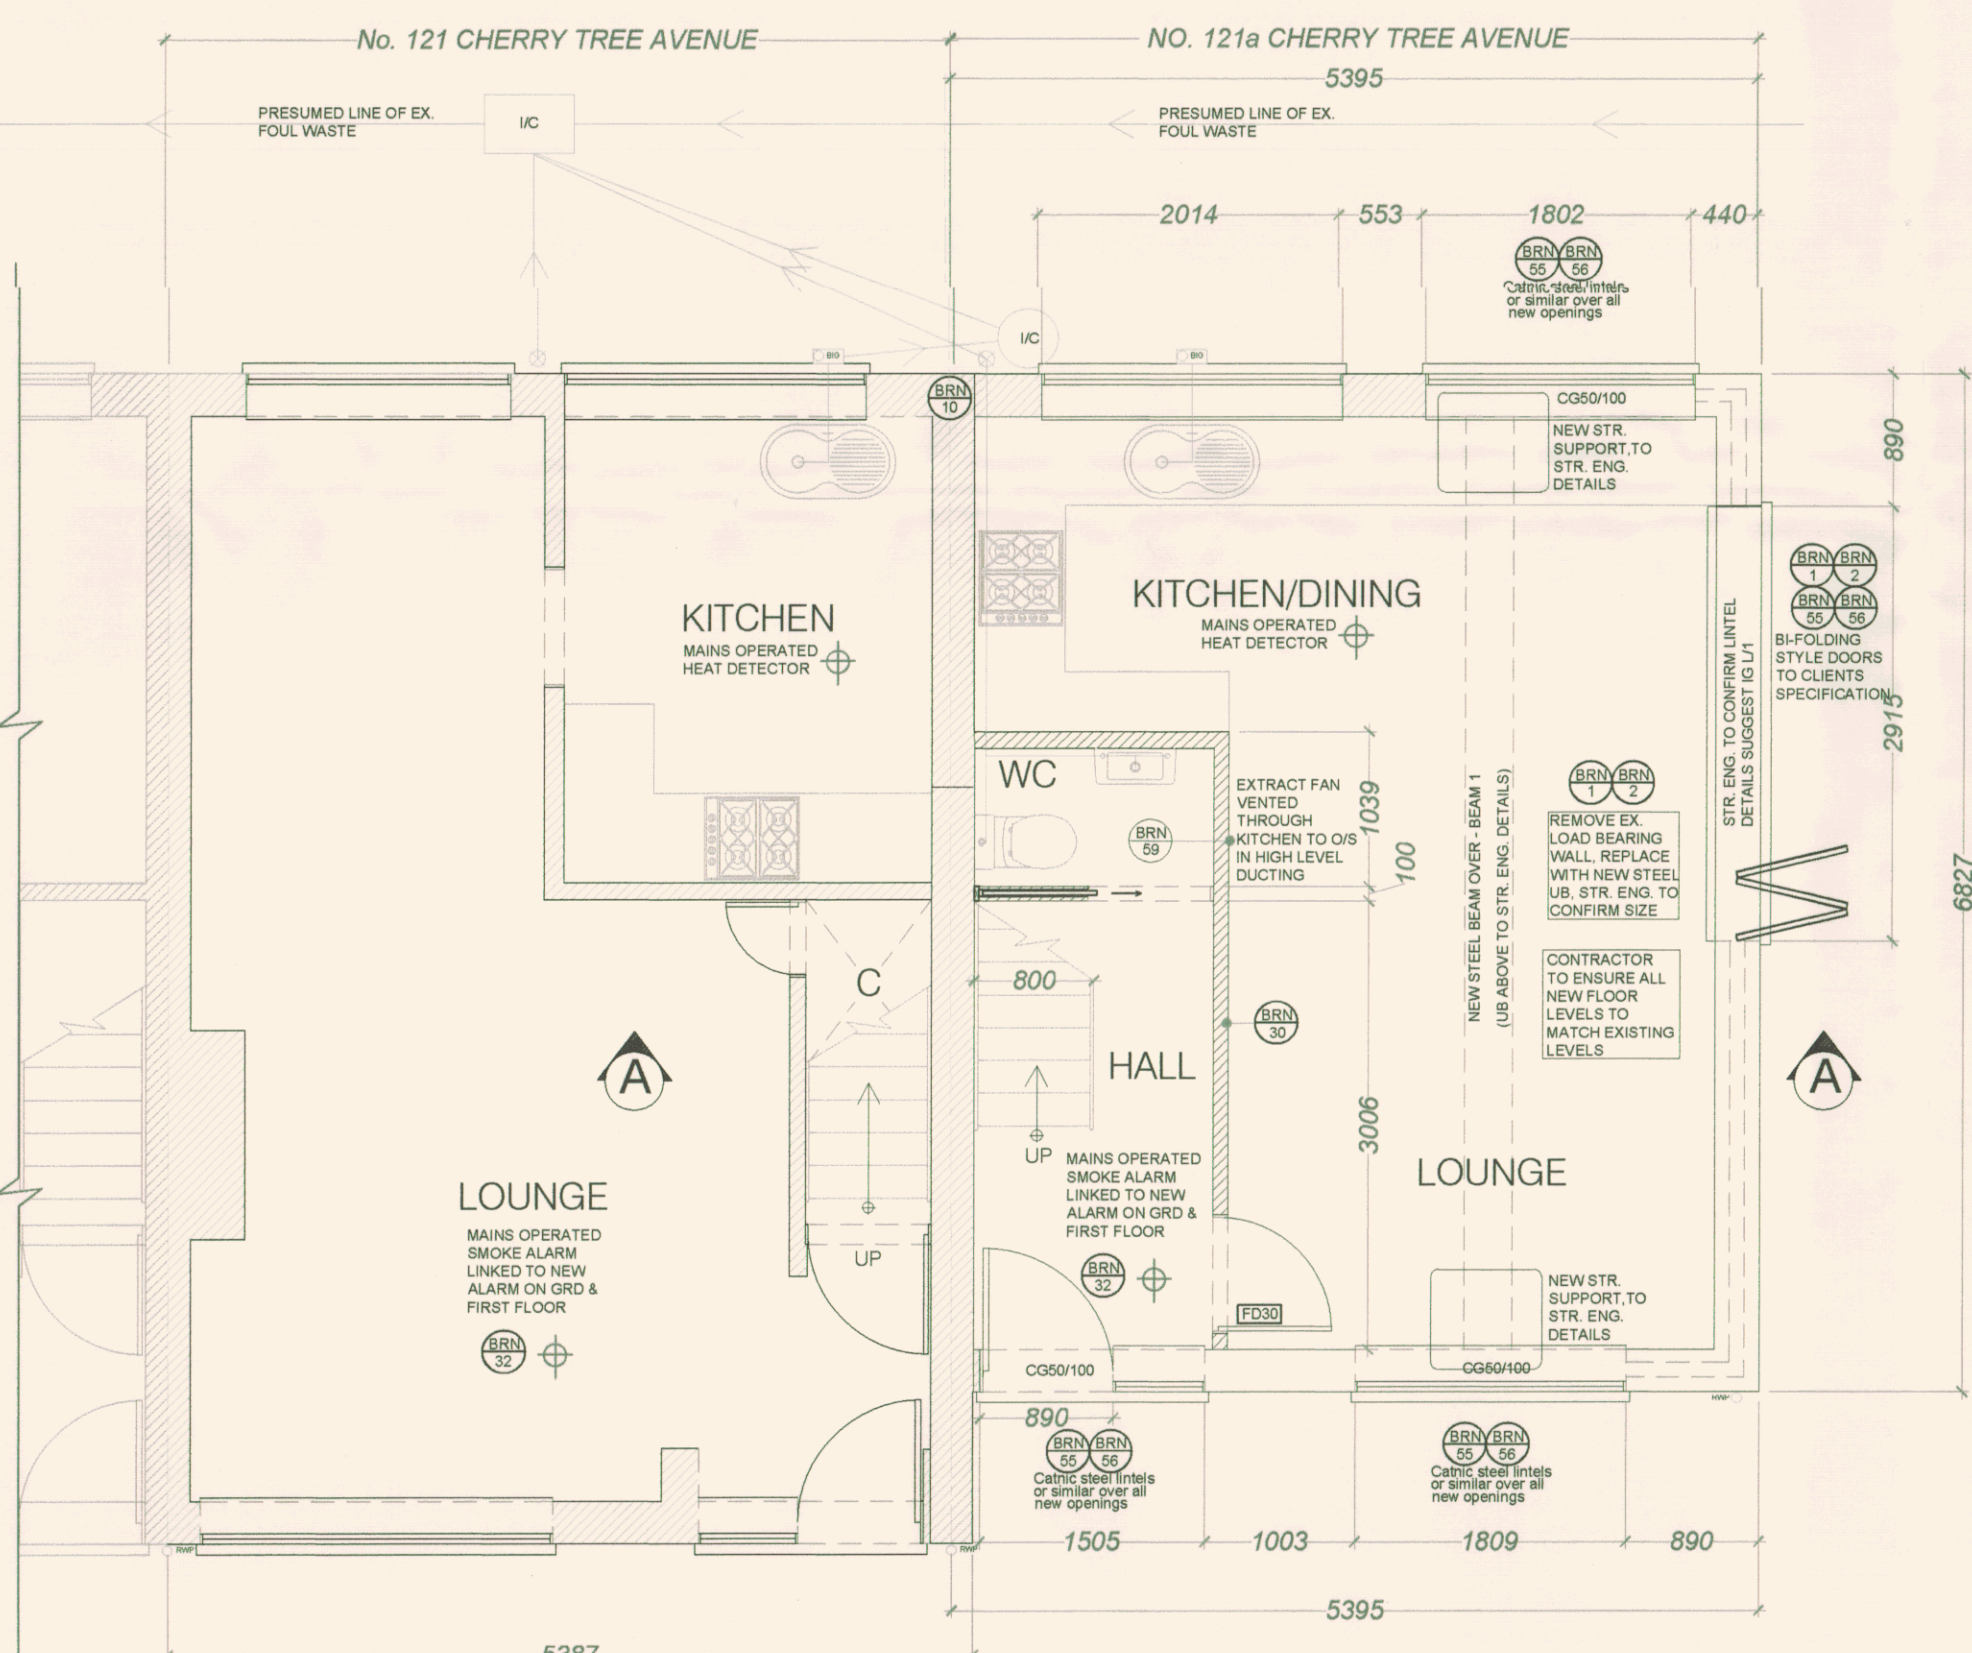


18 PROPOSED GRD FLOOR PLAN
1:50

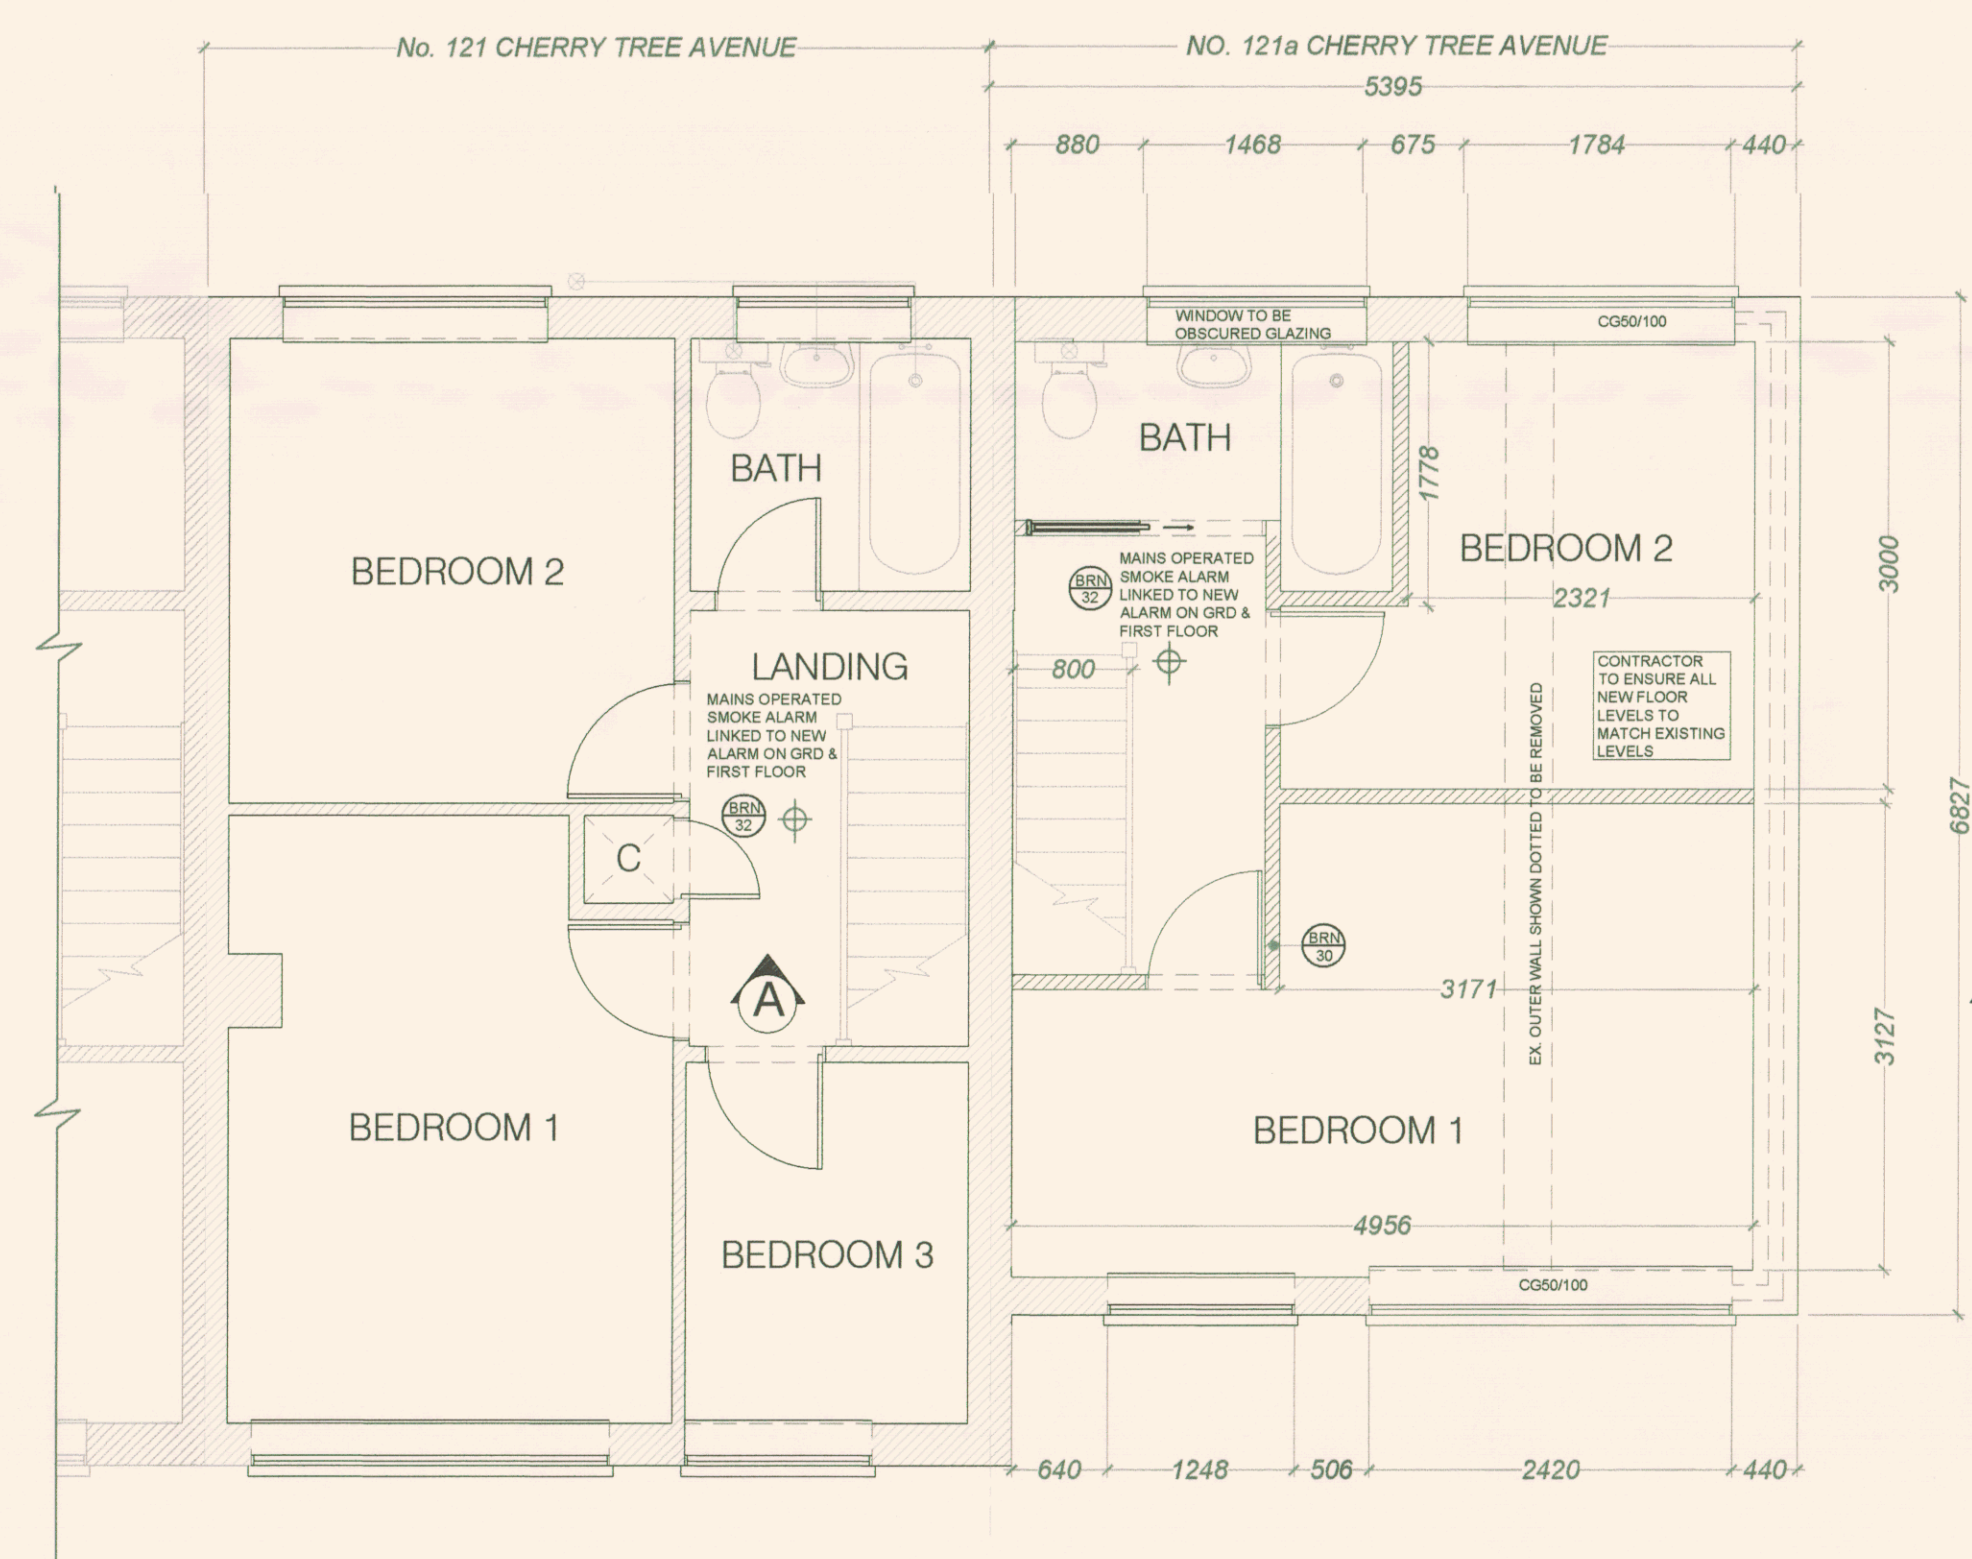

19 PROPOSED FIRST FLOOR PLAN
1:50

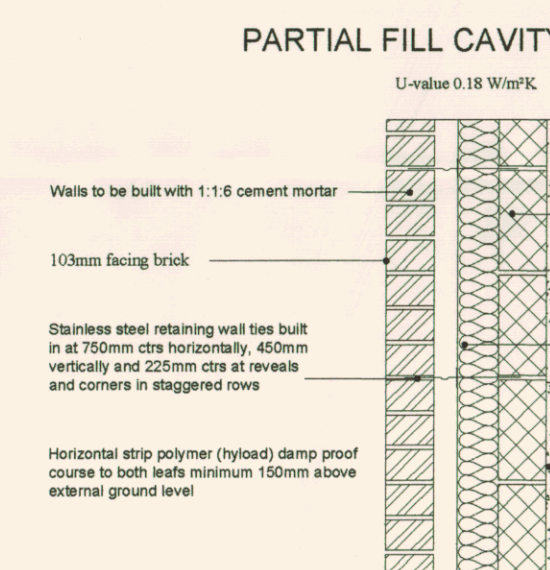

20 PROPOSED WALL SECTION
1:16

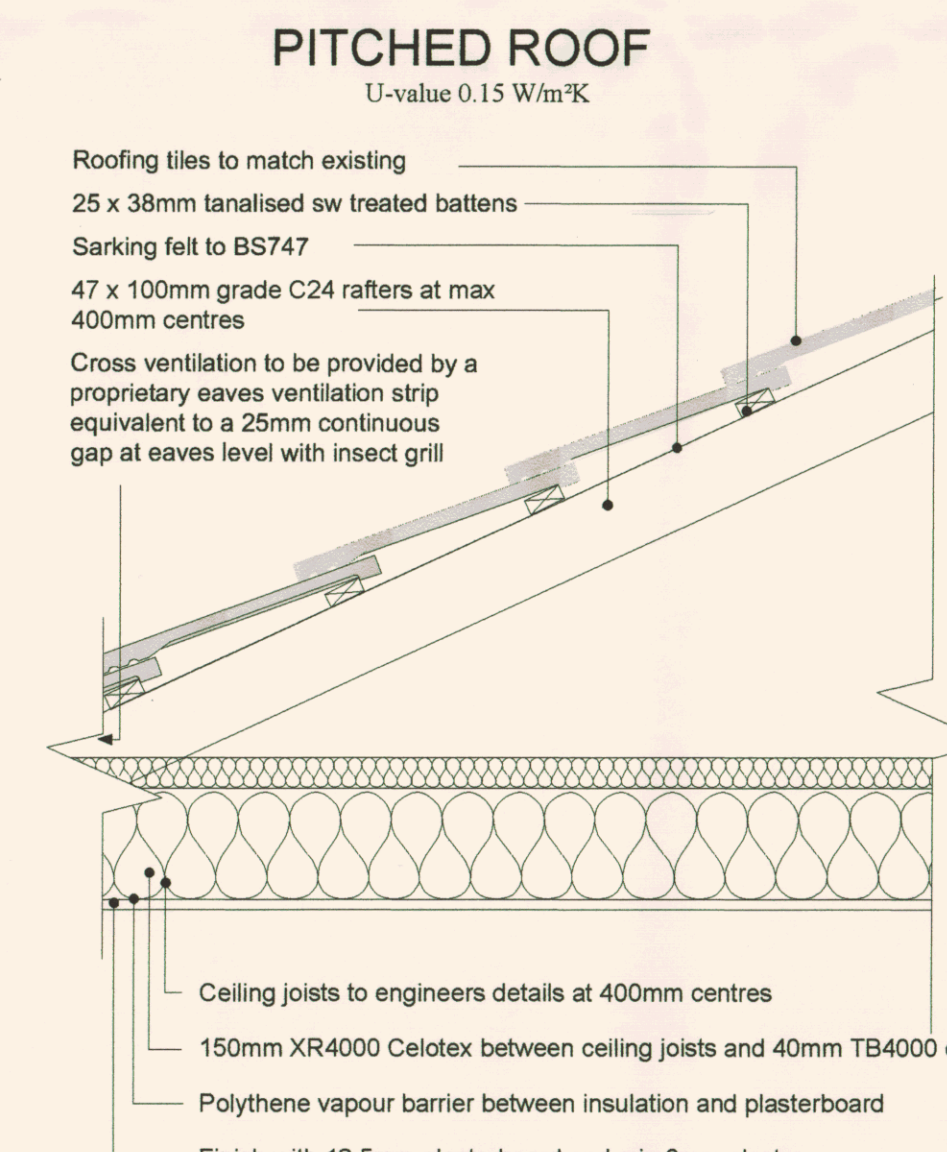

21 FIRST FLOOR ROOF DETAIL
1:10

NOTE:
DRAWING: WESTON_01A TO BE USED IN CONJUNCTION WITH ASSOCIATED BUILDING REGULATIONS NOTES WESTON/BRN.
DIRECTIONAL NORTH ARROW SHOWN ON BLOCK & LOCATION WESTON/BLP.

DETAILS AND DIMENSIONS OF ALL LEVELS OF PROPOSED PLANS TO BE CHECKED ON SITE BY APPOINTED CONTRACTOR PRIOR TO ANY COMMENCEMENT/ORDERING OF MATERIALS OF WORK. ANY QUERIES, VARIATIONS OR DISCREPANCIES DIRECTED TO CLIENT - DM DESIGNS ACCEPTS NO RESPONSIBILITY IN ANY PART ON DRAWINGS UNLESS OTHERWISE AGREED PRIOR.

BRN 1 DENOTES ATTACHED BUILDING REGULATION NOTES
DENOTES ITEM No.

1:100
1m 0 1m 2m 3m 4m 5m 6m 7m 8m 9m 10m

MODIFICATIONS
ISSUE

TITLE
SIDE EXTENSION TO EXISTING TO ENABLE TWO DWELLINGS No. 121 & 121A

CUSTOMER
121 CHERRY TREE AVENUE, COWPLAIN,
WATERLOOVILLE, PO8 8AX

DM designs

DRAWING NO: WESTON 01A 1 OF 1
SCALE: VARIES:
DATE: 23.06.2022
REVISION: A A0