


Proposed Site Plan

PLANNING

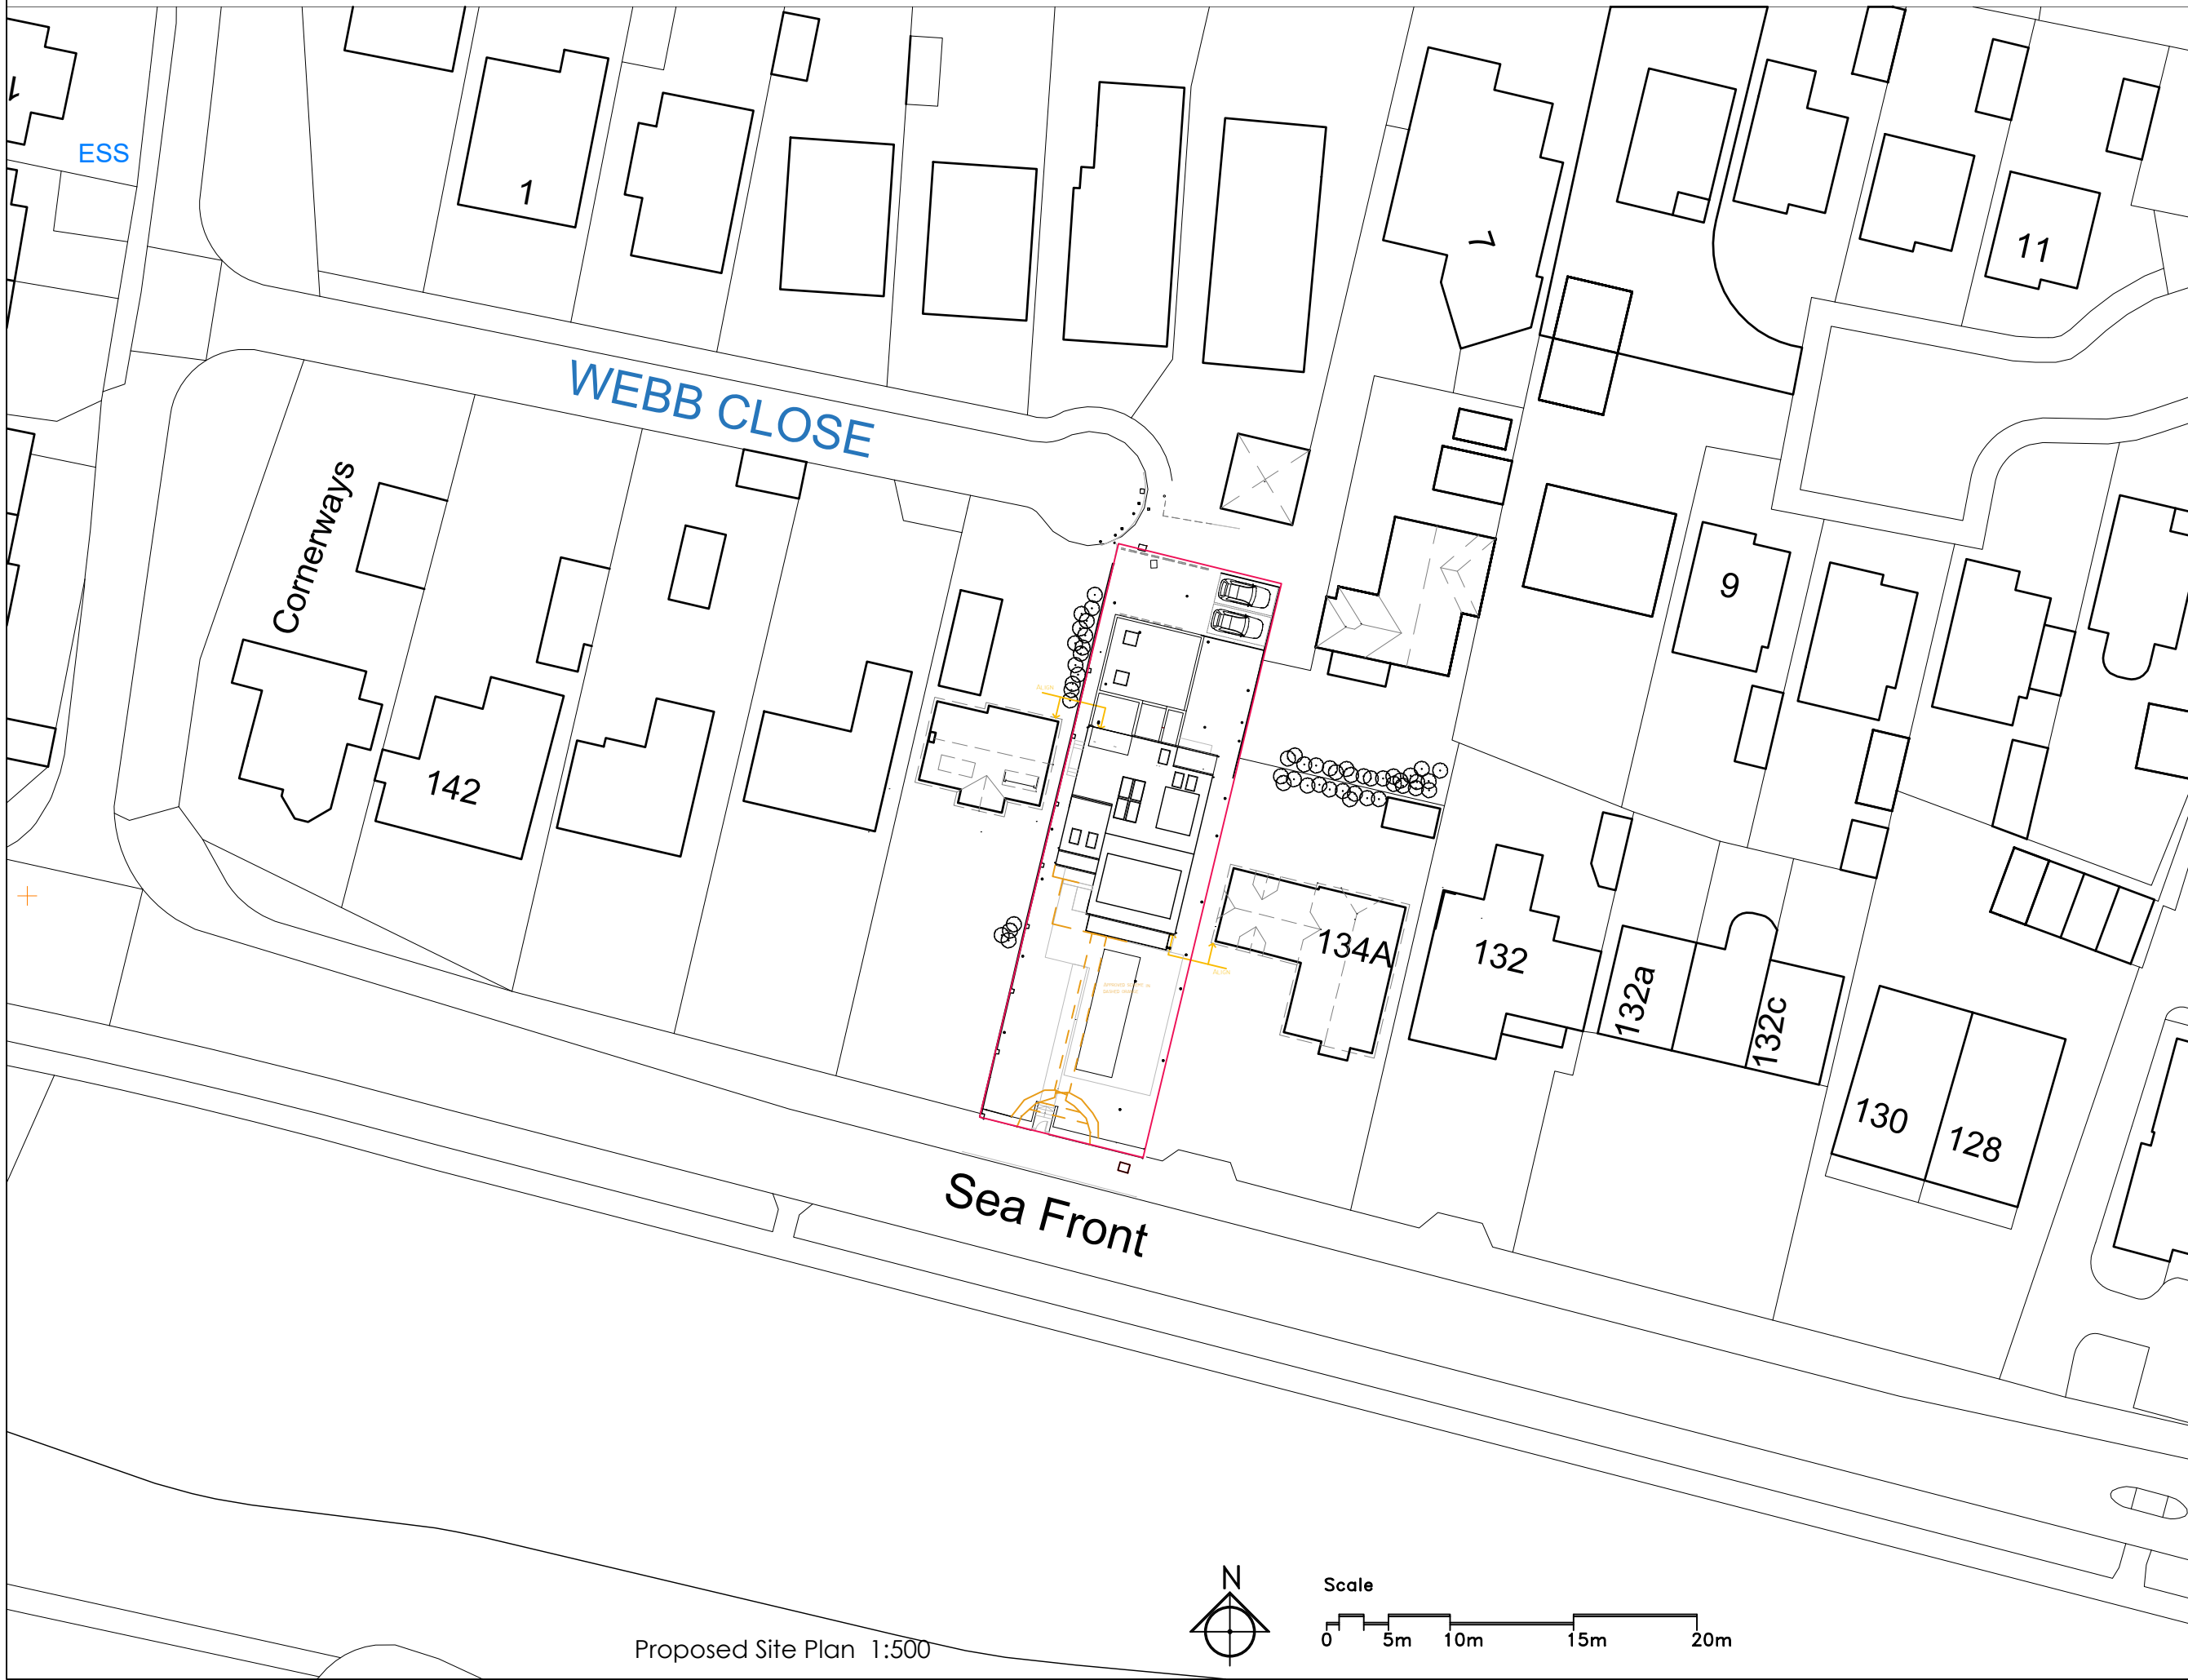

11/02/2022 Rev.A
: Minor amendments

RS

ARCHITECTURE

CLIENT:

PROJECT:
134 Sea Front
TITLE: Proposed Site Plan

DRAWING NUMBER : 110.A
Scale : 1:500 @ A3

DATE: 11/02/2022
DRAWN BY: AS APPROVED BY: RS
194 Southwood Road, Hayling Island,
Hampshire, PO11 9QL
07887933281
rob@rs-architecture.co.uk
www.rs-architecture.co.uk

Proposed Site Plan 1:500

Proposed Site Plan

PLANNING



11/02/2022 Rev.A
: Minor amendments

RS
ARCHITECTURE


CLIENT:
PROJECT:
134 Sea Front
TITLE: Proposed Site Plan

DRAWING NUMBER : 111.A
Scale : 1:200 @ A3

DATE: 11/02/2022
DRAWN BY: AS APPROVED BY: RS
194 Southwood Road, Hayling Island,
Hampshire, PO11 9QL
07887933281
rob@rs-architecture.co.uk
www.rs-architecture.co.uk



Proposed Site Plan 1:200

Scale 1:200 @ A3

 

Proposed Ground Floor Plan

Scale 1:100 @ A3

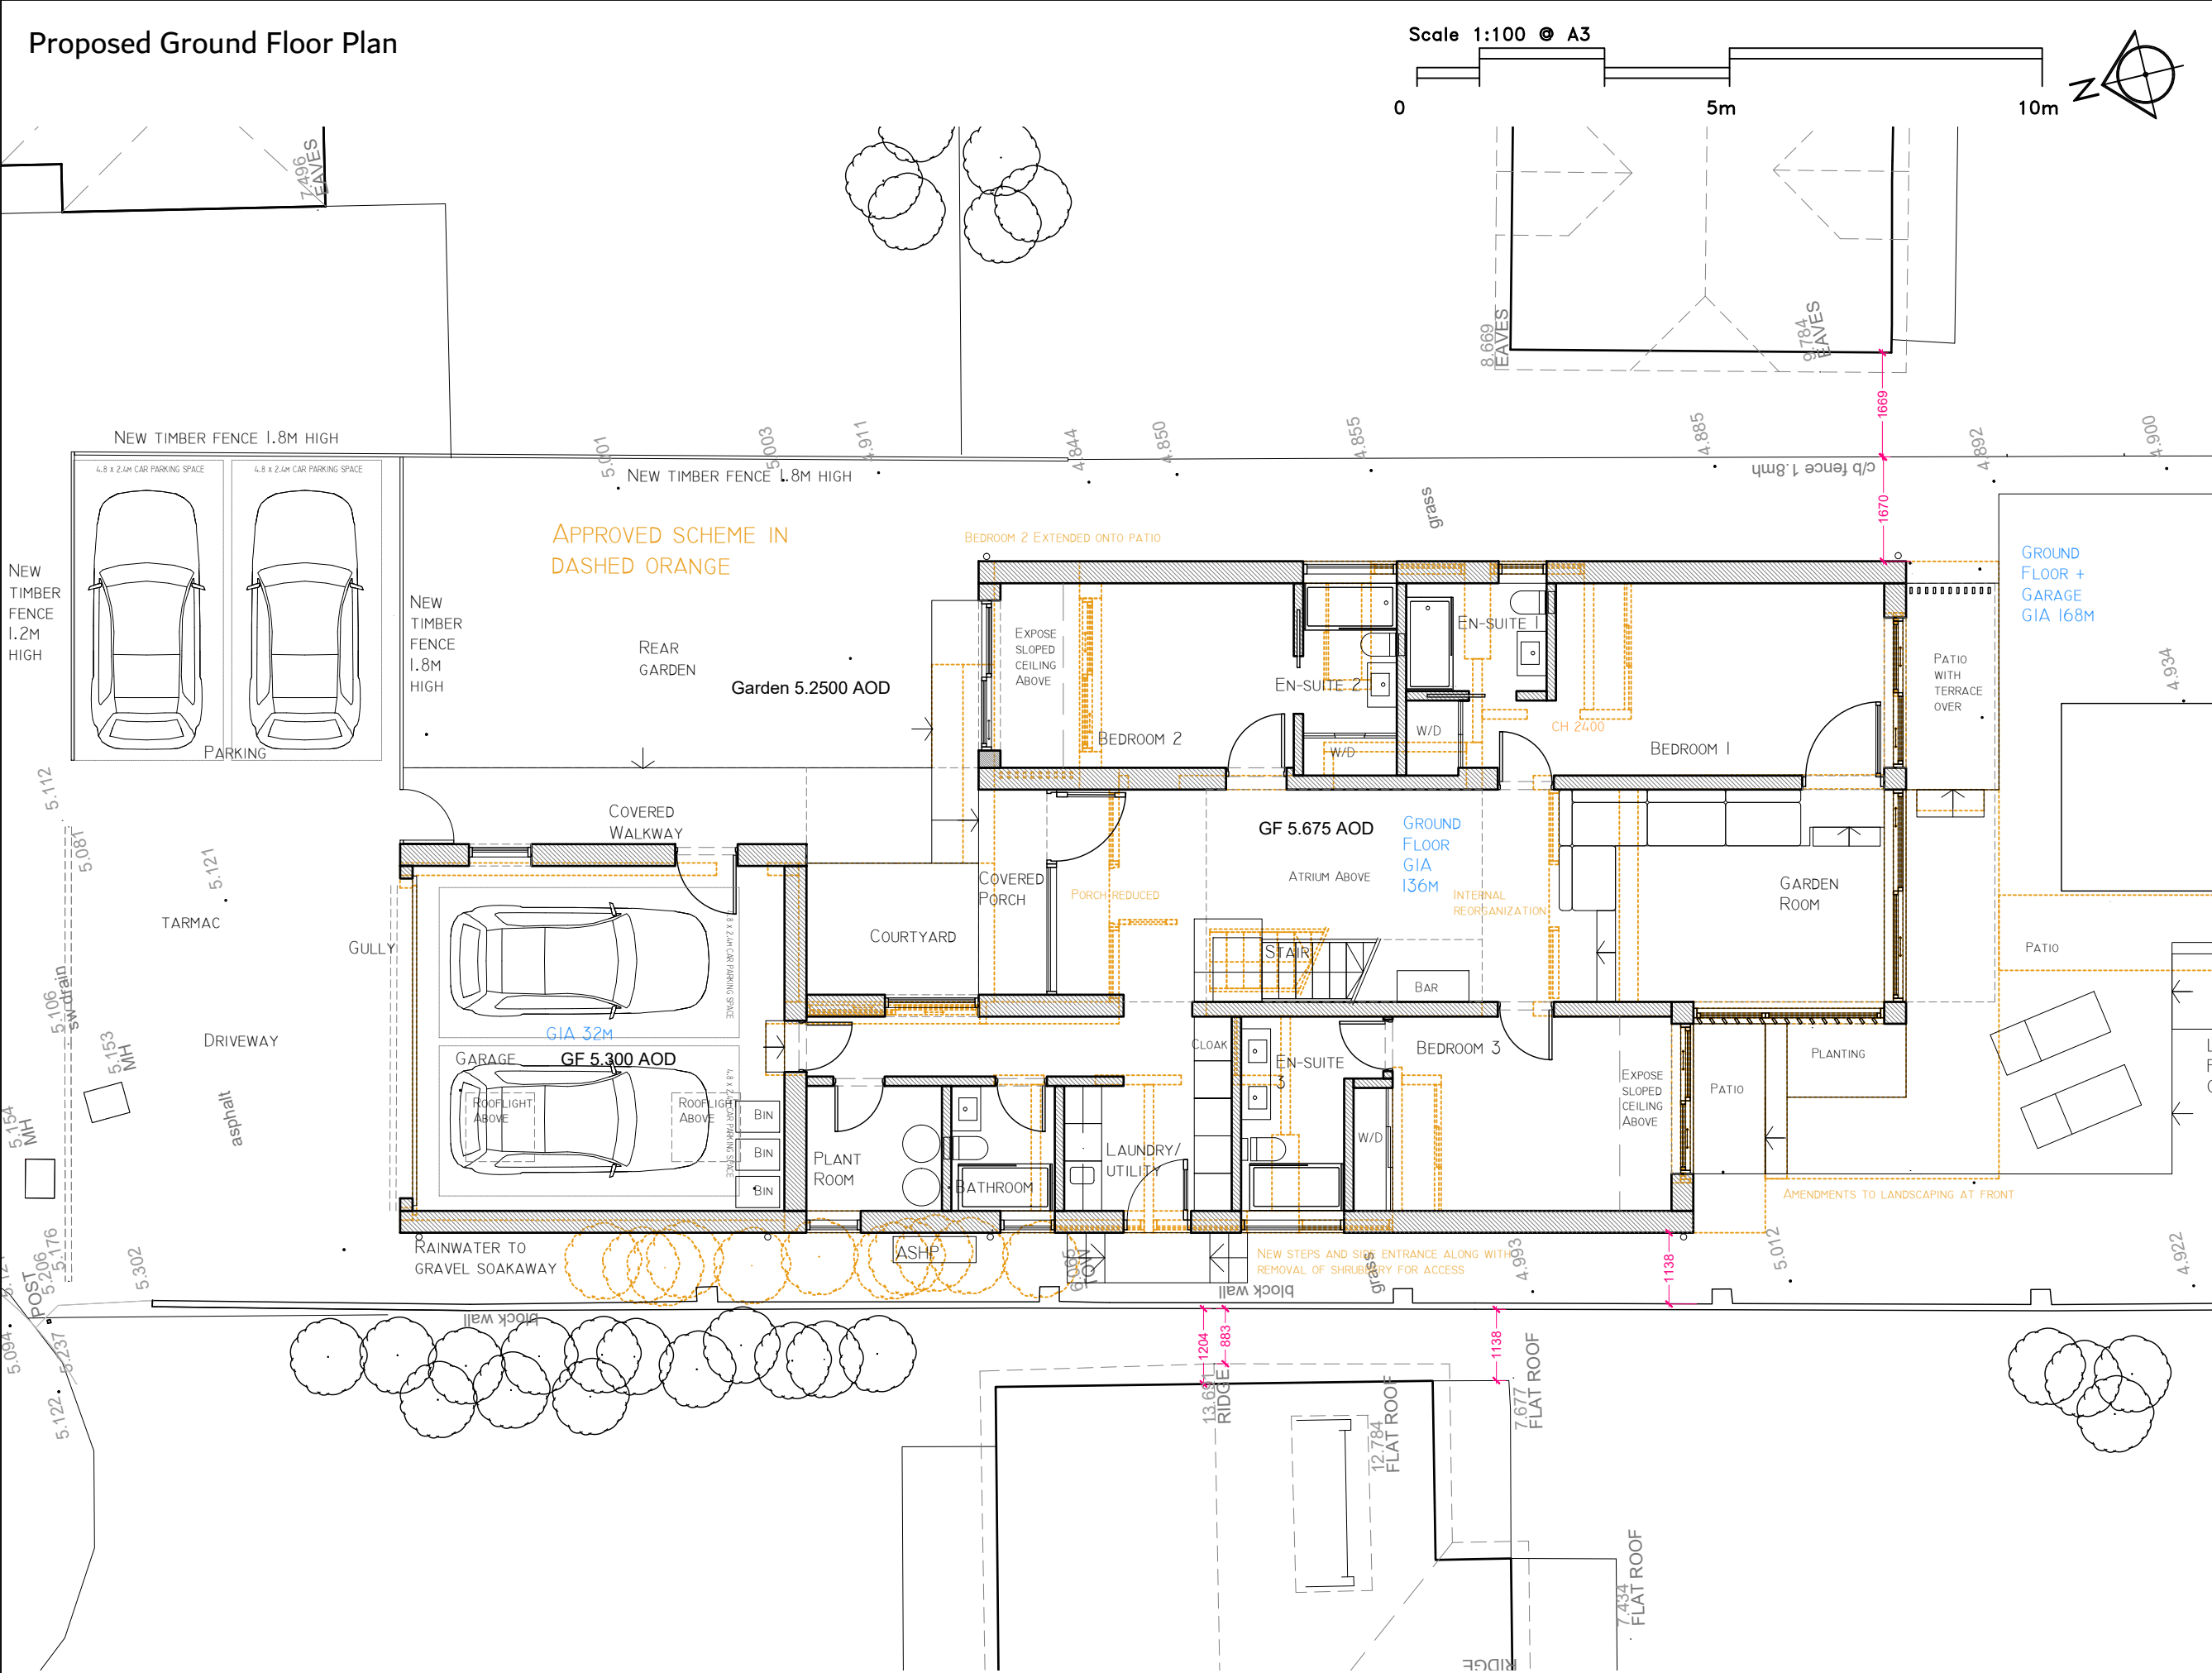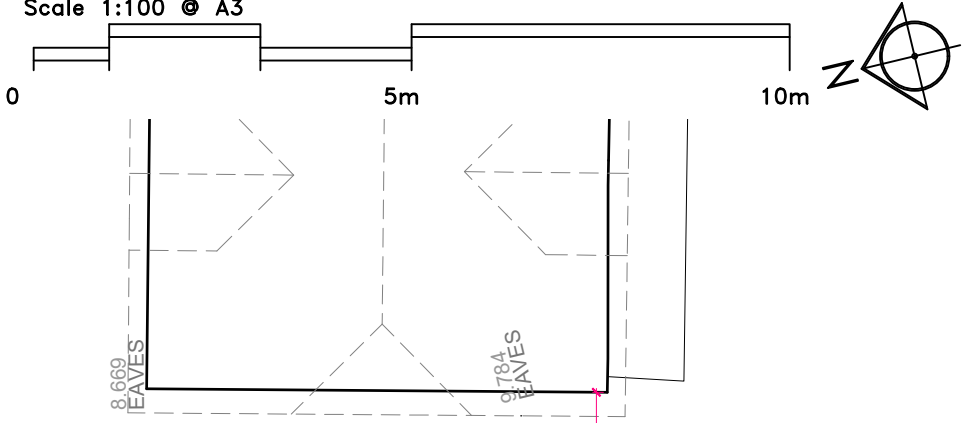

PLANNING

11/02/2022 Rev.A
: Minor amendments

RS
ARCHITECTURE

CLIENT:

PROJECT:
134 Sea Front
TITLE: Proposed Ground Plan

DRAWING NUMBER : 112.A
Scale : 1:100 @ A3


DATE: 11/02/2022
DRAWN BY: AS APPROVED BY: RS

194 Southwood Road, Hayling Island,
Hampshire, PO11 9QL
07887933281
rob@rs-architecture.co.uk
www.rs-architecture.co.uk

Proposed Ground Floor Plan 1:100

Proposed First Floor Plan

Scale 1:100 @ A3

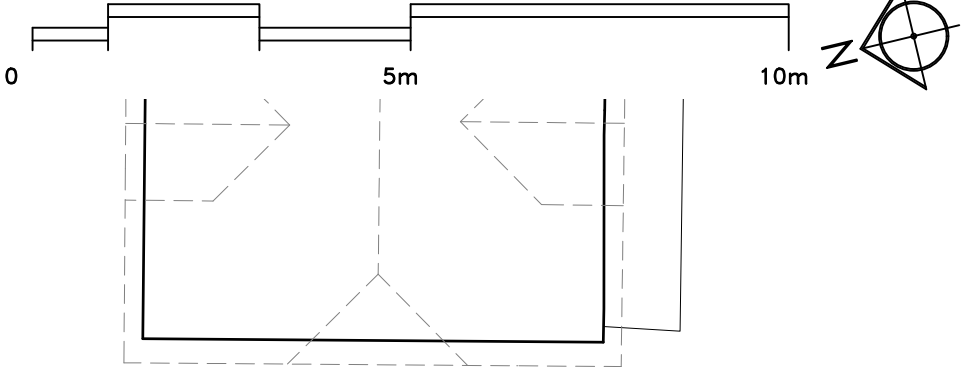


PLANNING

APPROVED SCHEME IN
DASHED ORANGE

BEDROOM 2 EXTENDED ONTO PATIO

FIRST
FLOOR
GIA 115M

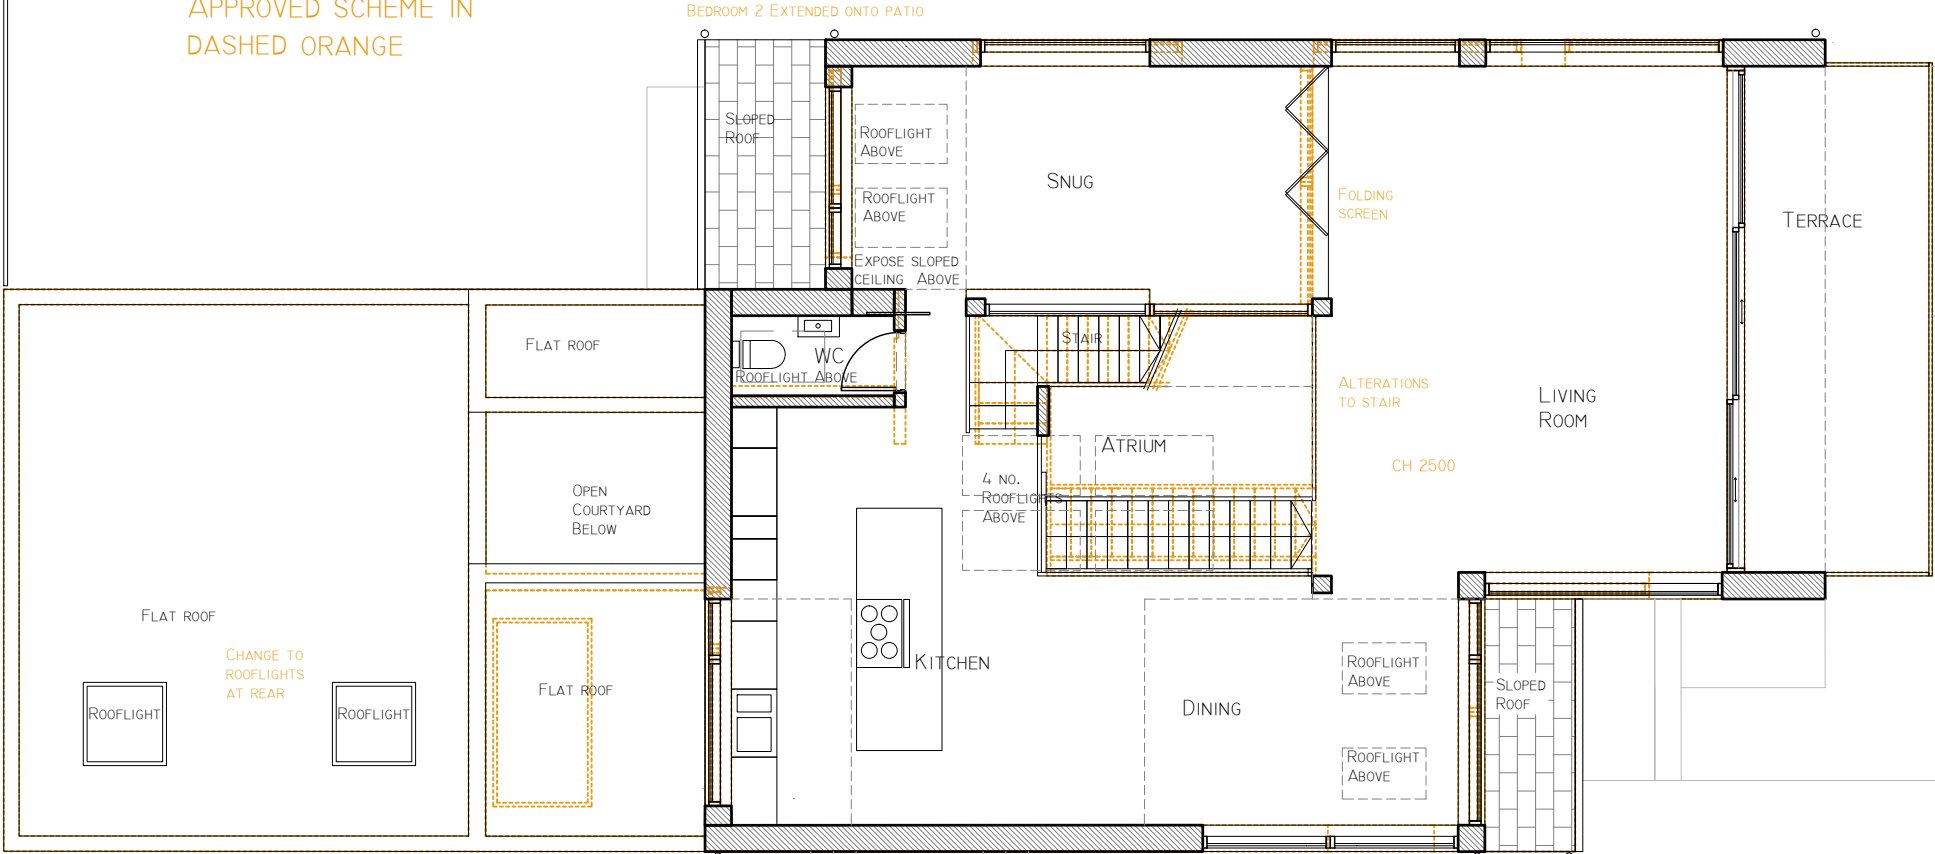

11/02/2022 Rev.A
: Minor amendments

RS

ARCHITECTURE

CLIENT:

PROJECT:
134 Sea Front

TITLE:
Proposed First Floor Plan

DRAWING NUMBER : 113.A

Scale : 1:100 @ A3


DATE: 11/02/2022
DRAWN BY: AS APPROVED BY: RS

194 Southwood Road, Hayling Island,
Hampshire, PO11 9QL
07887933281
rob@rs-architecture.co.uk
www.rs-architecture.co.uk


Proposed First Floor Plan 1:100

Proposed Second Floor Plan

Scale 1:100 @ A3

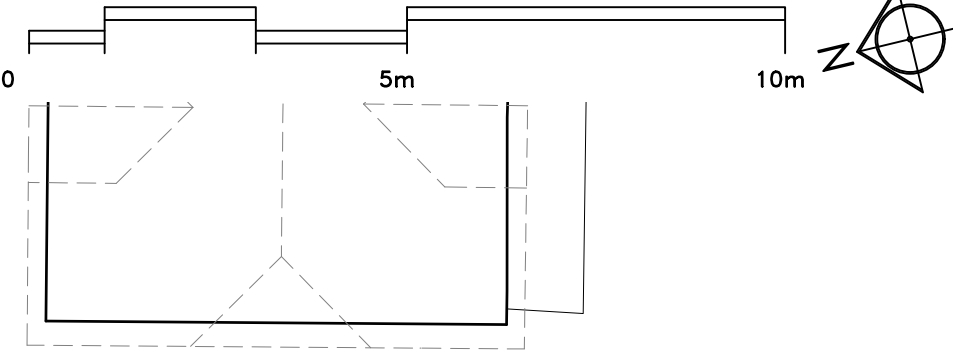

APPROVED SCHEME IN
DASHED ORANGE

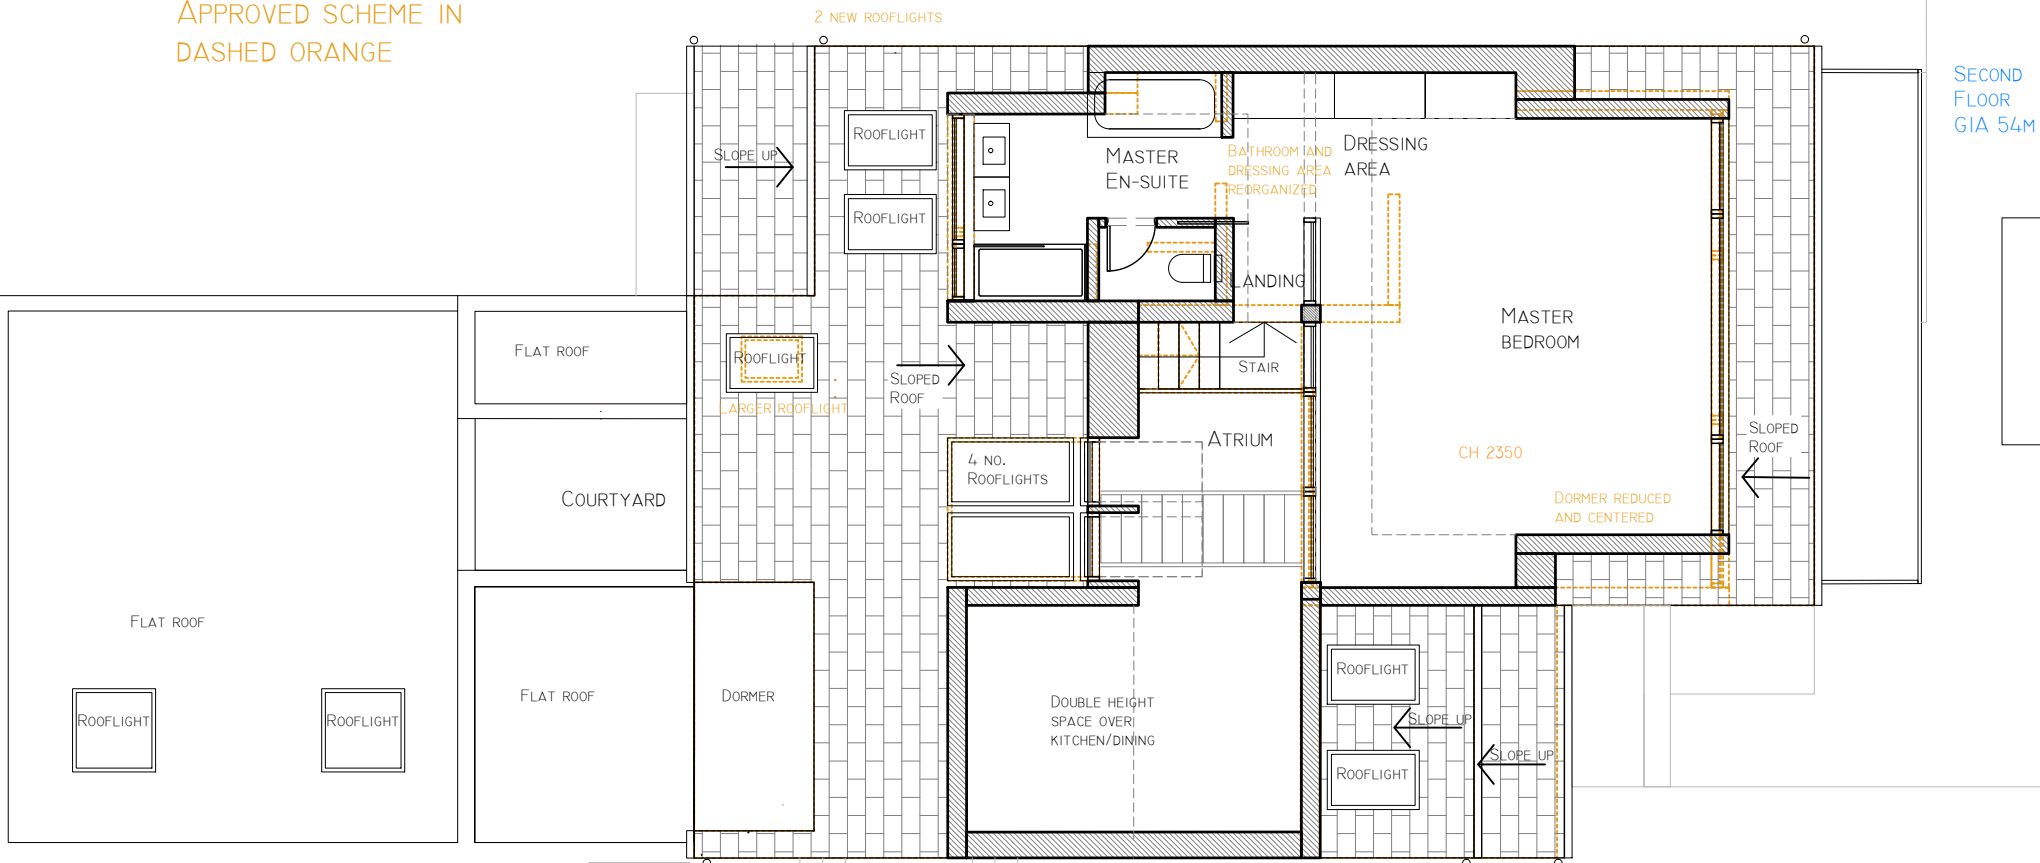

11/02/2022 Rev.A
: Minor amendments

RS

ARCHITECTURE

CLIENT:

PROJECT:
134 Sea Front

TITLE:
Proposed Second Floor

DRAWING NUMBER : 114.A

Scale : 1:100 @ A3


DATE: 11/02/2022
DRAWN BY: AS APPROVED BY: RS

194 Southwood Road, Hayling Island,
Hampshire, PO11 9QL
07887933281
rob@rs-architecture.co.uk
www.rs-architecture.co.uk

Proposed Second Floor Plan 1:100


Proposed Roof Plan

Scale 1:100 @ A3

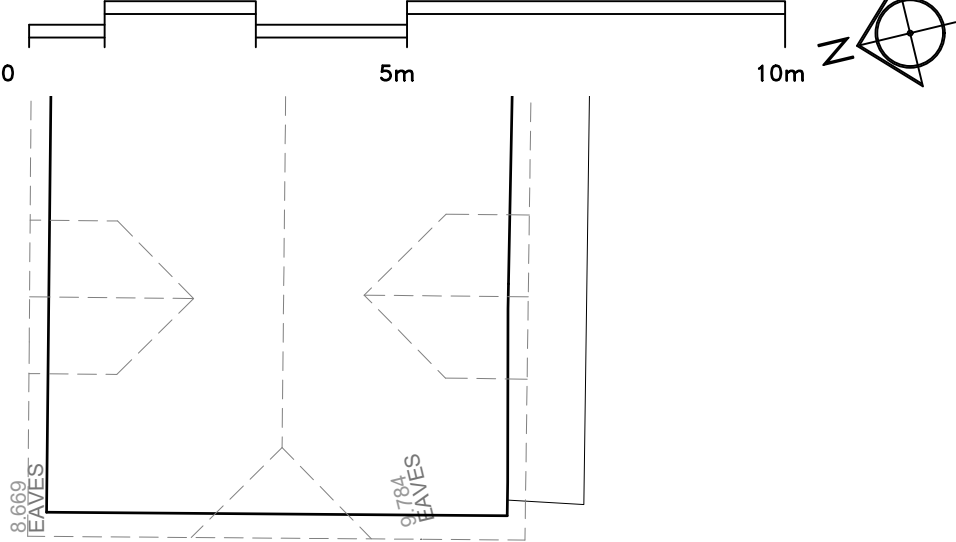

PLANNING

APPROVED SCHEME IN
DASHED ORANGE

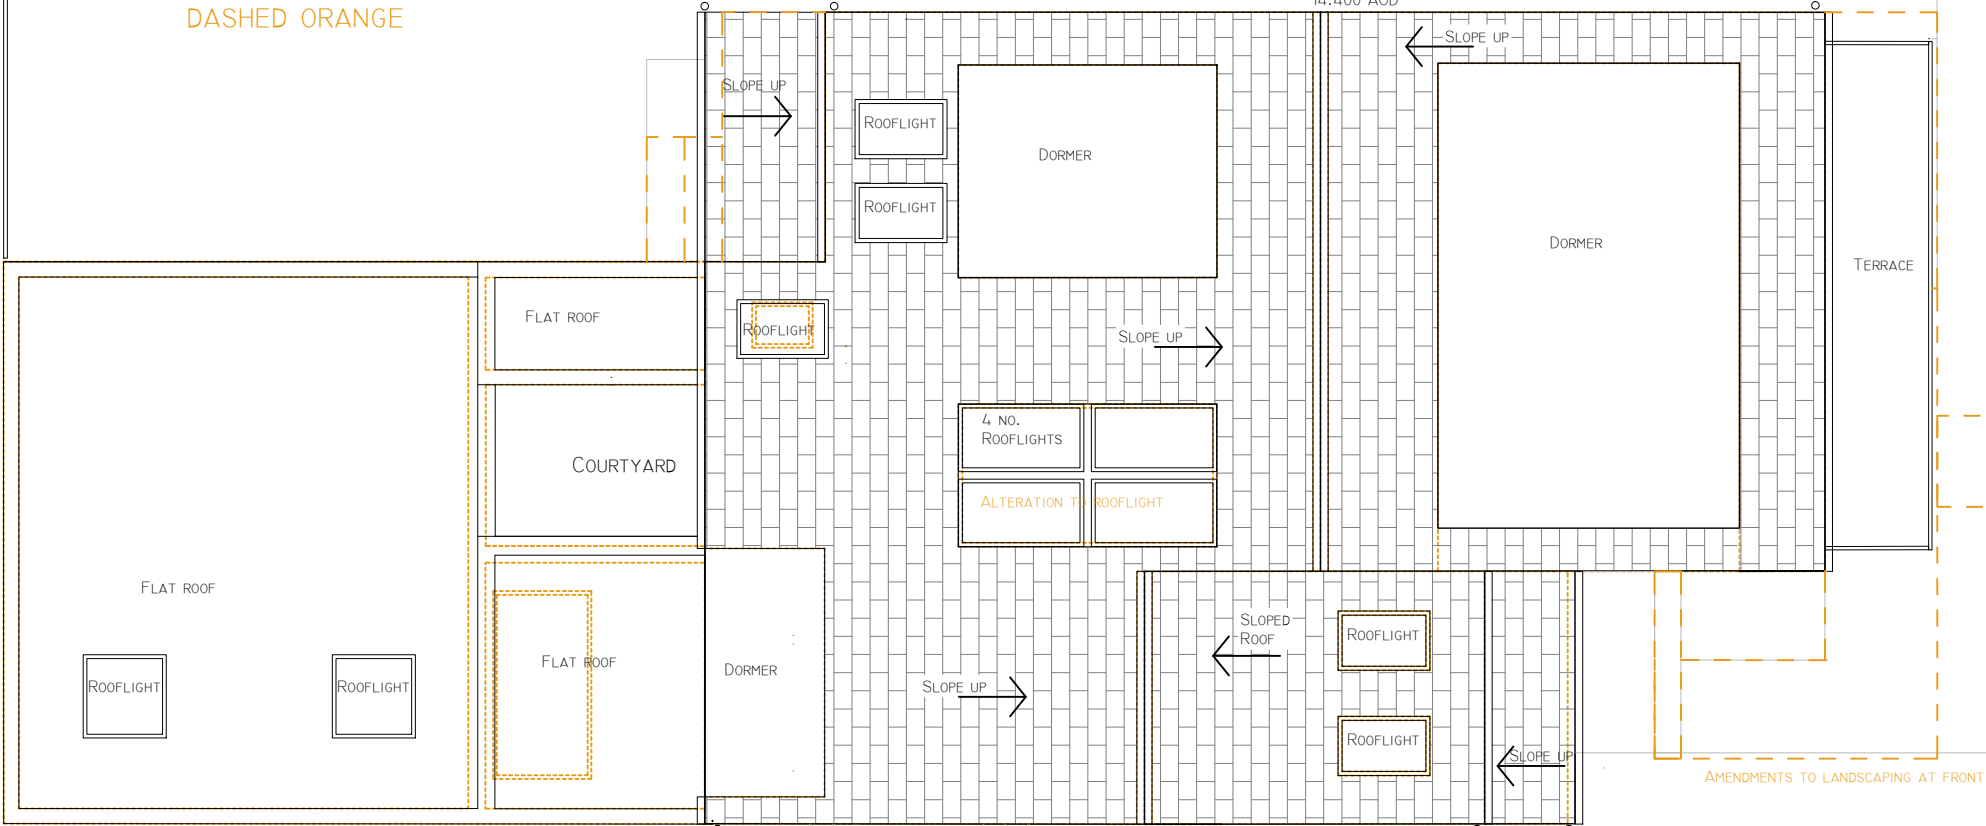

11/02/2022 Rev.A
: Minor amendments

RS

ARCHITECTURE

CLIENT:

PROJECT:
134 Sea Front

TITLE:
Proposed Roof Plan


DRAWING NUMBER : 115.A

Scale : 1:100 @ A3


DATE: 11/02/2022
DRAWN BY: AS APPROVED BY: RS

194 Southwood Road, Hayling Island,
Hampshire, PO11 9QL
07887933281
rob@rs-architecture.co.uk
www.rs-architecture.co.uk

Proposed Roof Plan 1:100

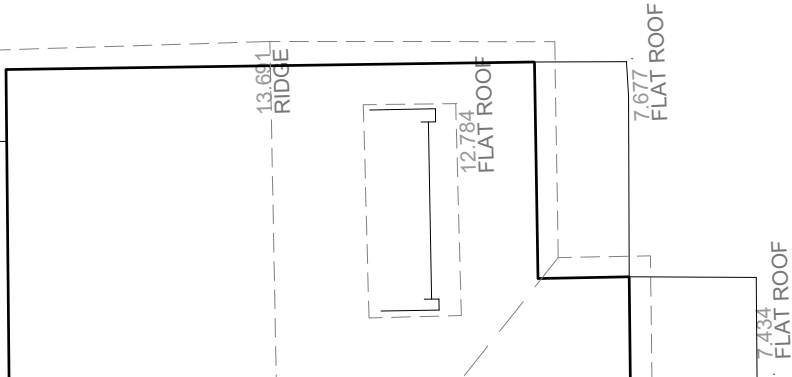


Site Diagram

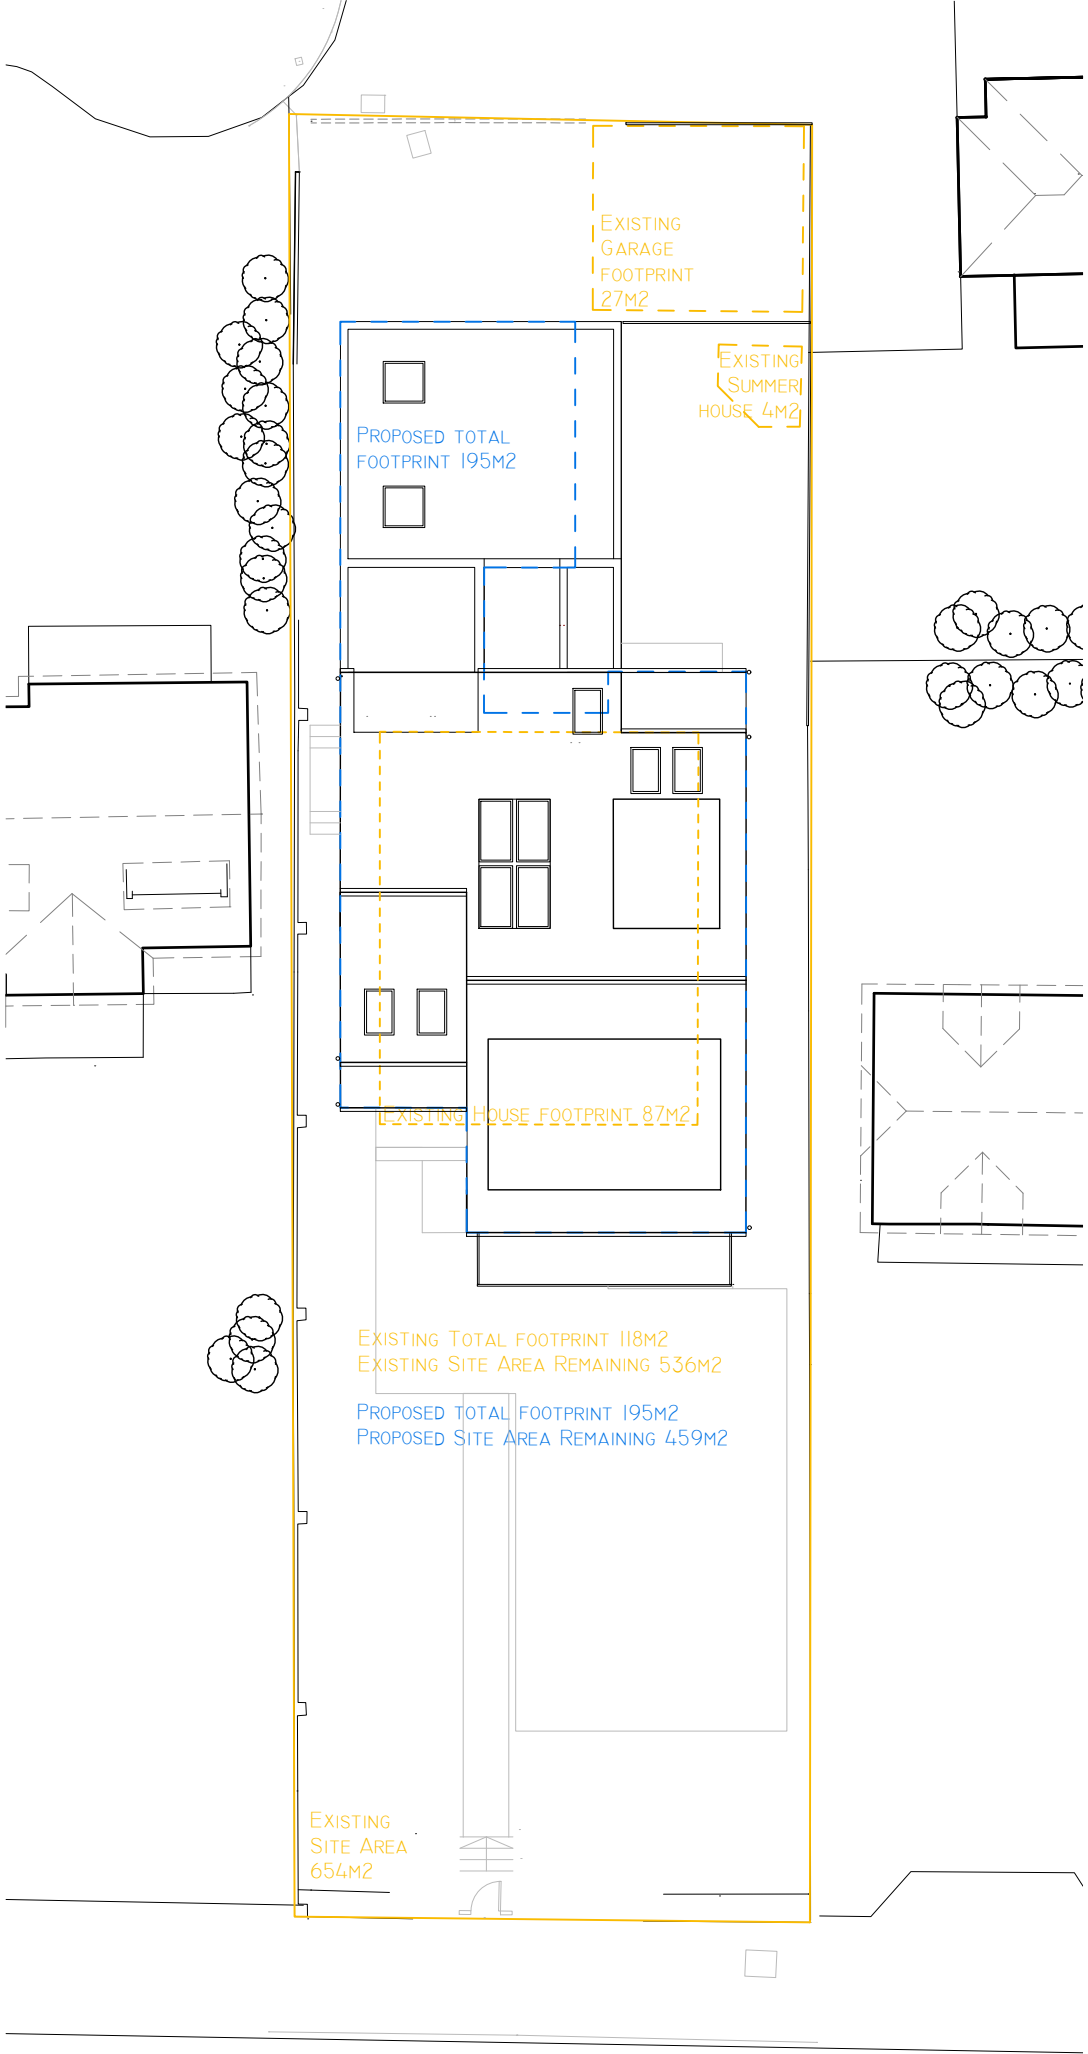

Site Diagram 1:200



Scale 1:200 @ A3

 

PLANNING

11/02/2022 Rev.A
: Minor amendments

RS

ARCHITECTURE

CLIENT:

PROJECT:
134 Sea Front

TITLE: Site Diagram

DRAWING NUMBER : 120.A

Scale : 1:200 @ A3

DATE: 11/02/2022
DRAWN BY: AS APPROVED BY: RS

194 Southwood Road, Hayling Island,
Hampshire, PO11 9QL
07887933281
rob@rs-architecture.co.uk
www.rs-architecture.co.uk