




ROOF PLAN

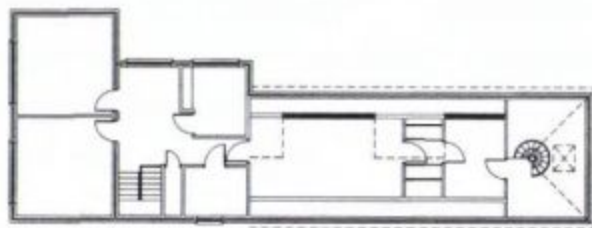

FIRST FLOOR

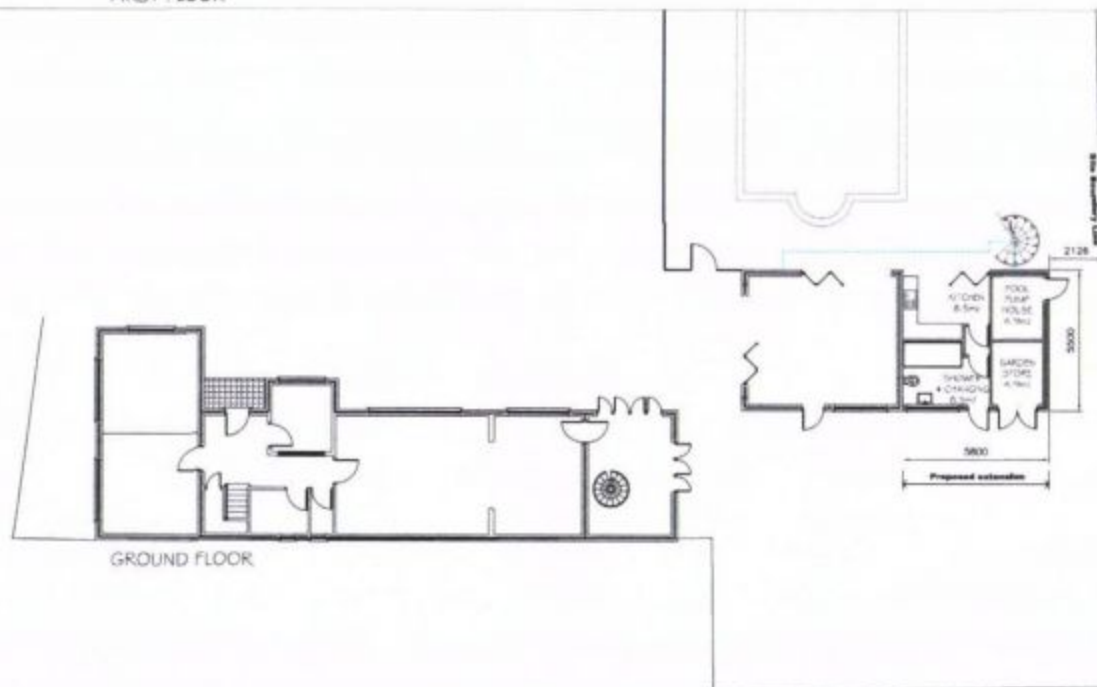

GROUND FLOOR

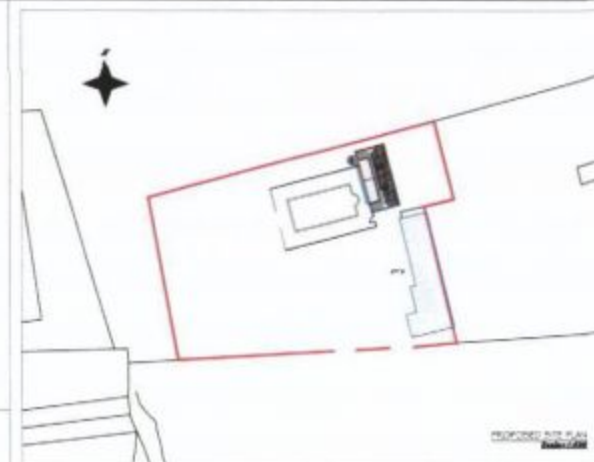

PROPOSED PLANS
Scale: 1:100

DOS A1 FRAME

Project
3 Havant Road
Hayling Island
PO11 0PR

Drawing Title

Proposed
Plans

Date July 15

Scale: 1:100 & 1:500 @ A1

dos

NOTE:

Check all dimensions on site
prior to commencement of works

Drawing No

DAO_003-301