


NB
(1) MEASURED DIMENSIONS MUST BE TAKEN IN
REFERENCE TO SOLID DIMENSIONS AND ARE
DIMENSIONS ARE TO BE CHECKED BEFORE WORK
IS PUT IN HAND.

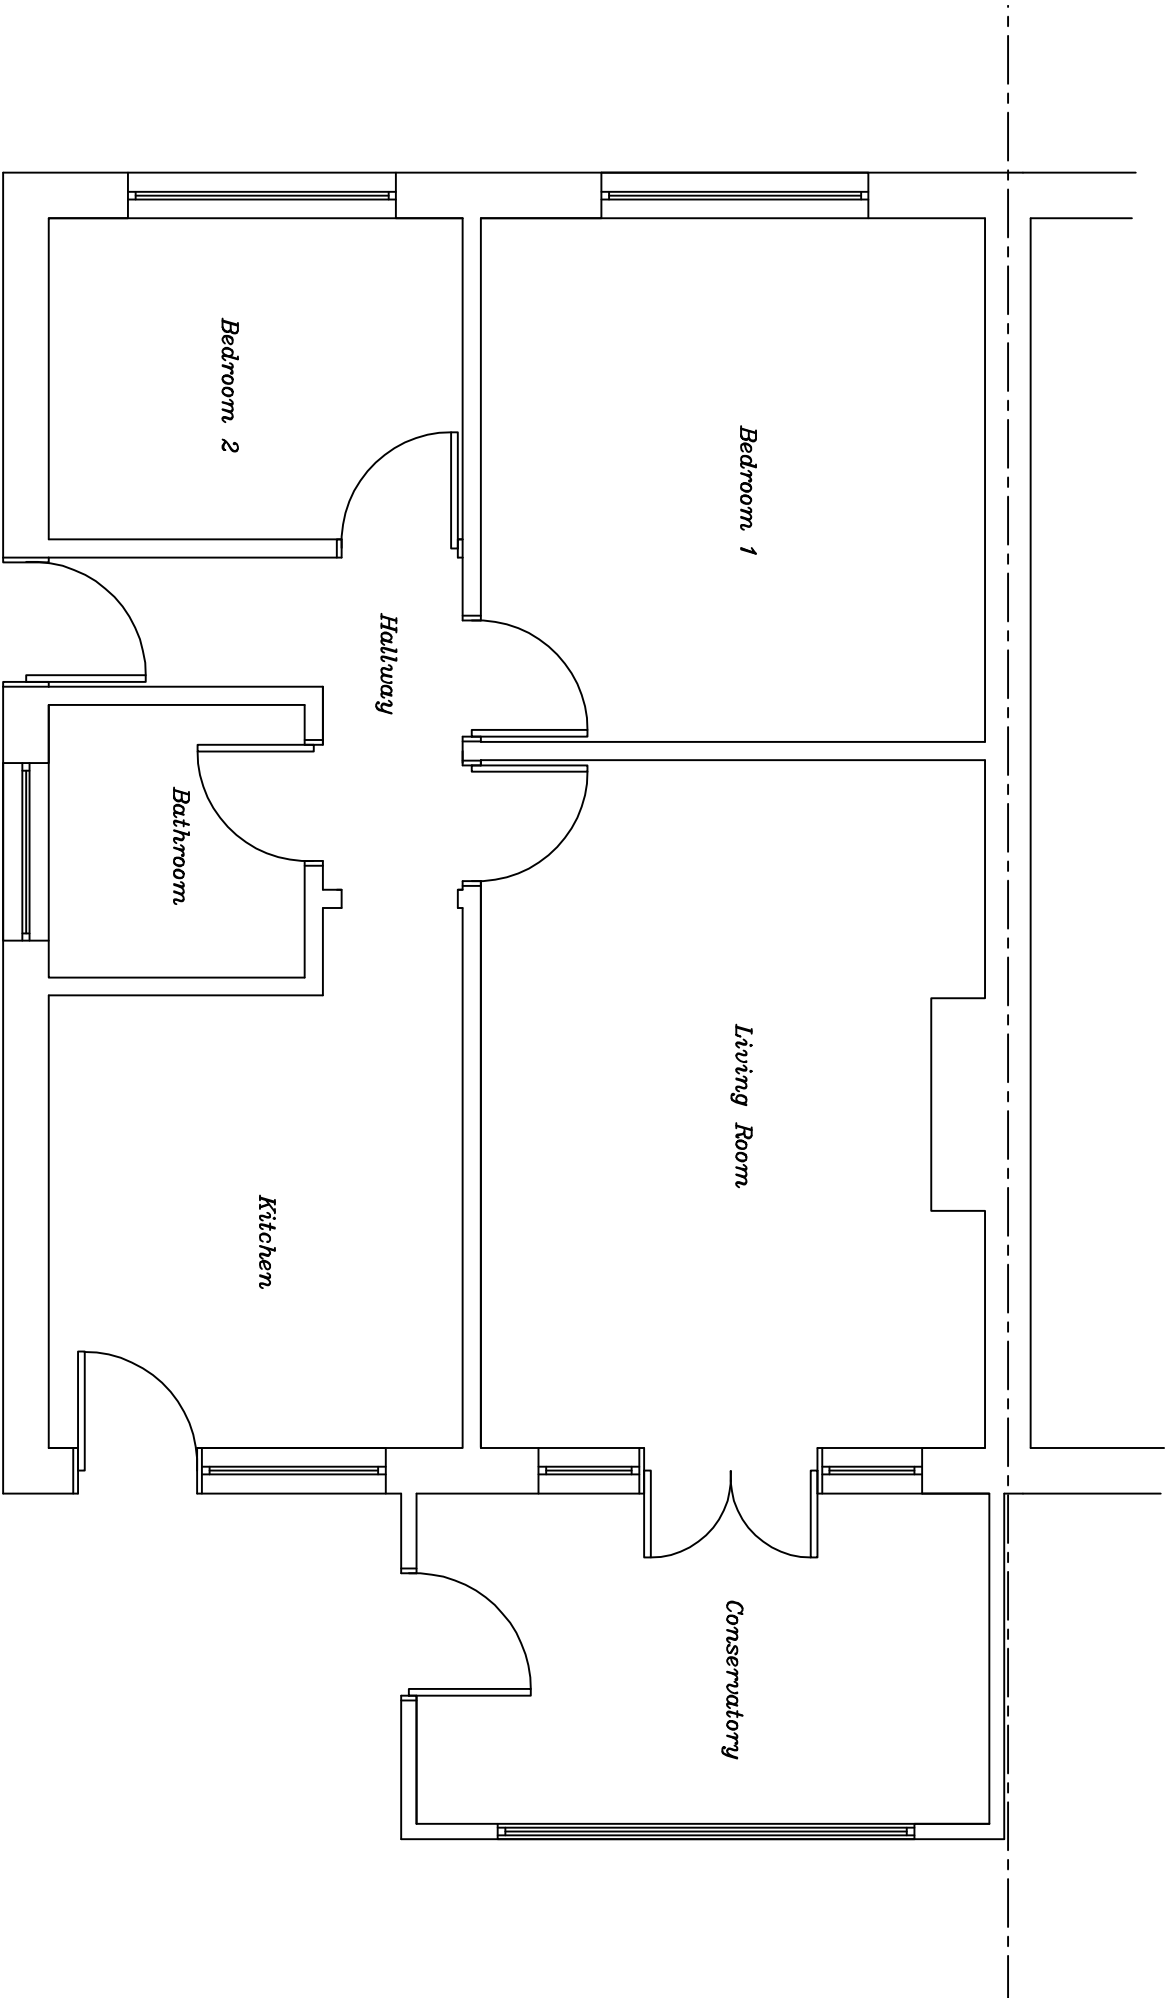

Title:- EXISTING GROUND FLOOR PLAN			
Scale:-	1:50 @ A3		
Date:-	07.11.22	Dwg No:-	300
		Rev:-	

Rev:-	Description:-	Date:-
Project:-		
36 SILVERDALE DRIVE		
WATERLOOVILLE		
PO7 6DN		