



Note:
Do not Scale from this Drawing (except for planning approval).
All dimensions are in millimetres and to be checked on site.
All Dimensions relating to subcontractors or suppliers work
must be checked and agreed between the main contractor and
the sub-contractors and suppliers.

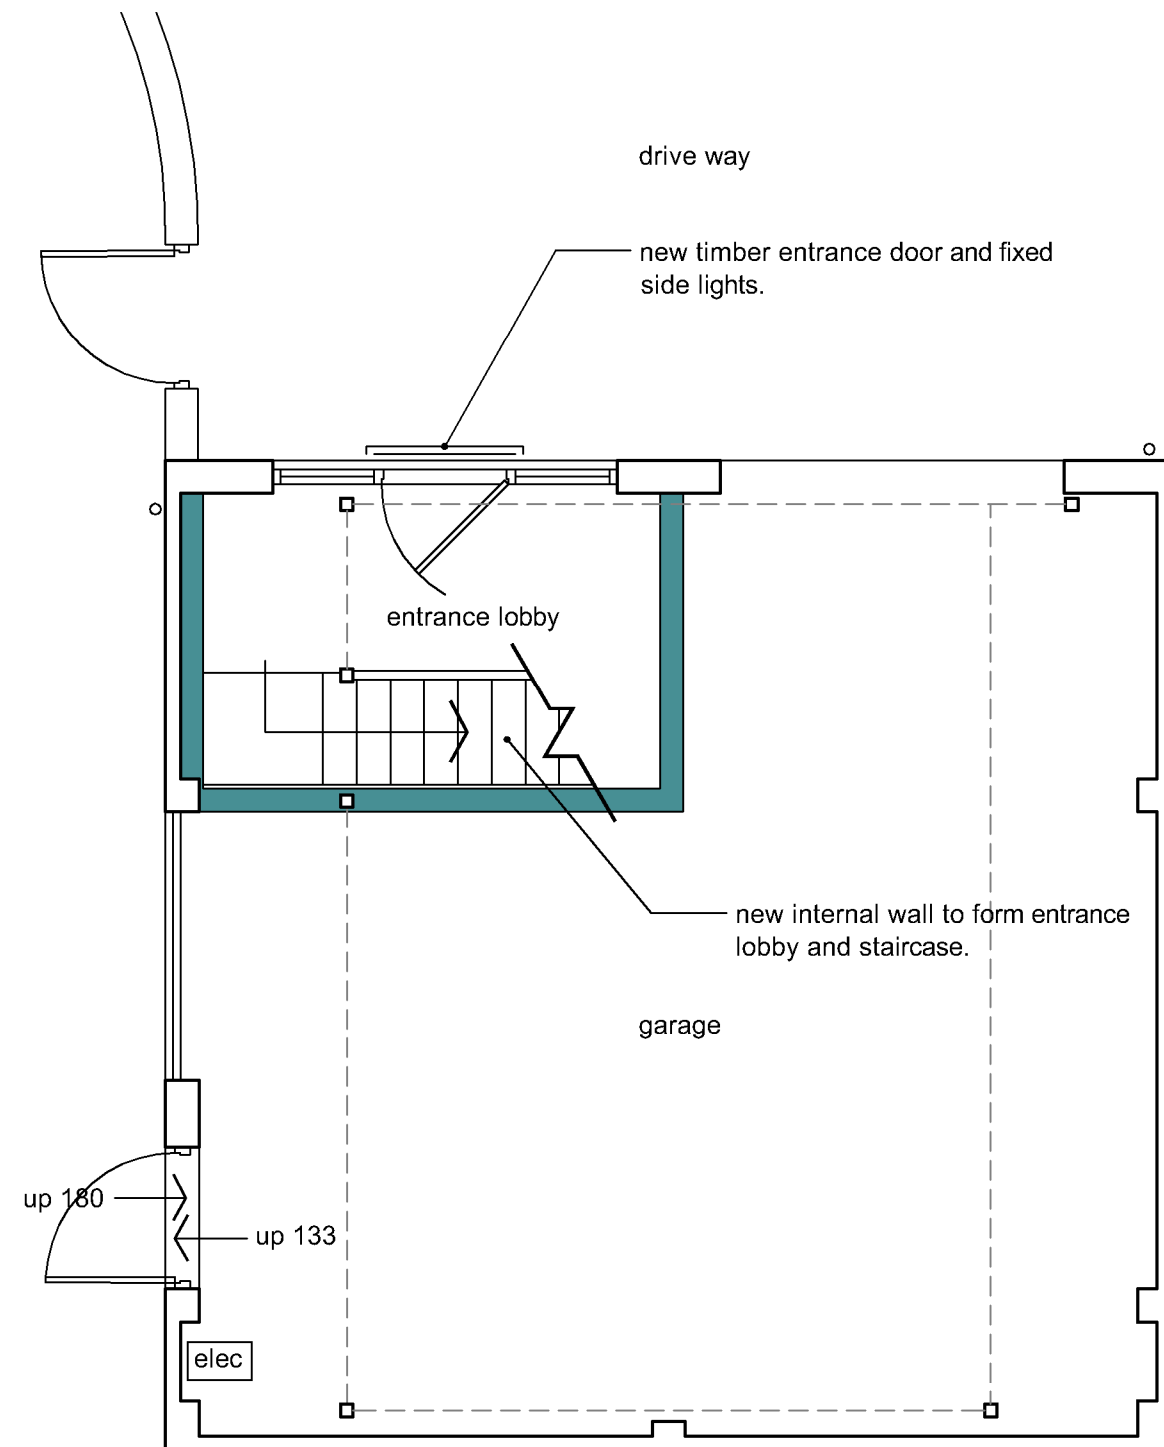


PROPOSED GROUND FLOOR PLAN
SCALE 1:50

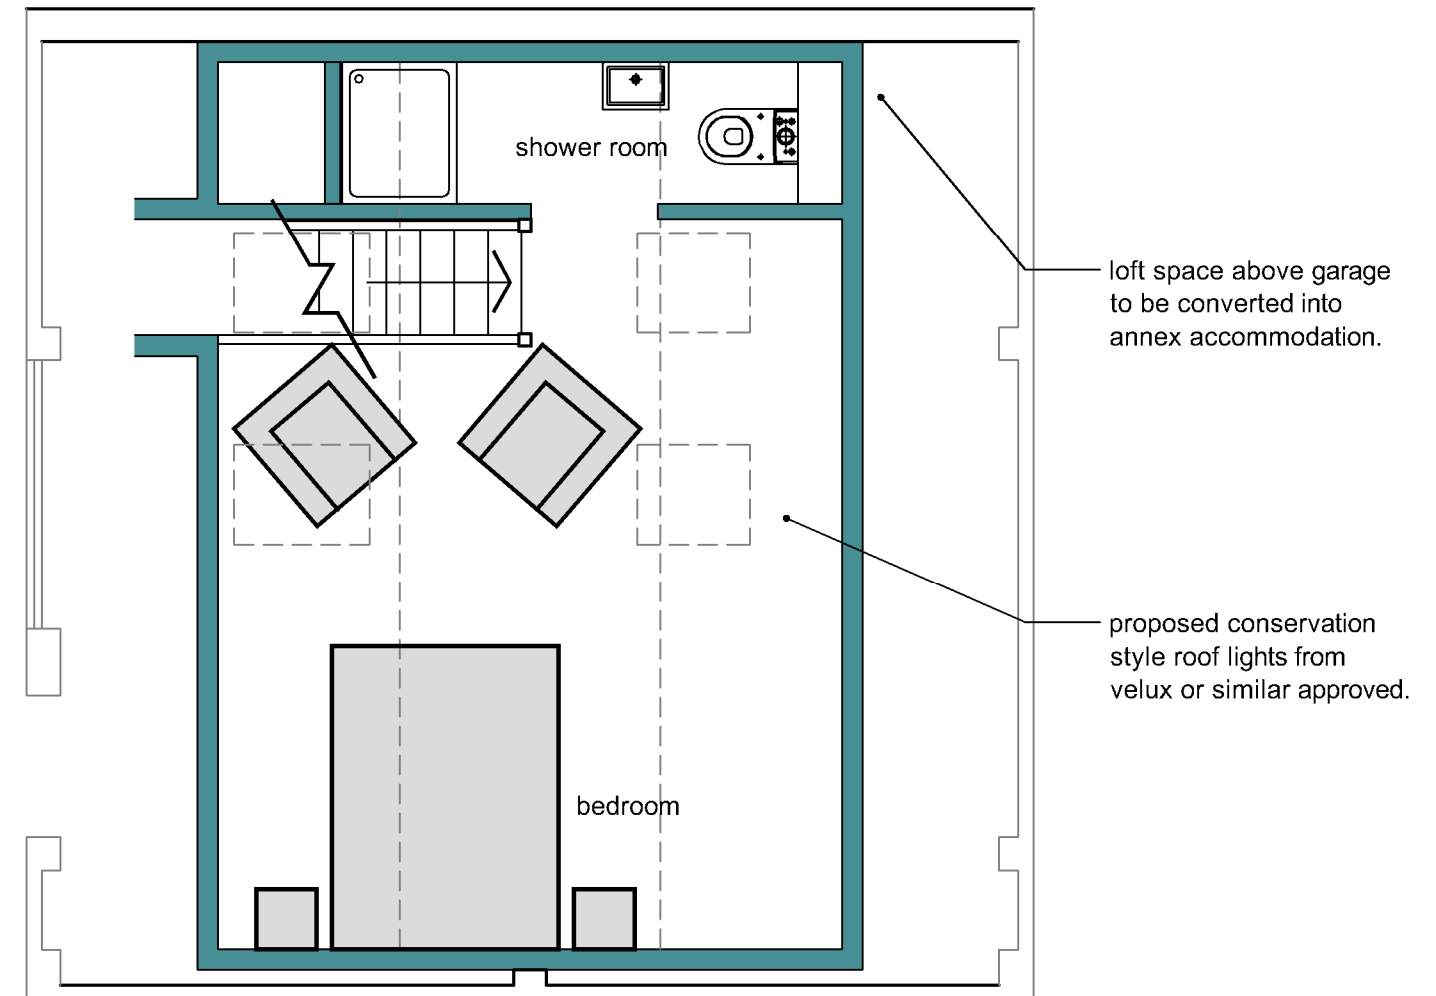

PROPOSED FIRST FLOOR PLAN
SCALE 1:50

SCALE BAR 1:50

 

DRAWING TITLE -		DATE - May 2022		SCALE - 1:50 @ A3	
PLANNING APPLICATION - PROPOSED FLOOR PLANS		DRN - gp	CHK - -	DRAWING REF - 22202 PL300	Rev A
CLIENT - Mr & Mrs Clift, 89 St Marys Road, Hayling Island, Hants.					
grp architectural design t. 07747 011252 e. gavin.page77@gmail.com					