




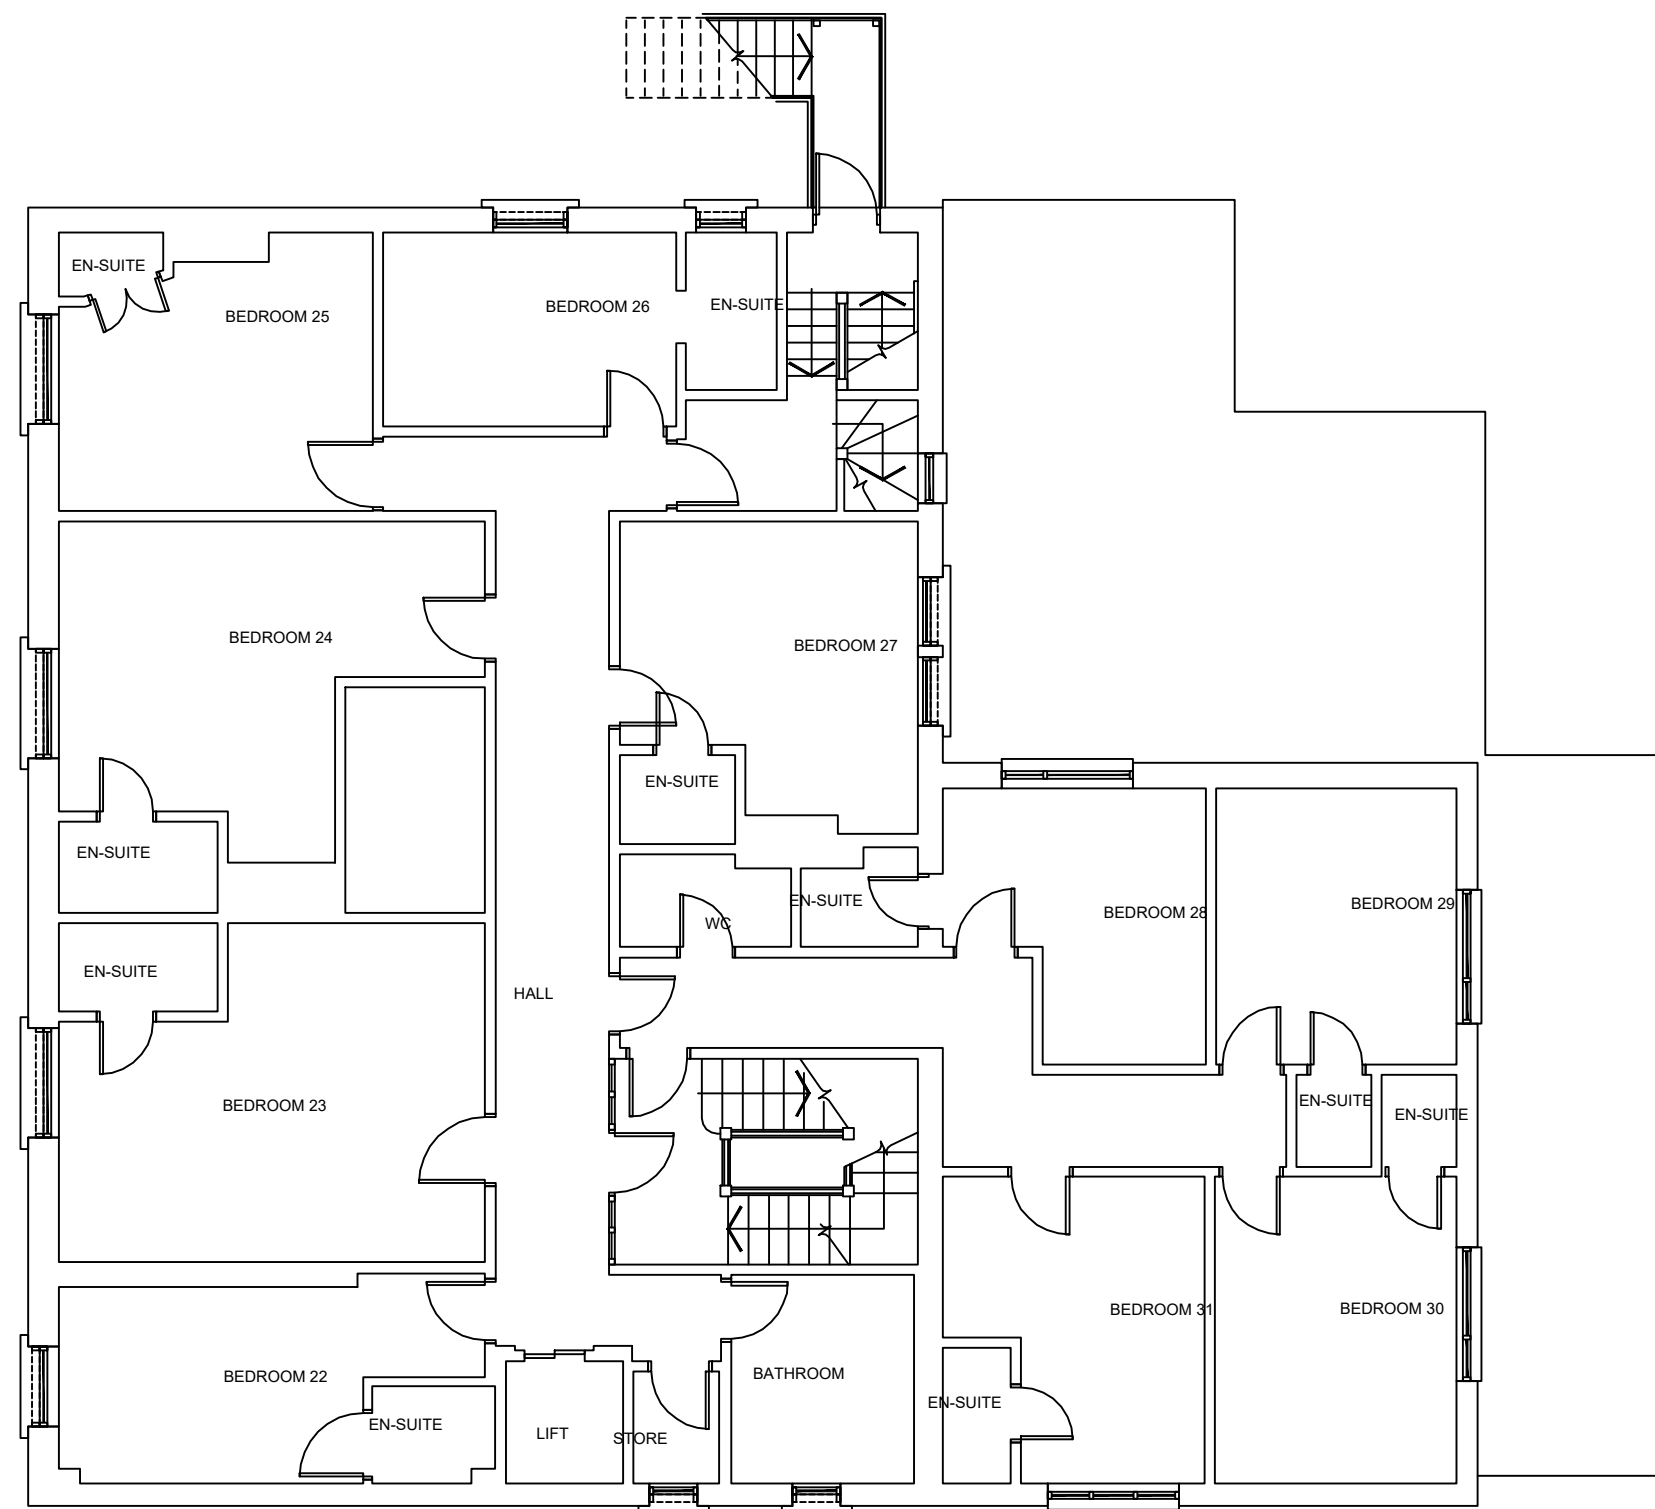


FIRST FLOOR PLAN
1:100

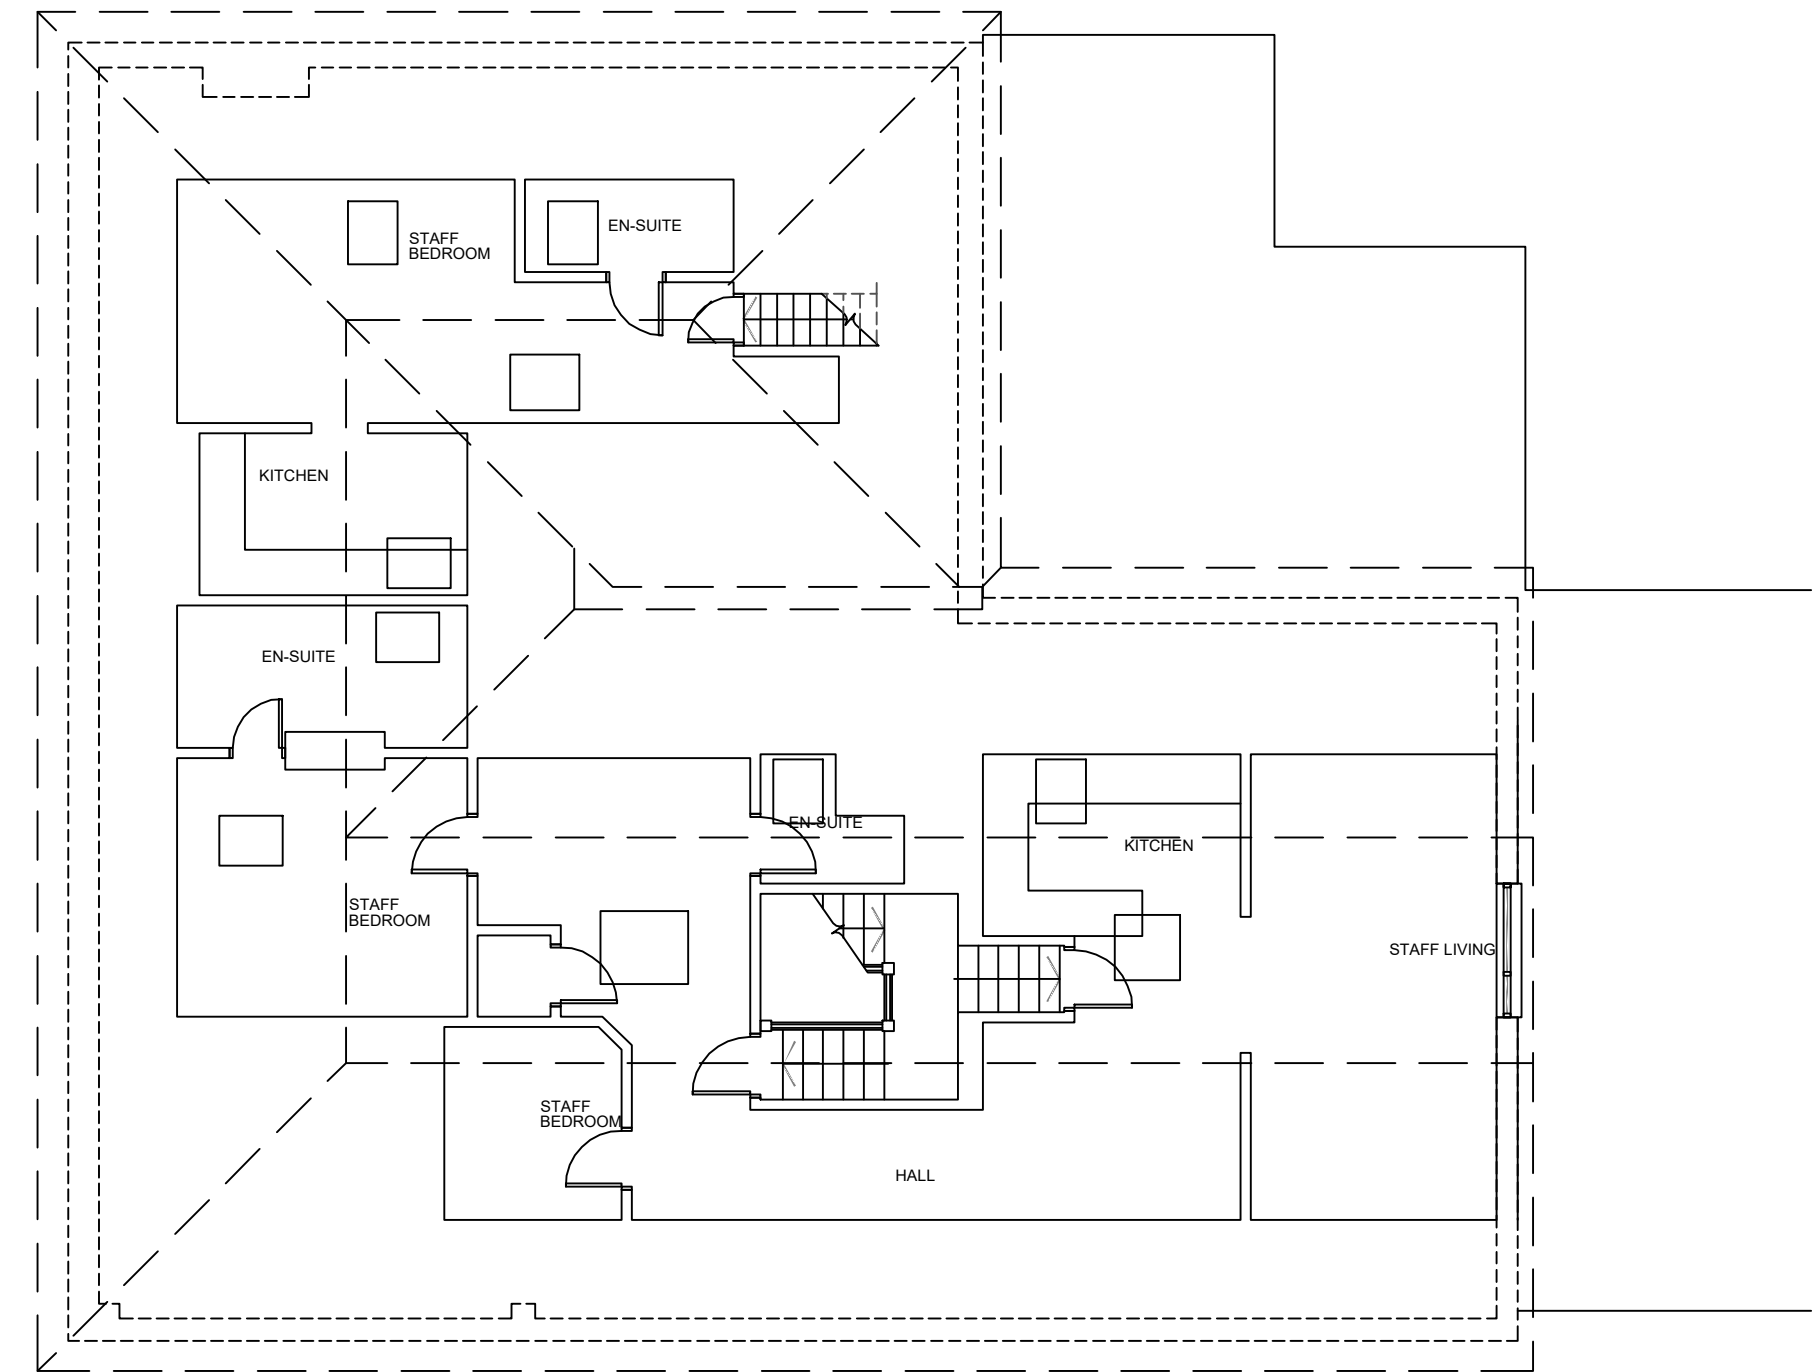

SECOND FLOOR PLAN
1:100

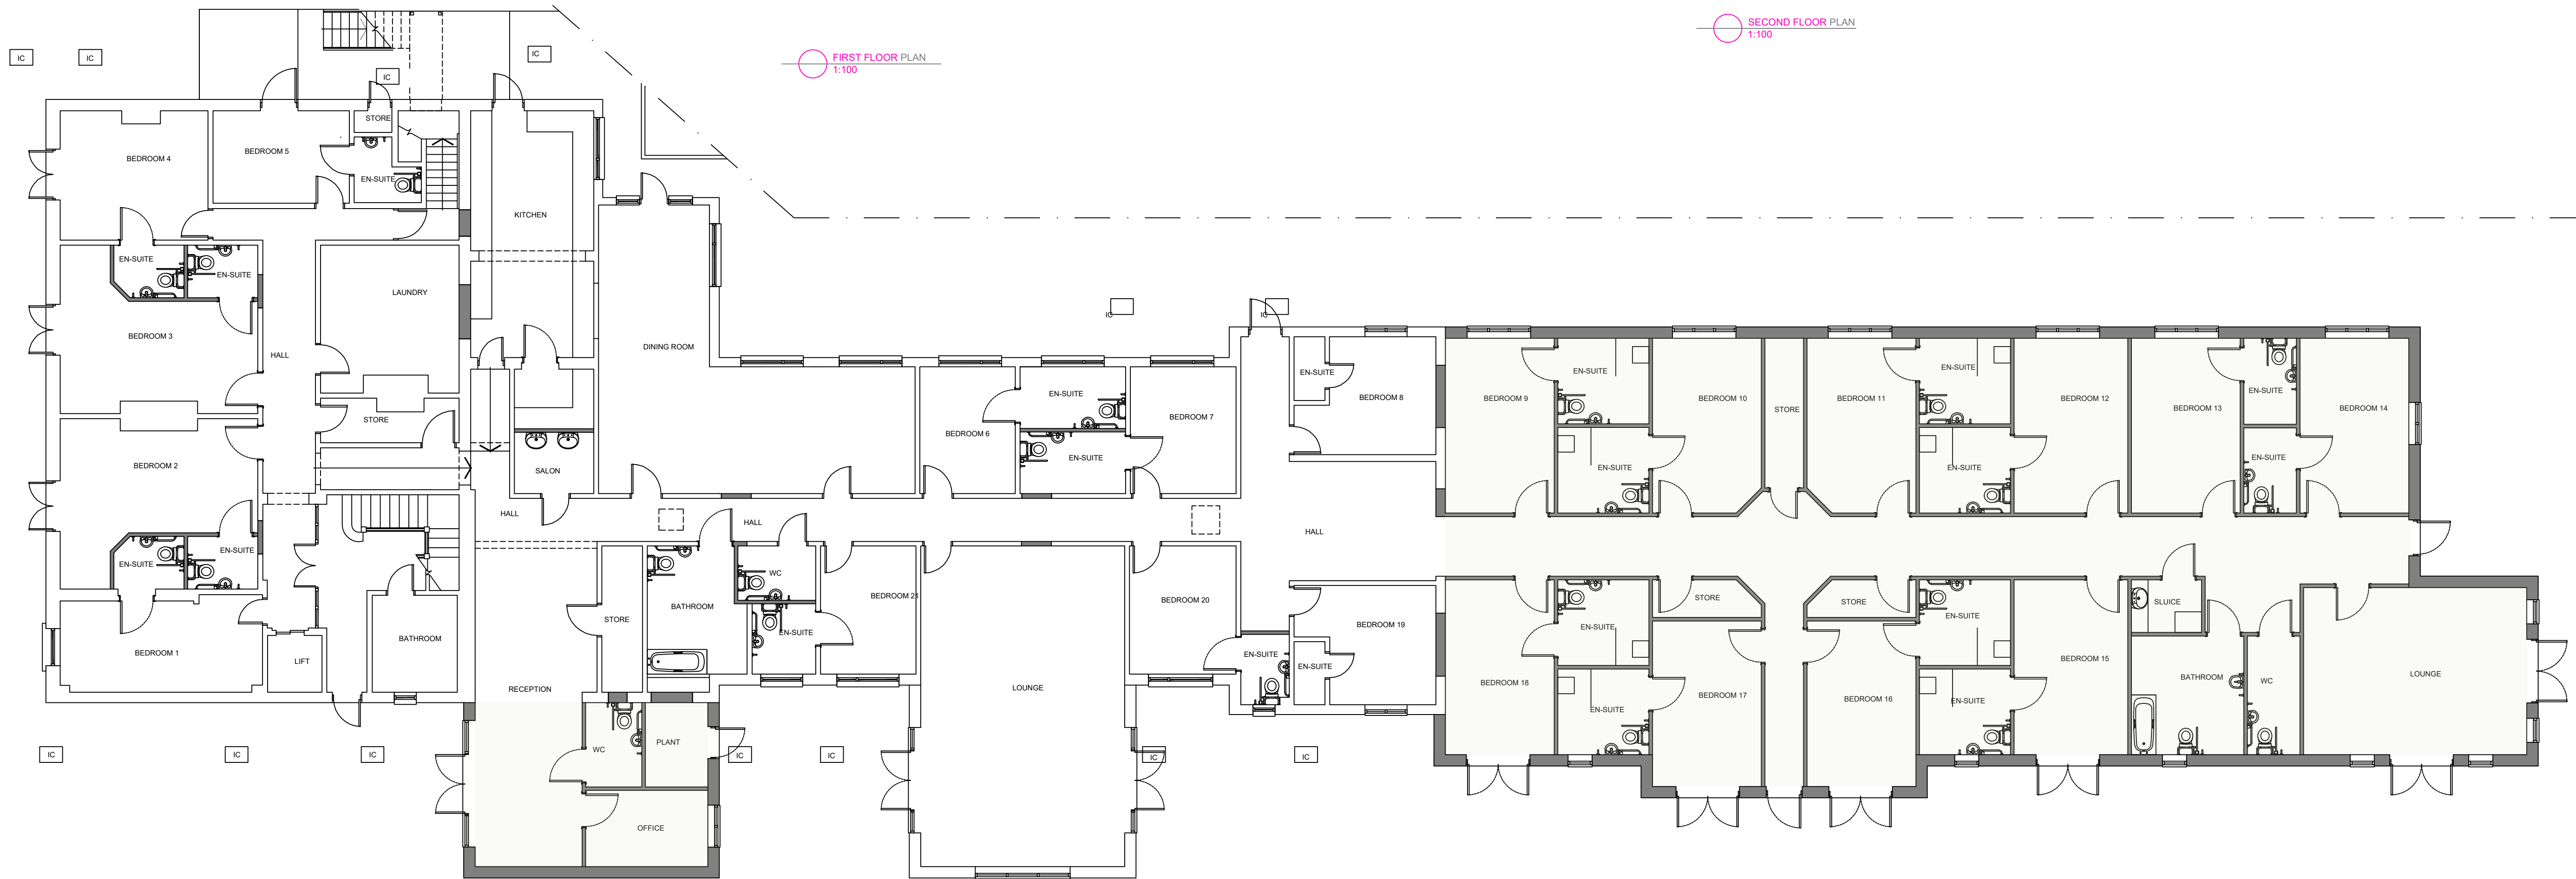

GROUND FLOOR PLAN
1:100

 

JOB TITLE WHITE LODGE CARE HOME 67 HAVANT ROAD PORTSMOUTH		DRAWING TITLE PROPOSED PLANS	
SCALE 1:100@A1		DRAWING NUMBER BDS-WL-P05	REVISION
DATE NOV 21			

