


General Notes	
LEGEND	LEGEND
	PROPOSED EXTENSION

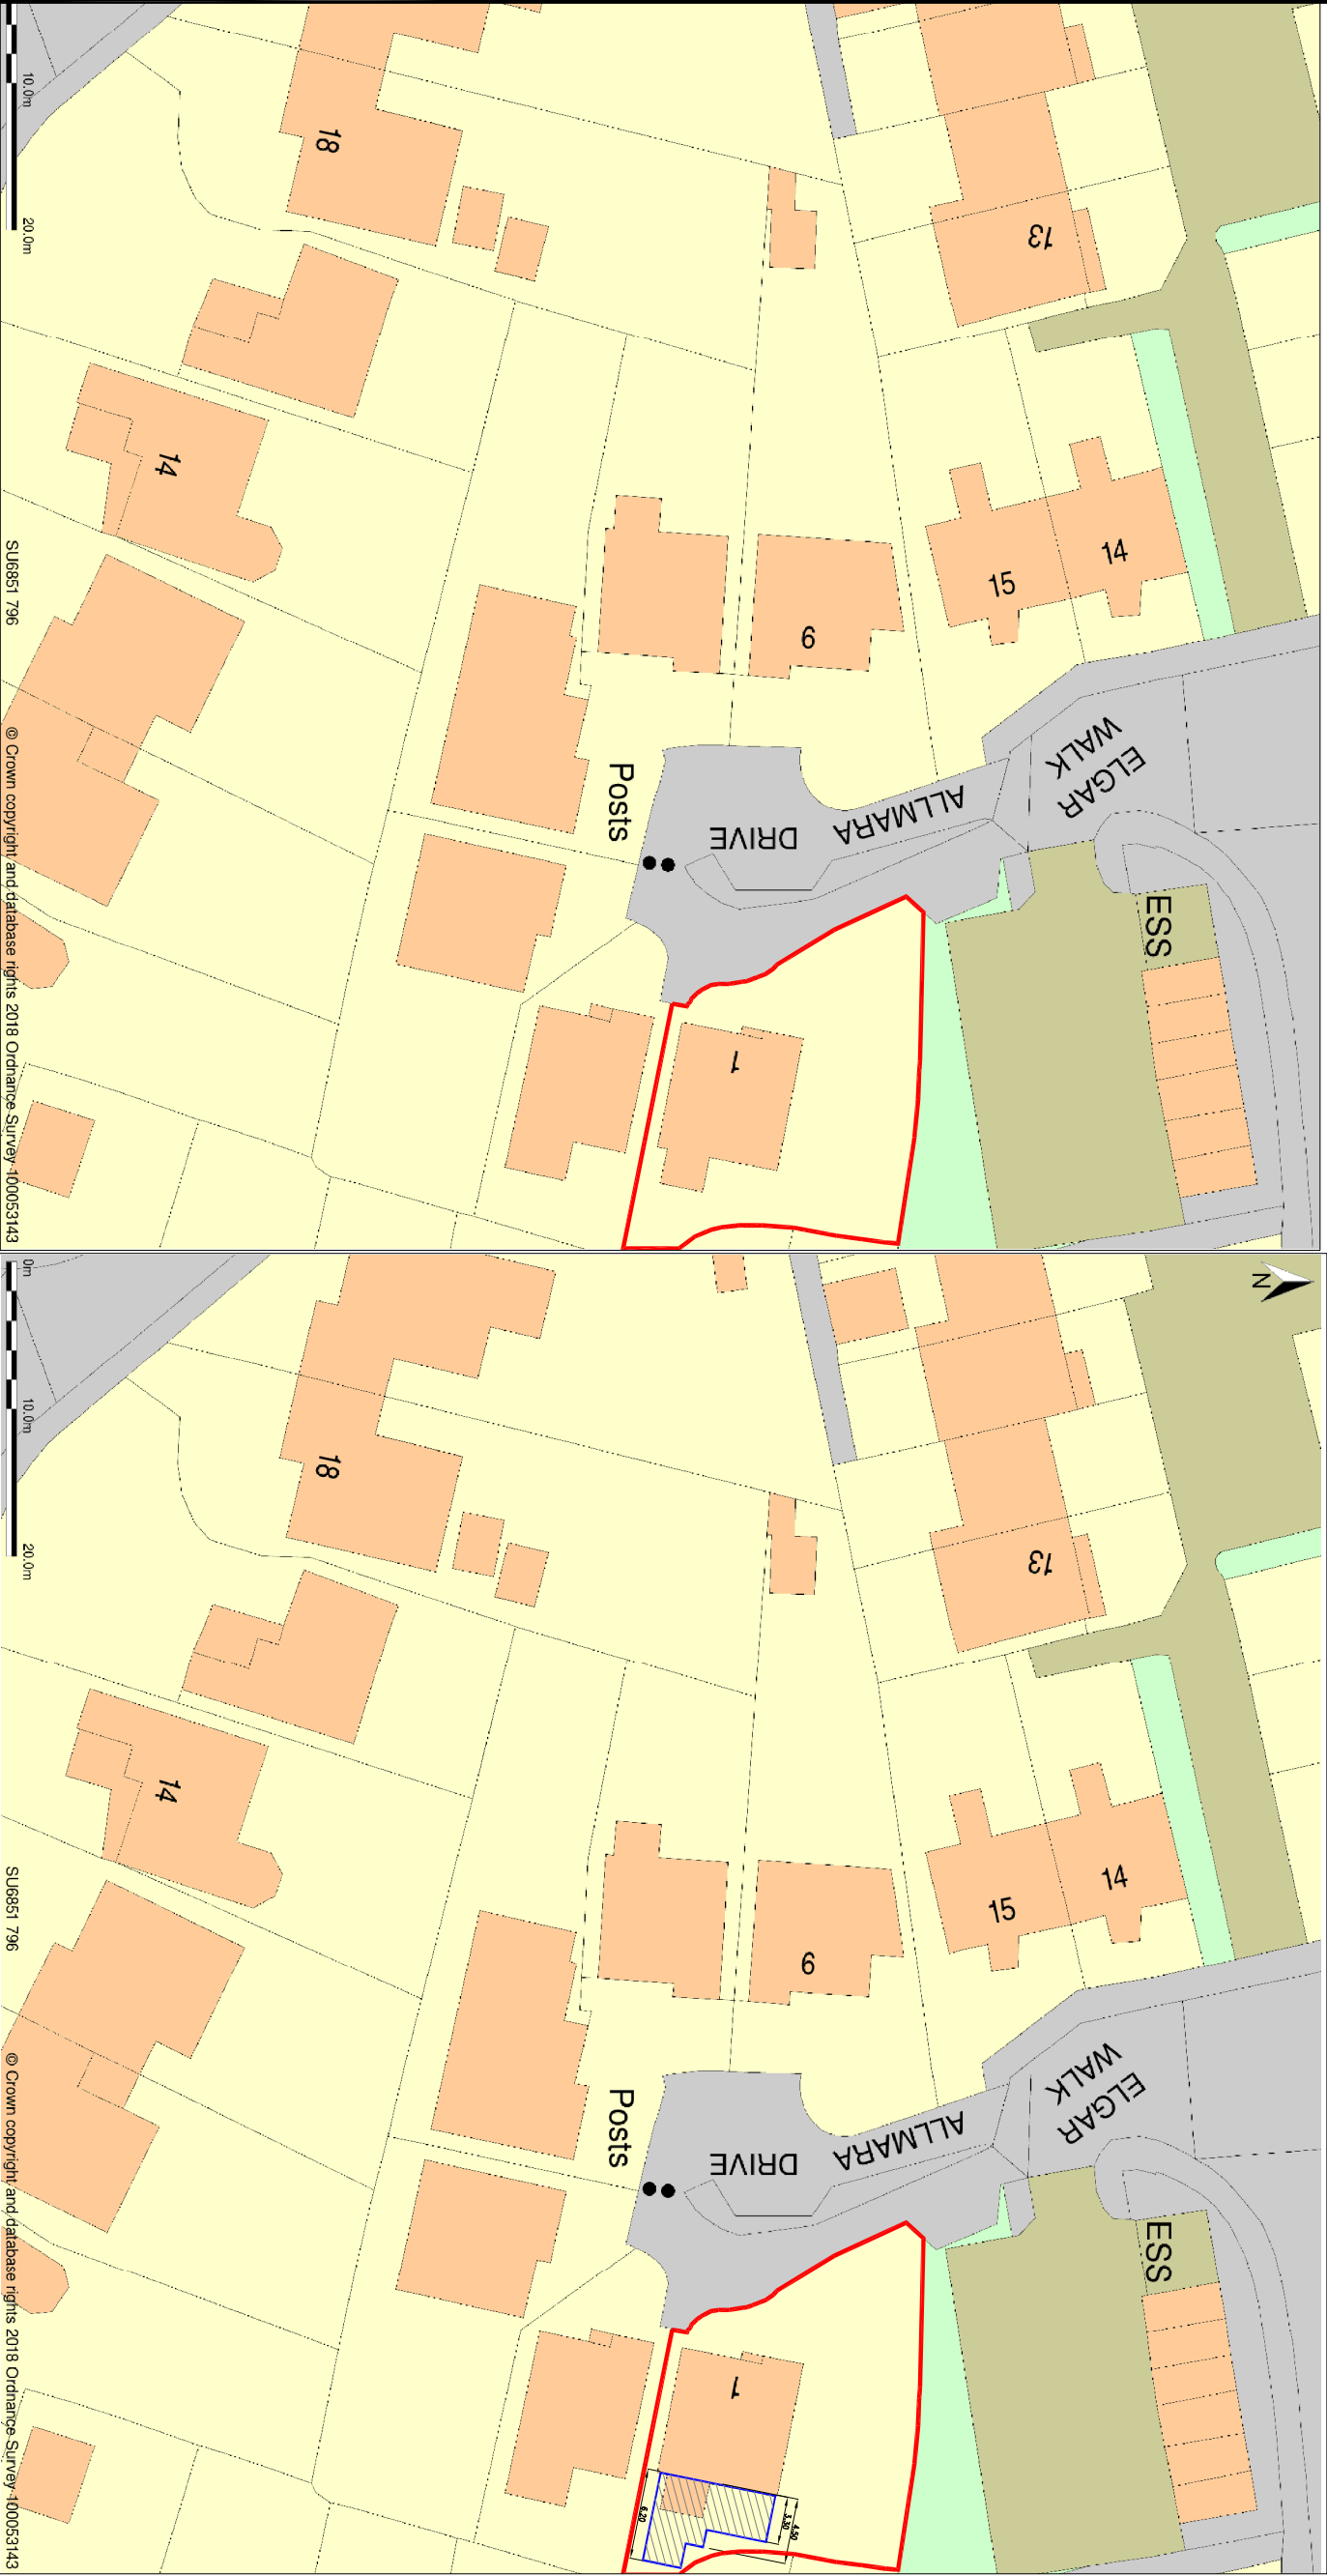

1 EXISTING-SITE PLAN
SCALE 1:500

1 PROPOSED-SITE PLAN
SCALE 1:500

00	APPLICATION SUBMISSION	21/09/2022
REV.No.	TITLE	Date



Project Name and Address
1 ALLMARA DRIVE
WATERLOOVILLE, HAMPSHIRE
PO7 5TT

Project PROPOSED & EXISTING SITE PLAN	Sheet 01
Date 21/09/2022	
Scale 1:500 A3	