


NOTES:

This drawing has been prepared for the purposes of concept and design development and is not to be used for any other purpose. Dimensions are indicative and should be referenced against measured surveys only.

This drawing is the property of LUNDI ARCHITECTS and must not be reproduced, in part or whole, or deviated from, without their permission.

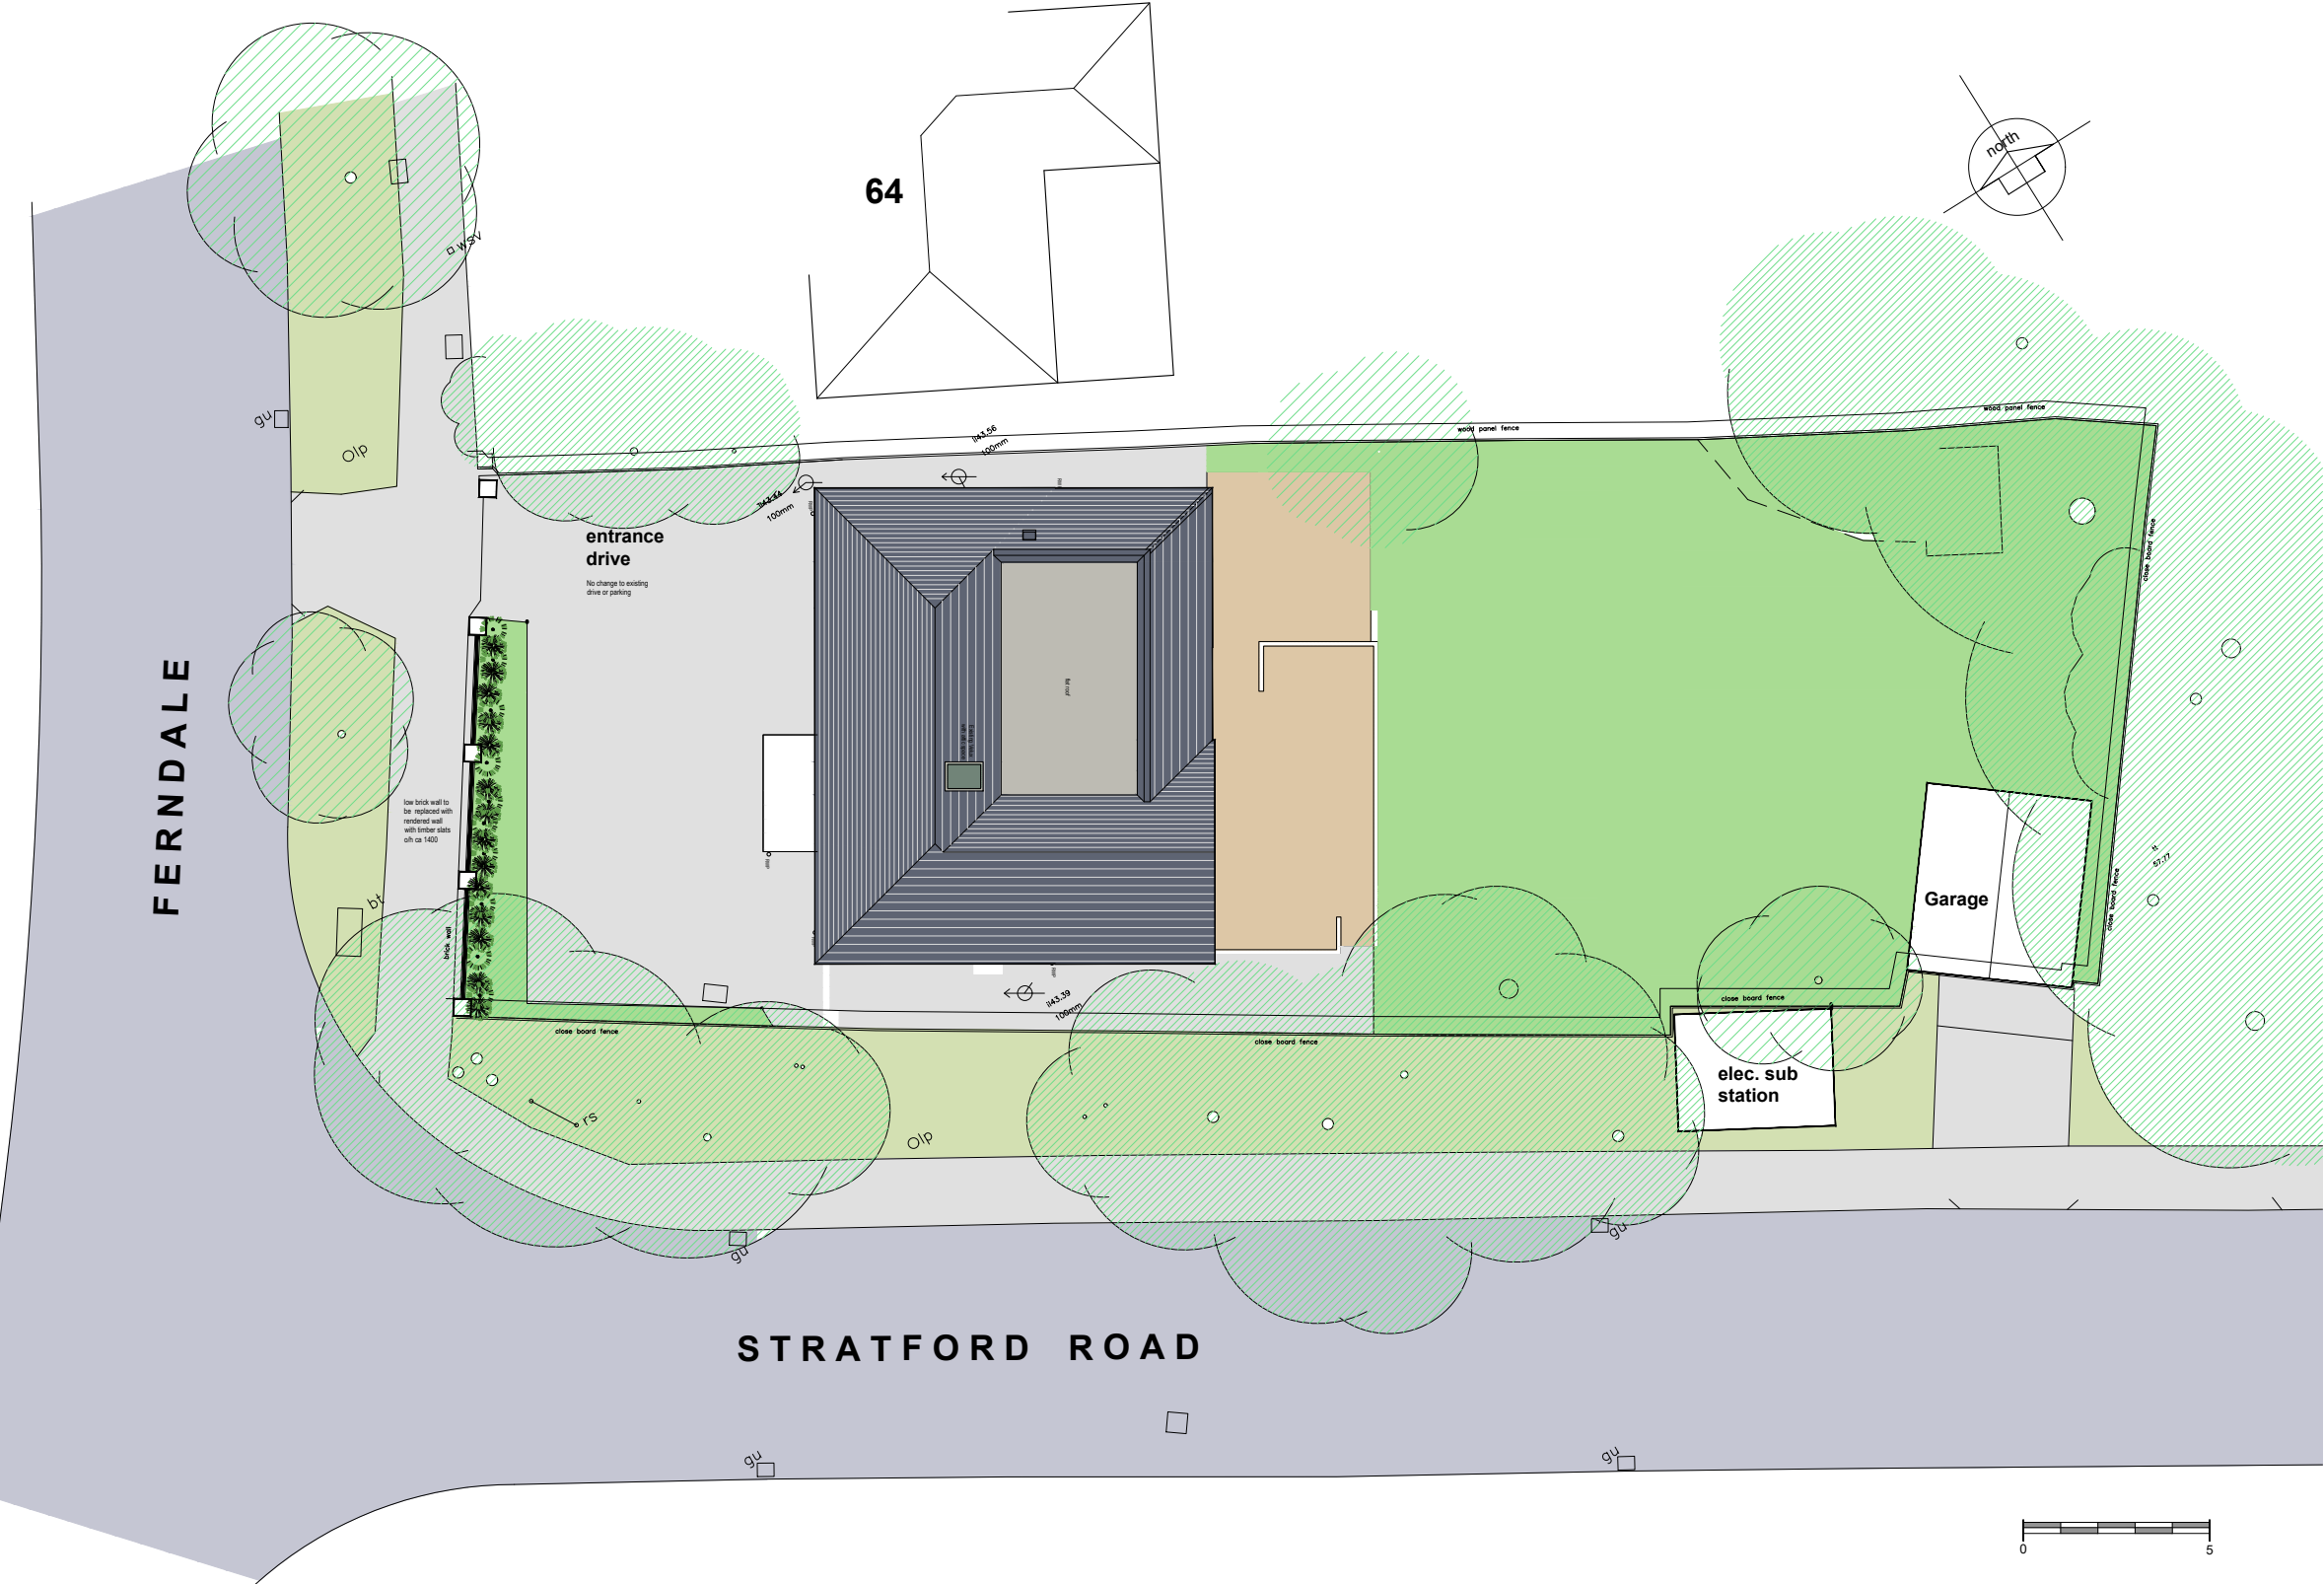

SITE PLAN AS PROPOSED 1:200

62 FERNDALE - WATERLOOVILLE

AMENDMENTS	DATE
A	minor amendment
	19.04.22

CLIENT

NEIL & JODIE PERKINS
62 FERNDALE
WATERLOOVILLE
HAMPSHIRE PO7 7PB

PROJECT

PROPOSED BEDROOM EXTENSION
ON REAR ELEVATION

DRAWING TITLE

SITE PLAN
AS PROPOSED

DATE

APRIL 2022

SCALE

1:200 @ A3

DRAWING No. LA2209 03	REVISION A
---------------------------------	----------------------

LUNDI ARCHITECTS

RIBA 

Lundi Architects Ltd
THE STUDIO
12A FIVE HEADS ROAD
HORDEAN
HANTS, PO8 9NW

www.lundi-architects.co.uk studio@lundi-architects.co.uk
Julia 07889 515860 Olaf 07801 279046