



GROUND FLOOR PLAN

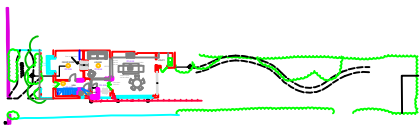


SITE PLAN - 1:500

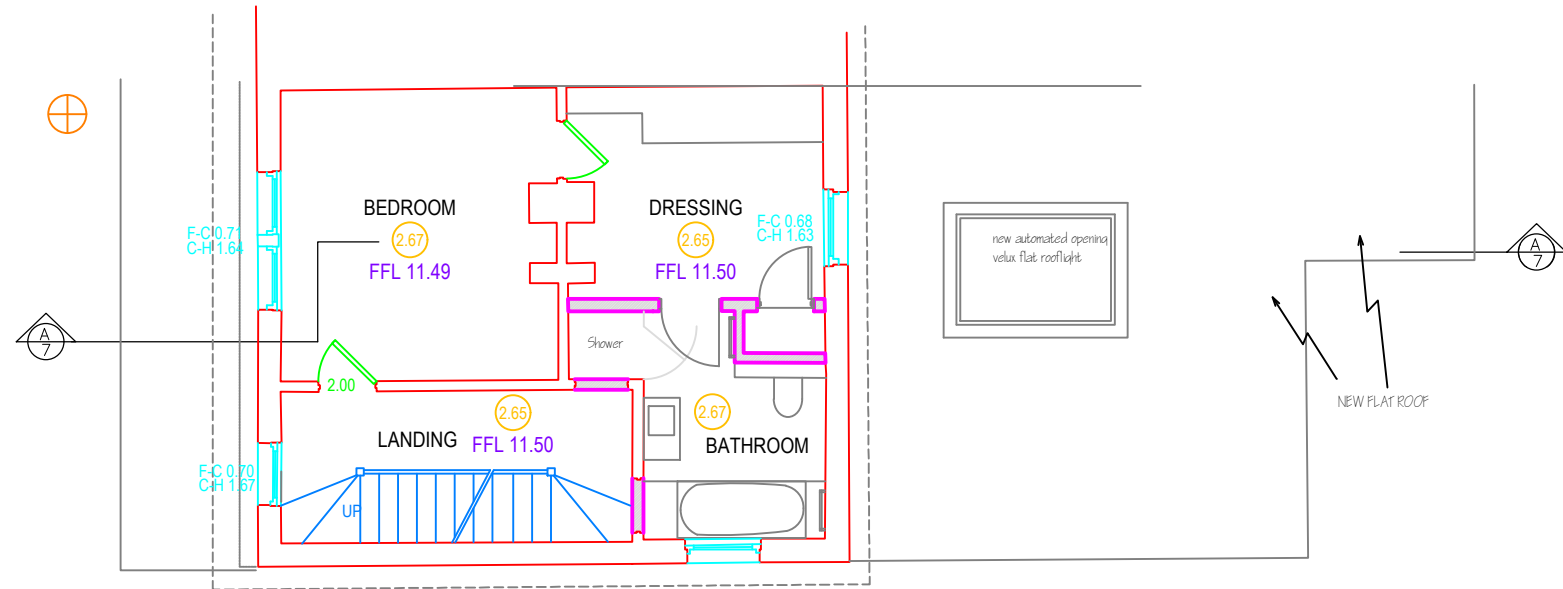


FIRST FLOOR PLAN



LOCATION PLAN - 1:1250

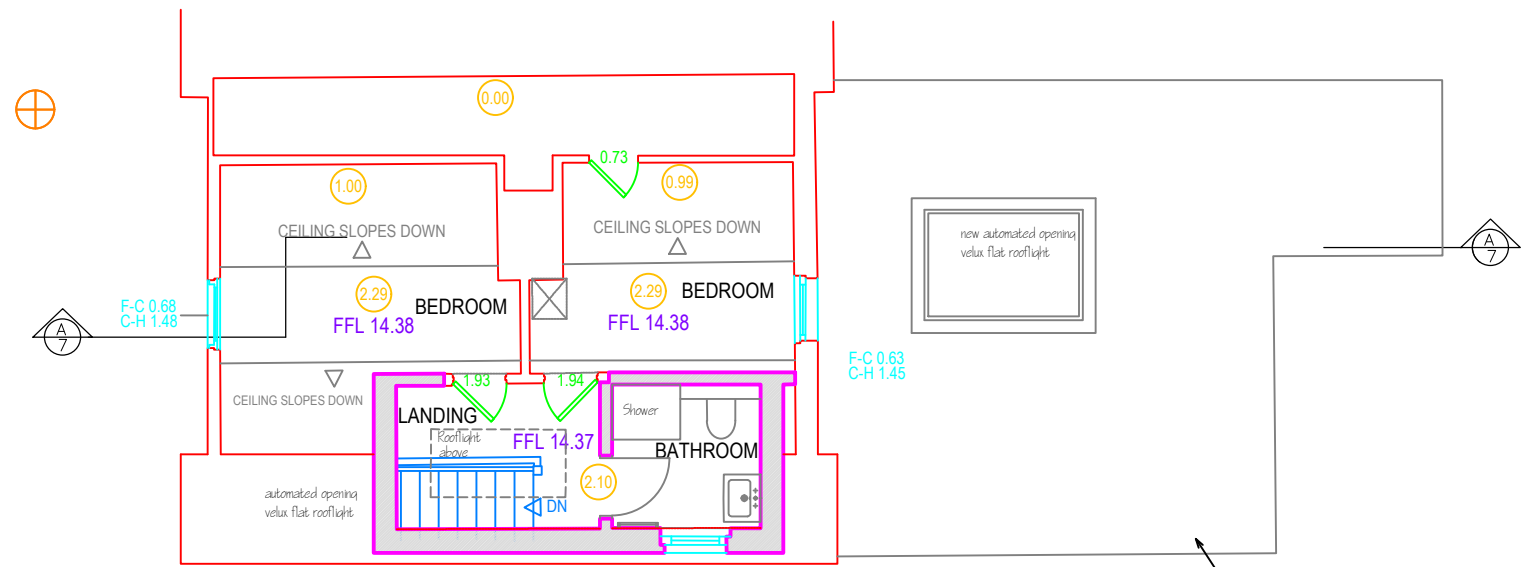

SECOND FLOOR PLAN

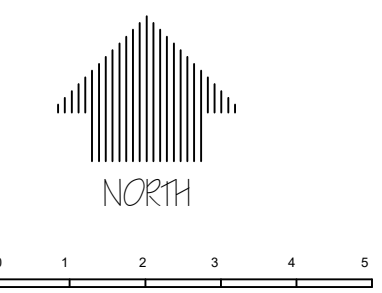

PL6 DORMER LIFTED UP ROOF SLOPE - PLANNING SUBSTITUTION	18.11.22
PL5 PLANNING APPLICATION	7.9.22
P4 SCHEME REDUCED - FOR COMMENT	28.6.22
P3 PRELIMINARY FOR COMMENT	18.3.22
P2 PRELIMINARY FOR COMMENT	5.3.22
P1 PRELIMINARY FOR COMMENT	10.2.22

EXTENSION AND ALTERATIONS 18 BEACH ROAD EMSWORTH	
PROPOSED GROUND, FIRST AND SECOND FLOOR PLANS	
SCALE 1:100 @ A3 1:50 @ A1	DRAWING No. B.21120/ 5
DATE 09.11.21	FILE DRAWING 3
	REVISION PL6

**Brian Hoolahan RIBA
Architect**
WILLOW TREE SMUGGLERS LANE BOSHAM
CHICHESTER WEST SUSSEX PO18 8QW
bwhoolahan@gmail.com