
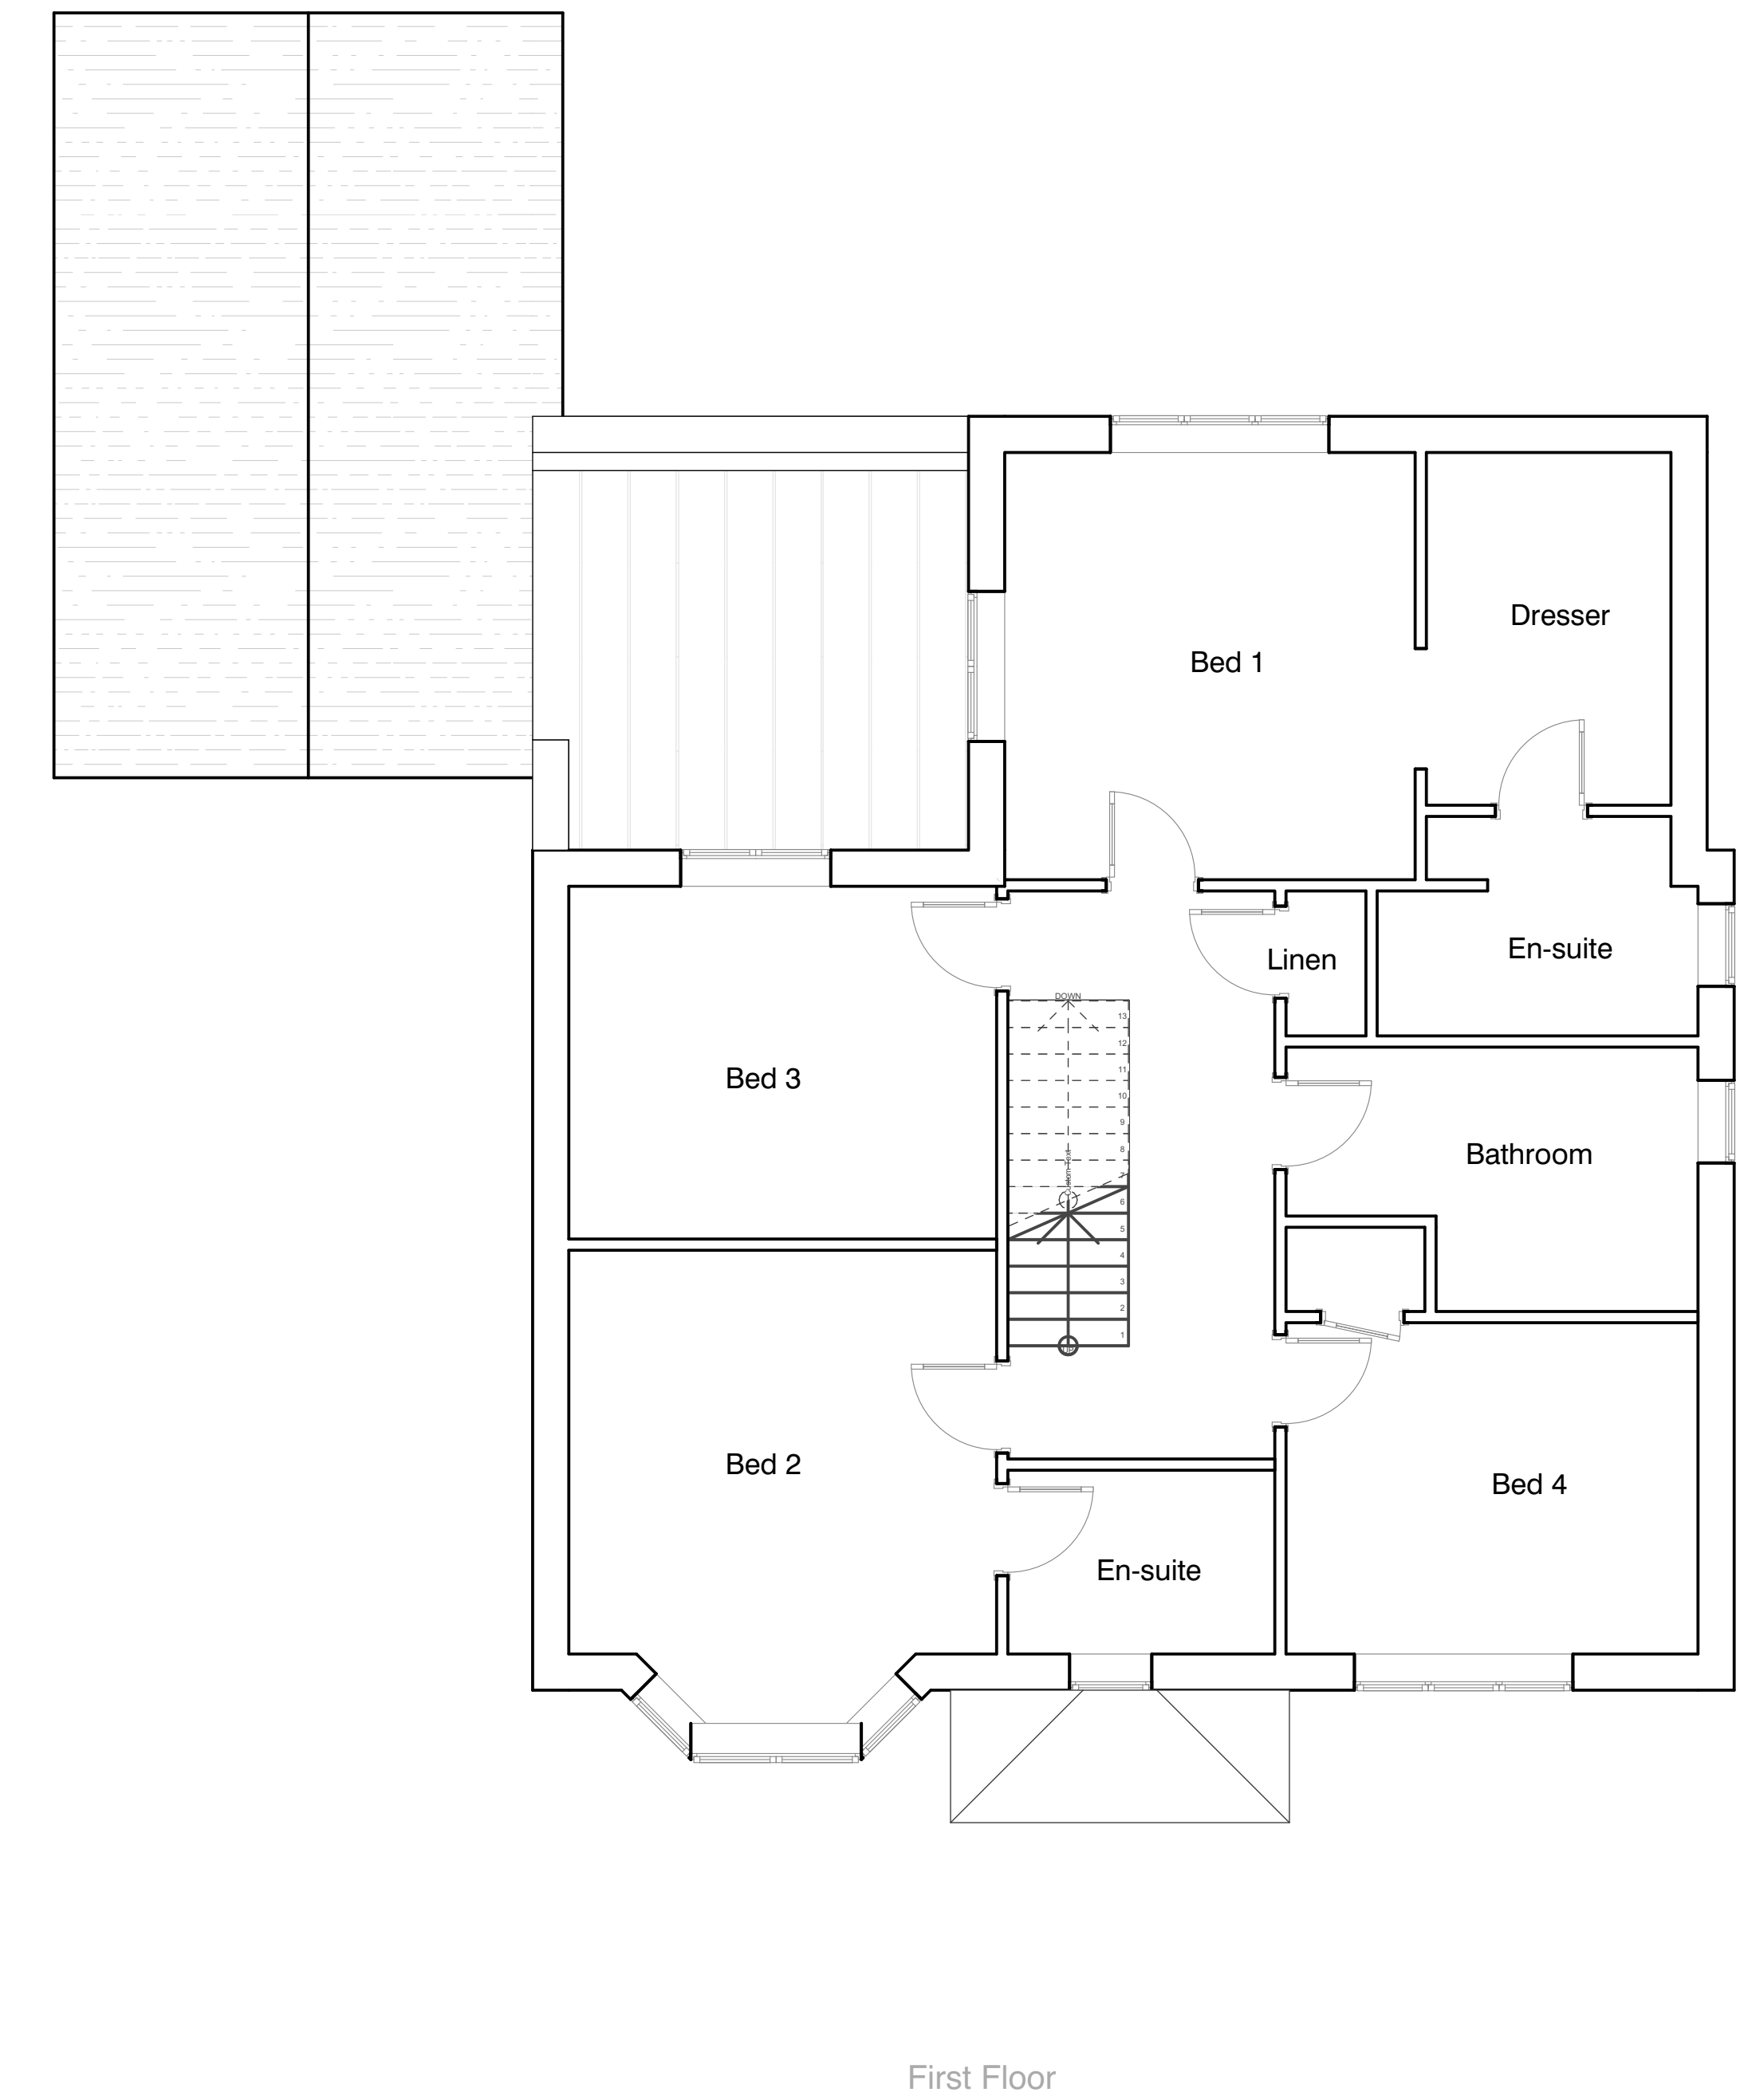


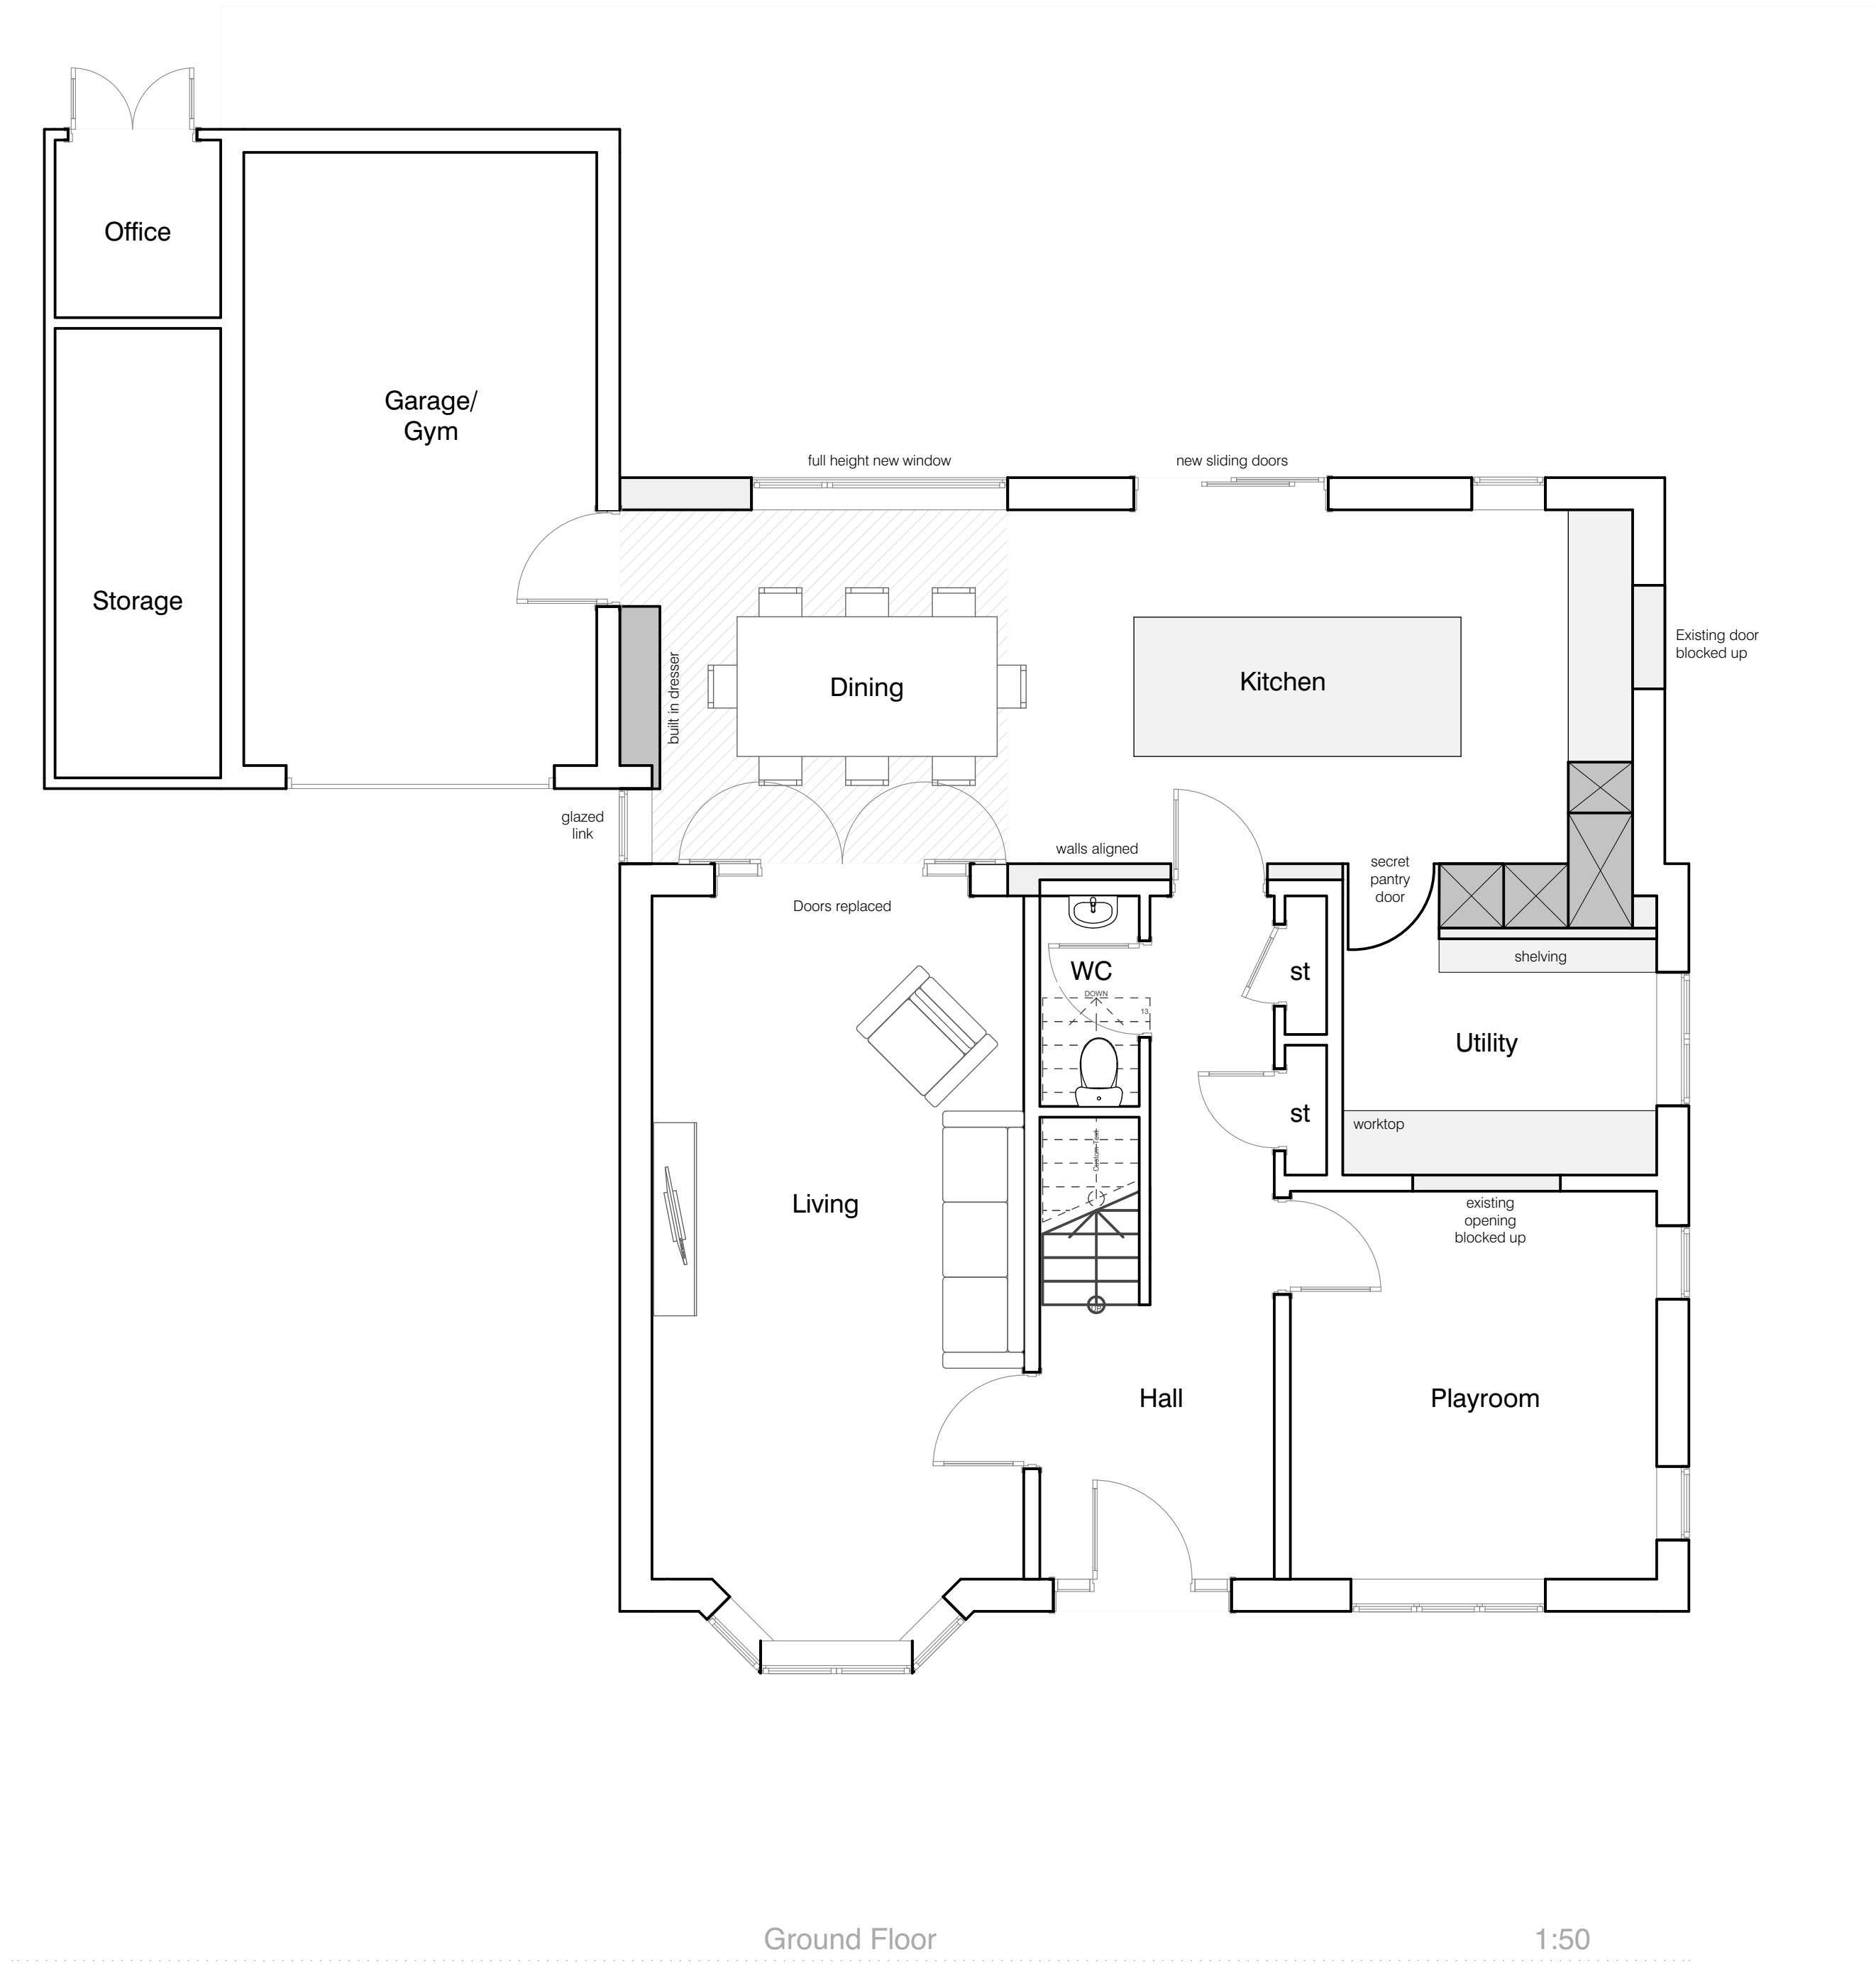

| Rev | Date | Description | Initials |
|-----|------|-------------|----------|
|-----|------|-------------|----------|

Adjacent Properties and boundaries are shown for illustrative purposes only and have not been surveyed unless otherwise stated. All areas shown are approximate and should be verified before forming the basis of a decision. Do not scale other than for Planning purposes. All dimensions must be checked by the contractor before commencing work on site. No deviation from this drawing will be permitted without prior written consent of the architect. The copyright of this drawing remains with inCollective and may not be reproduced in any form without prior written consent.

**incollective.works**  
w: incollective.works e: hello@incollective.works m: + 44 7367 36321

Project / 22 West Brook View, Emsworth  
Title / Proposed Floor Plans

Scale / 1:50 @A1  
Drawn / TW  
Date / November 2022

Drawing Number / **080 - PL 12**

