

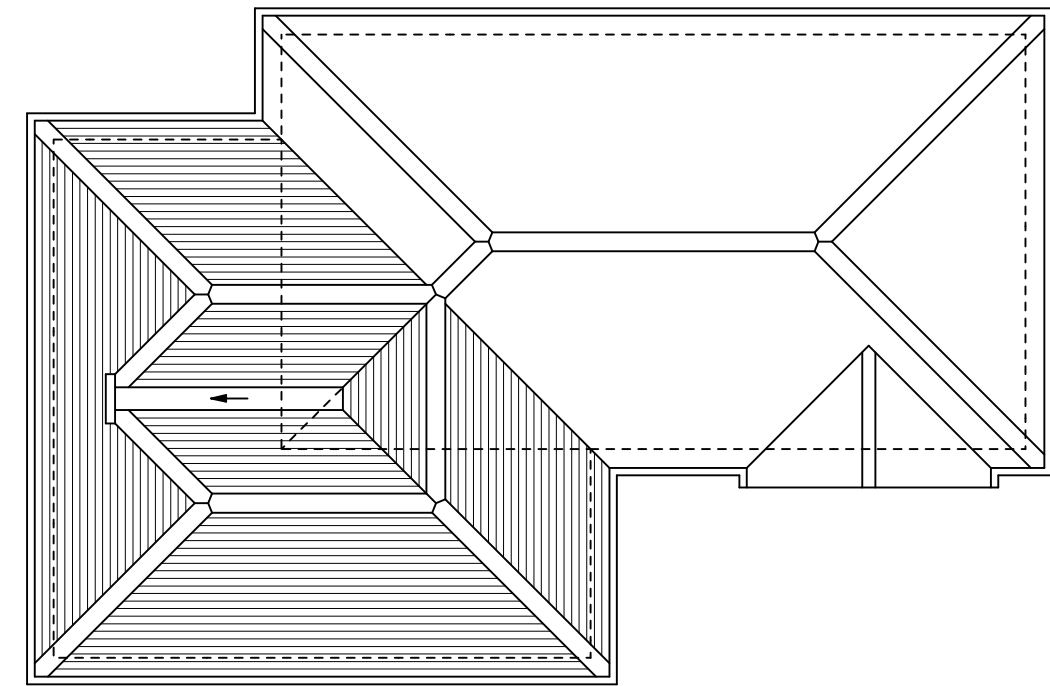


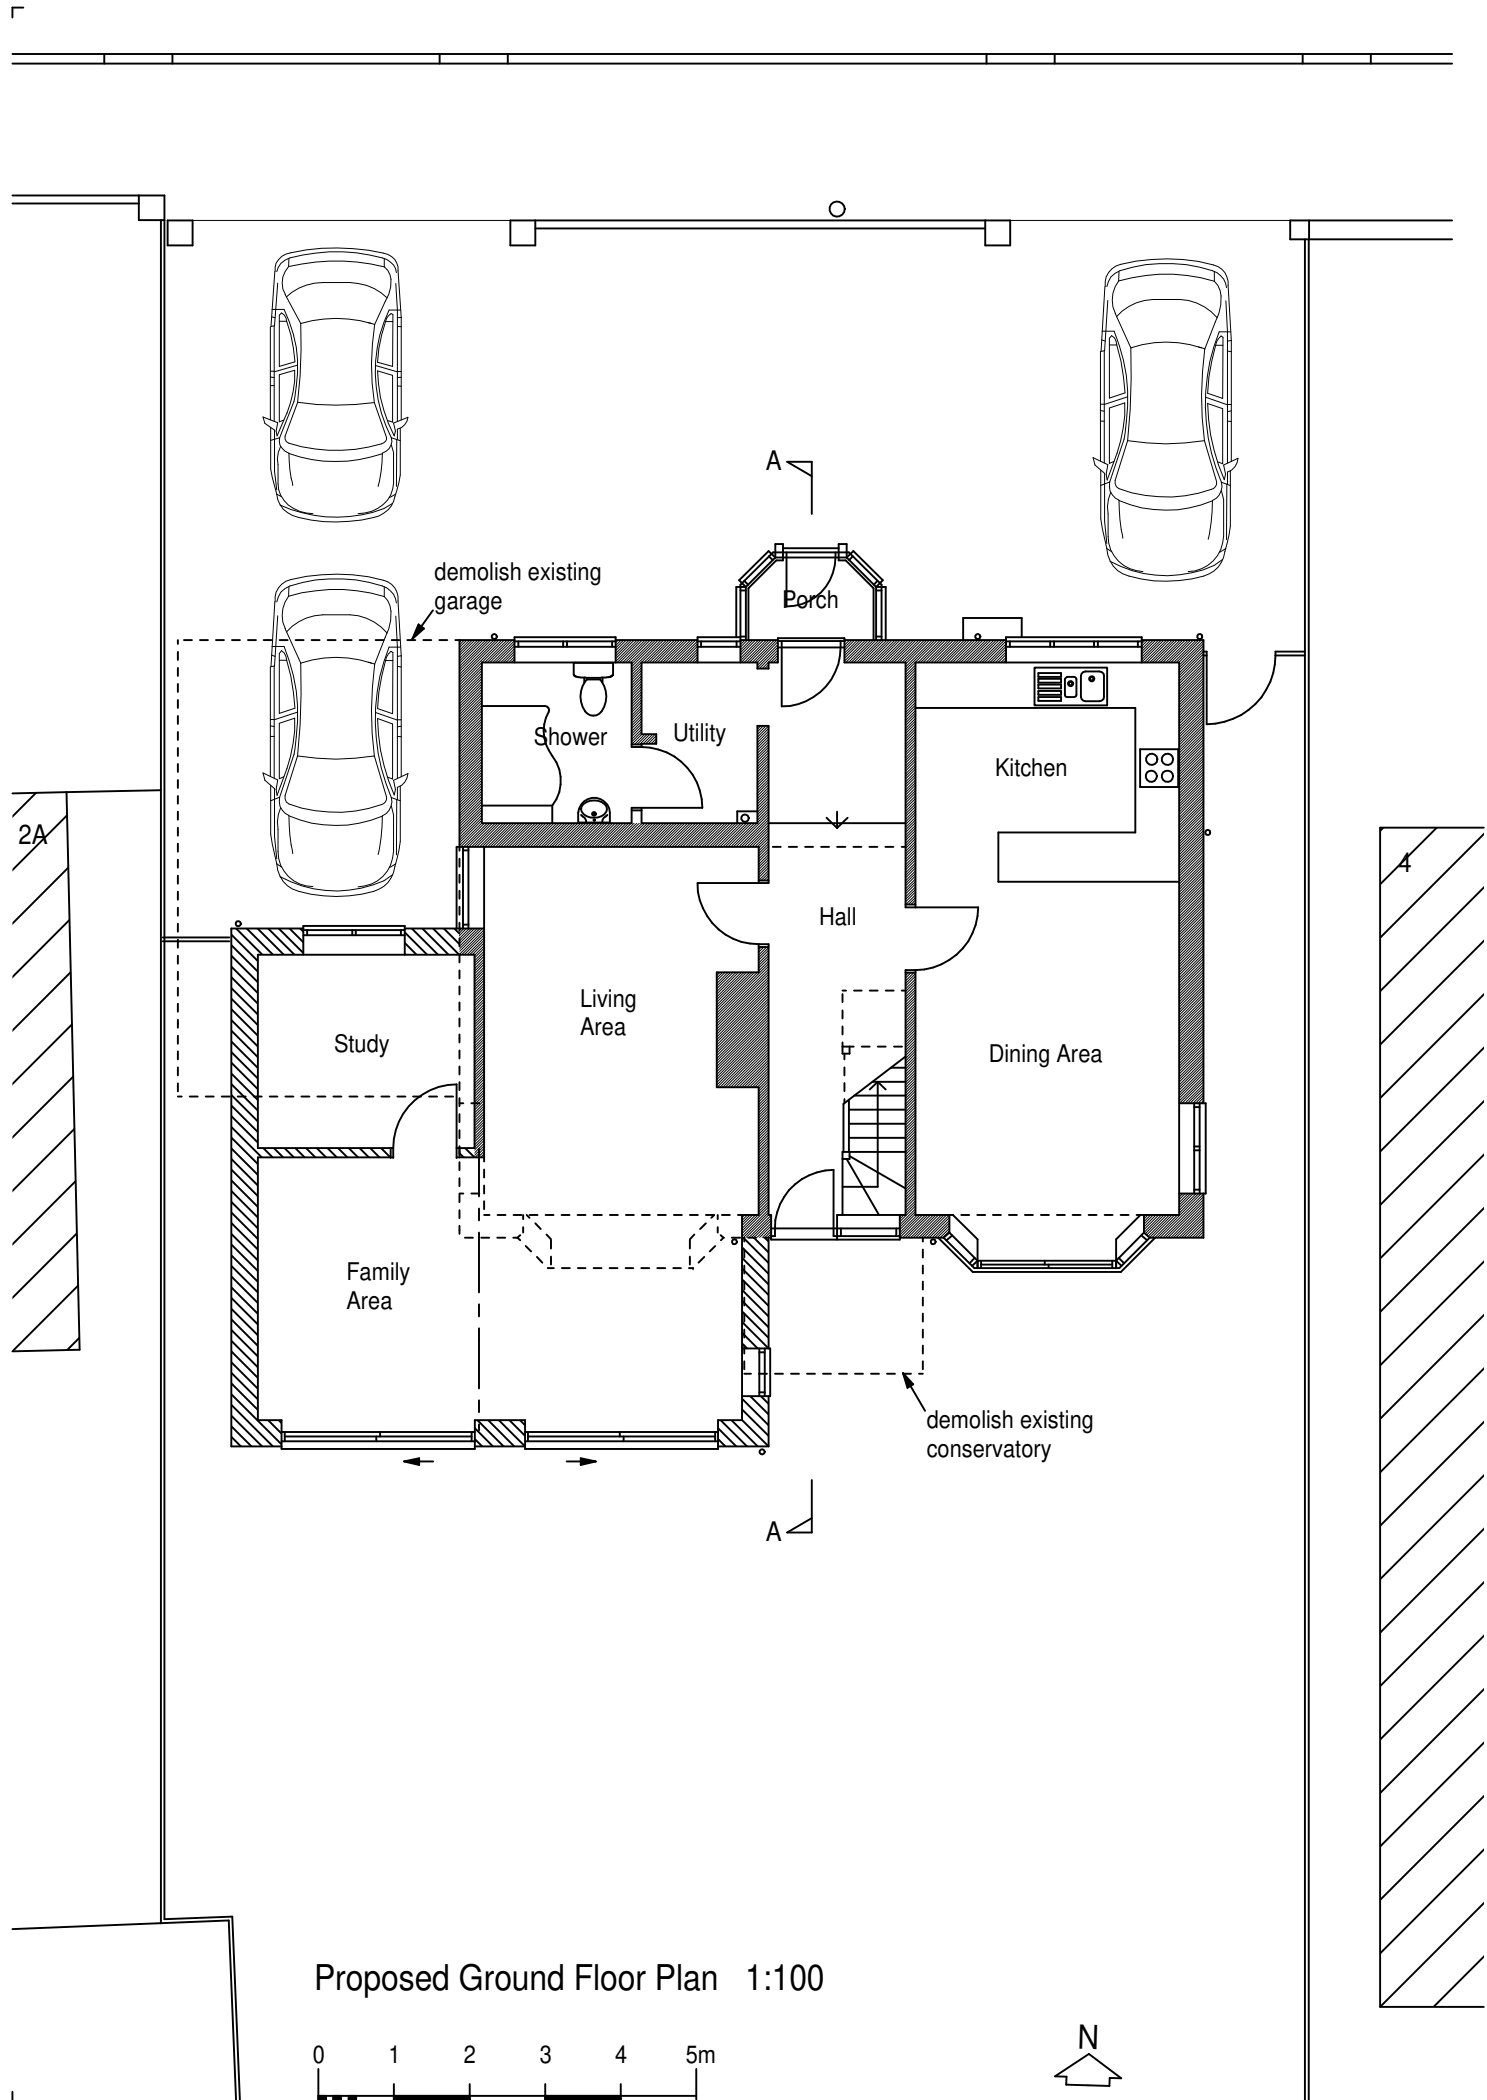

Proposed Upper Roof Plan

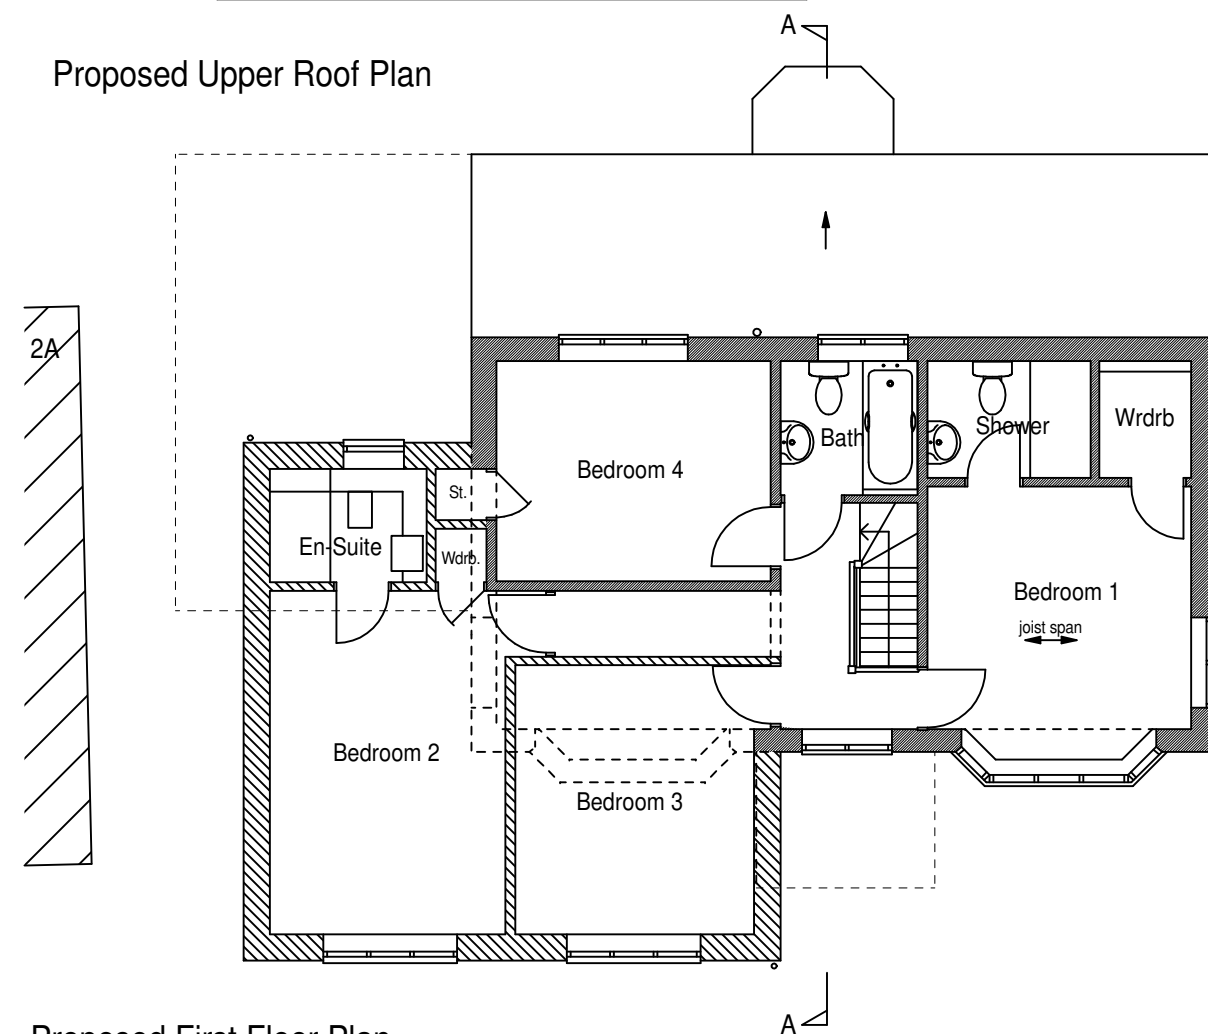

Proposed First Floor Plan

This drawing is the copyright of the Architect and must not be reproduced without permission, except by the Local Planning Authority for planning purposes. Figured dimensions to be taken in preference to scaled. Dimensions to be checked on site before work commences. No deviation from this drawing will be permitted without the prior written consent of the Architect. Ground floor slabs, foundations, structure, etc., and all work below ground is shown provisionally and inspection of ground conditions is essential prior to work commencing. Reassessment is essential when the ground conditions are apparent and redesign may be necessary in the light of soil conditions found. The responsibility for establishing the soil and subsoil conditions rests with the Contractor.	drawing	revisions				date
	PROPOSED GROUND, FIRST & ROOF PLANS	drawing no.	rev.	date	scale(s)	sheet size
		22205/105		OCT 2022	1:100	A3
		client				
	MR. & MRS. DAVENPORT					
project	PROPOSED TWO STOREY SIDE & REAR EXTENSION & MINOR ALTERATIONS 2 SAINT HERMANS ROAD, HAYLING ISLAND HAMPSHIRE PO11 9NA  Jeffrey Douglas Chartered Architect ■ 114 Havant Road ■ Hayling Island ■ Hampshire ■ PO11 0LJ ■ Tel: (023) 9246 8889 ■ E-mail: jdd@jeffreydouglas.co.uk					