




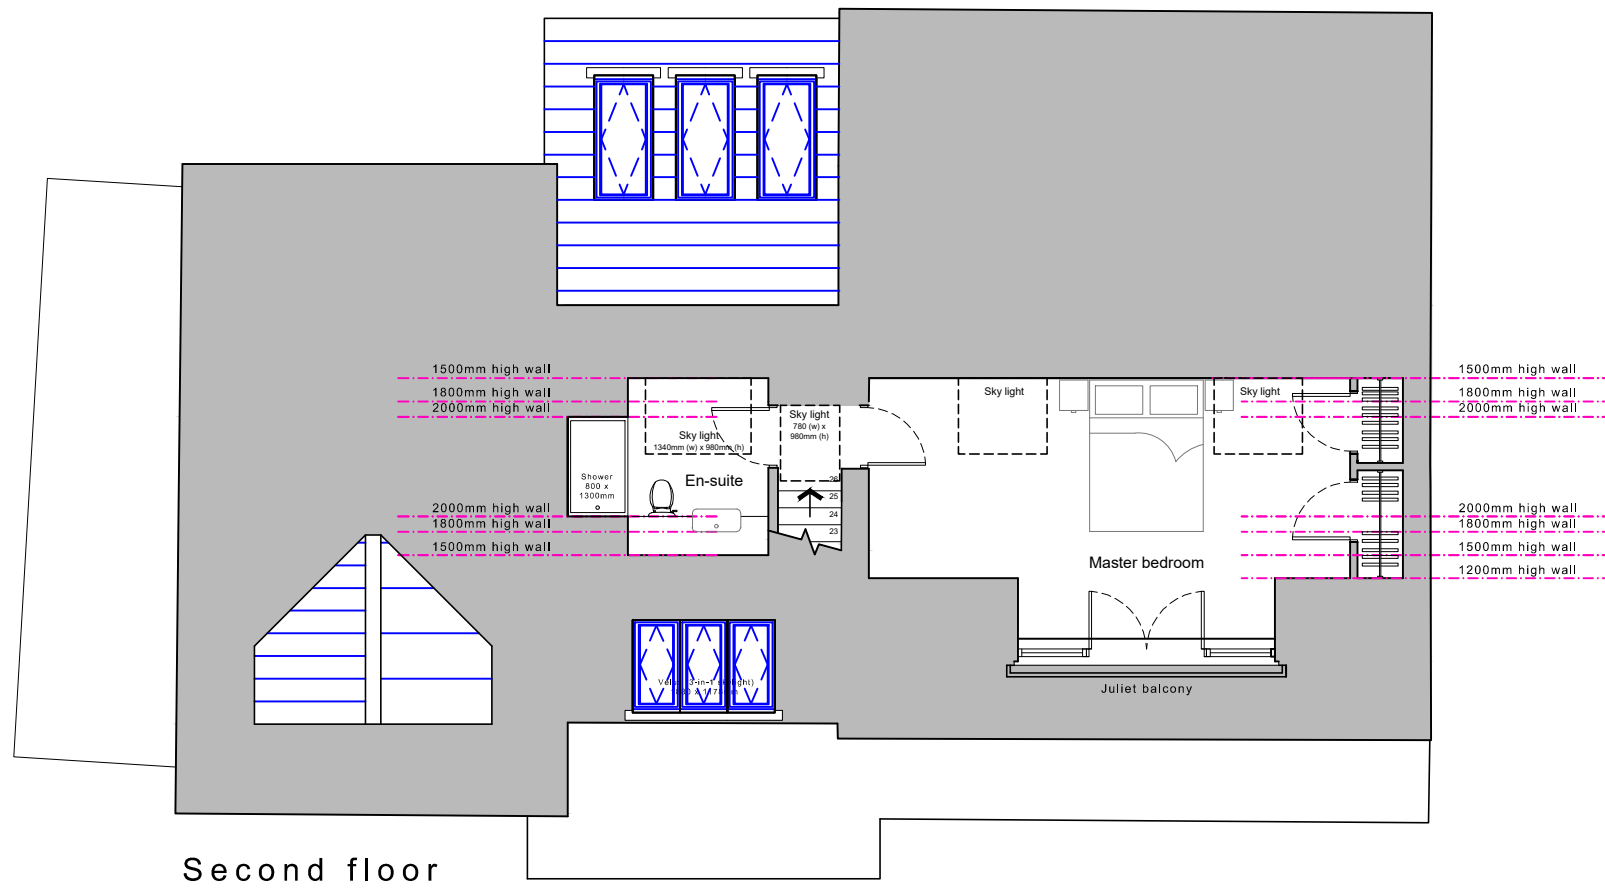

Existing walls Proposed walls Proposed structure

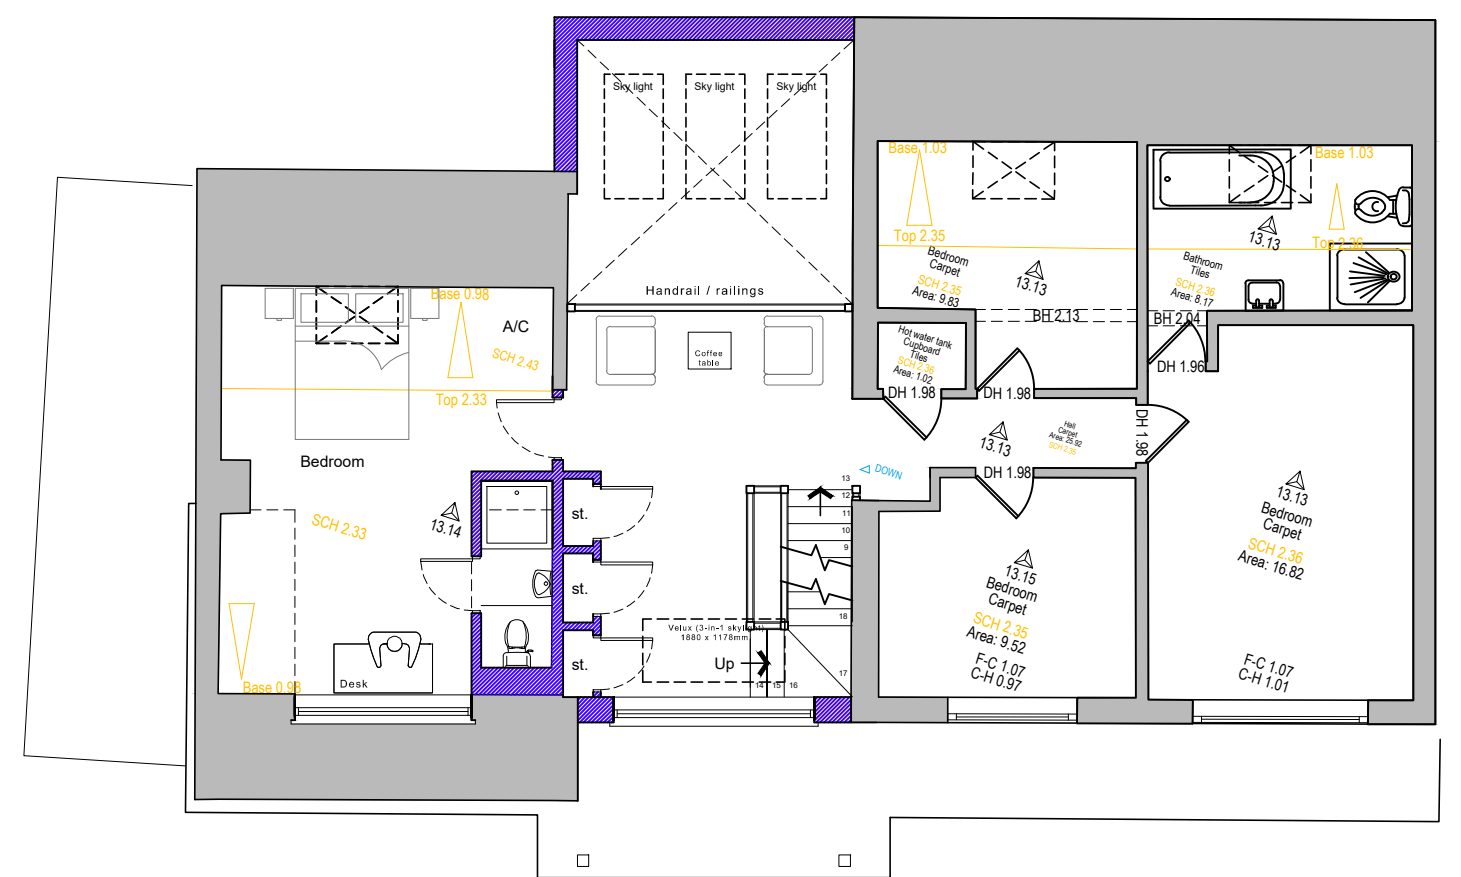

Proposed floor plans scale 1:100

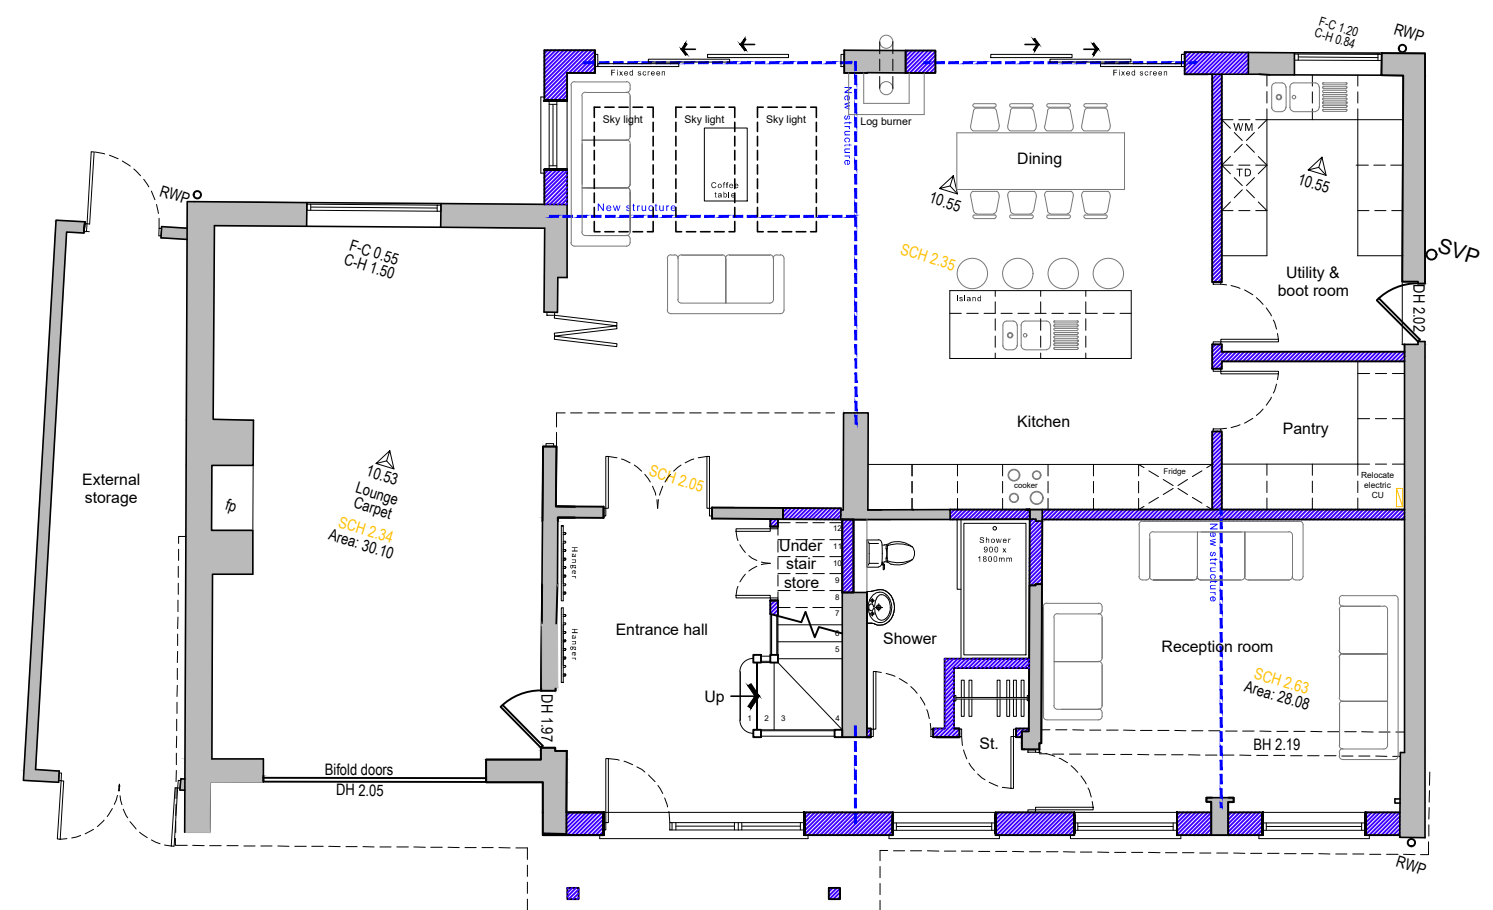

For MR & MRS FALLA	Title PROPOSED FLOOR PLANS	Office Tel: 01243 933732
Project PROPOSED EXTENSIONS AT 1A WOODLANDS AVENUE, EMSWORTH, PO10 7QB	Date APRIL 2022	Email: admin@jb-architecturedesign.com
	Drawn JB	Web: www.jb-architecturedesign.com
	Scale 1:100 @ A3	
	Checked -	
	Job Number PL597.22	Revision C
	Drawing Number -02	

