



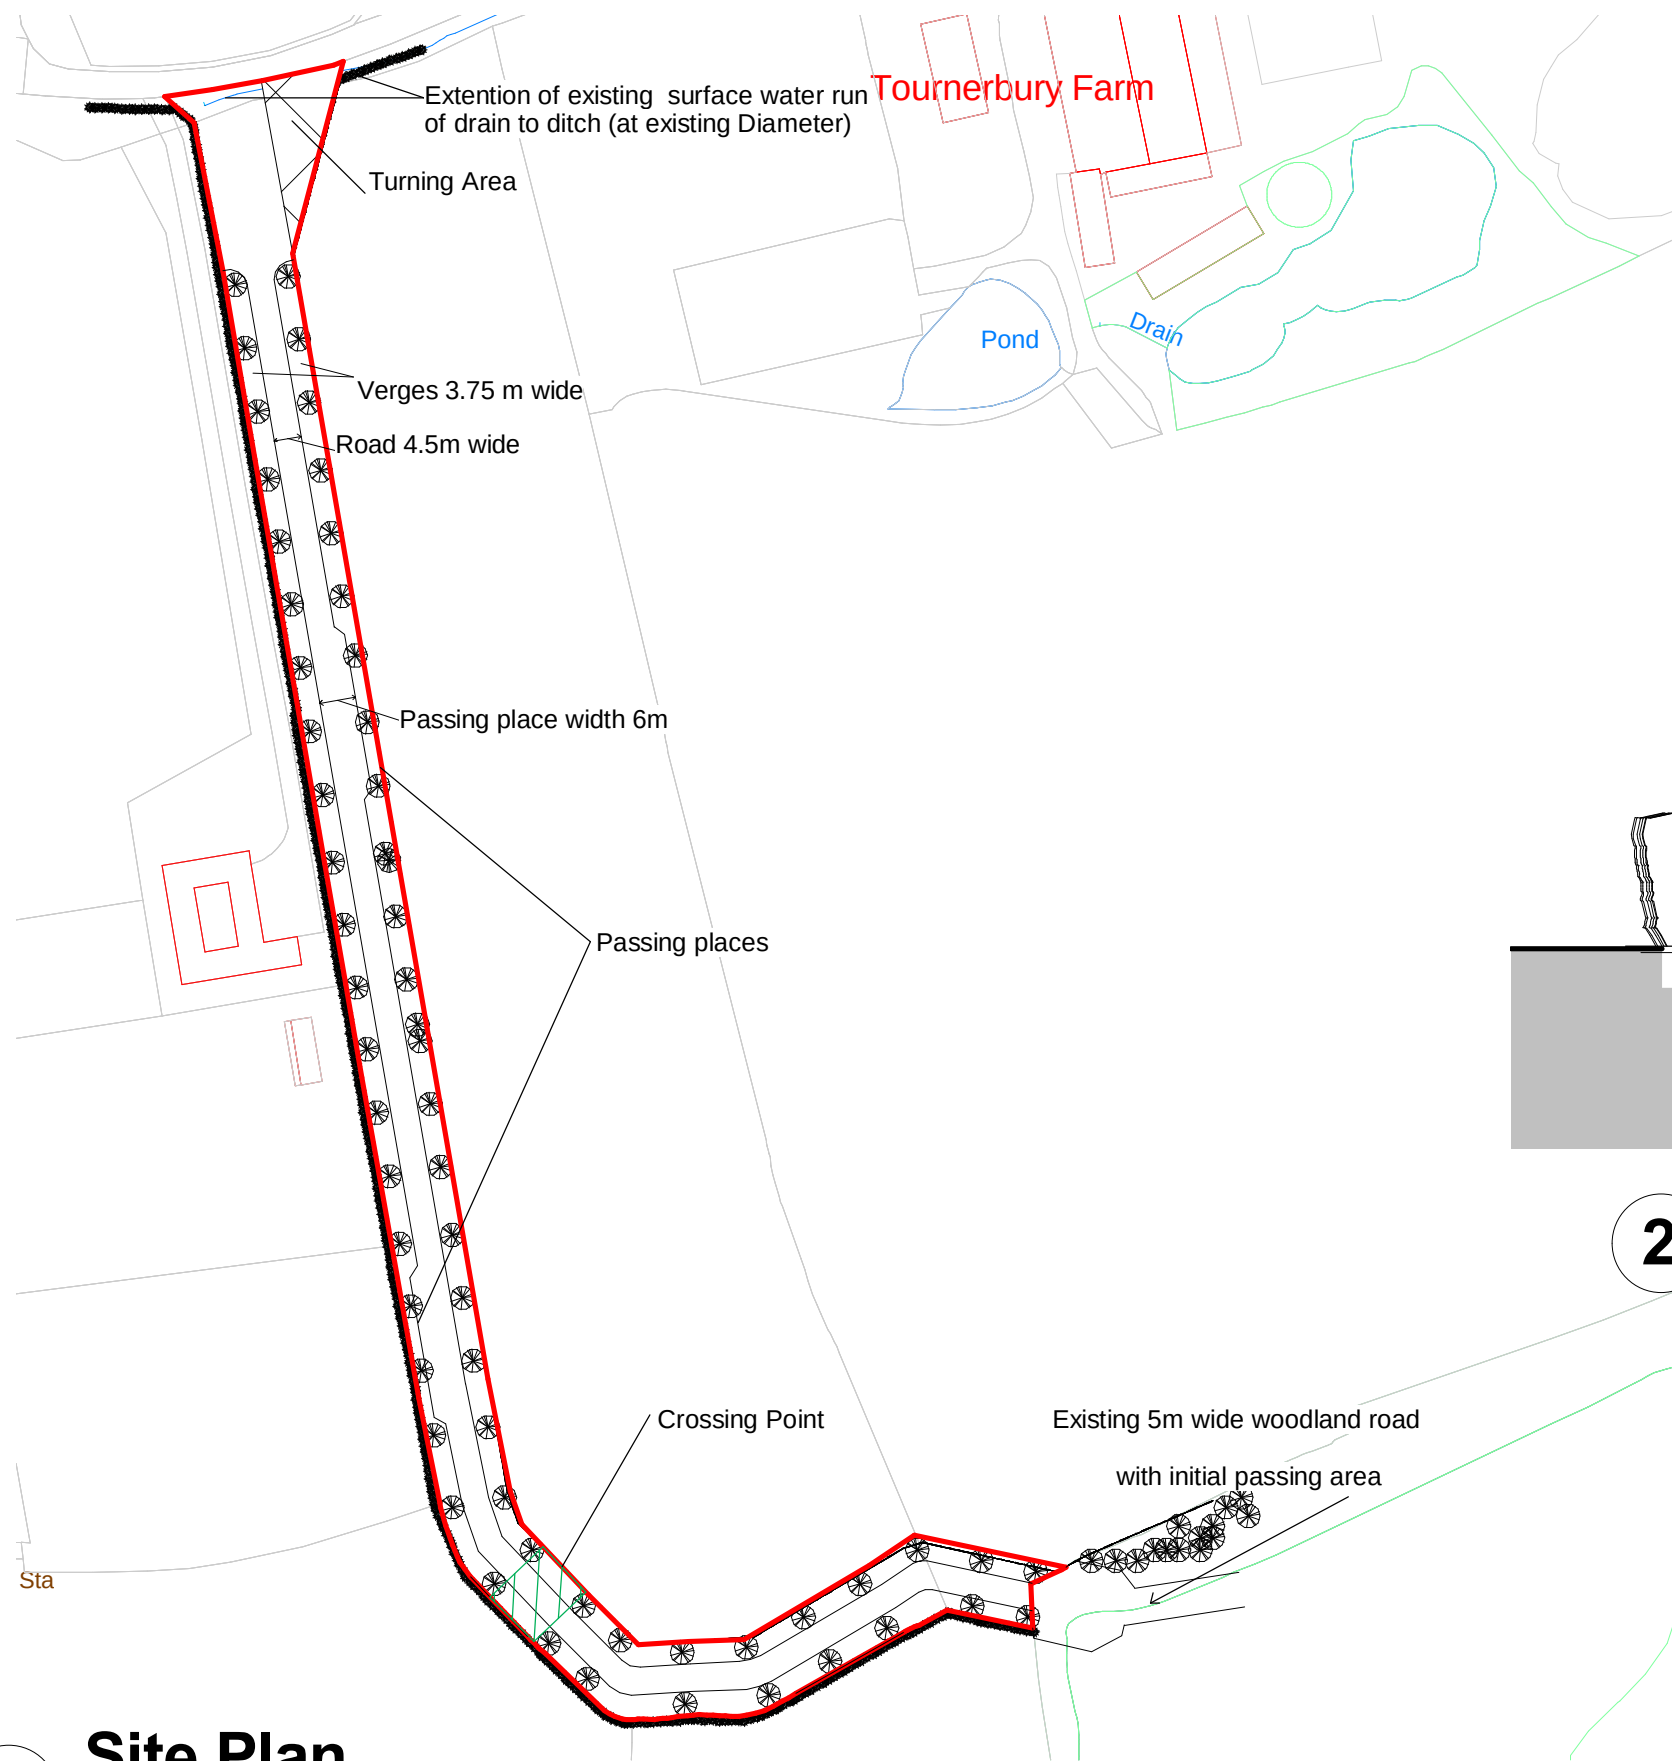

1 Site Plan
1 : 1250

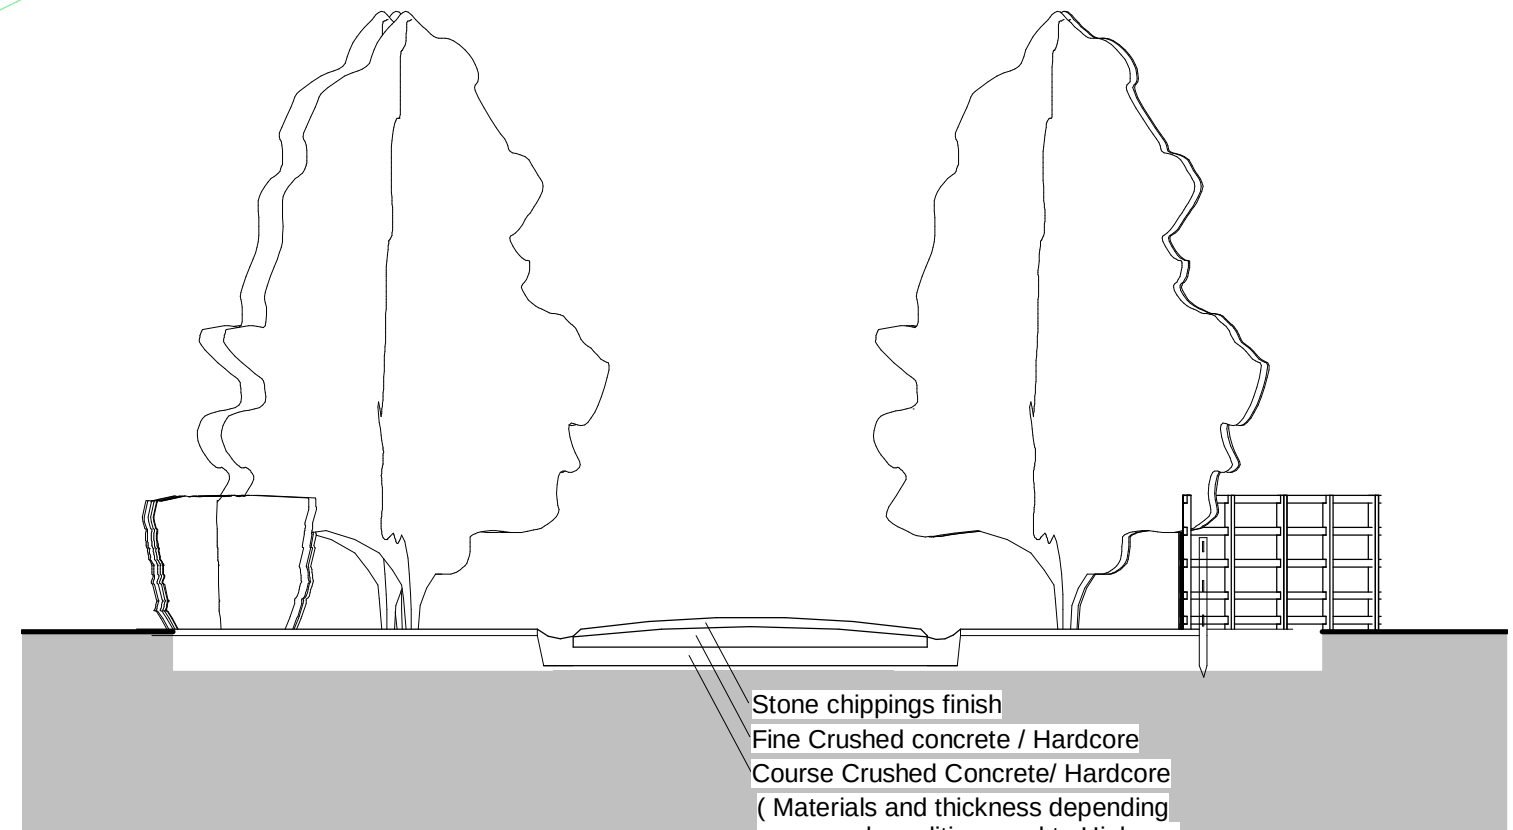

2 Typical Section
1 : 100

IJ Murray Associates

www.ijma.co.uk

No.	Description	Date

Chris Snell

Tournerbury woods Drive

Site Plan & Section

Project number	Project Number	A102
Date	Issue Date	
Drawn by	Author	
Checked by	Checker	Scale
		As indicated