


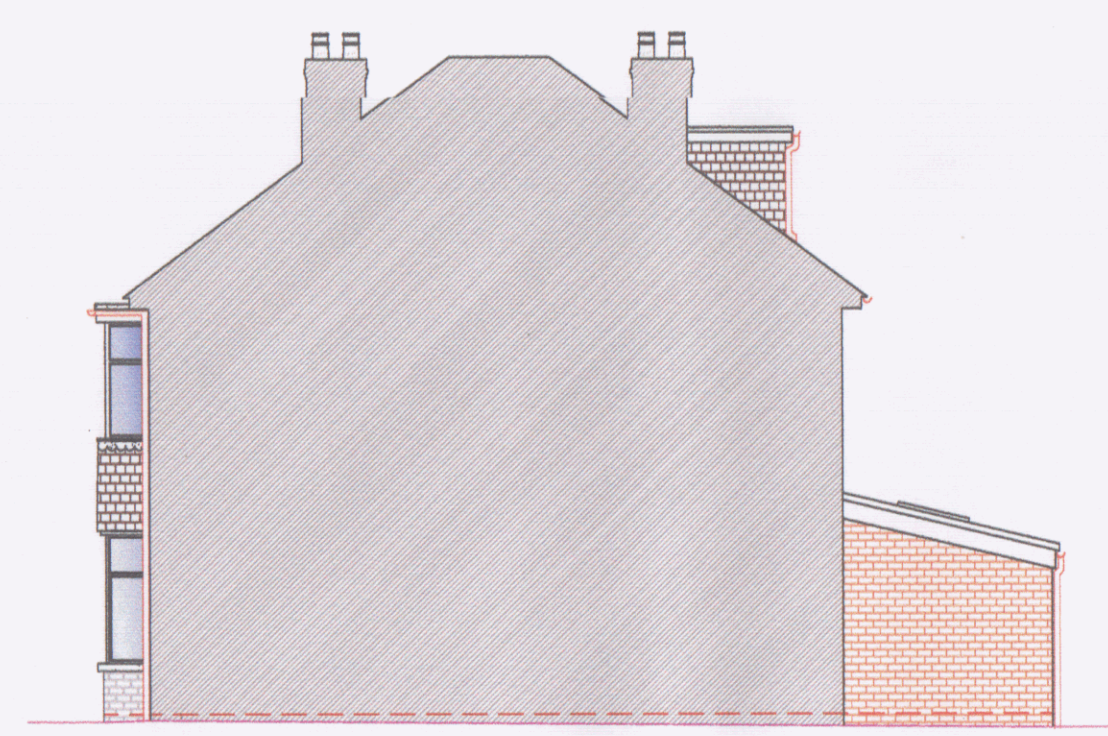

1 EXISTING SIDE ELEVATION
1:100




2 EXISTING REAR ELEVATION
1:100




3 EXISTING SIDE ELEVATION
1:100




4 EXISTING FRONT ELEVATION
1:100 (NO CHANGE)

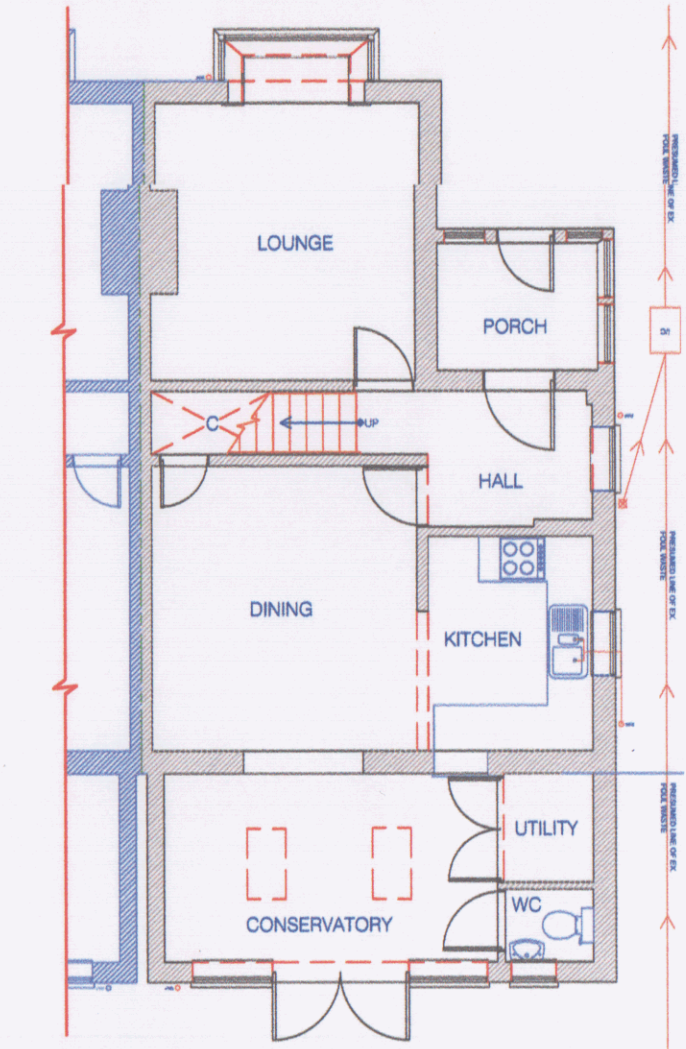


5 EXISTING GROUND FLOOR PLAN
1:100

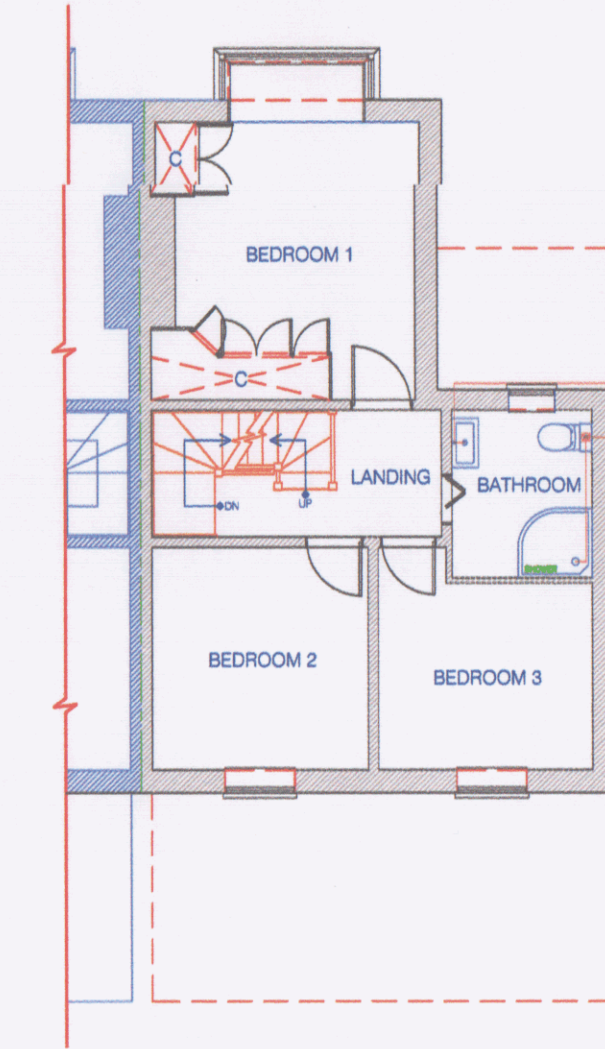


6 EXISTING FIRST FLOOR PLAN
1:100

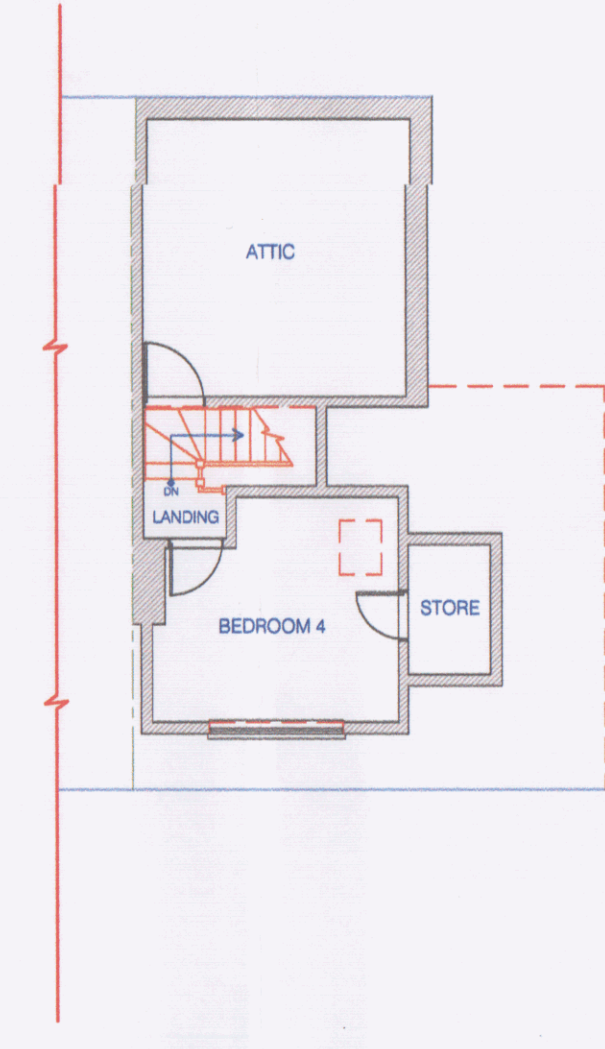


7 EXISTING SECOND FLOOR PLAN
1:100

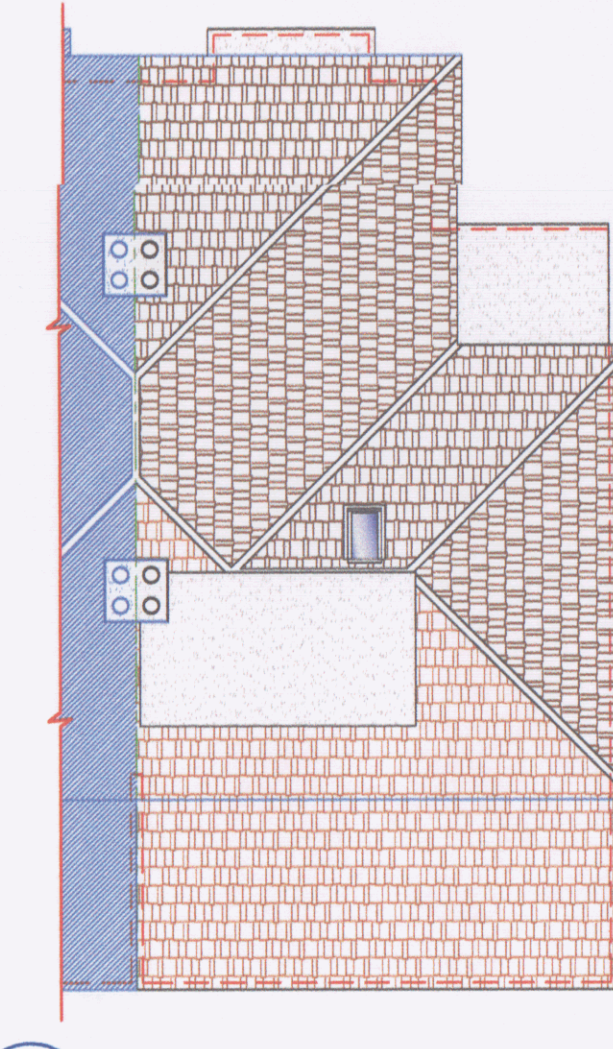

8 EXISTING ROOF ELEVATION
1:100

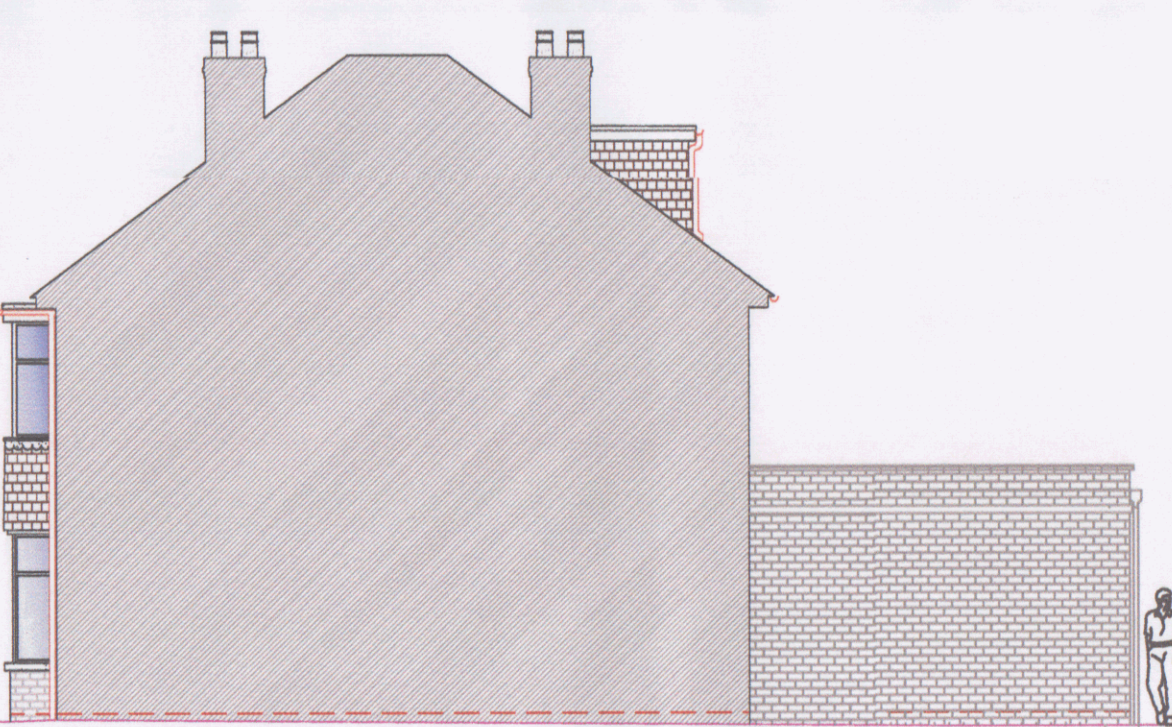


9 PROPOSED SIDE ELEVATION
1:100

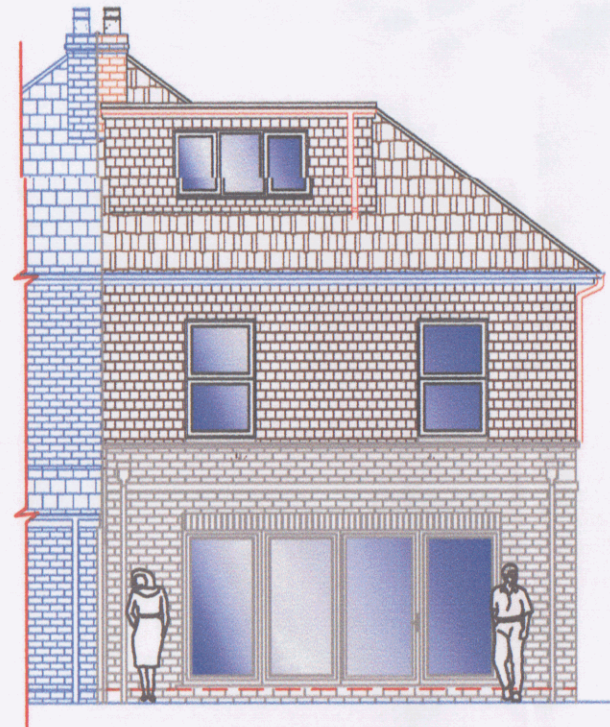


10 PROPOSED REAR ELEVATION
1:100




11 PROPOSED SIDE ELEVATION
1:100

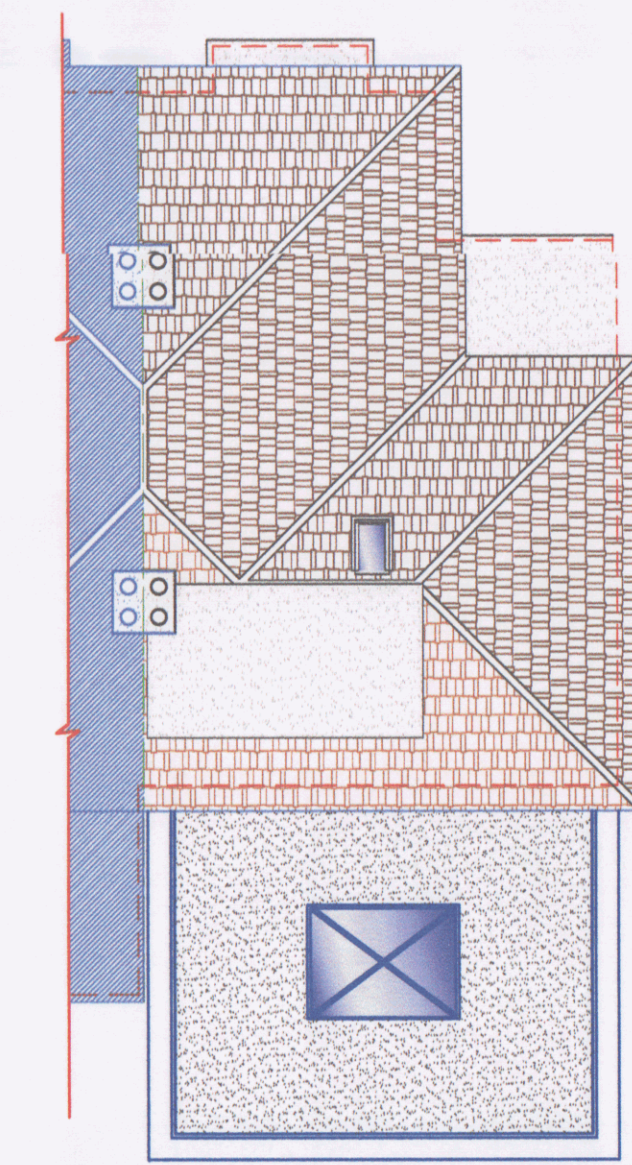

12 PROPOSED ROOF ELEVATION
1:100

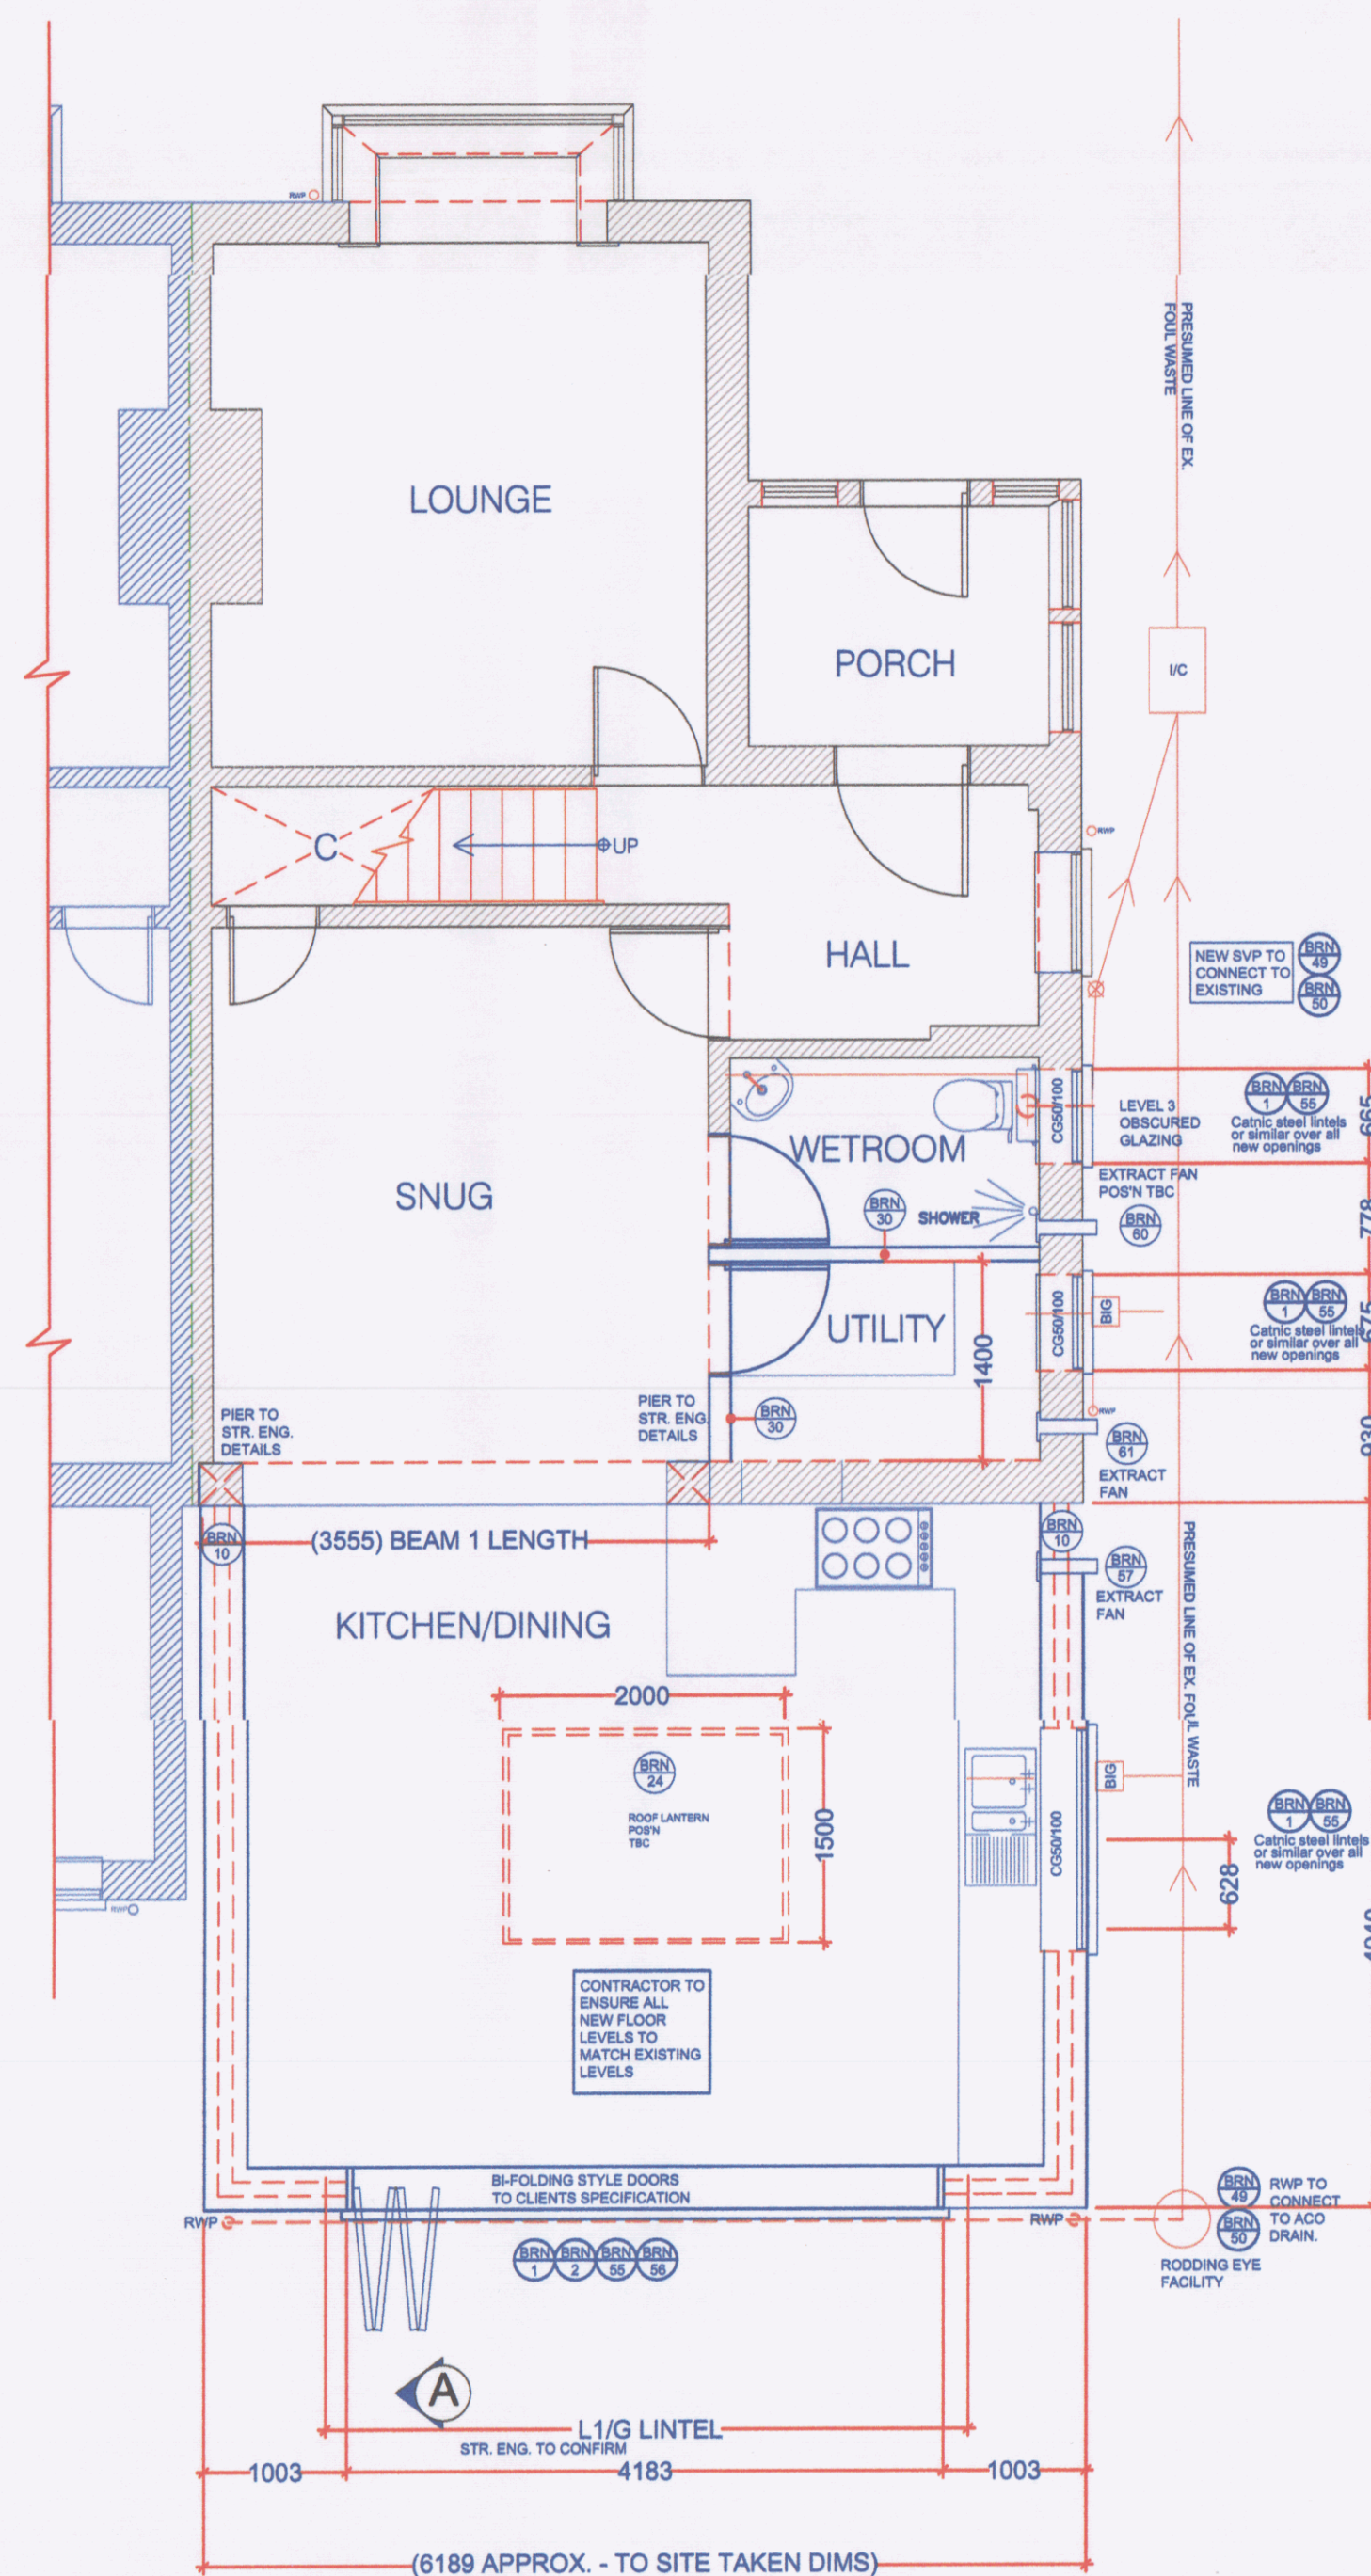


18 PROPOSED GROUND FLOOR PLAN
1:50

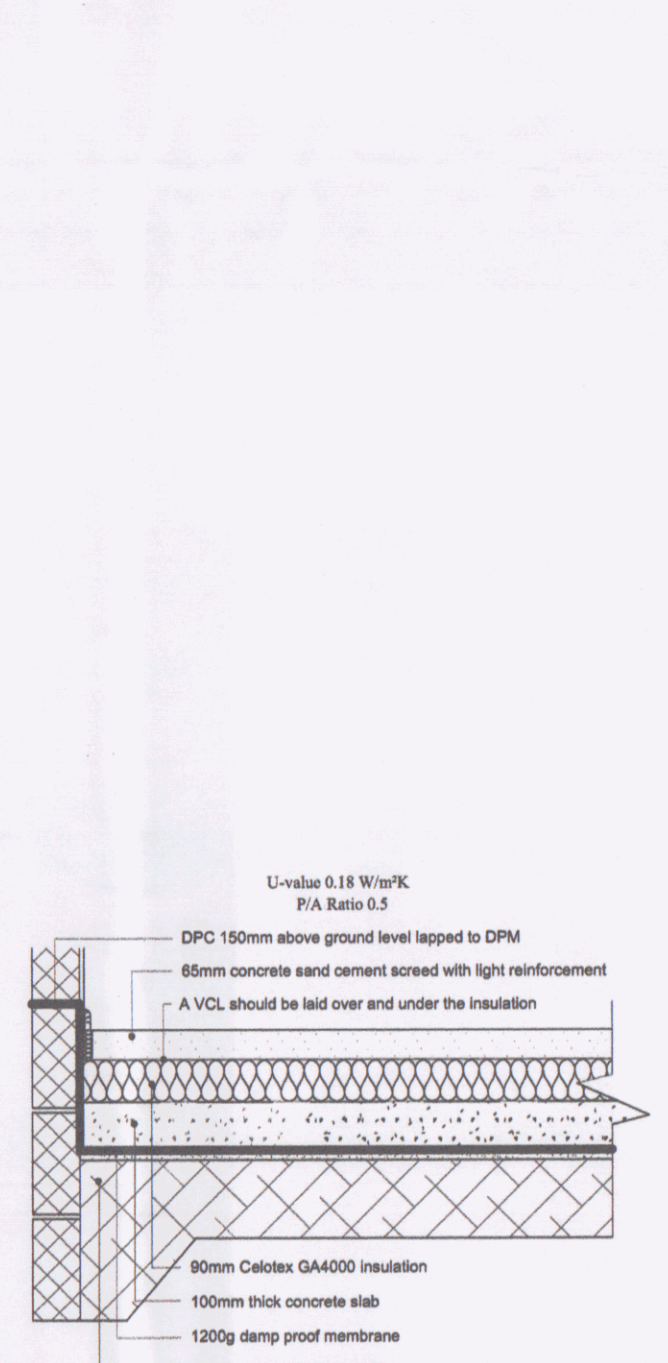


14 PROPOSED FLOOR SECTION
1:16




13 PROPOSED DENTAL BRICK DETAILS
1:50

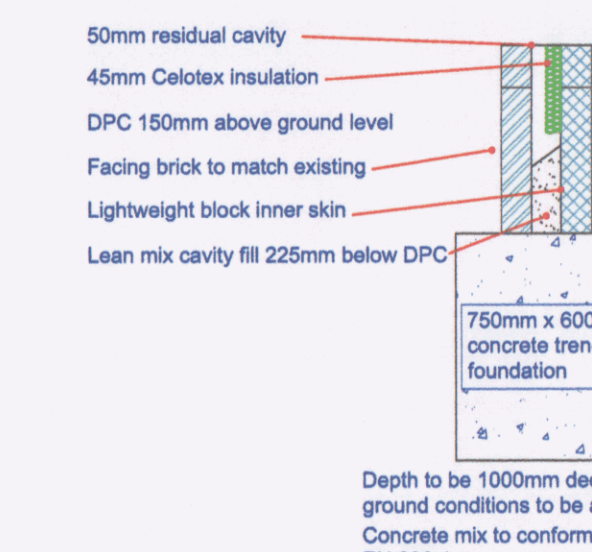


15 PROPOSED FOUNDATION DETAIL
1:25

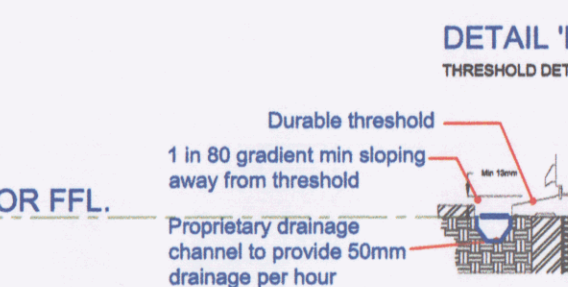

16 PROPOSED ACO DRAIN DETAIL
1:25

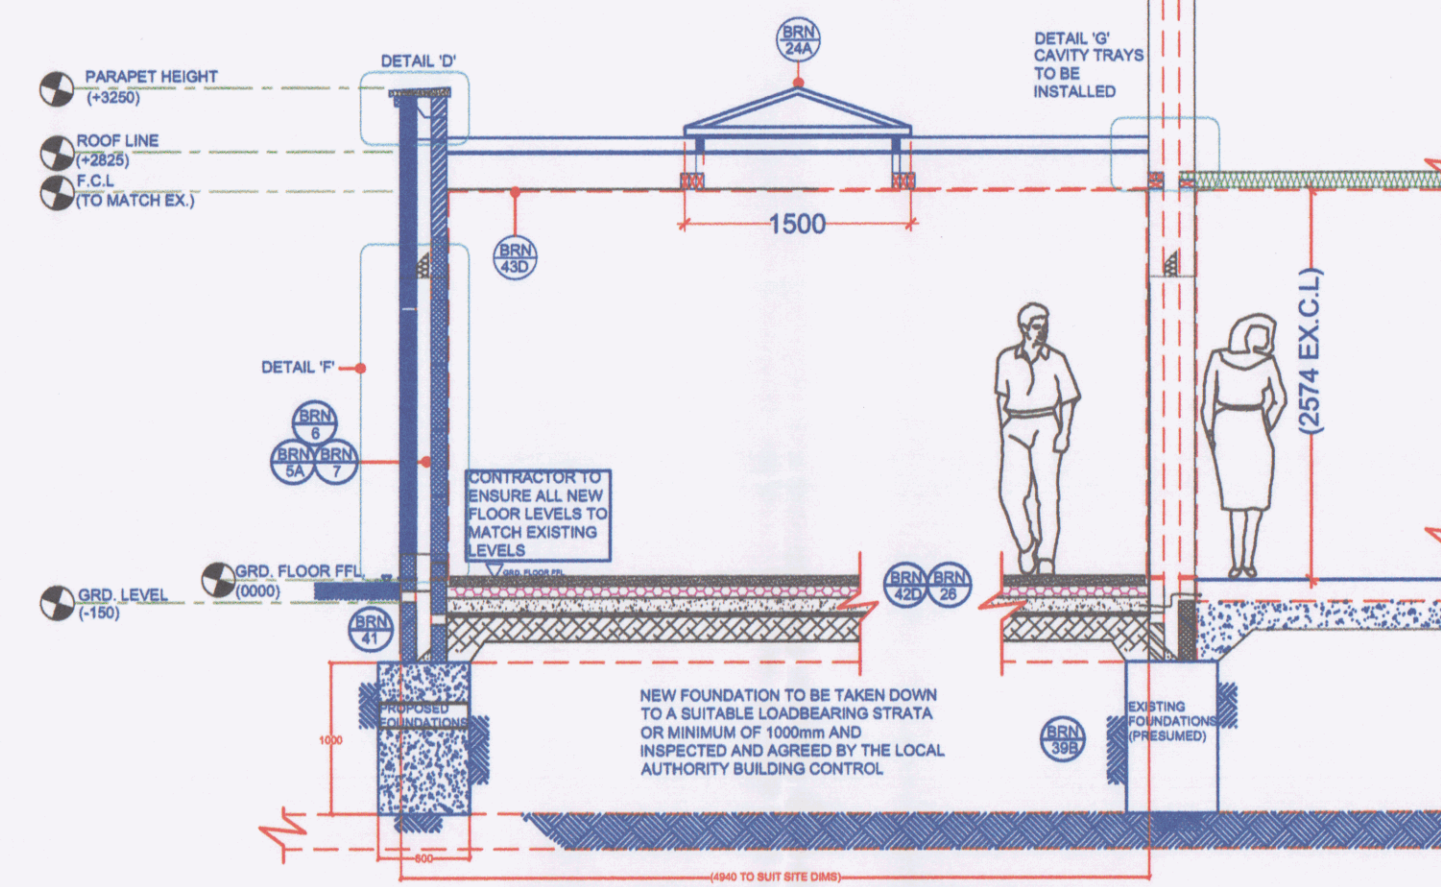

17 PROPOSED SECTION 'A-A'
1:50

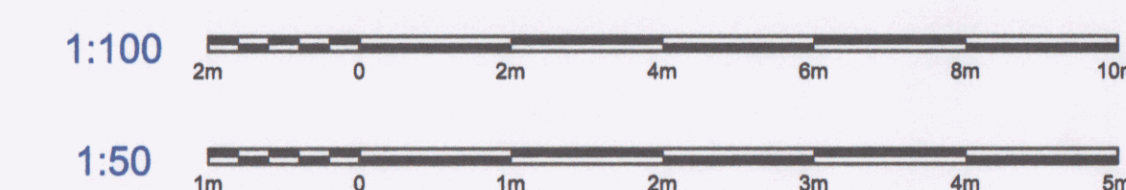

NOTE:
DRAWING: DAVIES 01A TO BE USED IN CONJUNCTION WITH ASSOCIATED BUILDING REGULATIONS NOTES DAVIES/BRN.
DIRECTIONAL NORTH ARROW SHOWN ON BLOCK & LOCATION PLANS DAVIES/BLP.

DETAILS AND DIMENSIONS OF ALL LEVELS OF PROPOSED PLANS TO BE CHECKED ON SITE BY APPOINTED CONTRACTOR PRIOR TO ANY COMMENCEMENT/ORDERING OF MATERIALS OF WORK, ANY QUERIES, VARIATIONS OR DISCREPANCIES DIRECTED TO CLIENT - DM DESIGNS ACCEPTS NO RESPONSIBILITY IN ANY PART ON DRAWINGS UNLESS OTHERWISE AGREED PRIOR.

BRN 1 DENOTES ATTACHED BUILDING REGULATION NOTES
DENOTES ITEM No.


MODIFICATIONS
DELETED FRONT AND SIDE EXTENSION
ISSUE: B - 05.10.2022

TITLE
PROPOSED SINGLE STOREY REAR EXTENSION


CUSTOMER
30, PARK ROAD, PURBROOK, WATERLOOVILLE, HAMPSHIRE, PO7 5ES
19 OCT 2022

DRAWN BY: RECEIVED
DRAWING NO: DAVIES_01A
SCALE: VARIES:
DATE: 20.10.2021
REVISION: B A0


DM designs
1 OF 1

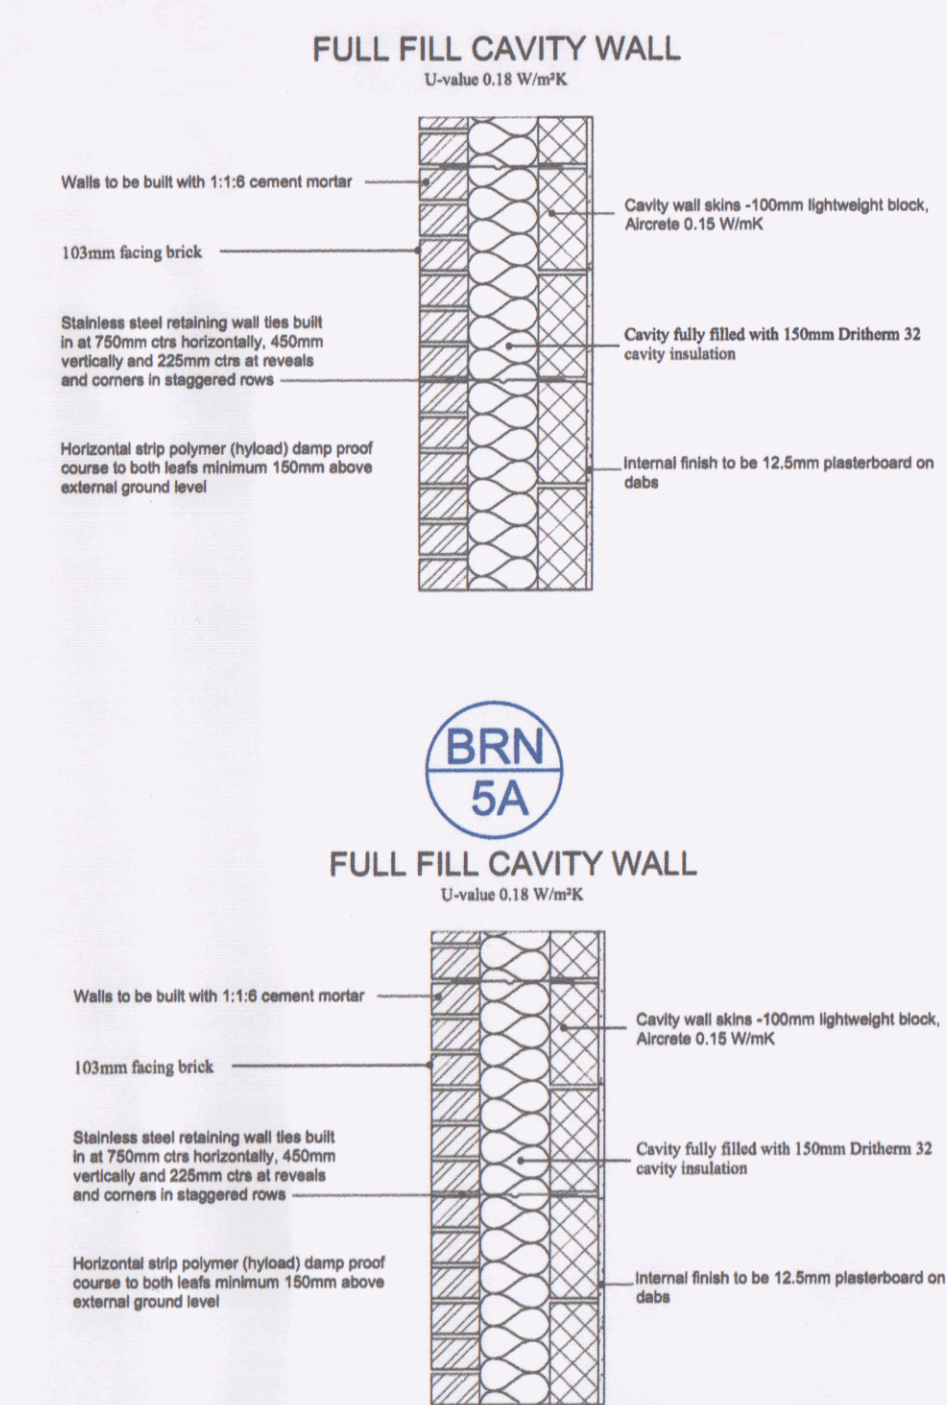


19 PROPOSED WALL SECTION THRU'
1:25

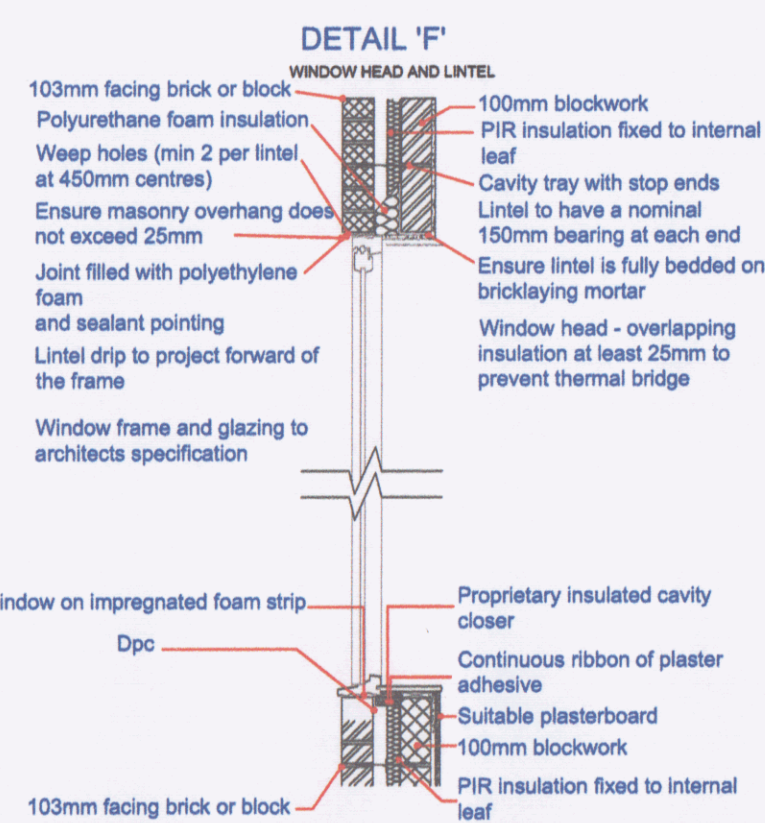


20 PROPOSED DETAIL 'F'
1:25

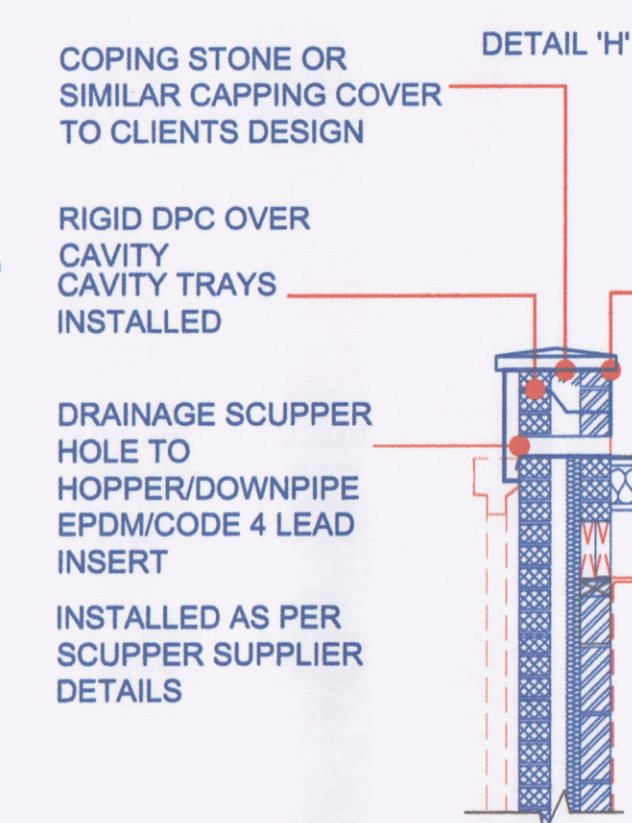

21 PROPOSED ROOF SECTION
1:25

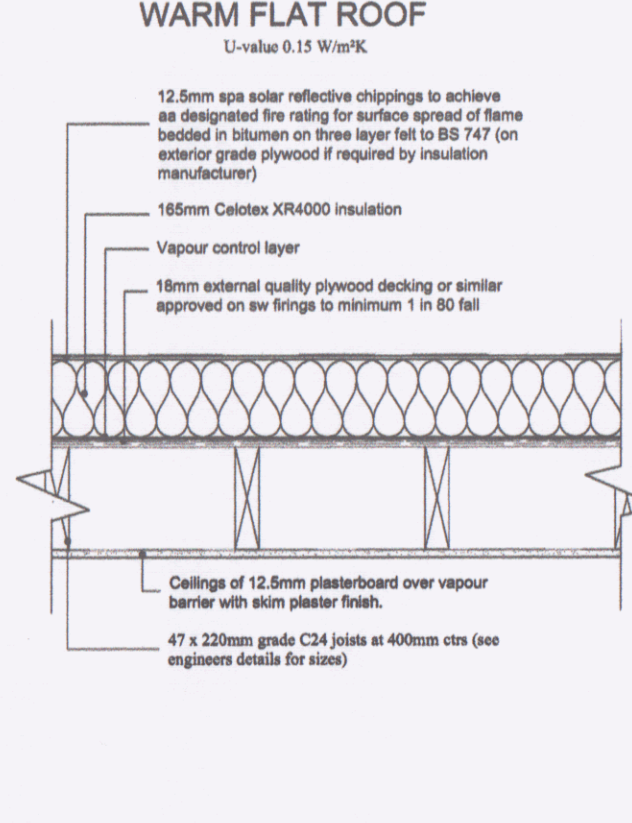

21 PROPOSED ROOF SECTION
1:25

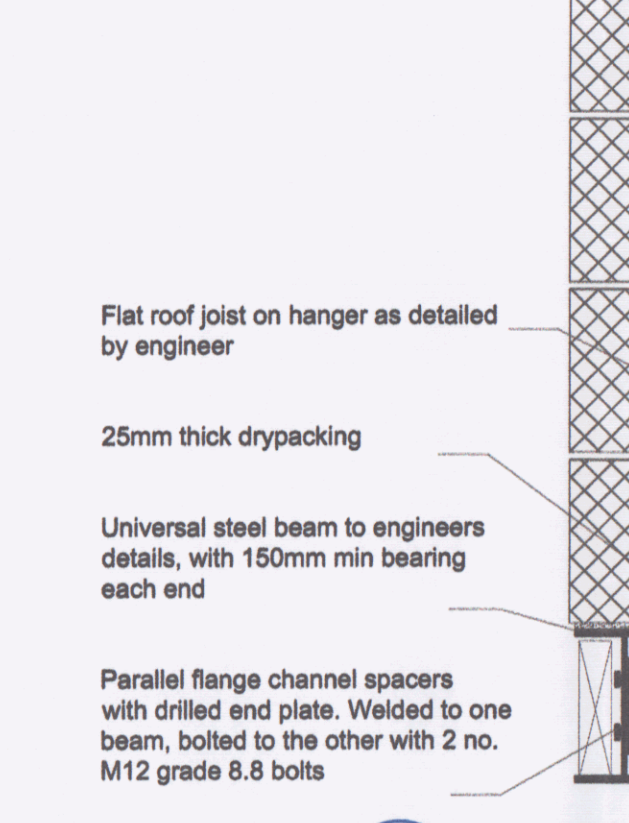

22 PROPOSED DETAIL 'G'
1:10