



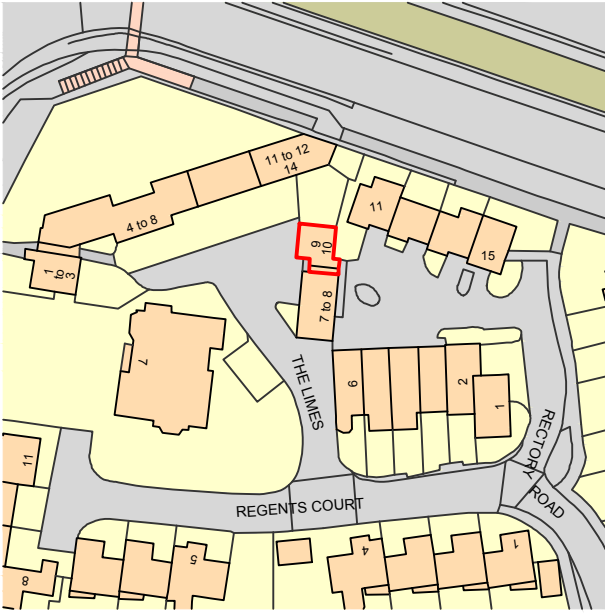

Ordnance Survey, (c) Crown Copyright 2022. All rights reserved. Licence number 100022432


Existing Site Plan

Site boundary

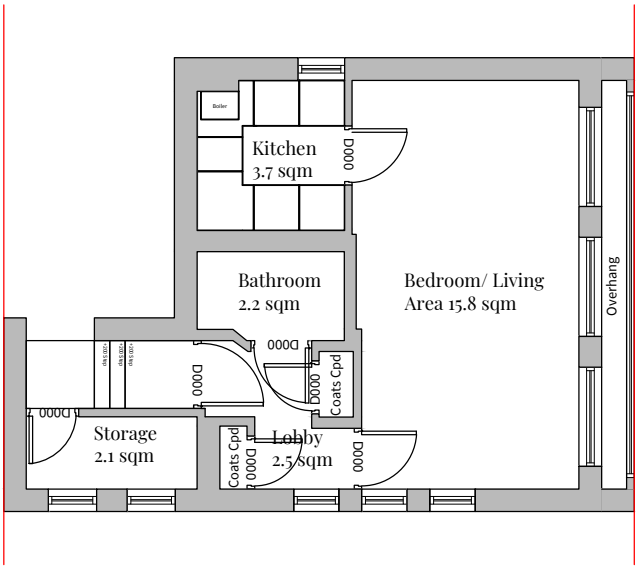


Existing Ground Floor Plan

0 1m 2m 3m

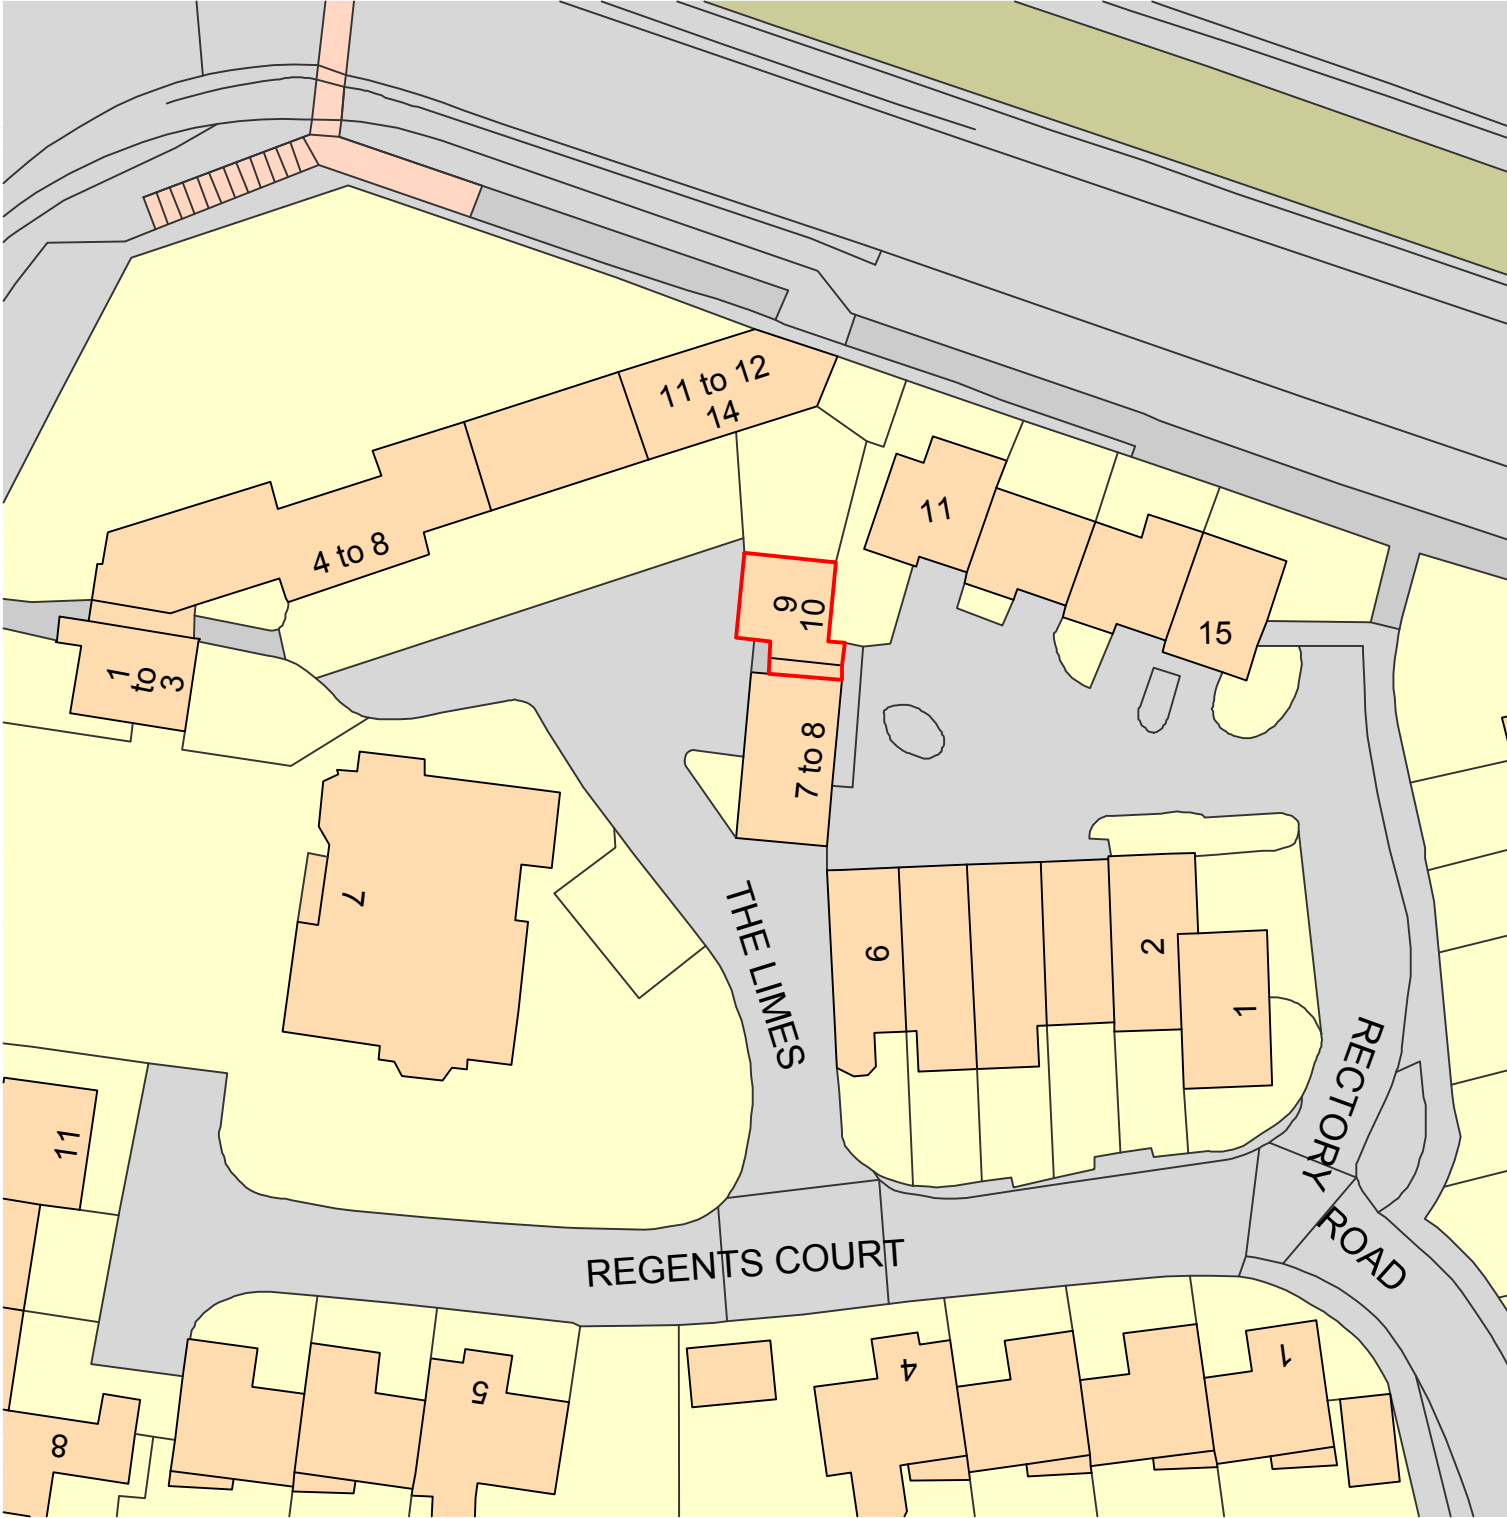


Existing Site Plan

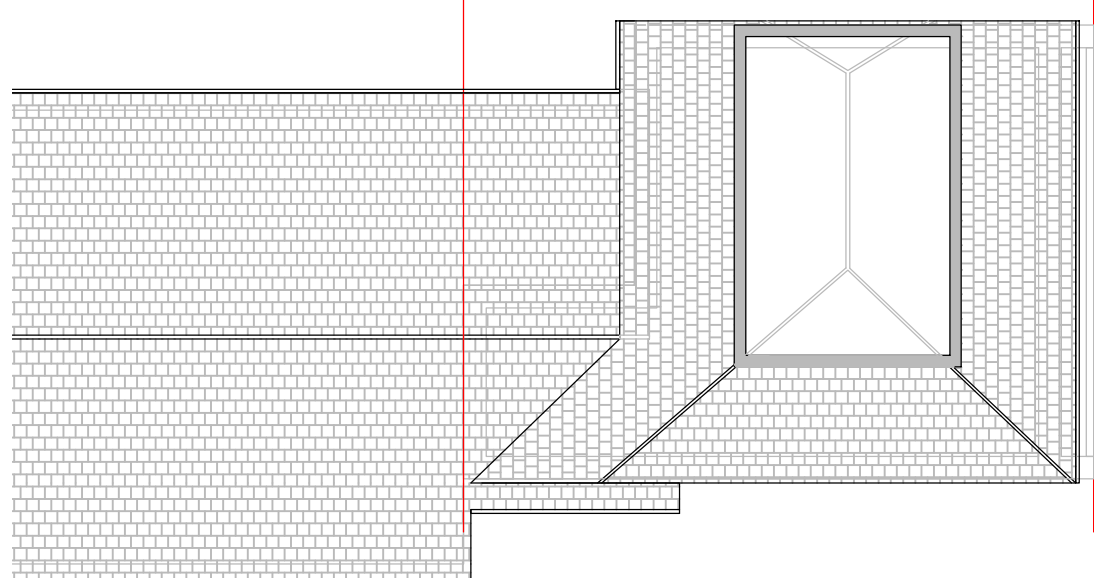


Existing Loft Plan

0 1m 2m 3m

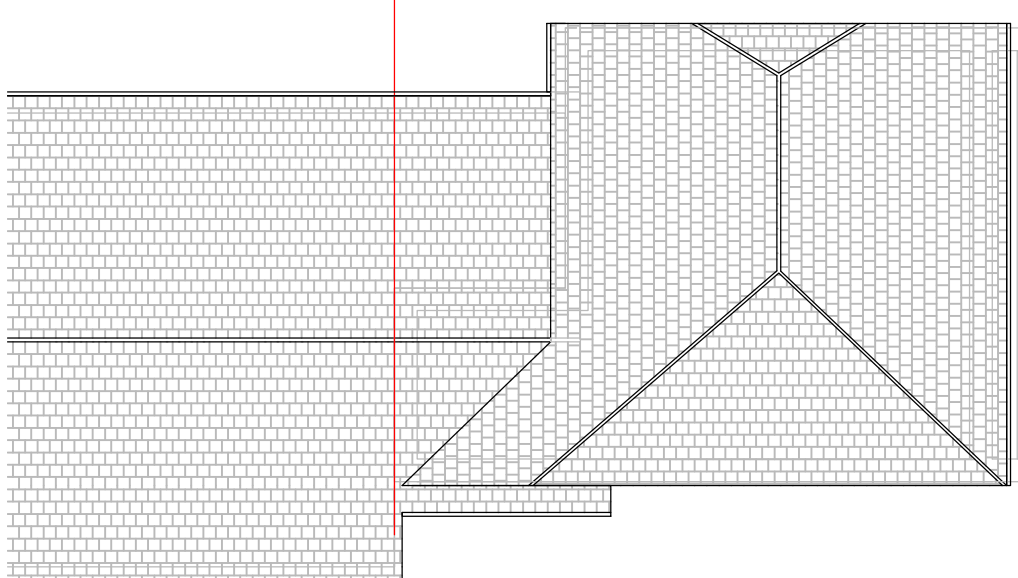


Existing Roof Plan

0 1m 2m 3m

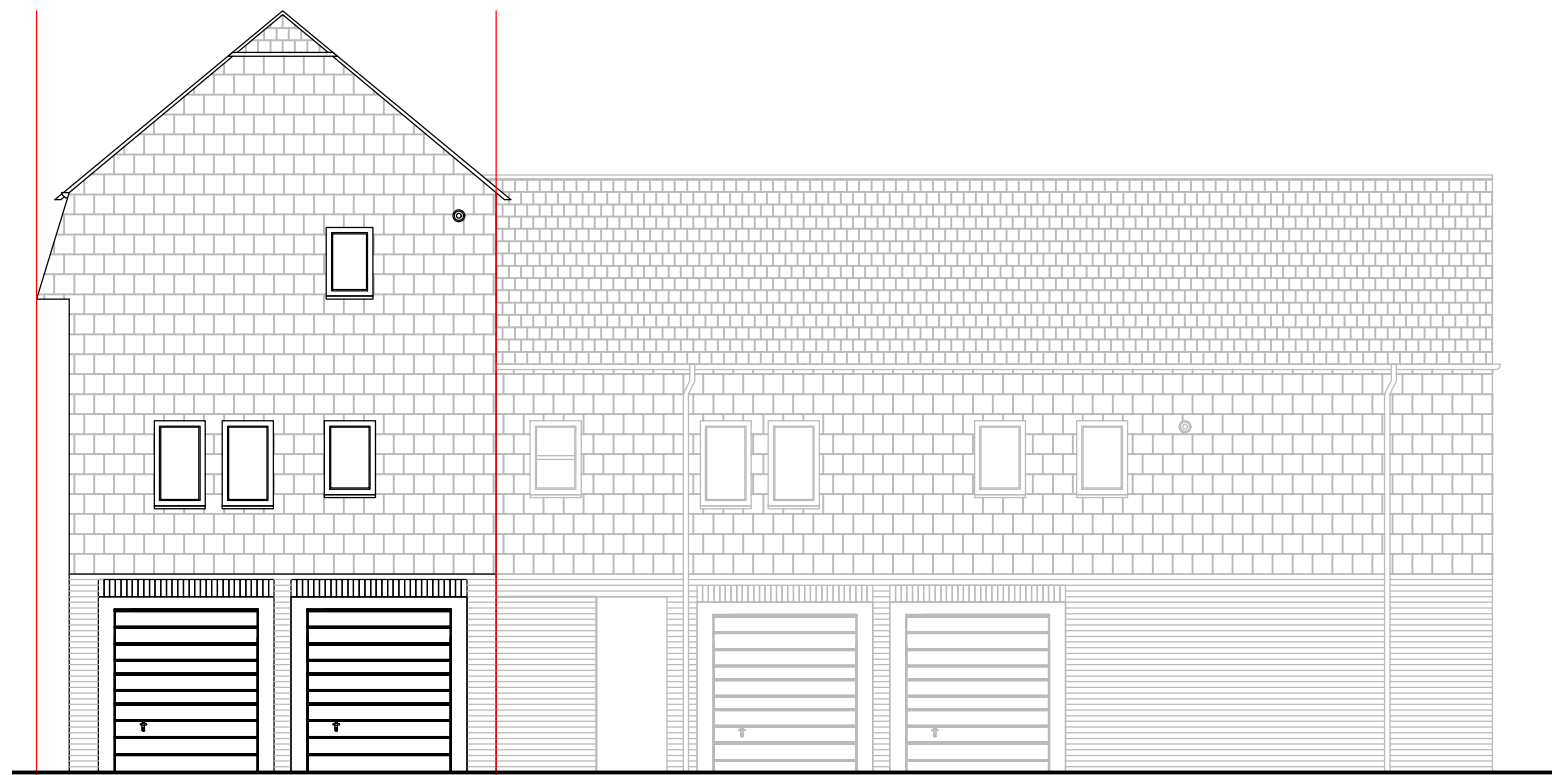


Existing East Elevation

0 1m 2m 3m

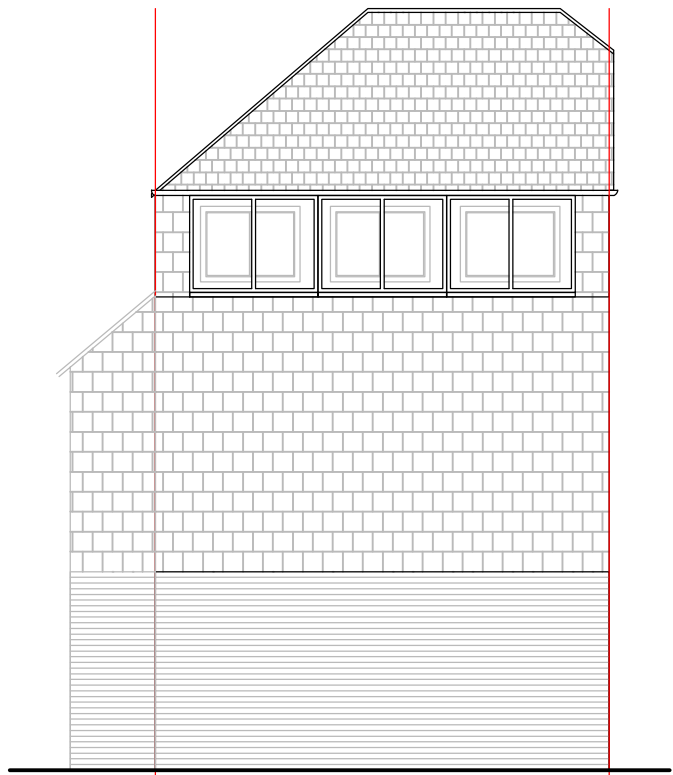


Existing South Elevation

0 1m 2m 3m

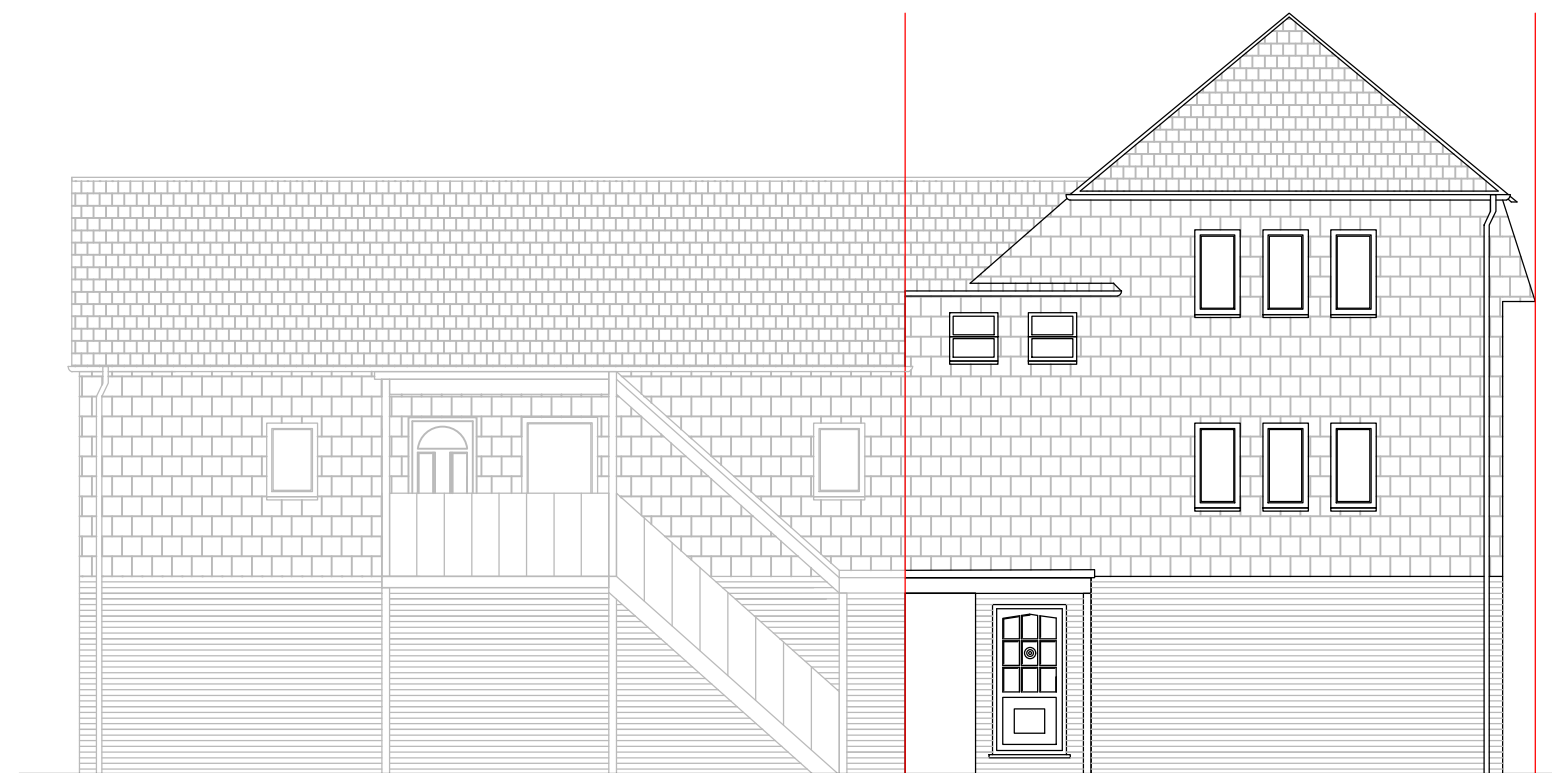


Existing West Elevation

0 1m 2m 3m

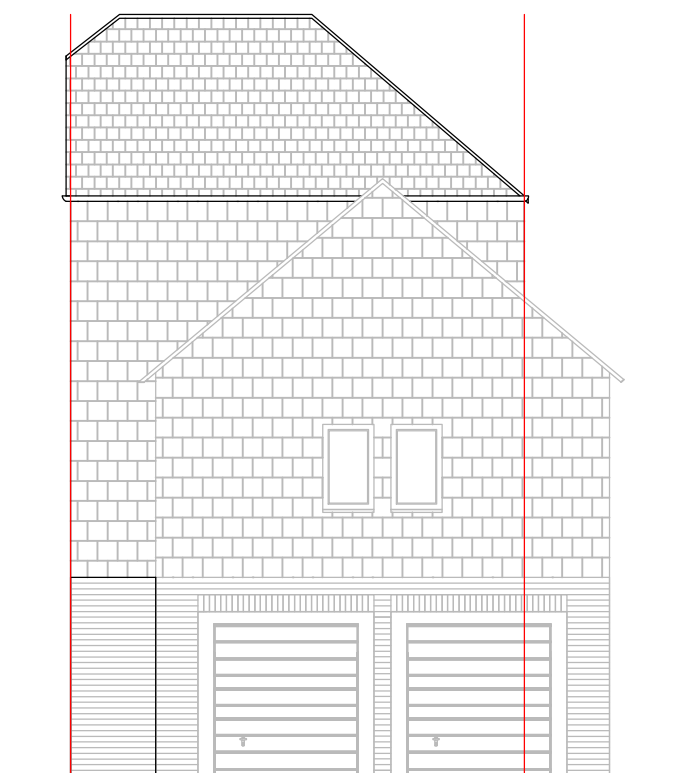

Existing North Elevation

0 1m 2m 3m

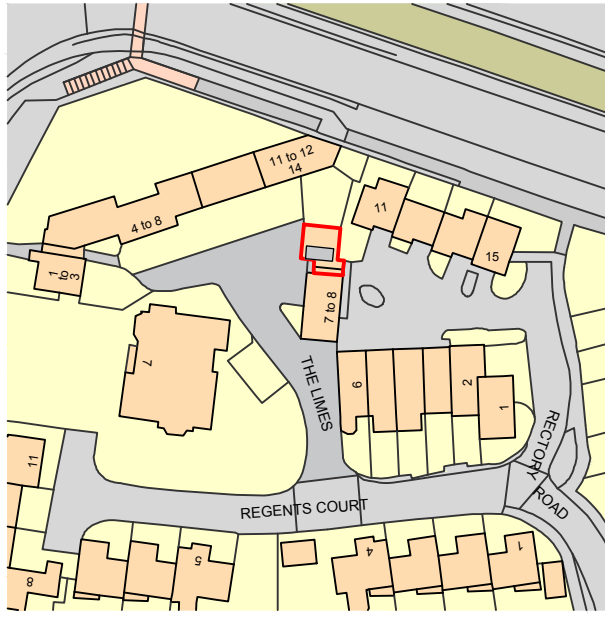


Ordnance Survey, (c) Crown Copyright 2022. All rights reserved. Licence number 100022432

Proposed Site Plan

Site boundary




Proposed

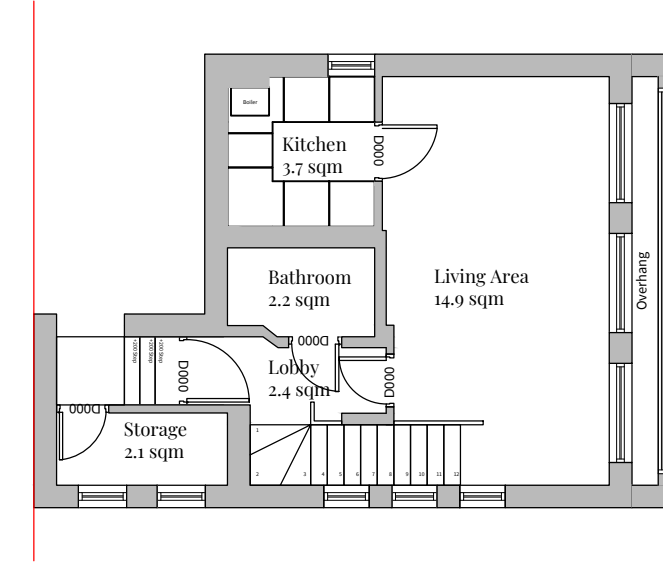


Proposed Ground Floor Plan

0 1m 2m 3m

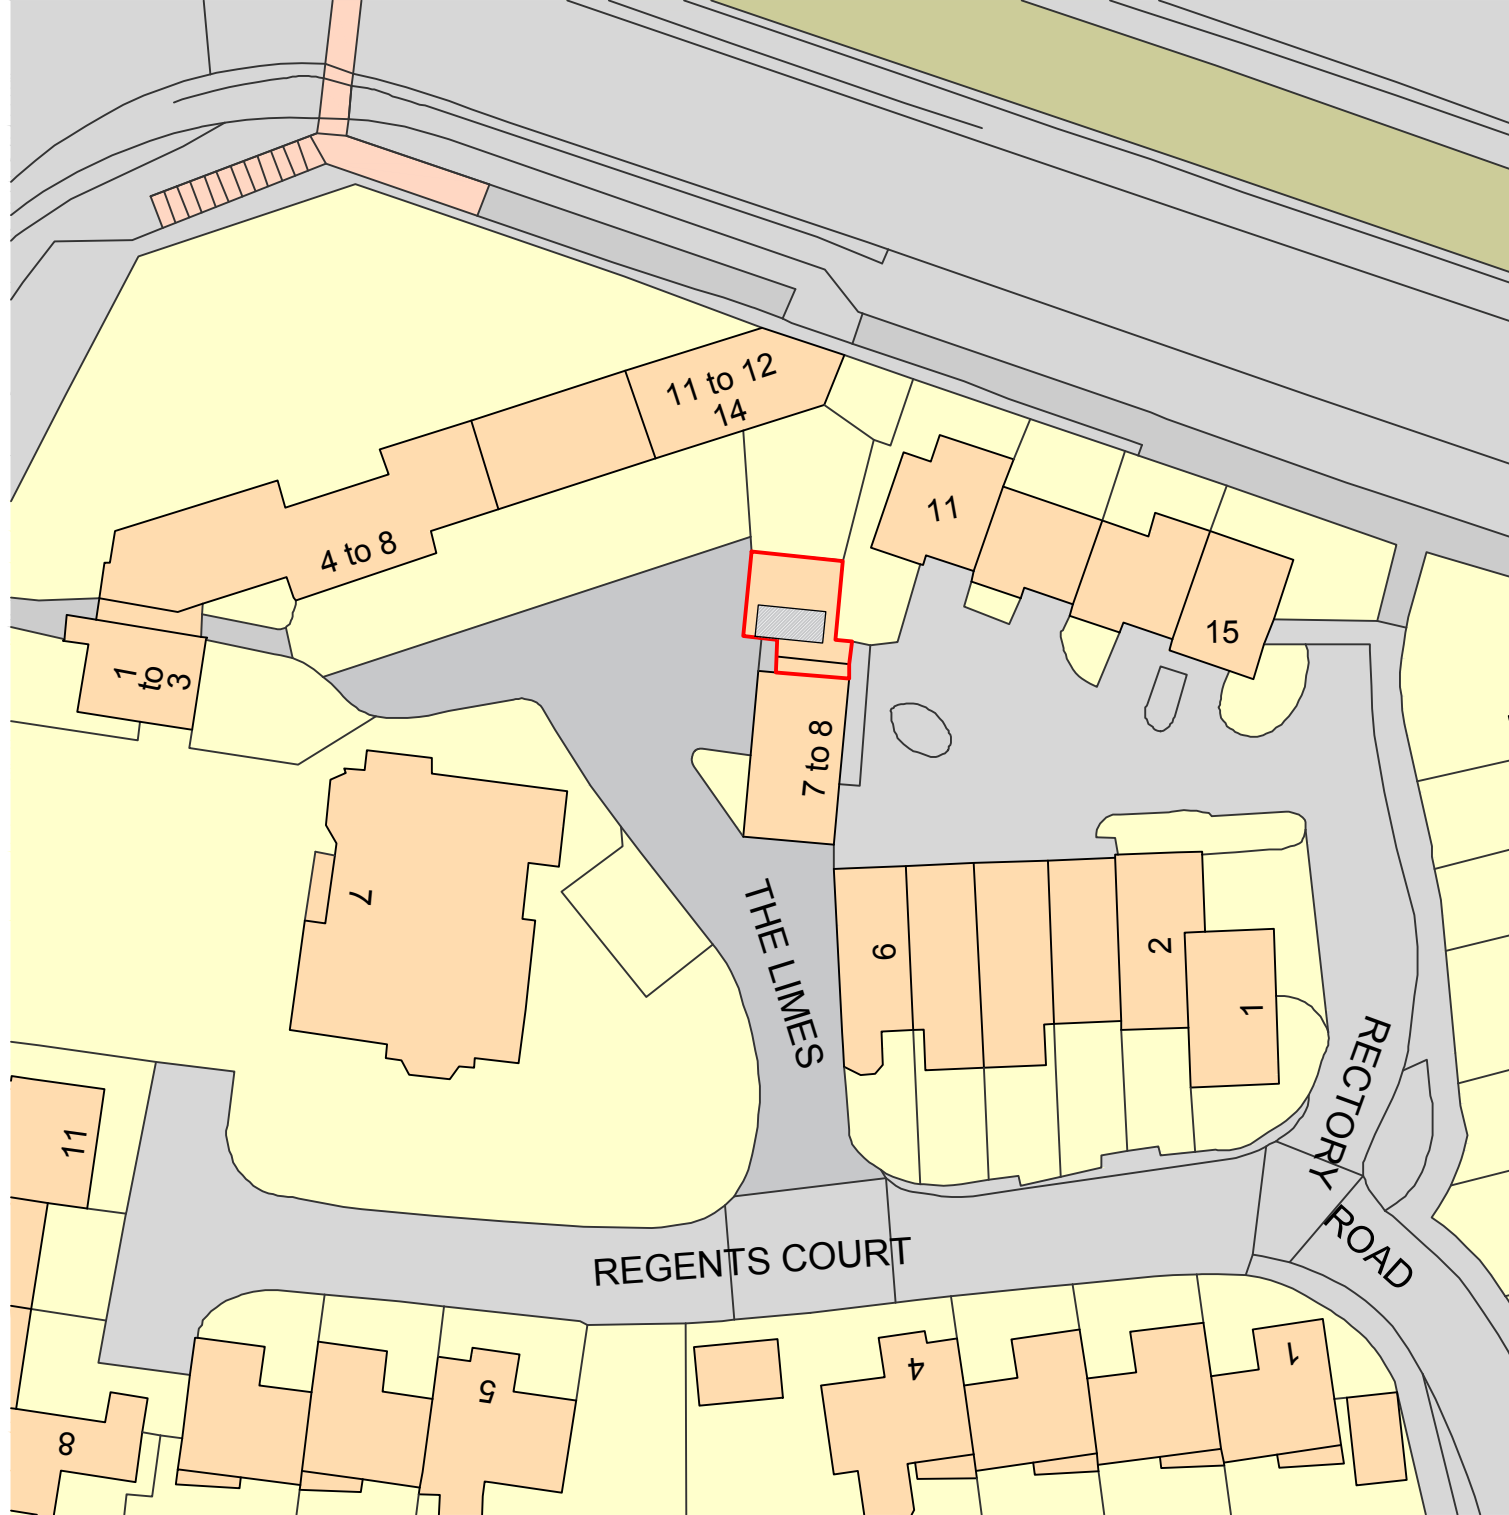


Proposed Site Plan

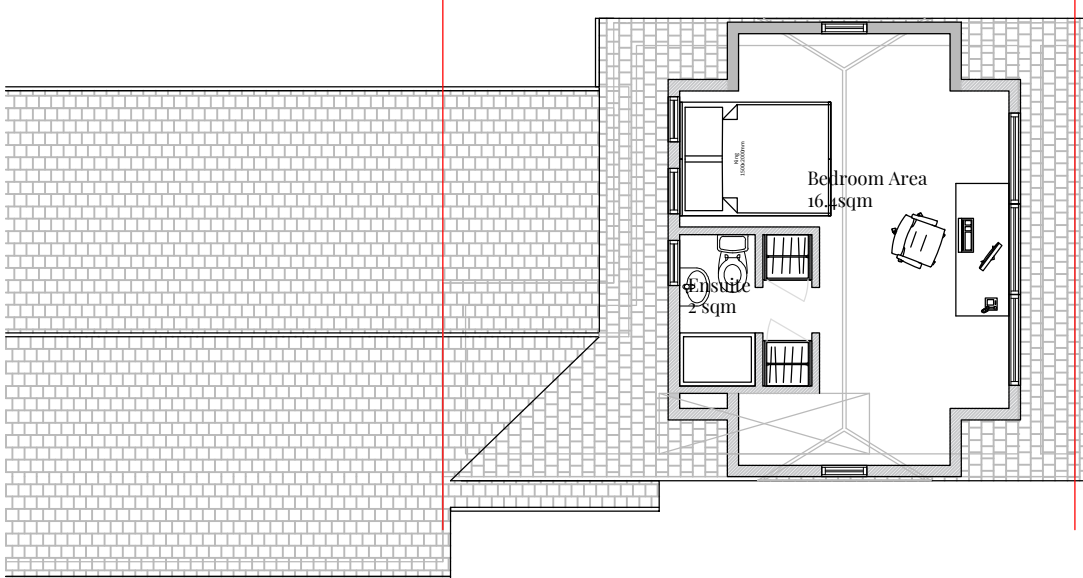


Proposed Loft Plan

0 1m 2m 3m

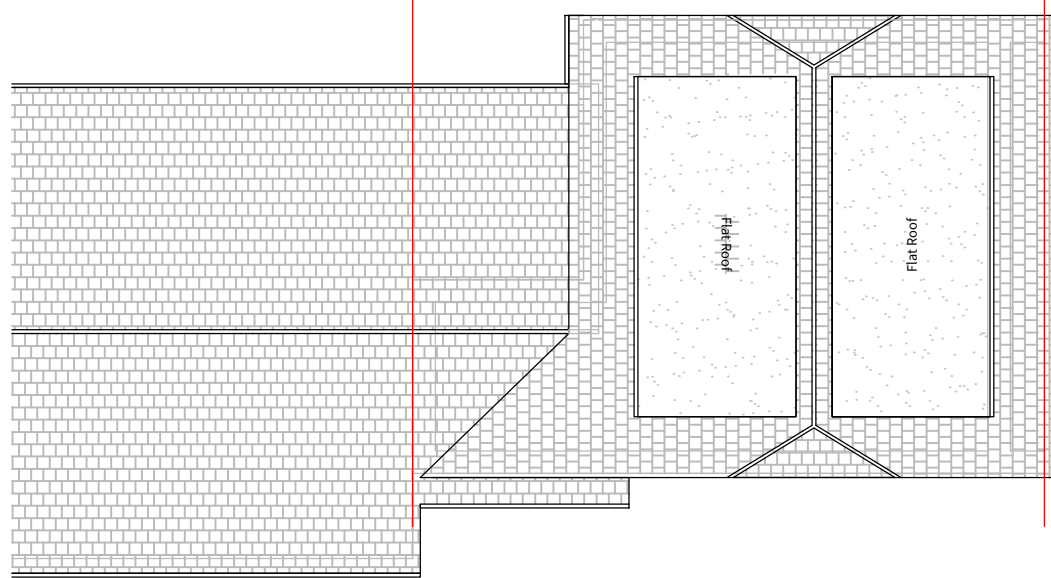


Proposed Roof Plan

0 1m 2m 3m

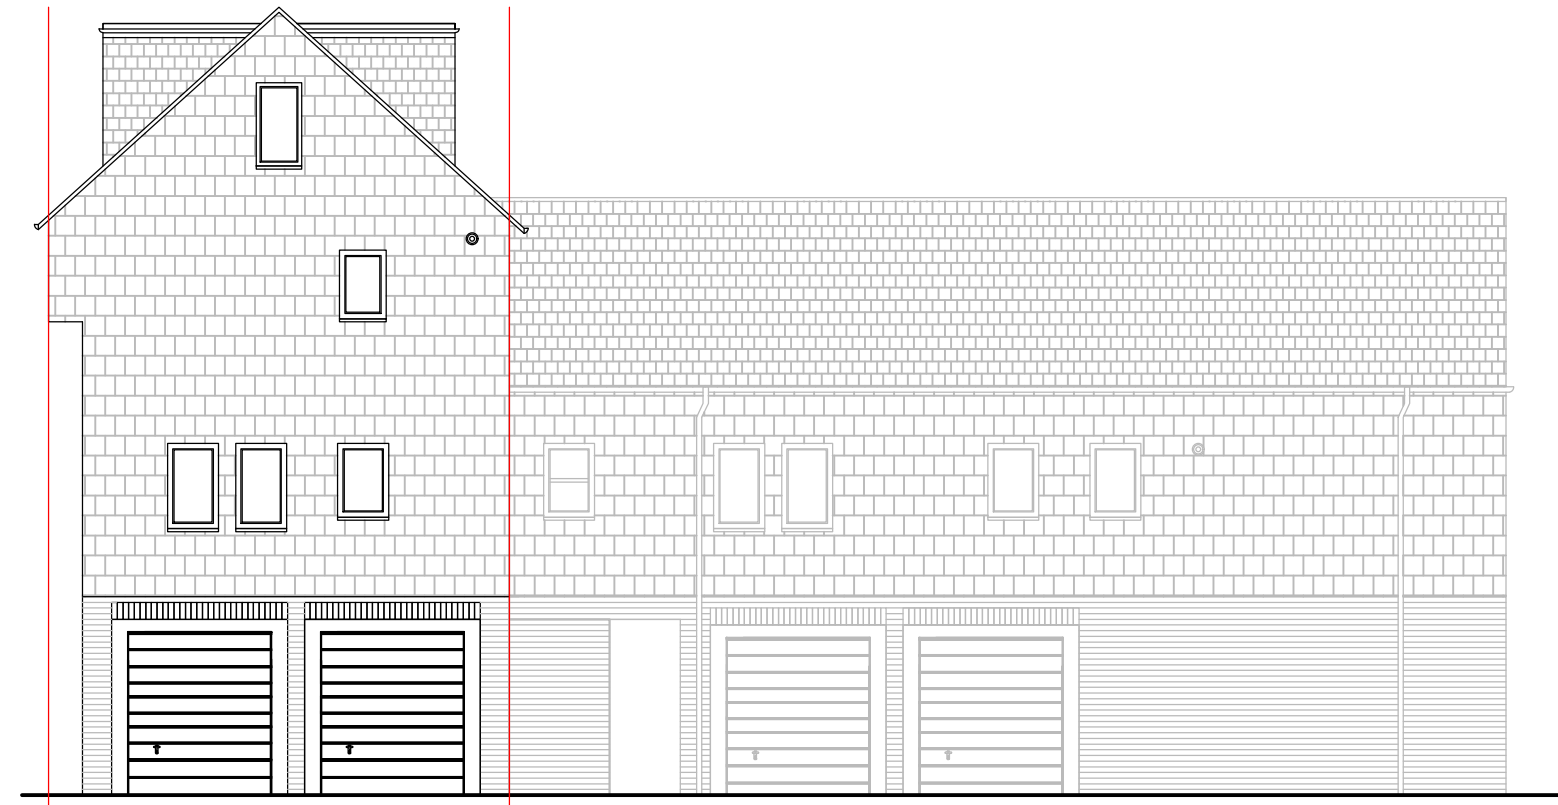

Proposed East Elevation

0 1m 2m 3m

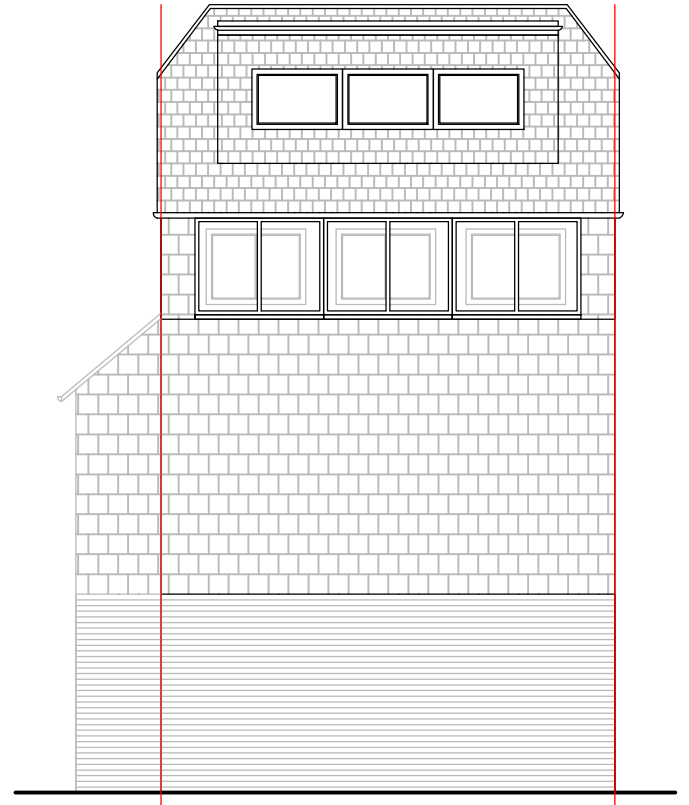


Proposed South Elevation

0 1m 2m 3m



Proposed West Elevation

0 1m 2m 3m

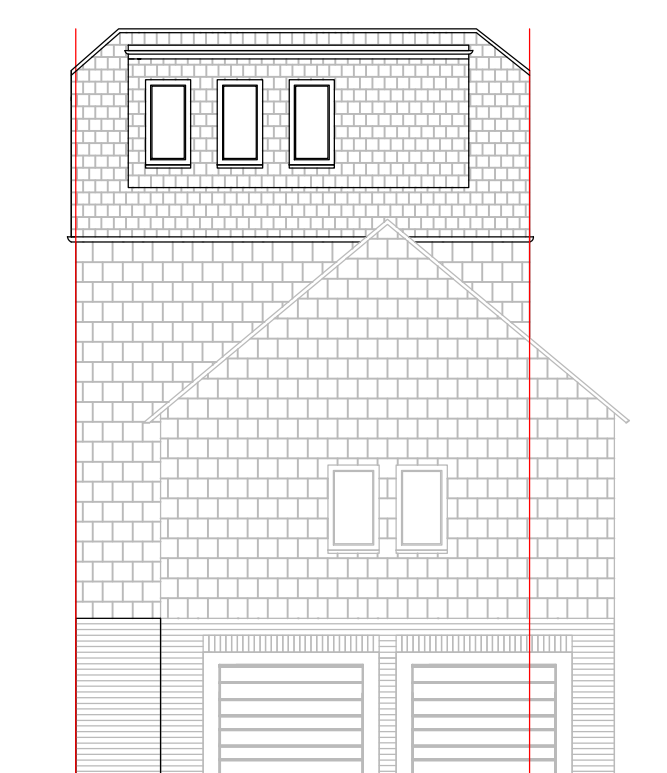

Proposed North Elevation

0 1m 2m 3m

Copyright

This drawing is the copyright of fingerprintstudios and may not be copied, altered or reproduced in any way or passed to a third party without written authority. All dimensions subject to site survey and site verification. Do not scale ©

Revisions

Initial Issue 28/06/22



fingerprintstudios

Scale

1.100 @A1

1.1250 @A1

1.500 @A1

Date Drawn Checked

July 25, 2022 FSV -

Project Title

10 Rectory Rd, Havant PO9 1RJ

Drawing Title

Ex & Pro ordnance, plans and elevations

Status

Planning

Job Number

1250

Drawing Number

10

Revision

1