



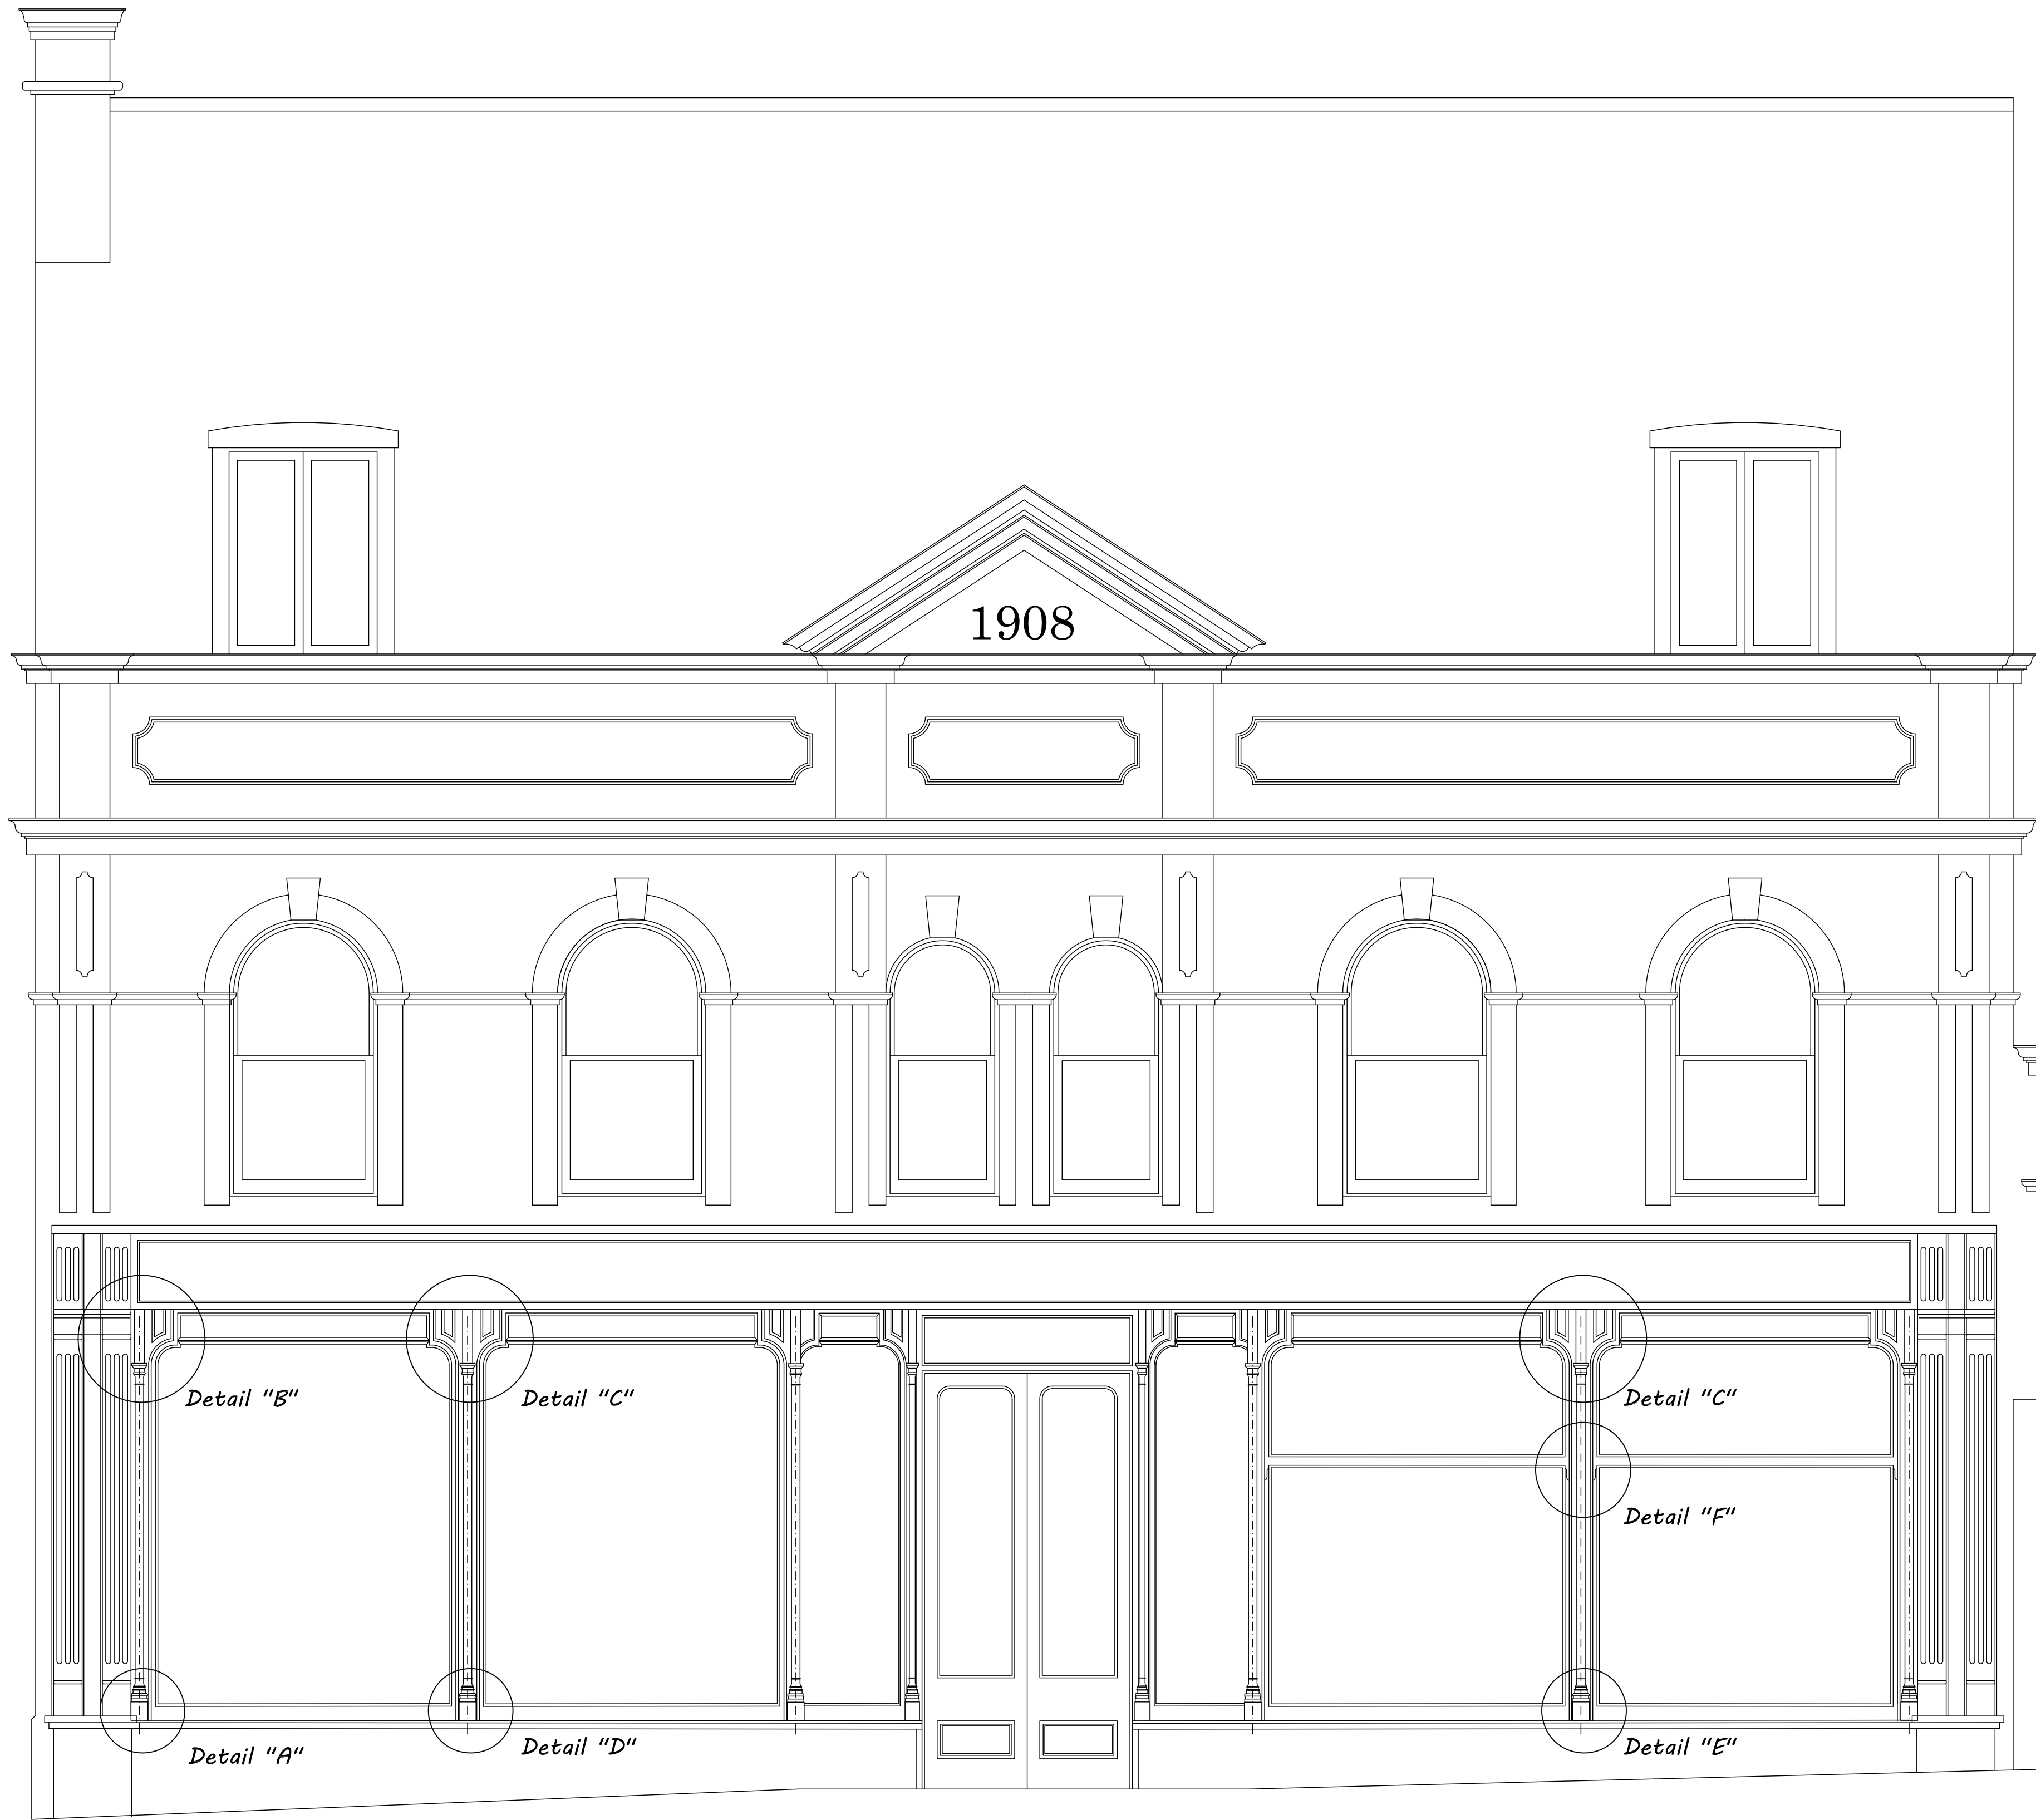

Front Elevation

Scale 1/25

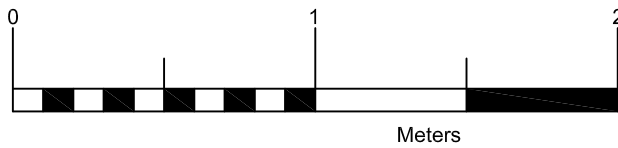

REVISION	DESCRIPTION	DATE	INITIAL

PROJECT
**PROPOSED REPLACEMENT WINDOW FRAMES
AT 19 EAST STREET
HAVANT, HANTS**

CLIENT
**VIVID
PENINSULAR HOUSE, WHARF ROAD,
PORTSMOUTH, PO2 8HB.**

TITLE
ELEVATION AS EXISTING

PROJECT NO.	DRAWING NO.	REVISION	ISSUE TYPE
5052	02		
DRAWN	CHECKER	DATE	SCALE
EV	GG	Nov 21	1/20 AT A1

PLEASE DO NOT SCALE FROM DRAWING (EXCEPT FOR PLANNING APPROVAL). ALL DIMENSIONS TO BE CHECKED ON SITE.