




EAST ELEVATION AS PROPOSED 1:100

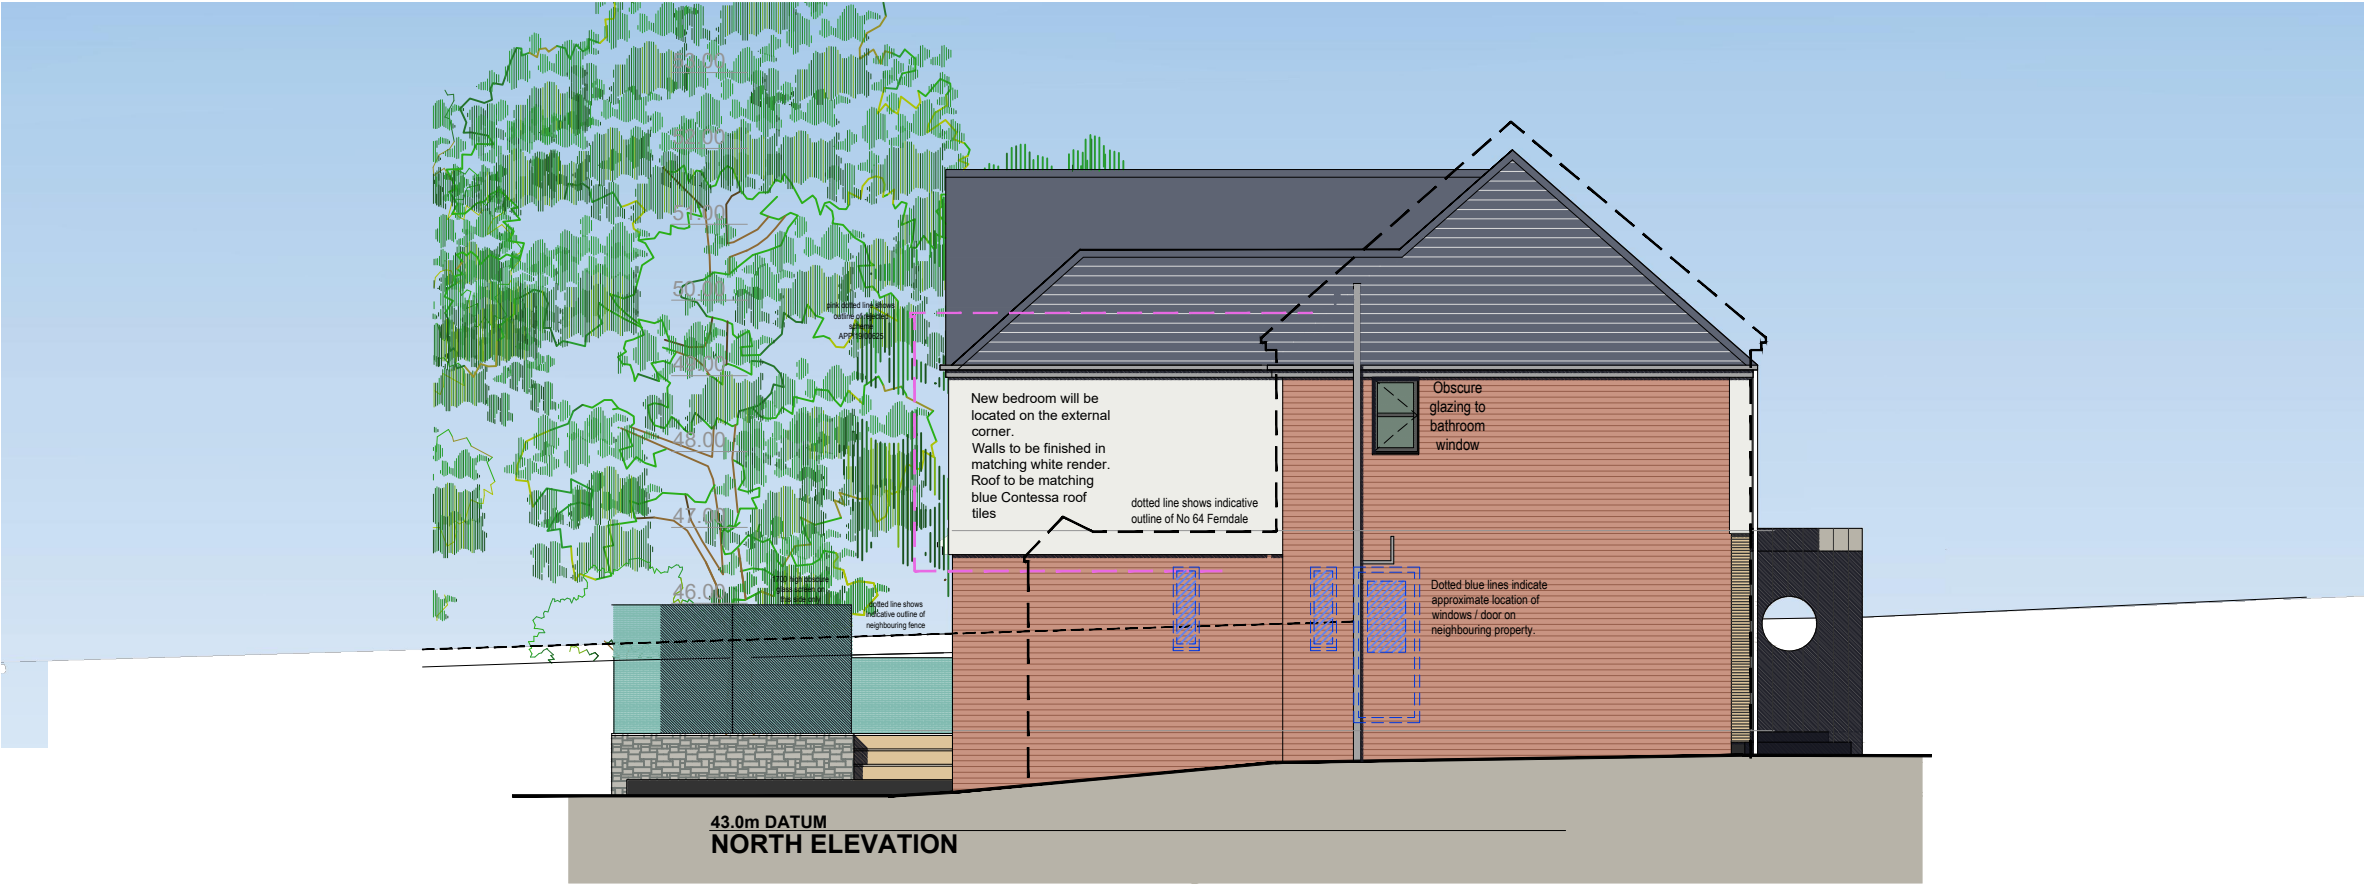

NORTH ELEVATION AS PROPOSED 1:100

62 FERNDAL - WATERLOOVILLE

NOTES:
This drawing has been prepared for the purposes of concept and design development and is not to be used for any other purpose. Dimensions are indicative and should be referenced against measured surveys only.
This drawing is the property of LUNDI ARCHITECTS and must not be reproduced, in part or whole, or deviated from, without their permission.

AMENDMENTS	DATE

CLIENT
NEIL & JODIE PERKINS
62 FERNDAL
WATERLOOVILLE
HAMPSHIRE PO7 7PB

PROJECT
PROPOSED BEDROOM EXTENSION
ON REAR ELEVATION

DRAWING TITLE
EAST AND NORTH ELEVATIONS
AS PROPOSED

DATE
APRIL 2022

SCALE
1:100 @ A3

DRAWING No.
LA2209 15

REVISION

LUNDI
ARCHITECTS

RIBA 

Lundi Architects Ltd
THE STUDIO
12A FIVE HEADS ROAD
HORNDEN
HANTS, PO8 9NW

www.lundi-architects.co.uk
Julia 07889 515860

studio@lundi-architects.co.uk
Olaf 07801 279046