


Boundary = 566.65m²
Original House = 86.4m²

Maximum area available under Permitted Development:
(566.65-86.4)/2 = 240m²

Total area of ALL additional buildings:
17.4 + 19.6 + 7.5 + 16.1 + 21.6 + 11.76 = 93.96m²

This is well within the additional area permitted

Proposed New Site Plan

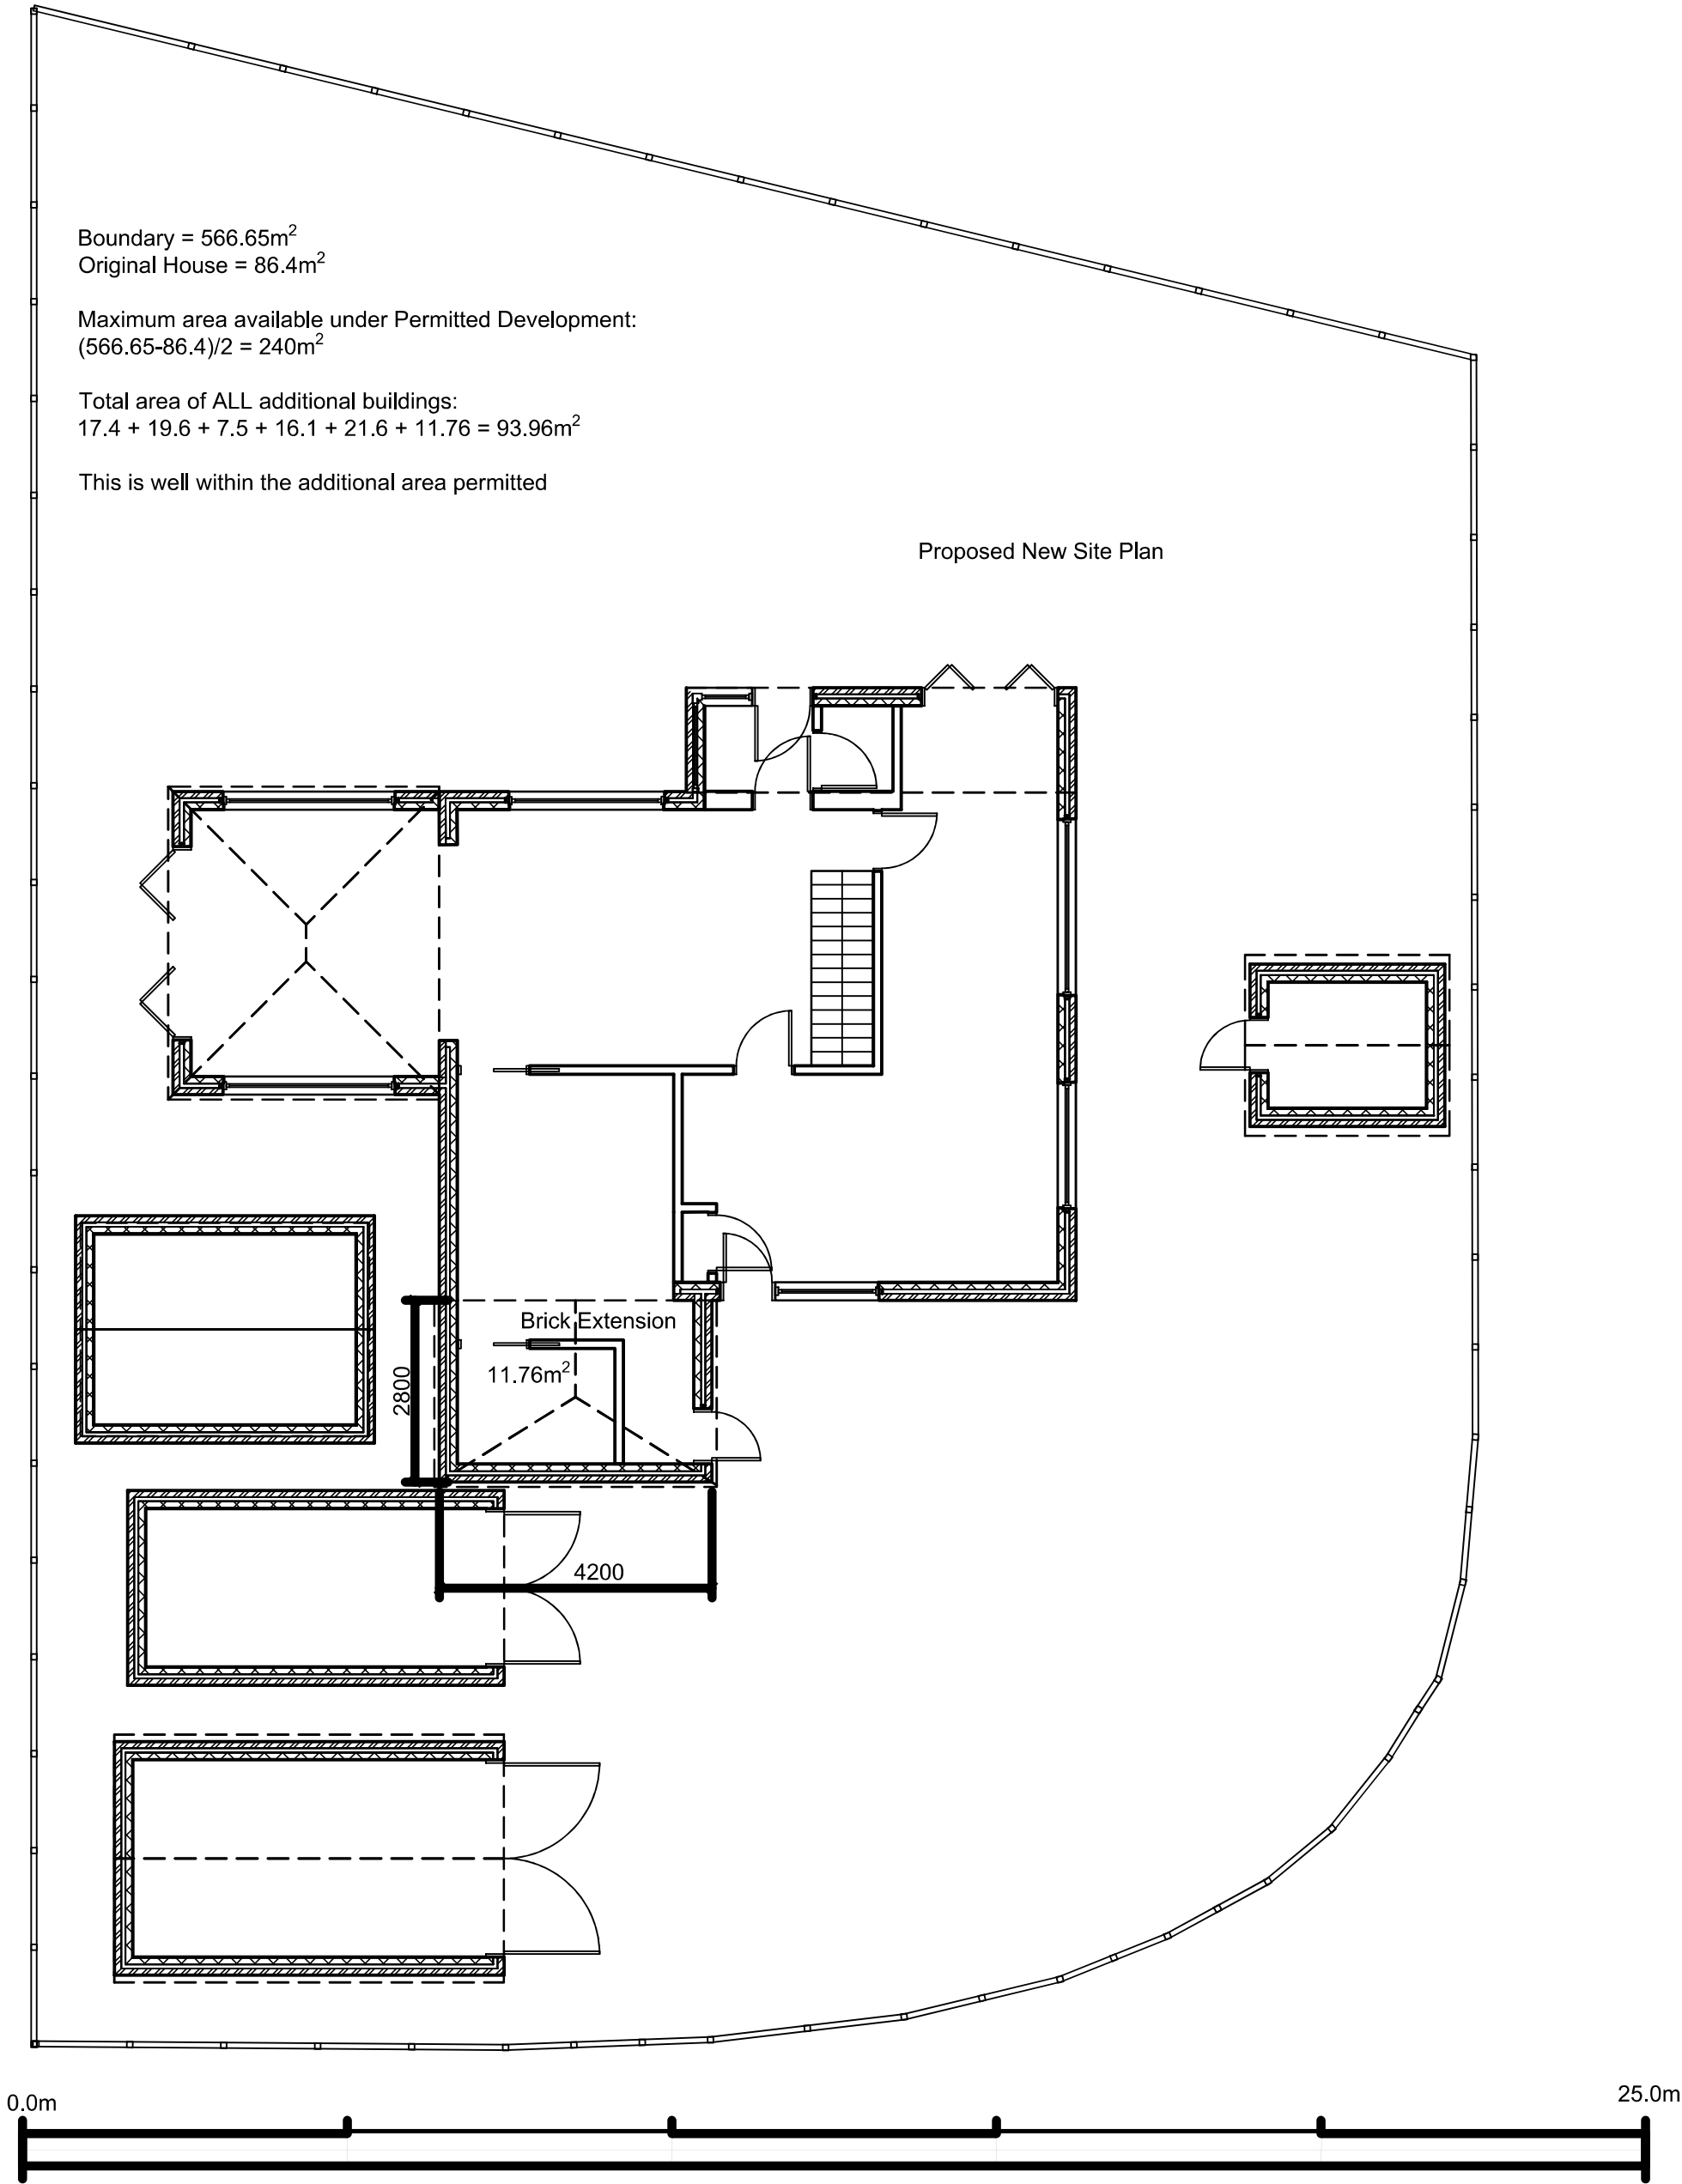

71 SOUTHWOOD ROAD
EXTENSION

OWNER

MARK	DATE	DESCRIPTION

PROJECT NO: 001
CAD DWG FILE: 001-4 NEW BLOCK.DWG
DRAWN BY: DJW
CHK'D BY: ----
COPYRIGHT:

SHEET TITLE
NEW BLOCK PLAN