

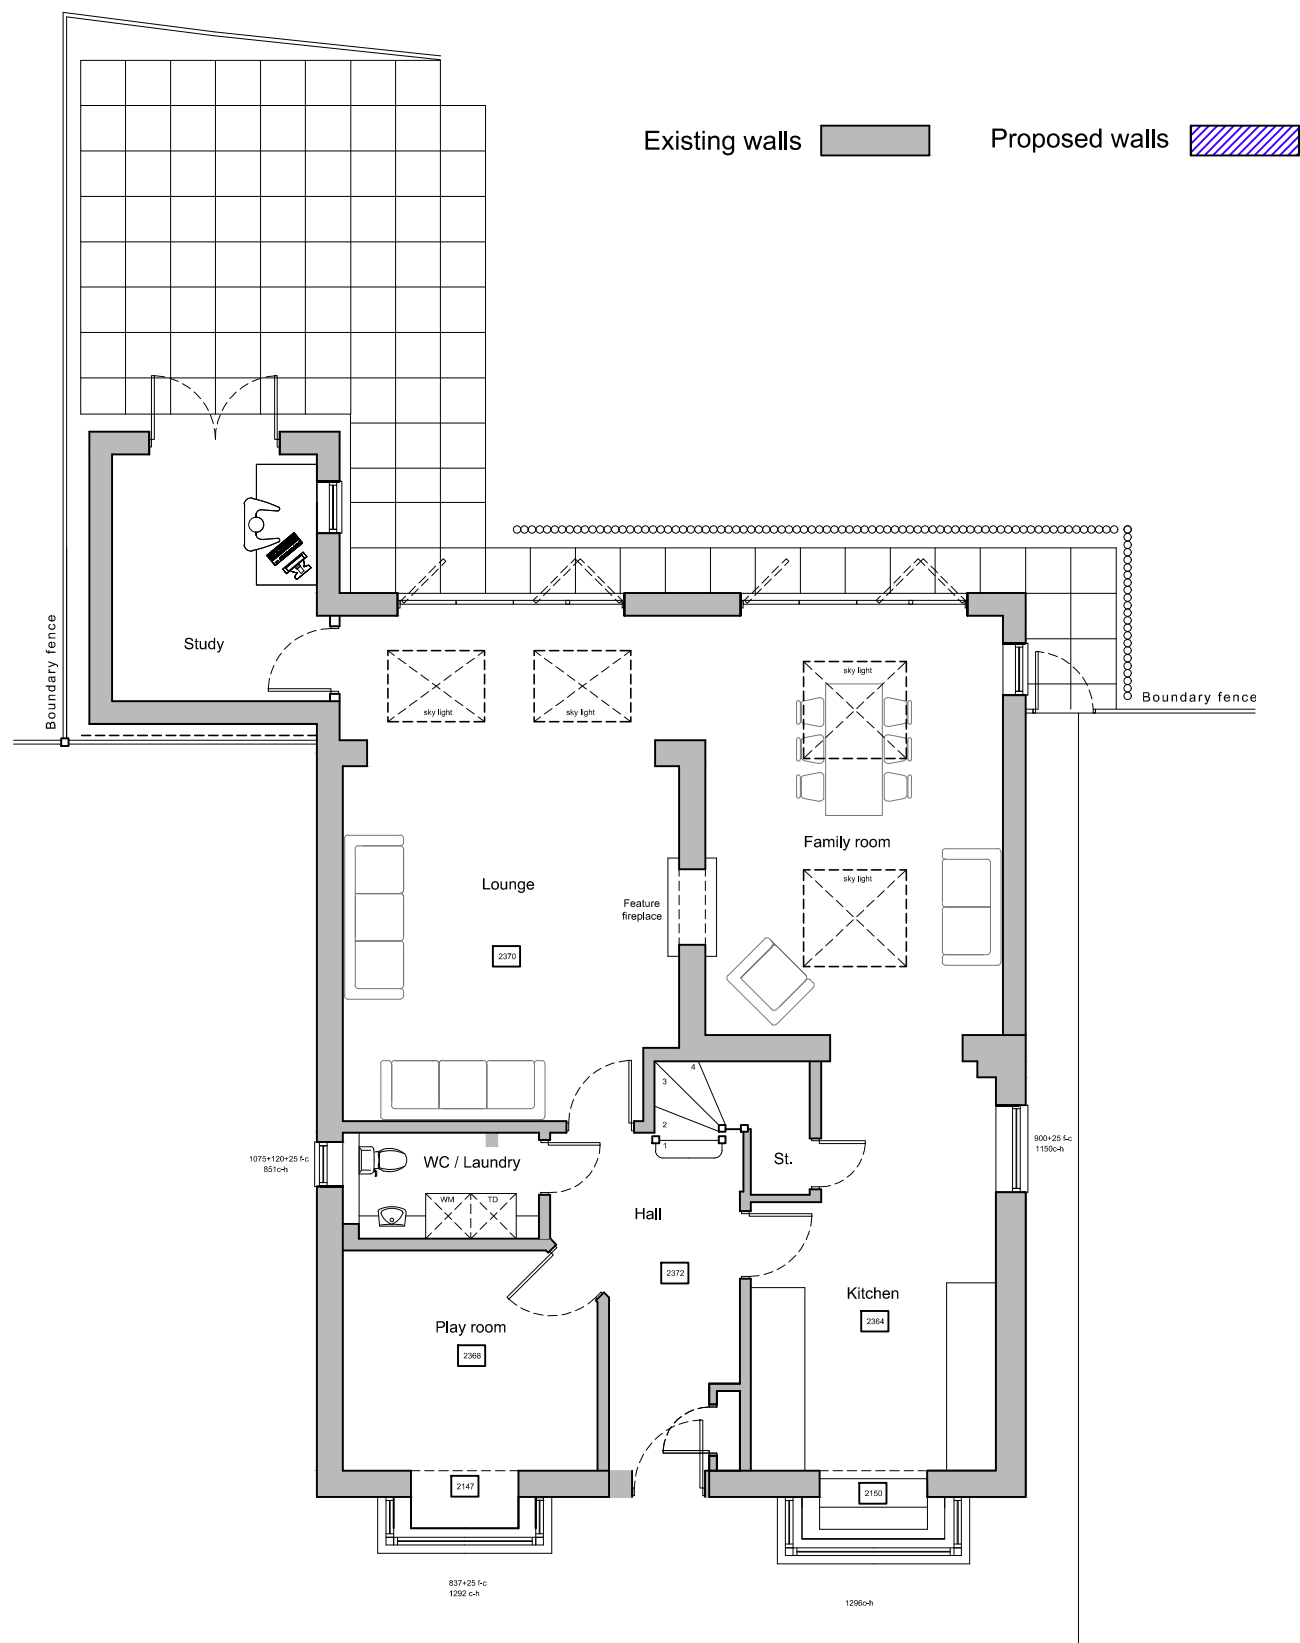


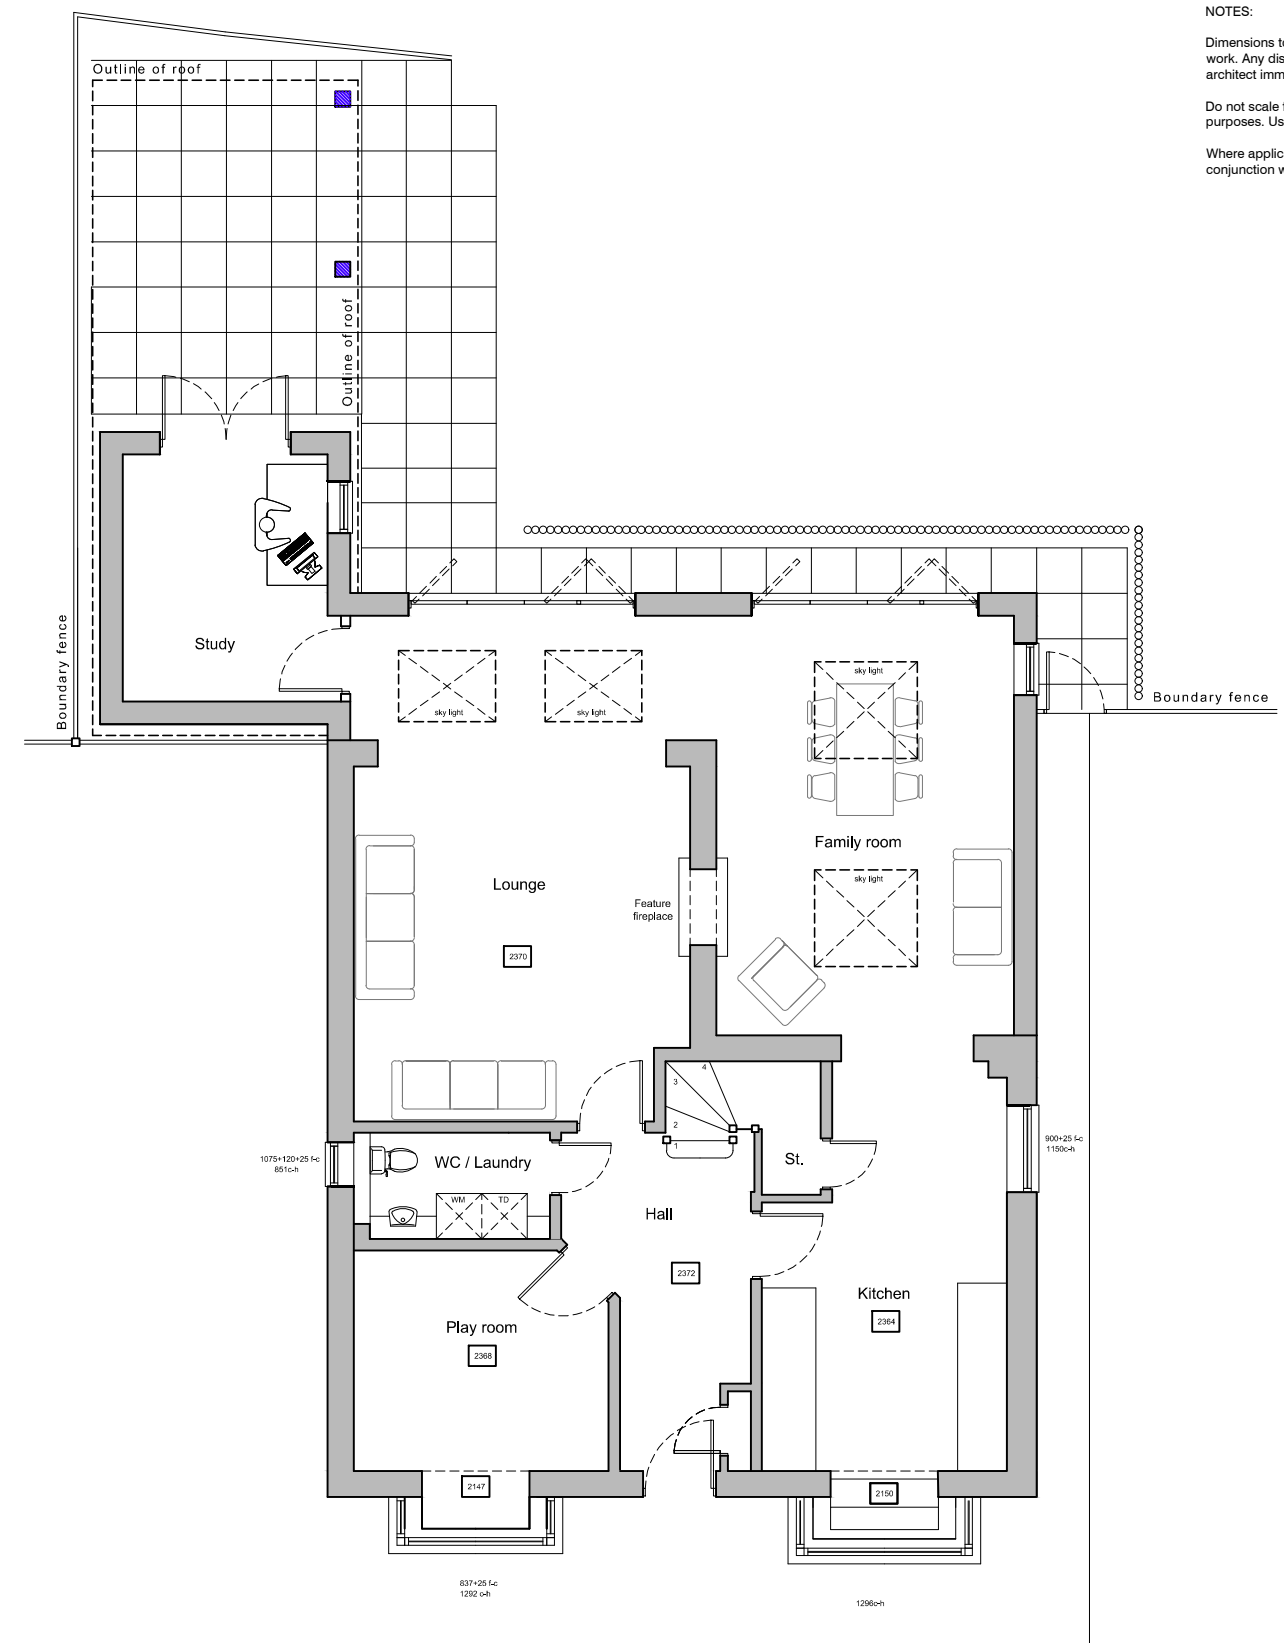

Existing ground floor plan scale 1:100

Note: First floor plan unchanged in new proposal

 

Proposed ground floor plan

NOTES:

Dimensions to be checked on site before commencing work. Any discrepancies shall be reported to the architect immediately.

Do not scale from these drawings except for planning purposes. Use figured dimensions only.

Where applicable this drawing is to be read in conjunction with other consultants' drawings.

For MR & MRS CARR	Title EXISTING & PROPOSED GROUND FLOOR PLANS	Office Tel: 01243 933732
Project PROPOSED EXTENSION AT 36 OAK TREE DRIVE, EMSWORTH, PO10 7UJ	Date APRIL 2022	Email: admin@jb-architecturedesign.com
	Drawn JB	Web: www.jb-architecturedesign.com
	Scale 1:100 @ A3	
	Checked -	
	Job Number PL591.22	
	Drawing Number -02	
	Revision A	

