



NOTES:

This drawing has been prepared for the purposes of concept and design development and is not to be used for any other purpose. Dimensions are indicative and should be referenced against measured surveys only.

This drawing is the property of LUNDI ARCHITECTS and must not be reproduced, in part or whole, or deviated from, without their permission.

 

PROCHURCH ROAD

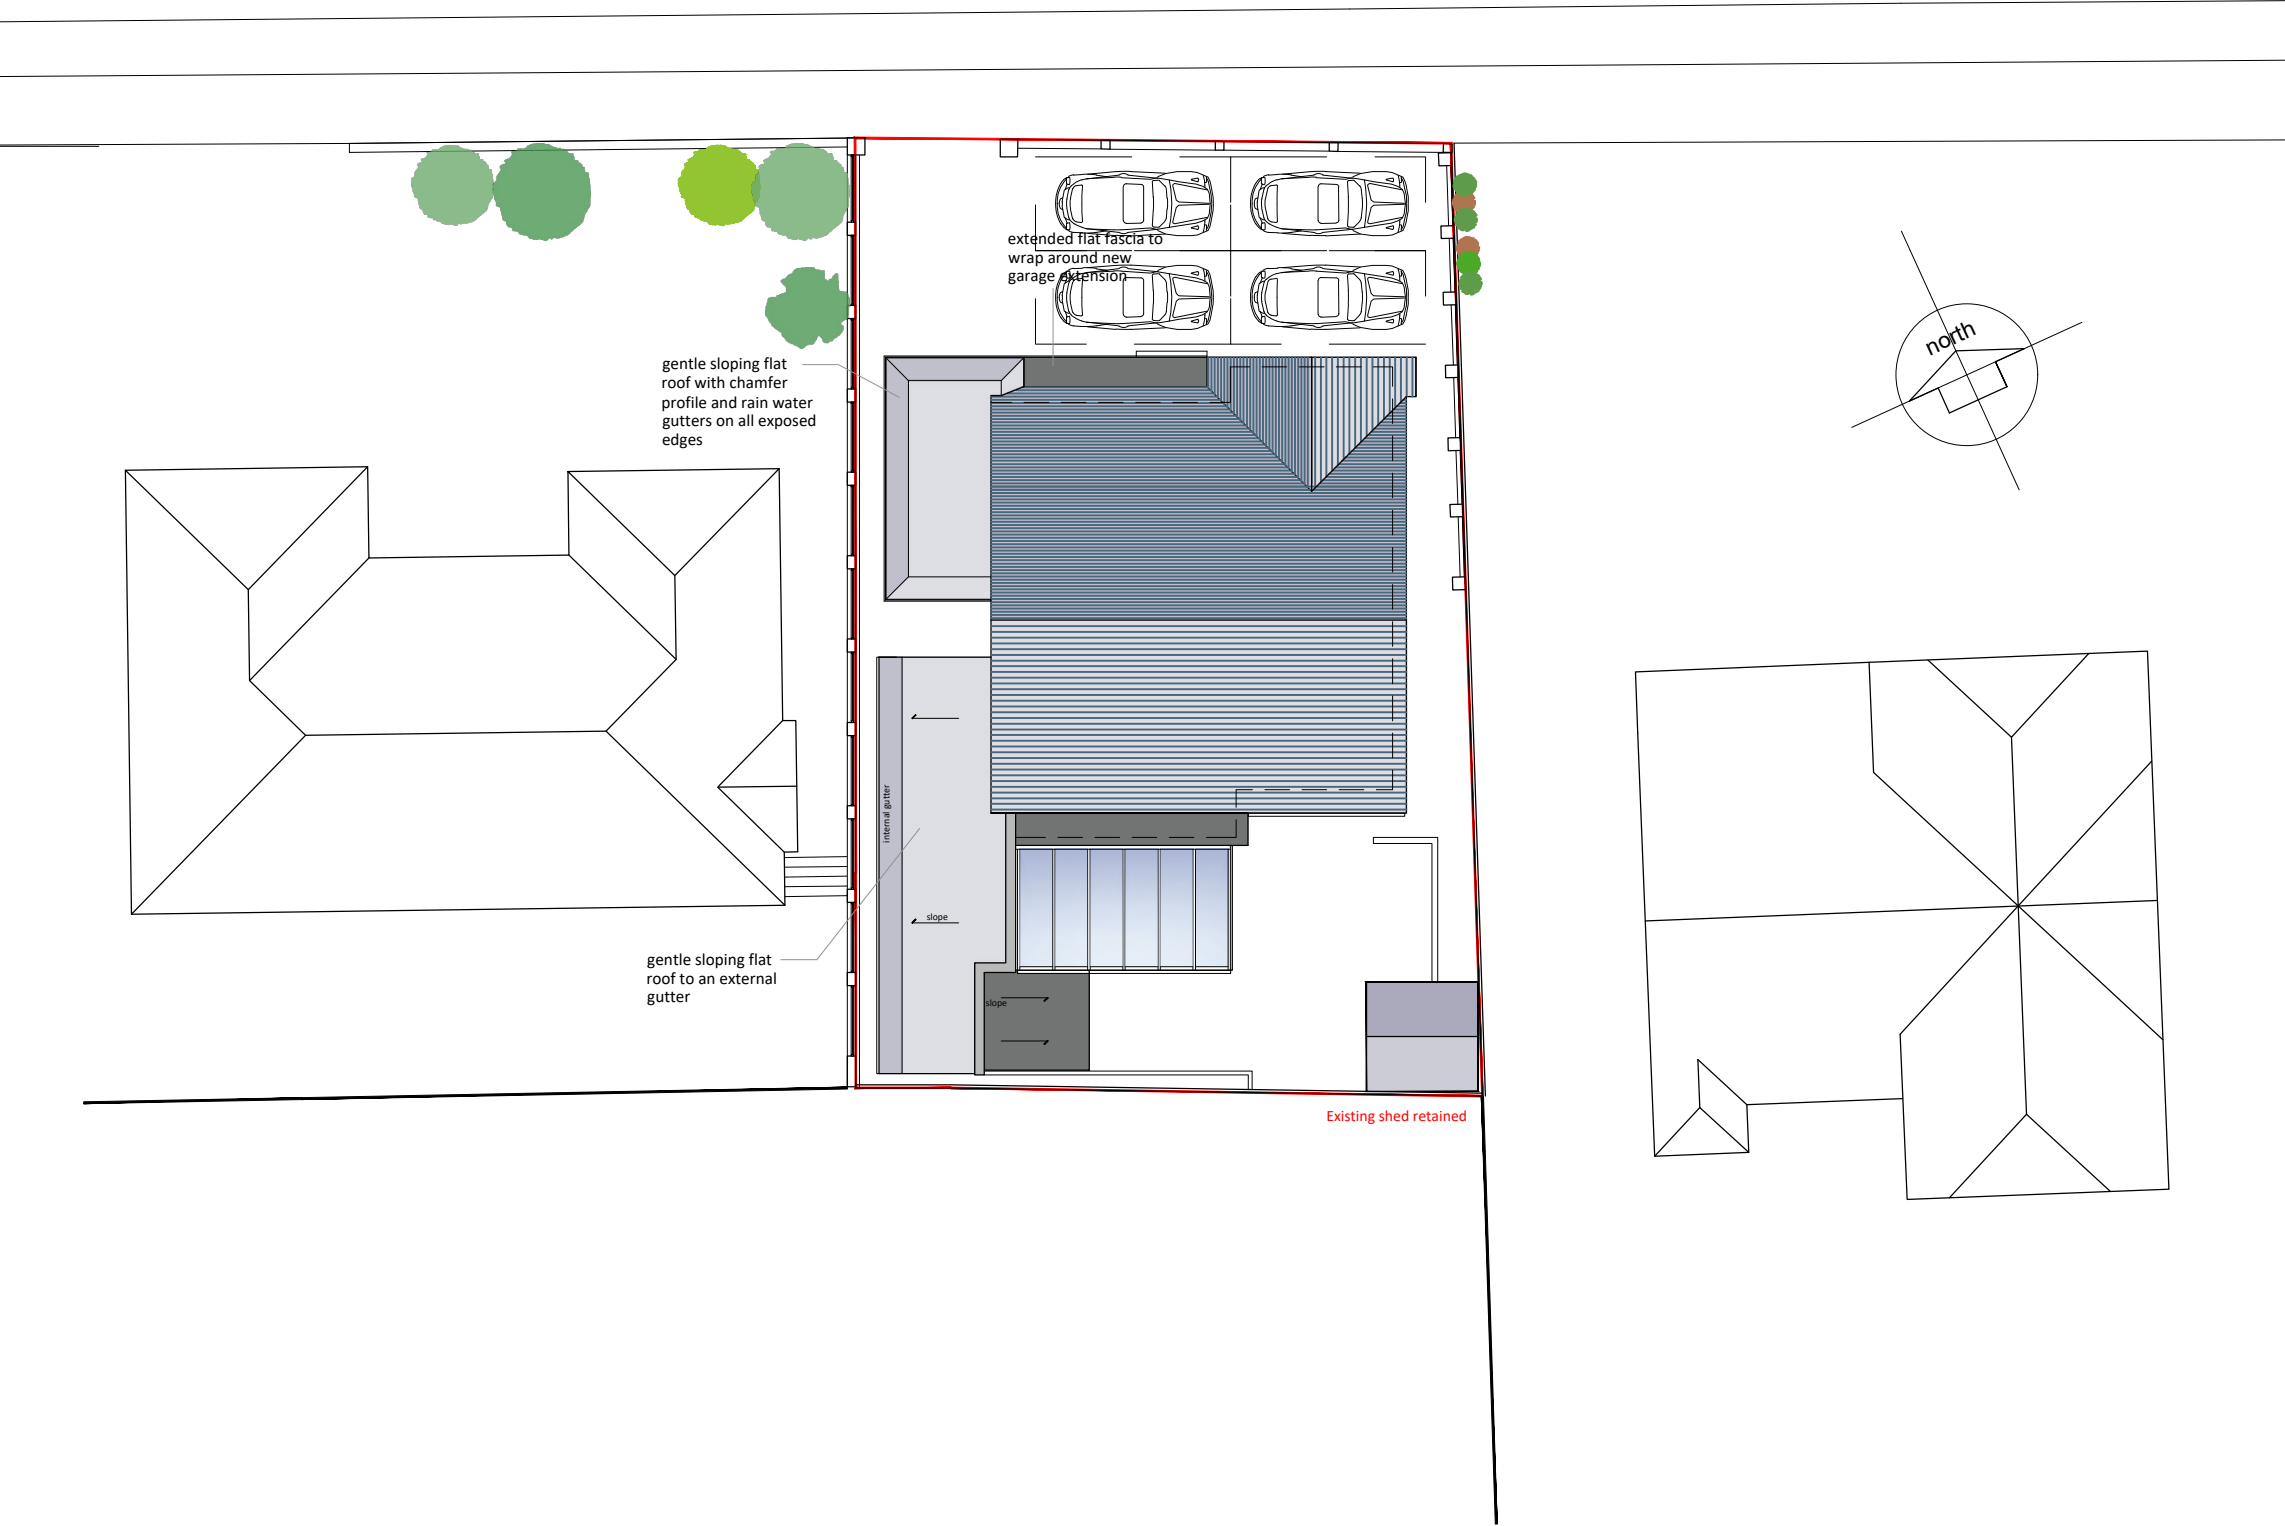

AMENDMENTS		DATE
D	Existing shed retained	17.05.22
C	Extension shifted away from boundary	27.04.22
B	General update	21.03.22
A	General update	16.03.22

CLIENT

6 PROCHURCH ROAD
WATERLOOVILLE
HAMPSHIRE

PROJECT

PROPOSED ALTERATIONS
AND EXTENSION TO
6 PROCHURCH ROAD

DRAWING TITLE

ROOF PLAN
AS PROPOSED

DATE

FEBRUARY 2022

SCALE

1:200 @ A3

DRAWING No.	REVISION
LA2204 07	D

LUNDI
ARCHITECTS

ROOF PLAN - as Proposed

6 PROCHURCH ROAD