

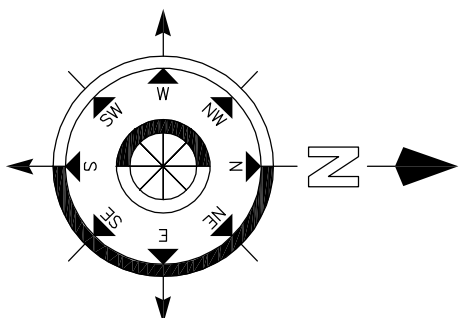


Scale in Metres
0 10 20 30 40 50 60 for 1:1250

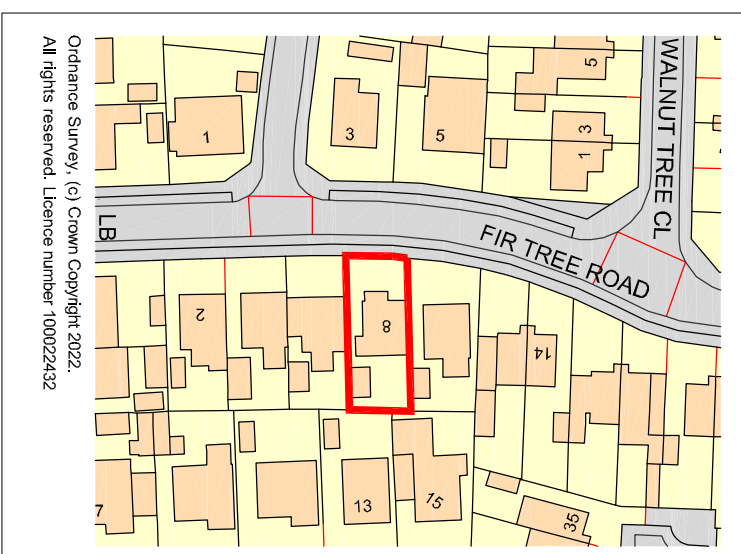



Scale in Metres
0 5 10 15 20 25 for 1:500

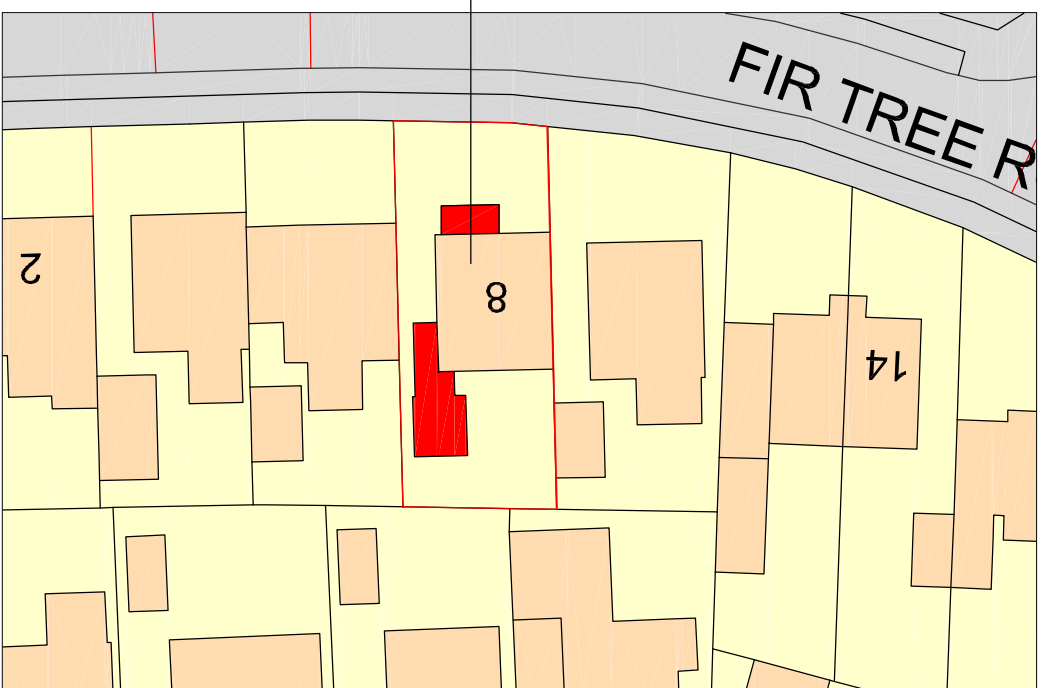


Existing Roof Plan




Existing Elevations

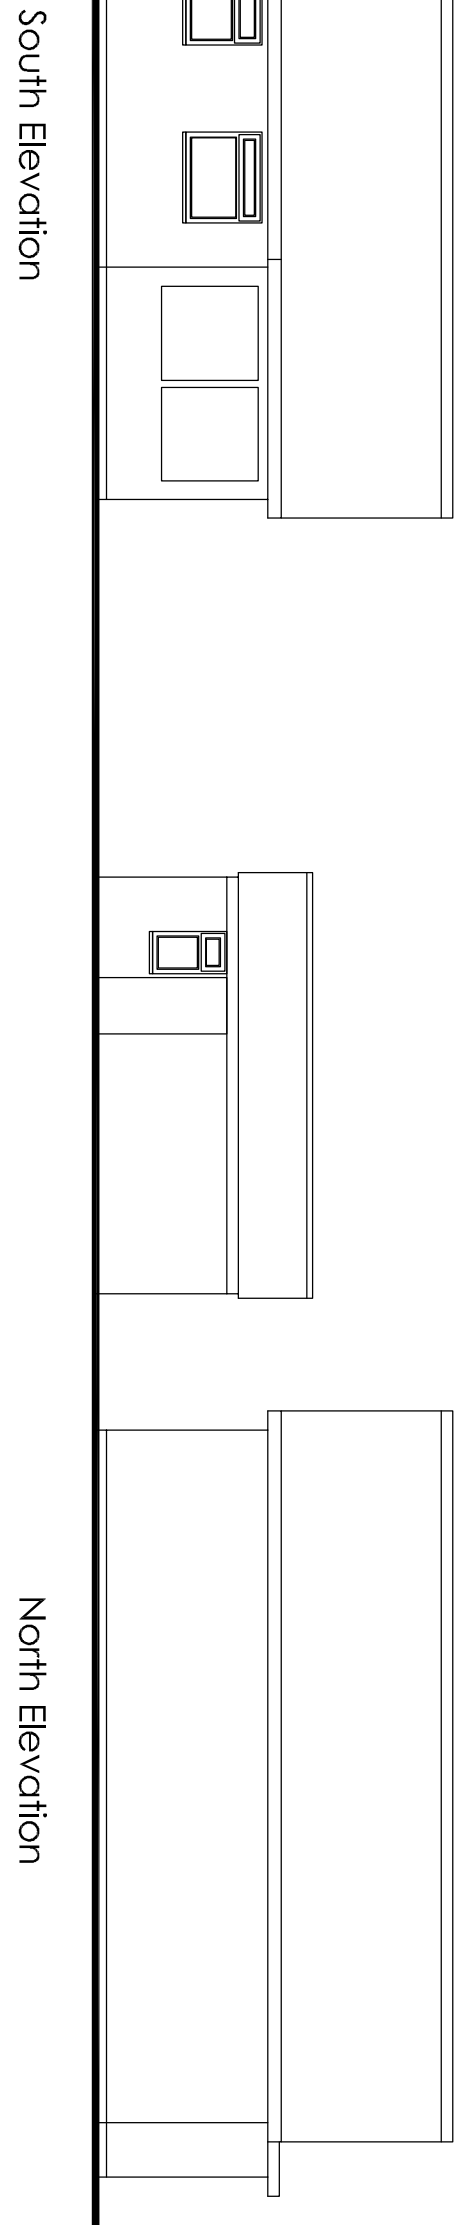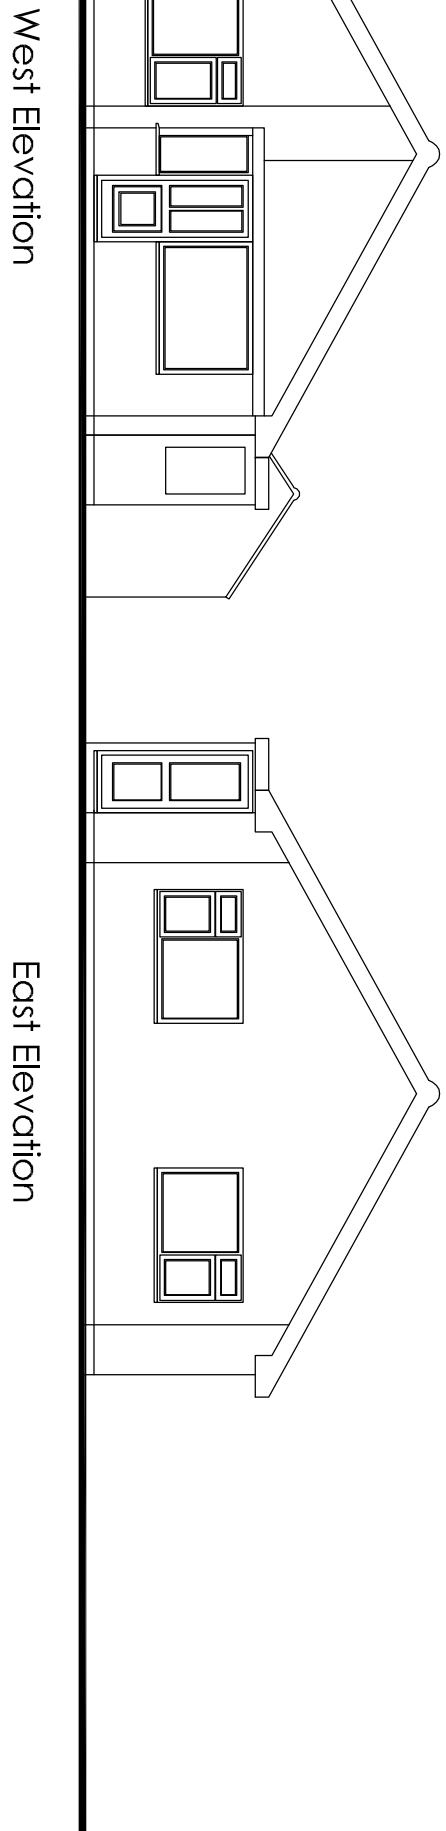


Existing Floor Plans

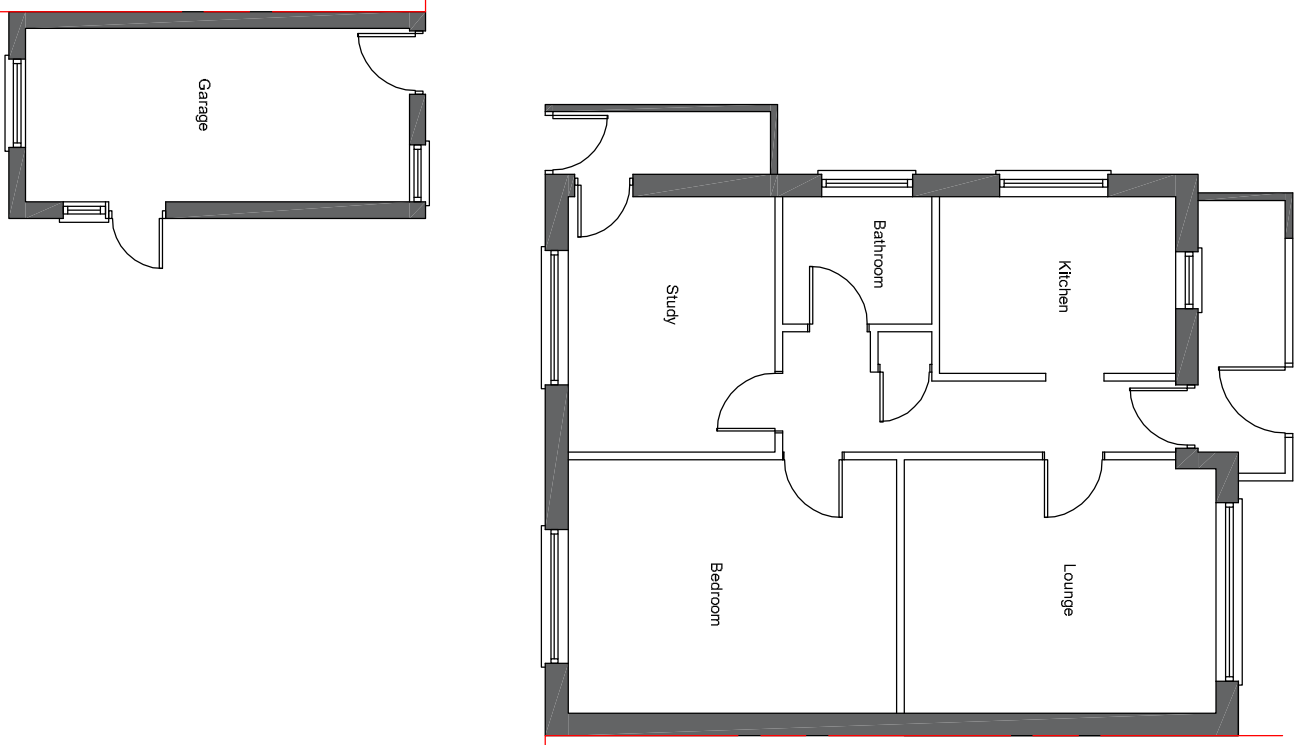

Proposed Elevations

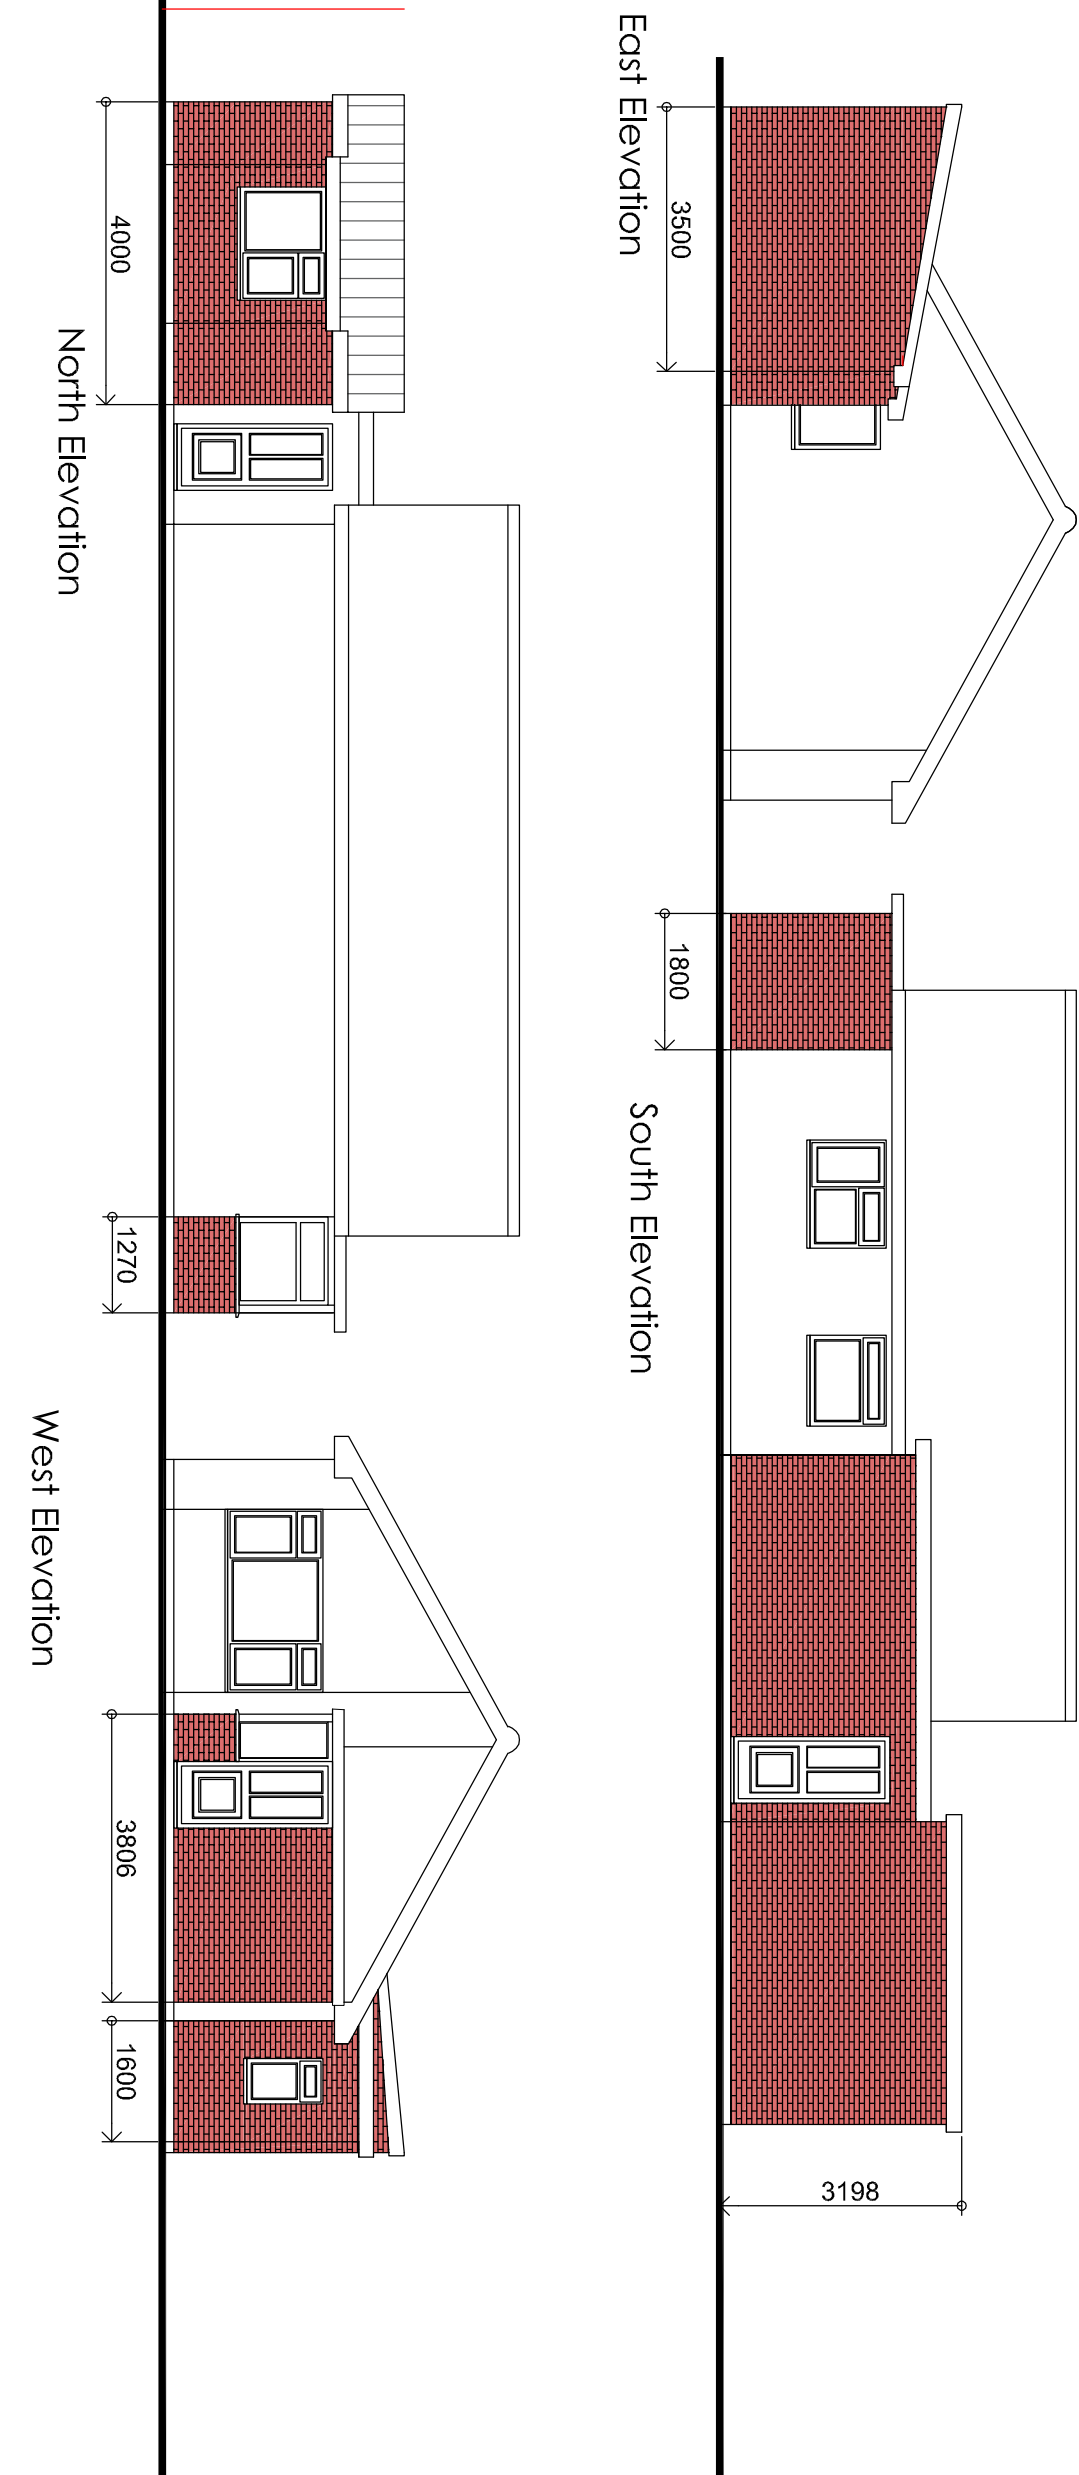


Proposed Floor Plans

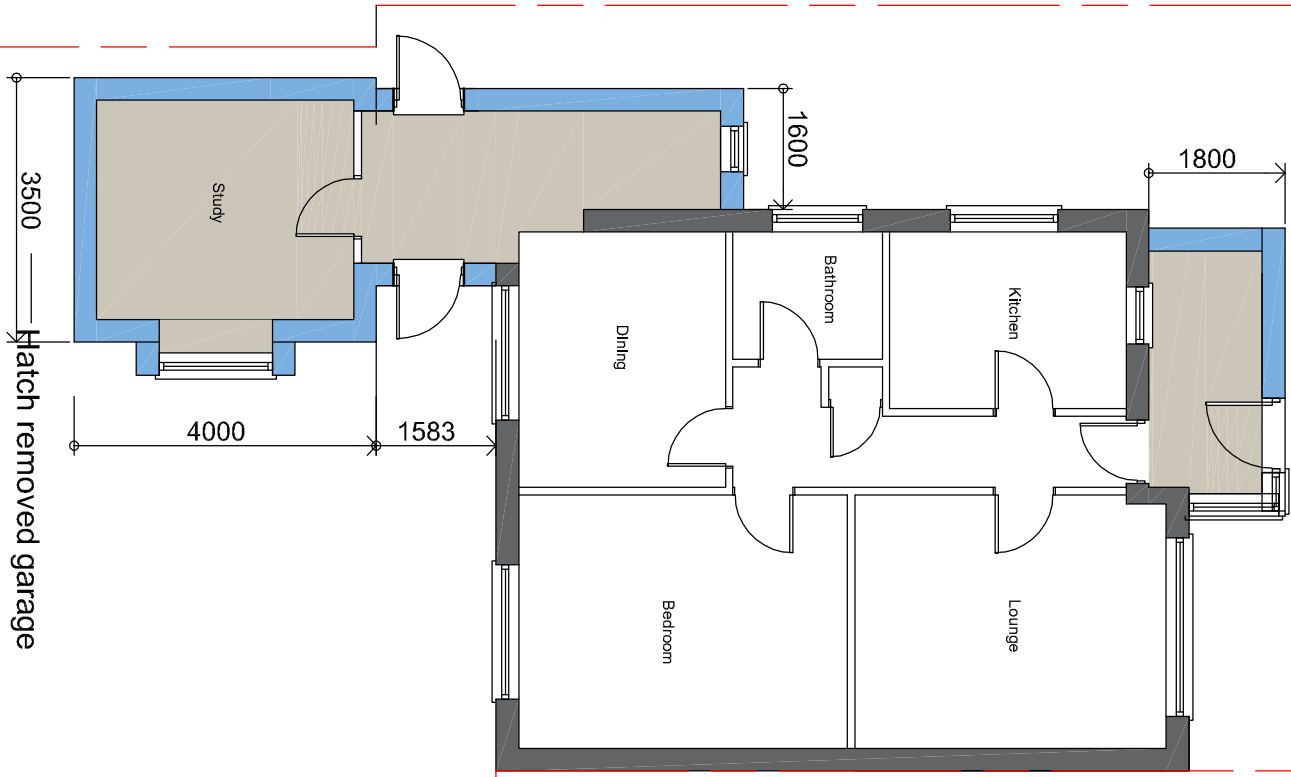

Scale in Metres
0 1 2 3 4 5 for 1:100

Proposed Roof Plan

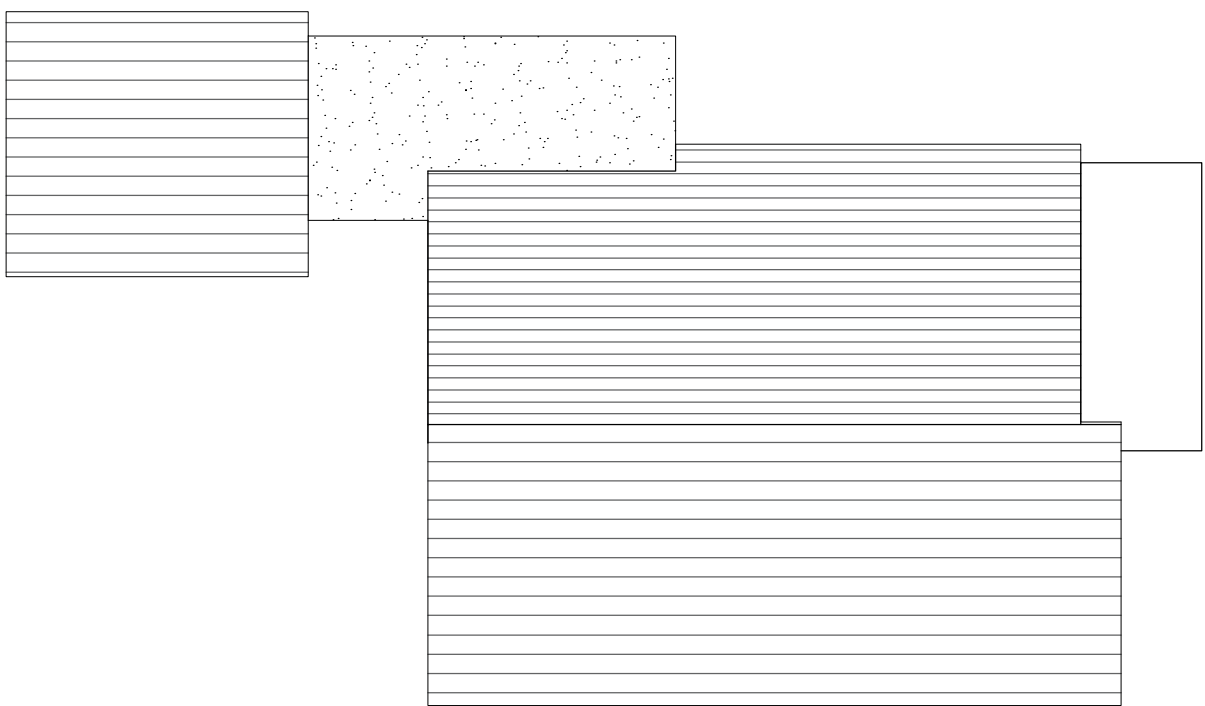

Materials

Matching facing brick
PCVu double glazed doors & windows
Matching roof tile
Plastic fascia and soffit colour white

Chris Flint Associates Ltd

CHARTERED SURVEYORS - PROJECT MANAGERS
DEVELOPMENT CONSULTANTS

Drawn By	Date	SHEET SIZE	Approved By	Date
CF	19/05/22	A1		

Drawing No	Revision	Scale
CFA	FULL	01 01 1-100

PLANNING

2 Emerald Close Watlington Ham PO7 8NZ
tel: 023 92 432484 fax: 023 92 338554
Email: info@flintassociates.co.uk