

41 Meadway
PROPOSAL 1

NOTES:










Dimensions to be checked on site before commencing work. Any discrepancies shall be reported to the architect immediately.

Do not scale from these drawings except for planning purposes.

Use figured dimensions only.

Where applicable this drawing is to be read in conjunction with other consultants' drawings.

All drawings to be read in conjunction with specification and all other drawings including structural engineer and mechanical and electrical drawings / specification

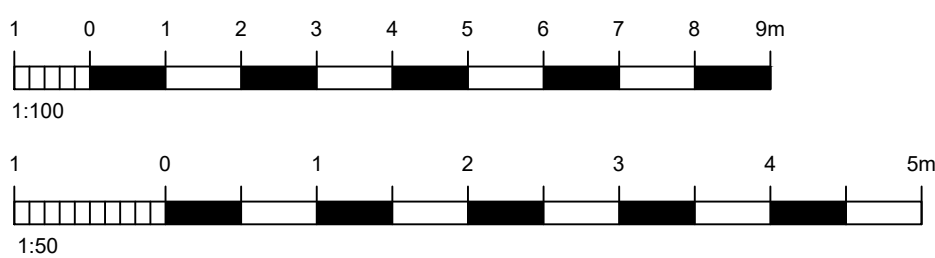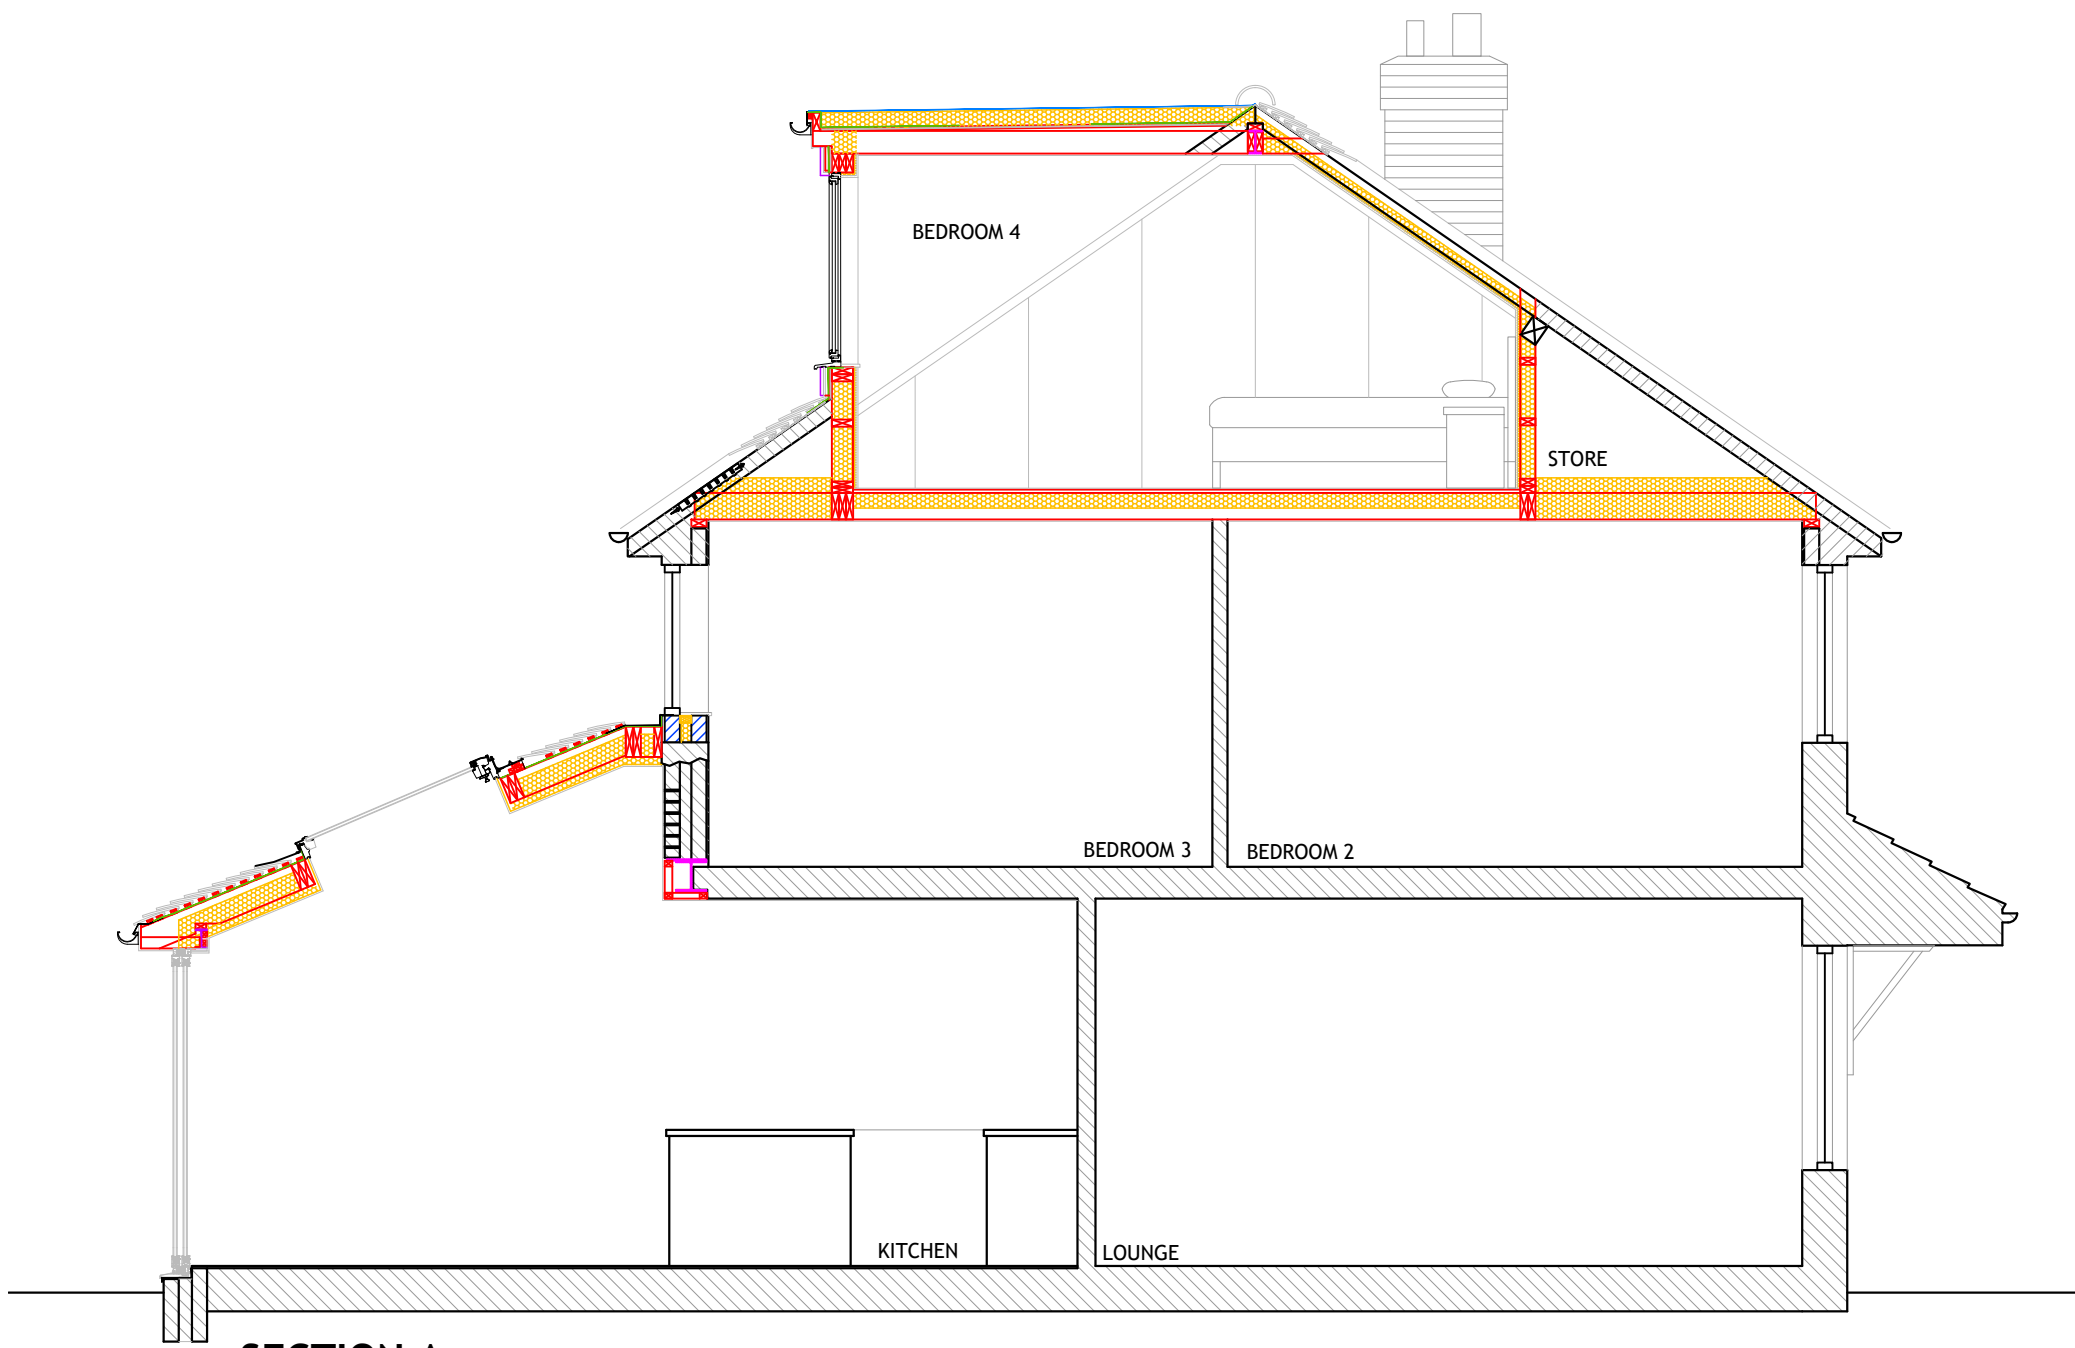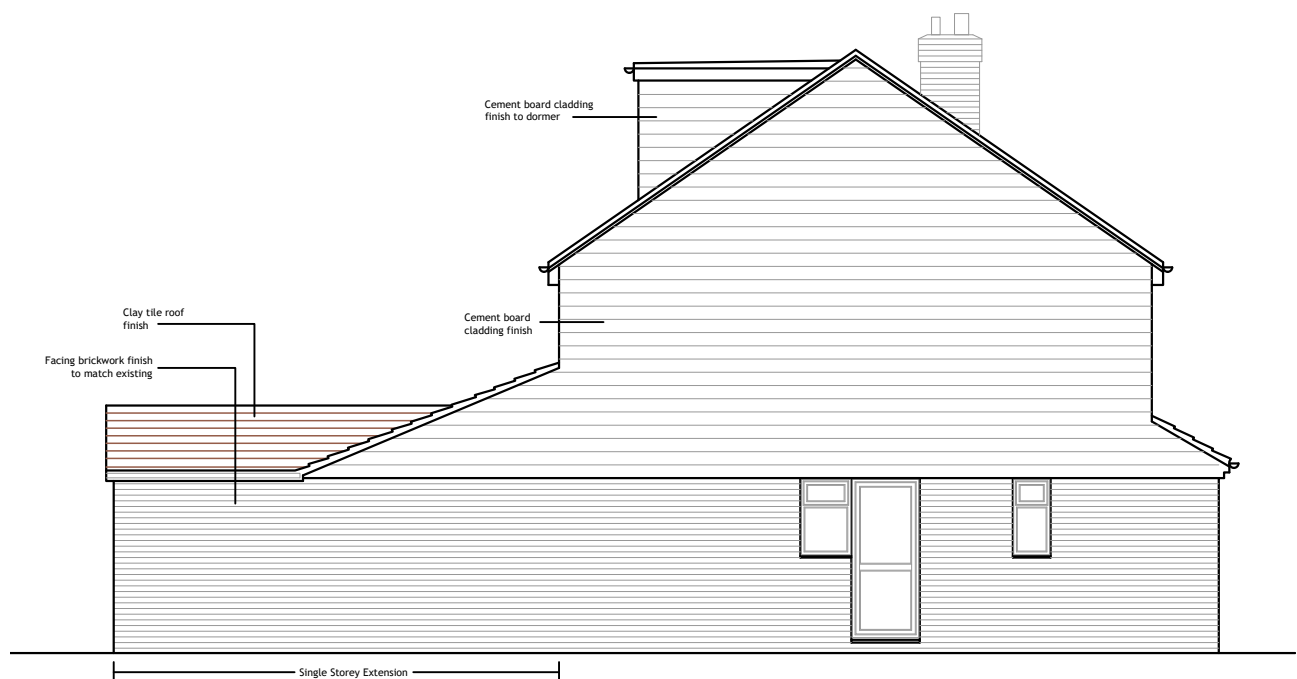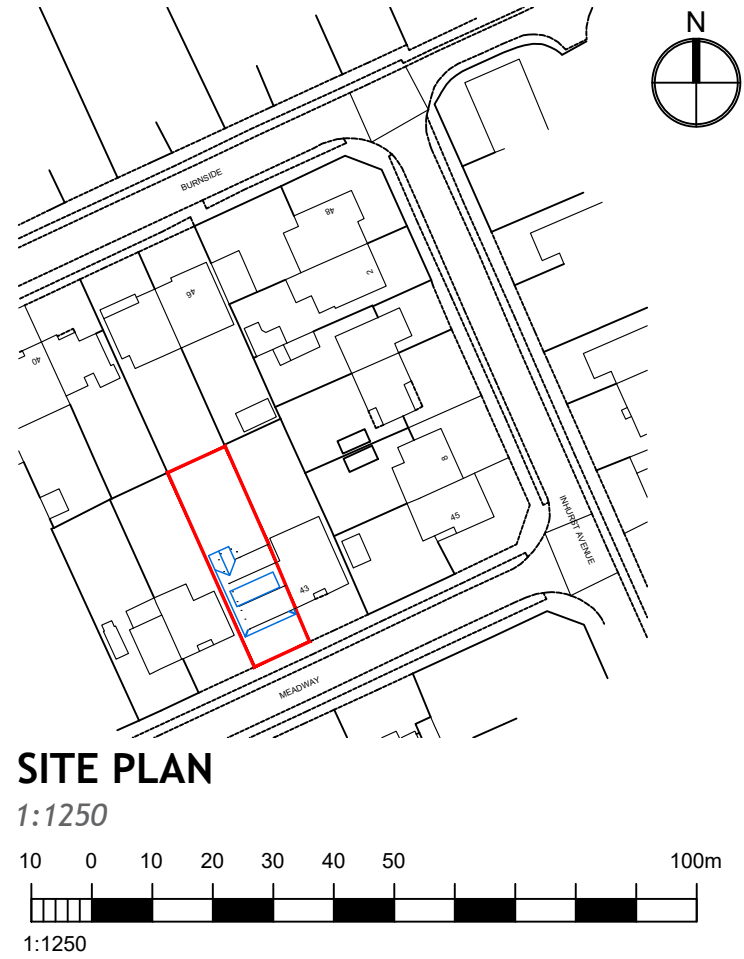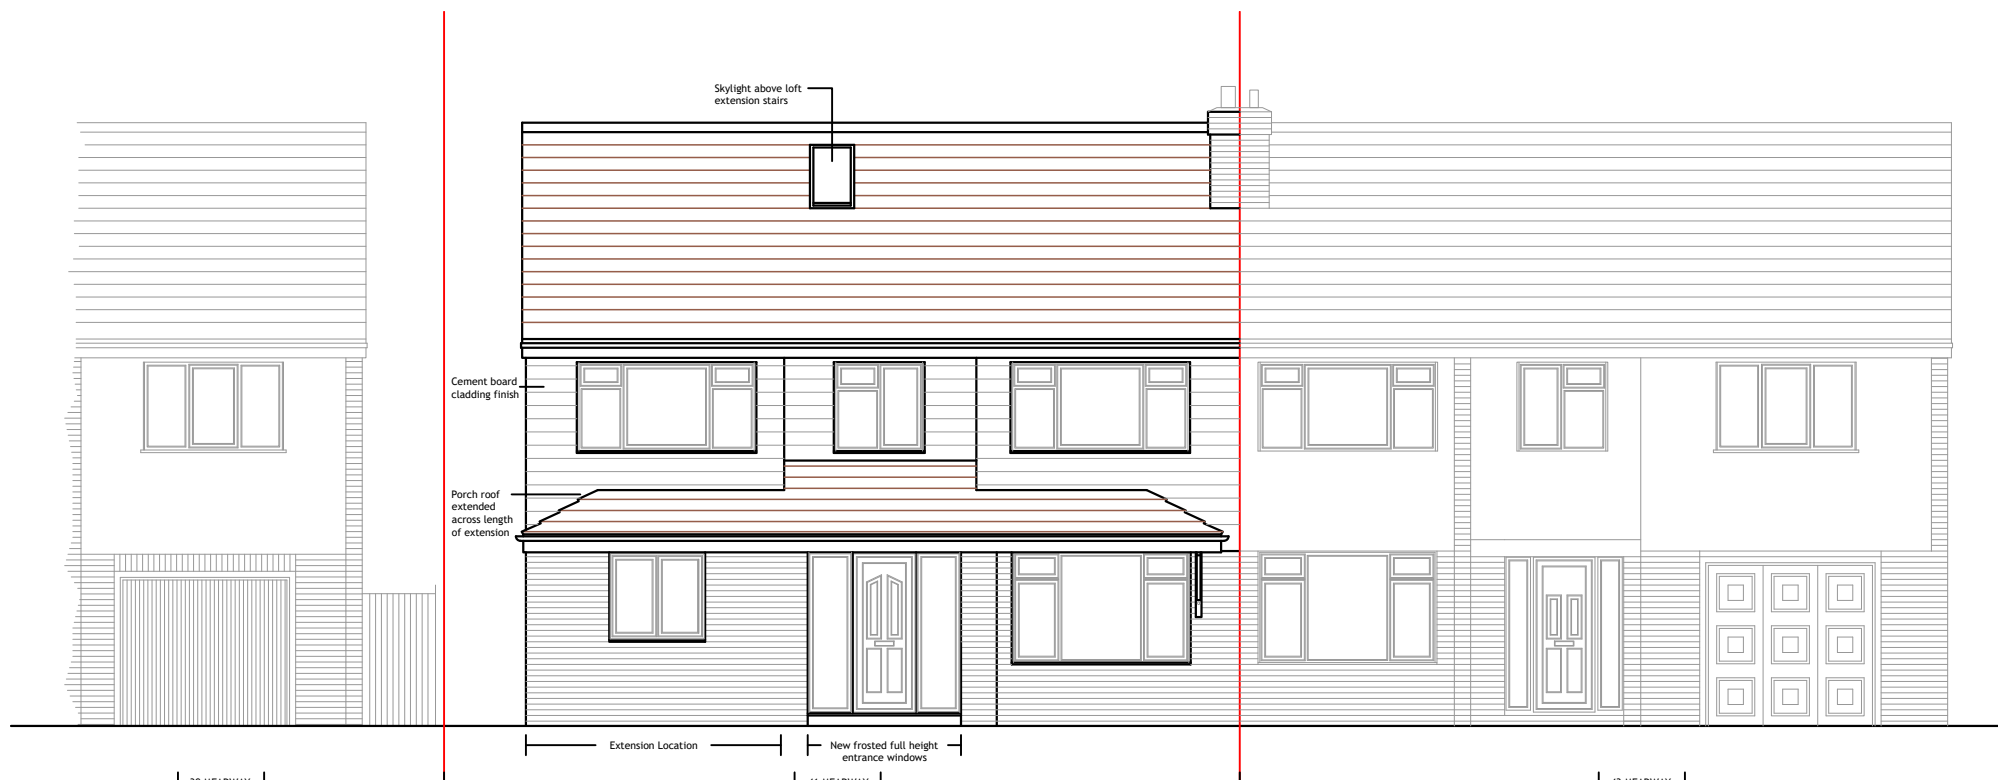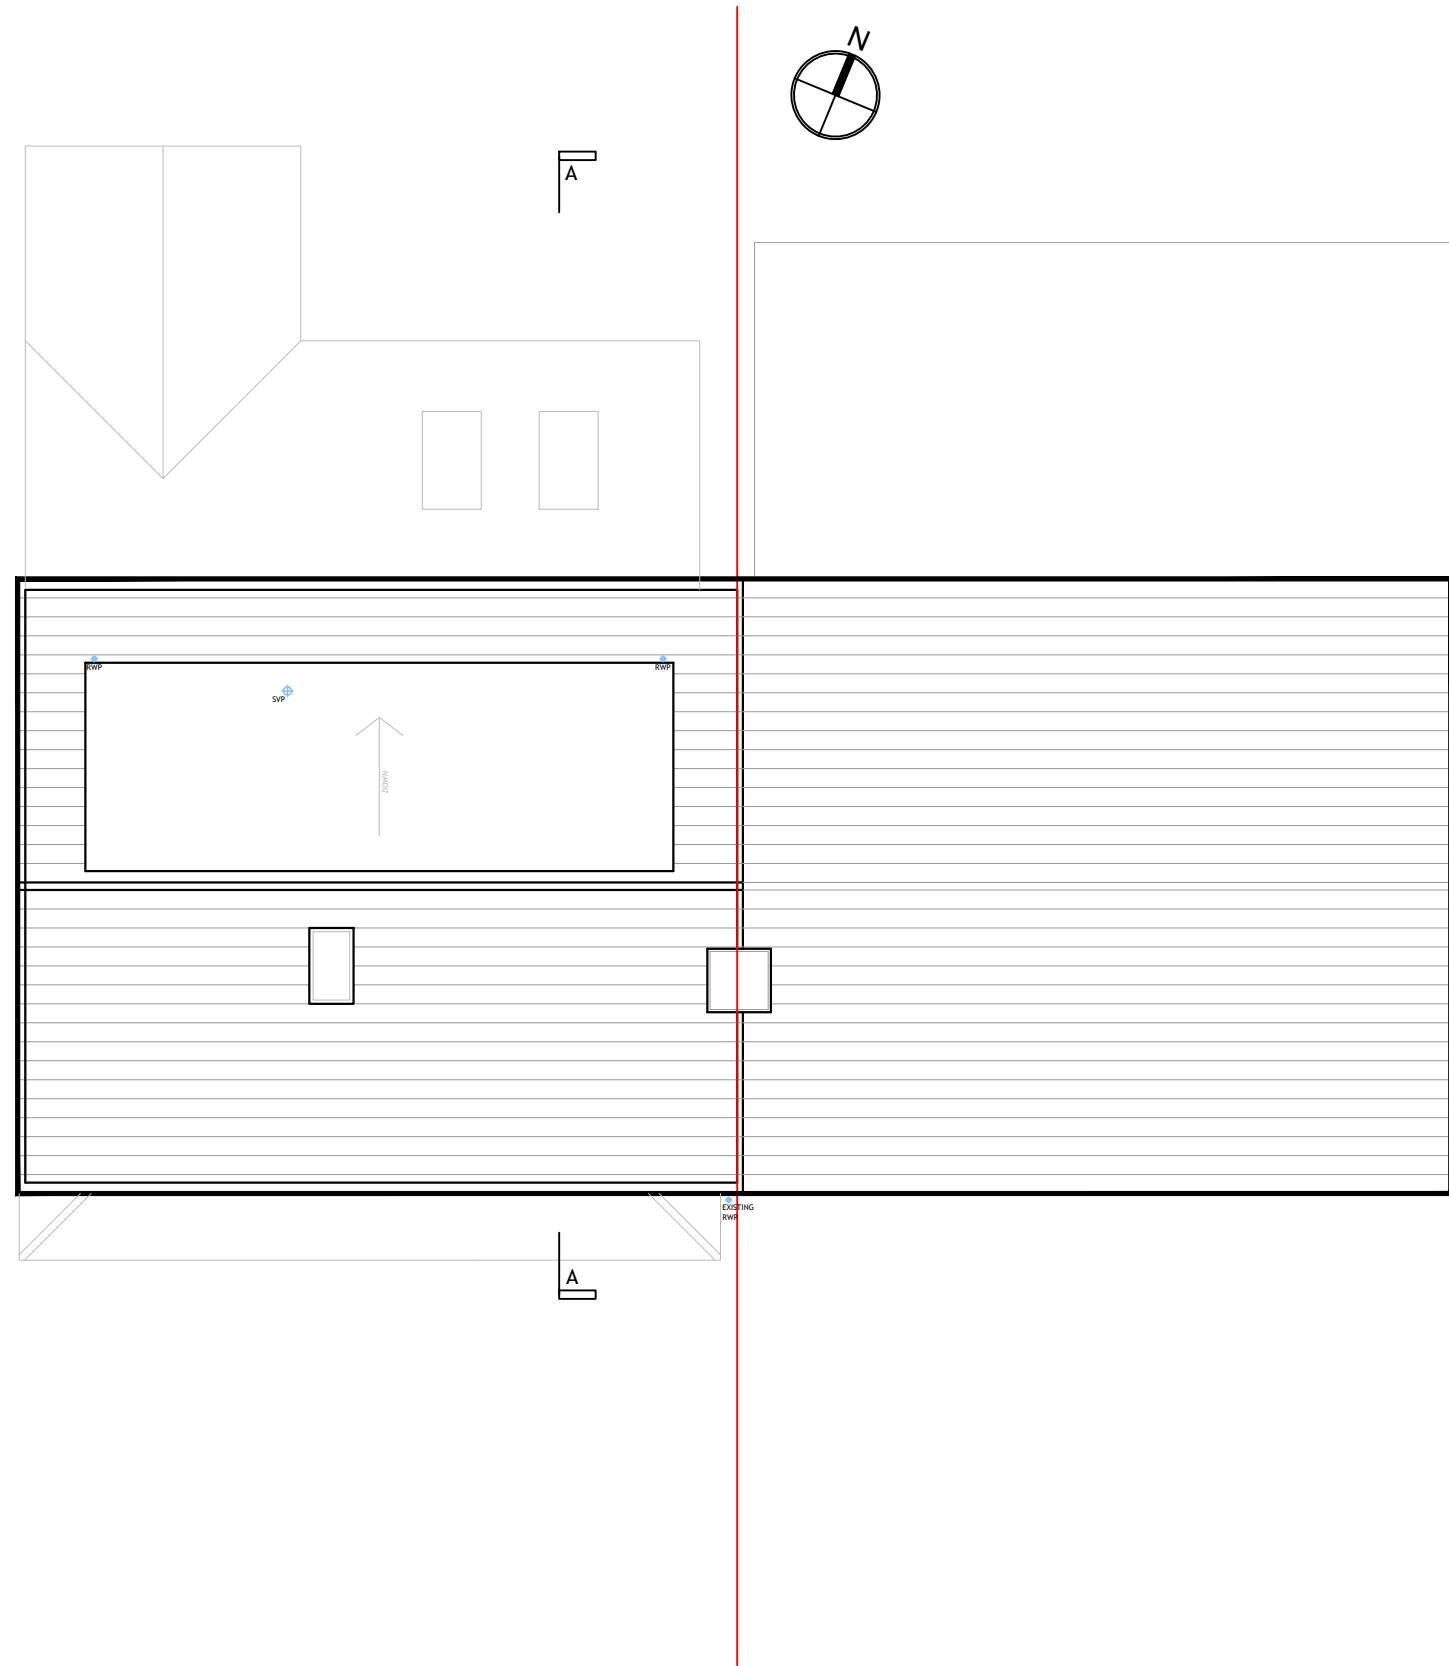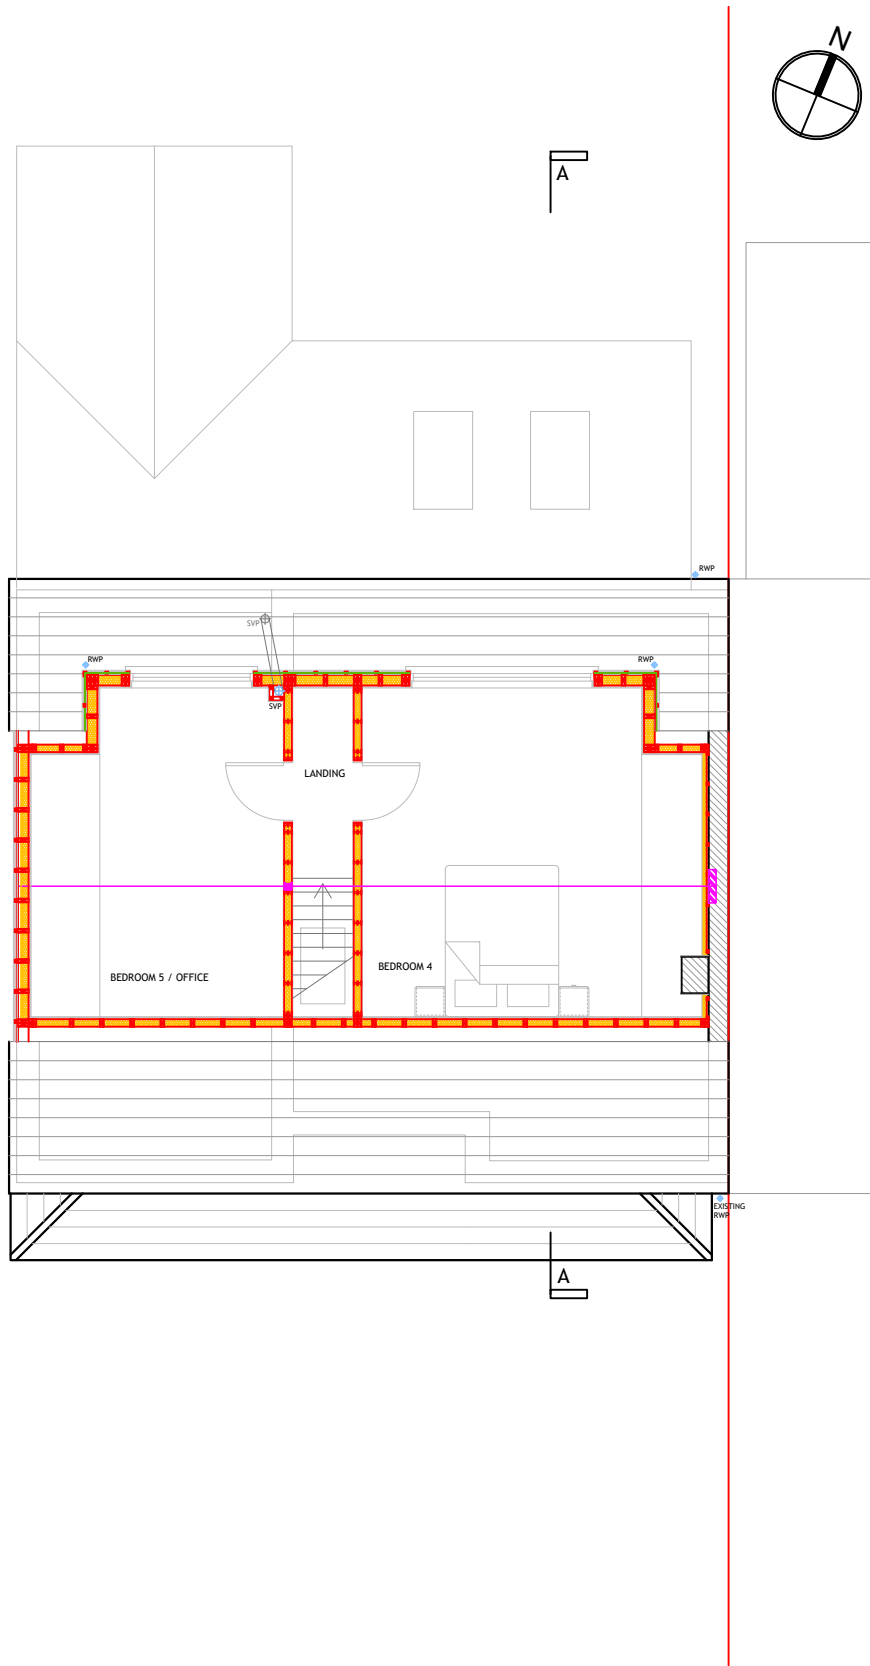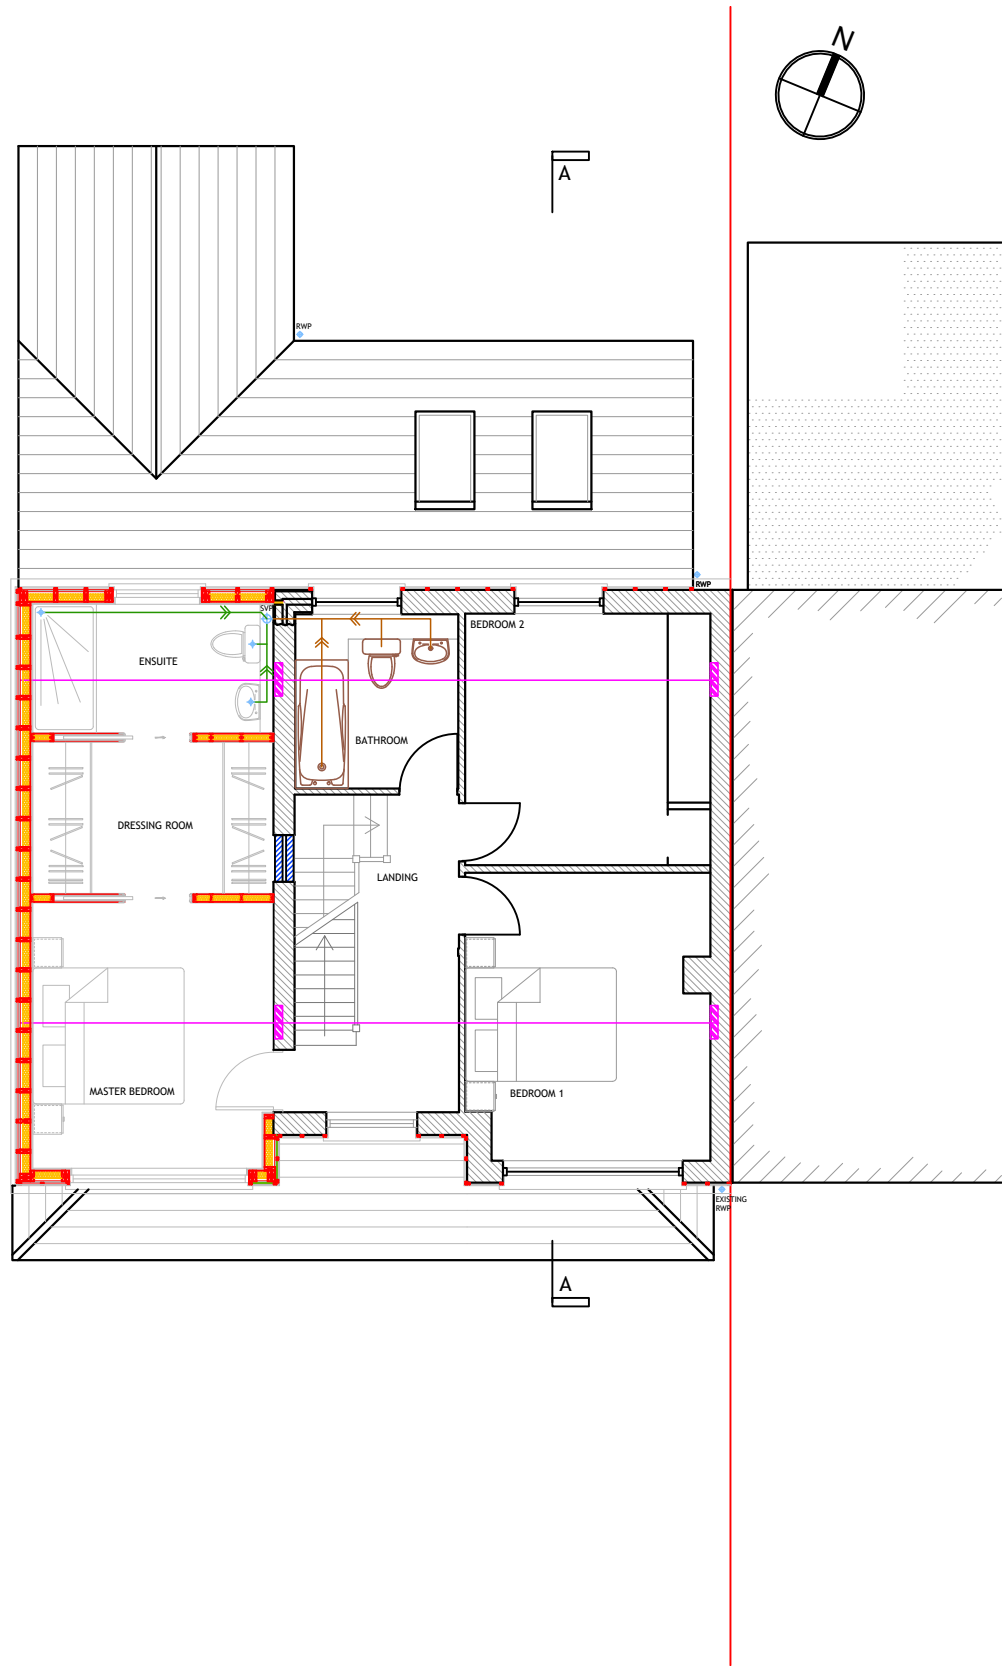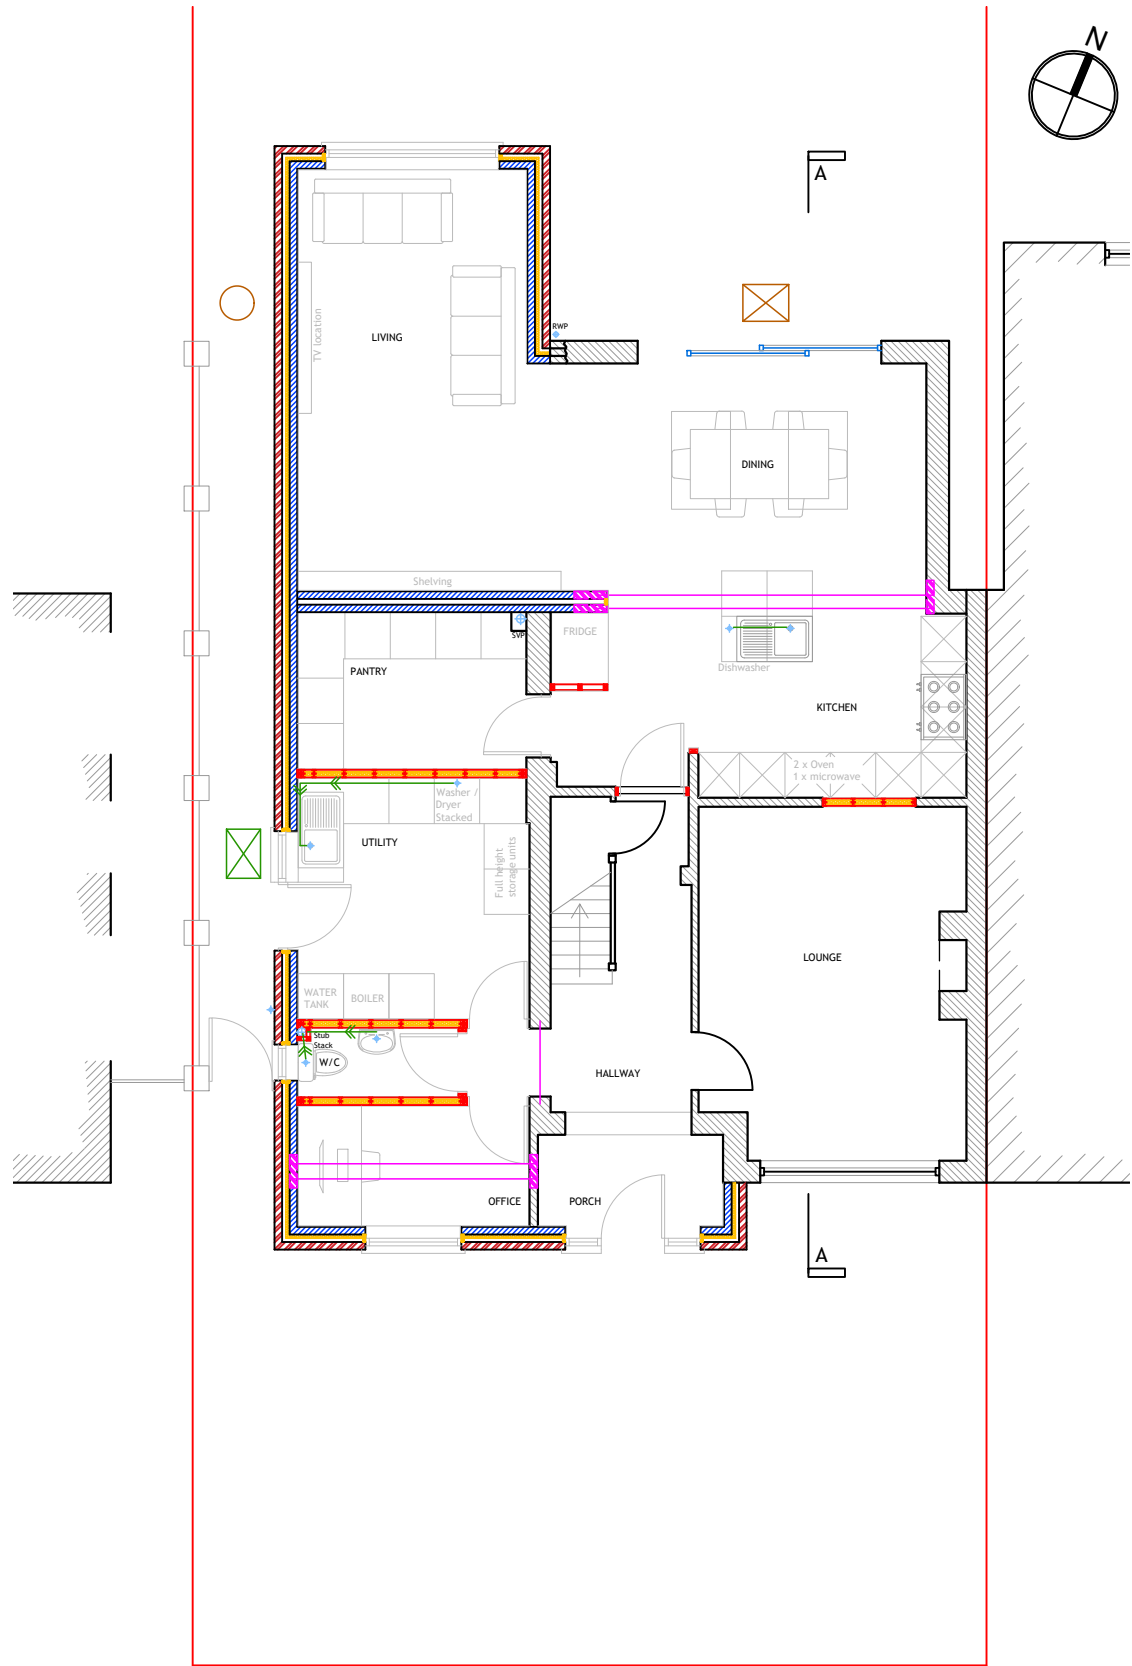

D	28/10/2022	Revised Layout	SH
C	28/10/2022	Dormer reduced in scale	TP
REV	DATE	AMENDMENT	DRAWN

hd
architects

Helyer Davies Architects Ltd
1 The Old Flour Mill,
Ensworth, PO10 7BT
01243 370 715
www.hdarchitects.co.uk mail@hdarchitects.co.uk

PROJECT
41 MEADWAY
WATERLOOVILLE
PO10 7QJ

DRAWING
PROPOSED
Floor plans
Elevations
Section
Site & Block Plan

SCALE
as noted @ A1

DATE	MAY 2021	DRAWN	SH
DRAWING NUMBER	21089 - 02	REVISION	D