


04 NORTH-EAST ELEVATION
206 UNITS 2 & 3 1:250

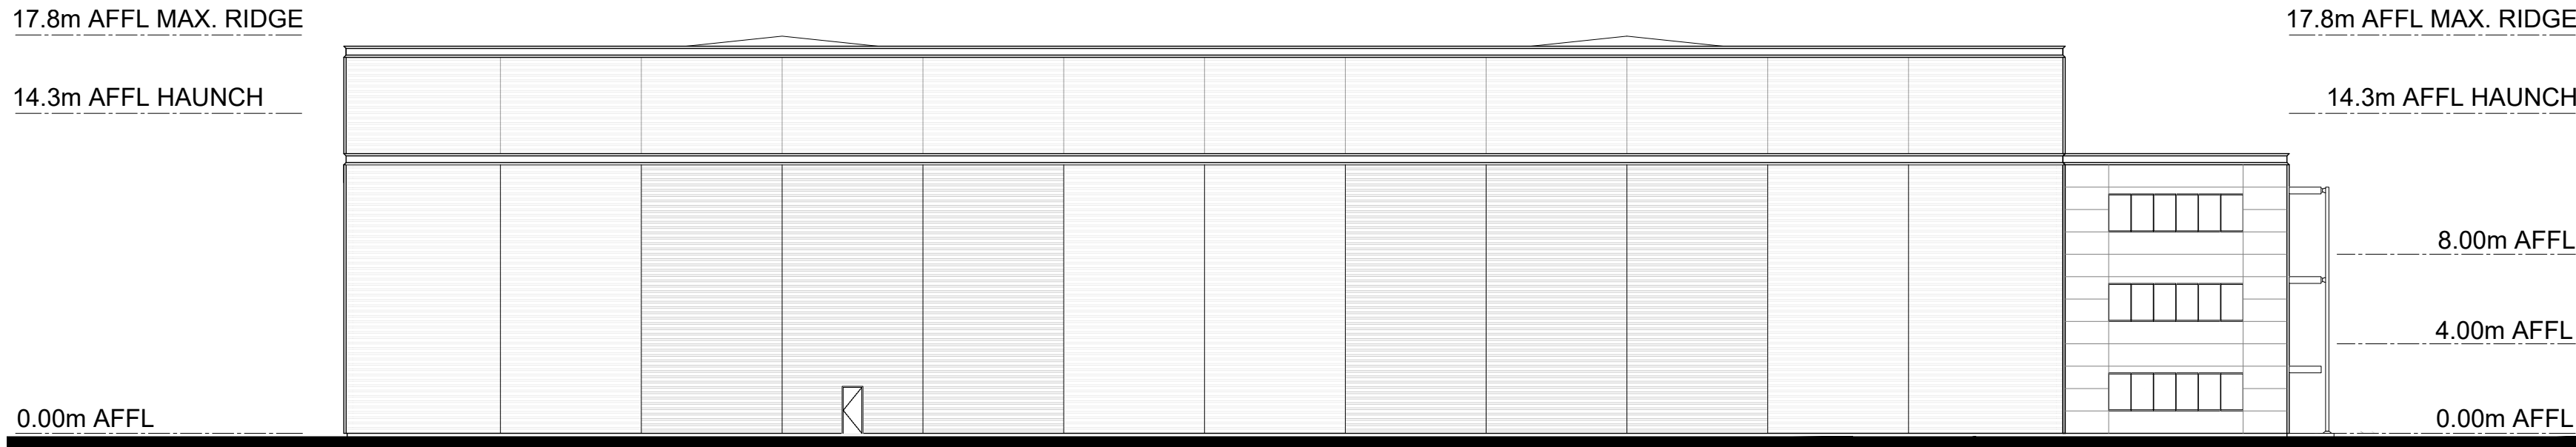



03 SOUTH-WEST ELEVATION
206 UNITS 2 & 3 1:250



02 NORTH-WEST ELEVATION
206 UNIT 2 1:250



01 SOUTH-EAST ELEVATION
206 UNIT 2 & 3 1:250

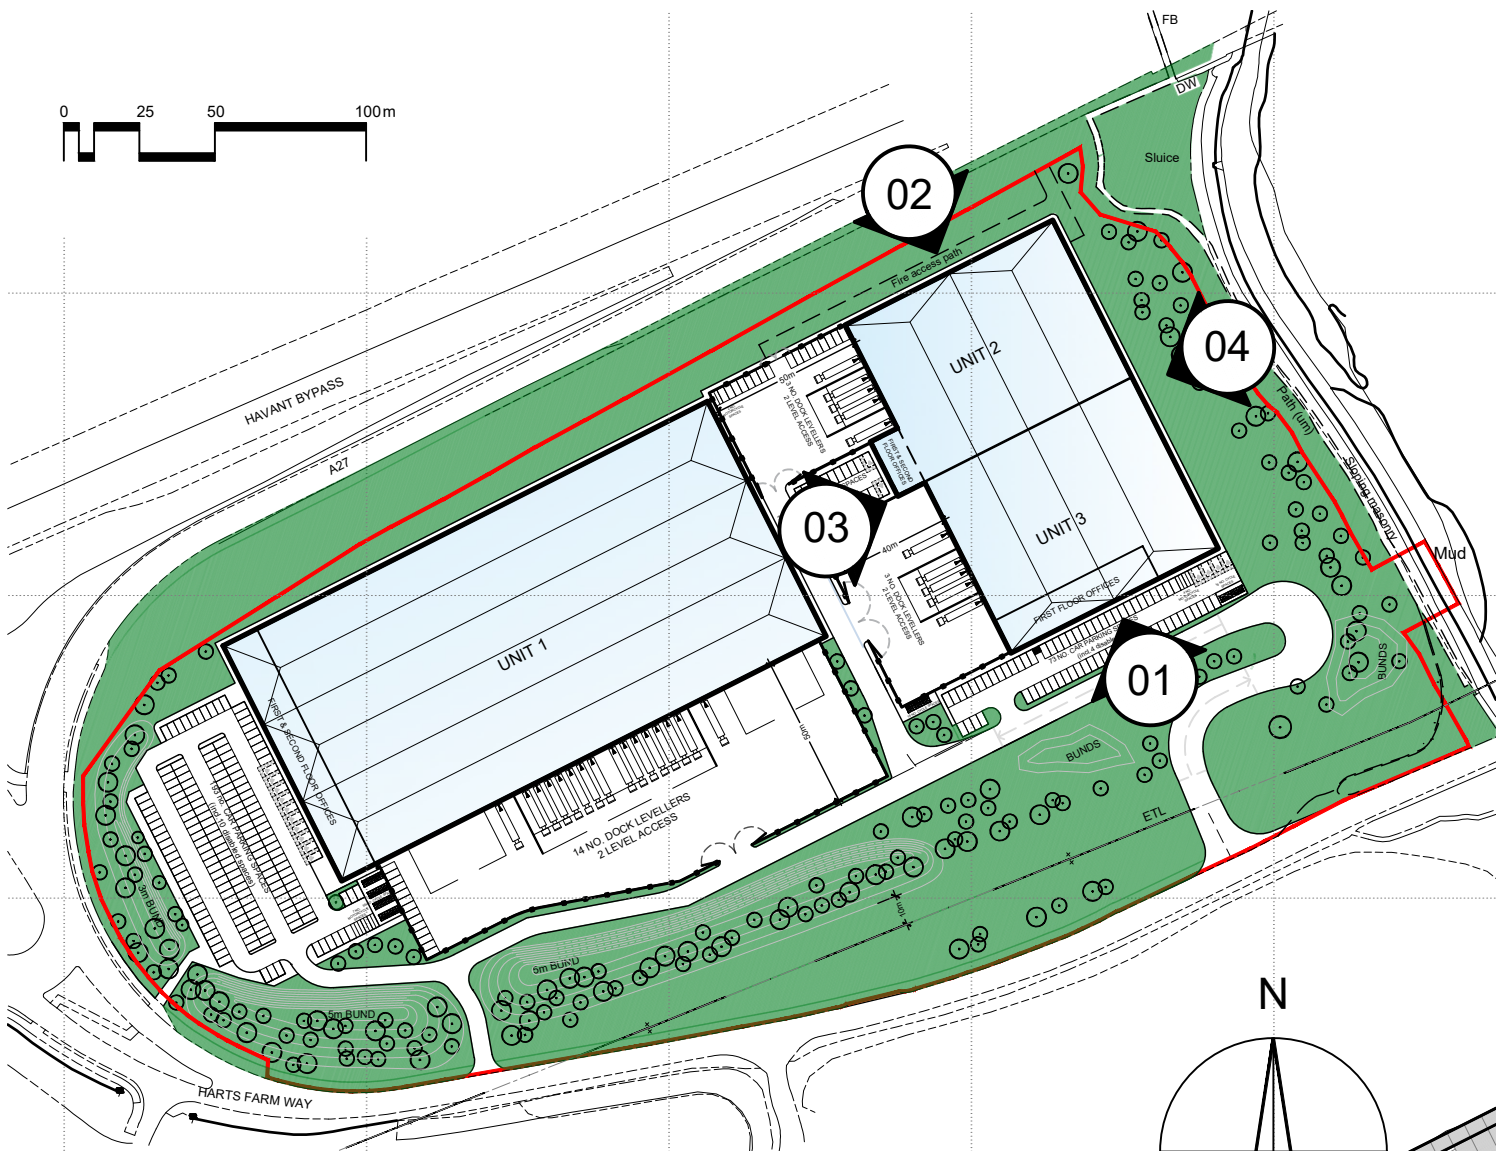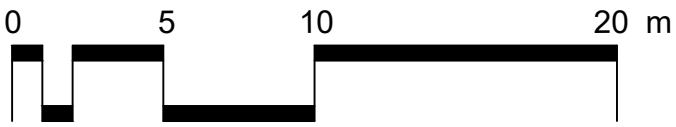

05 KEY PLAN
206 1:2500

NOTES:

SUBJECT TO STATUTORY CONSENTS

SUBJECT TO SURVEY

BASED ON OS MAP REPRODUCED BY PERMISSION OF CONTROLLER OF HM STATIONARY OFFICE (c) CROWN COPYRIGHT

COPYRIGHT RESERVED

DO NOT USE ELECTRONIC VERSIONS OF THIS DRAWING TO DETERMINE DIMENSIONS UNLESS SPECIFICALLY AUTHORISED BY MICHAEL SPARKS ASSOCIATES

IF USING AN ELECTRONIC VERSION OF THIS DRAWING FIGURED DIMENSIONS TAKE PRECEDENCE AND NOTIFY MICHAEL SPARKS ASSOCIATES OF ANY DISCREPANCIES

A	26/04/2022	Haunch & roof height updated	AH	AC
-	09/02/2021	First Issue	AH	AC
REV	DATE	NOTE	DRAW	CHK



CHARTERED ARCHITECTS

11 PLATO PLACE
STATIONS ROAD
LONDON SW6 4TU

TELEPHONE 020 7736 6162

www.msa-architects.co.uk

TITLE

HARTS FARM WAY, HAVANT

DRAWING

INDICATIVE ELEVATIONS - UNITS 2 & 3

SITE LAYOUT OPTION 3

CLIENT

CLOWES DEVELOPMENTS (UK) LTD.

DATE	SCALE	DRAWN
FEBRUARY 2021	1:250 @ A1	AH
	STATUS	CHECKED
	PLANNING	AC

DRAWING NUMBER

31383 / PL / 206 A