




E01 - NORTH ELEVATION
1 : 200

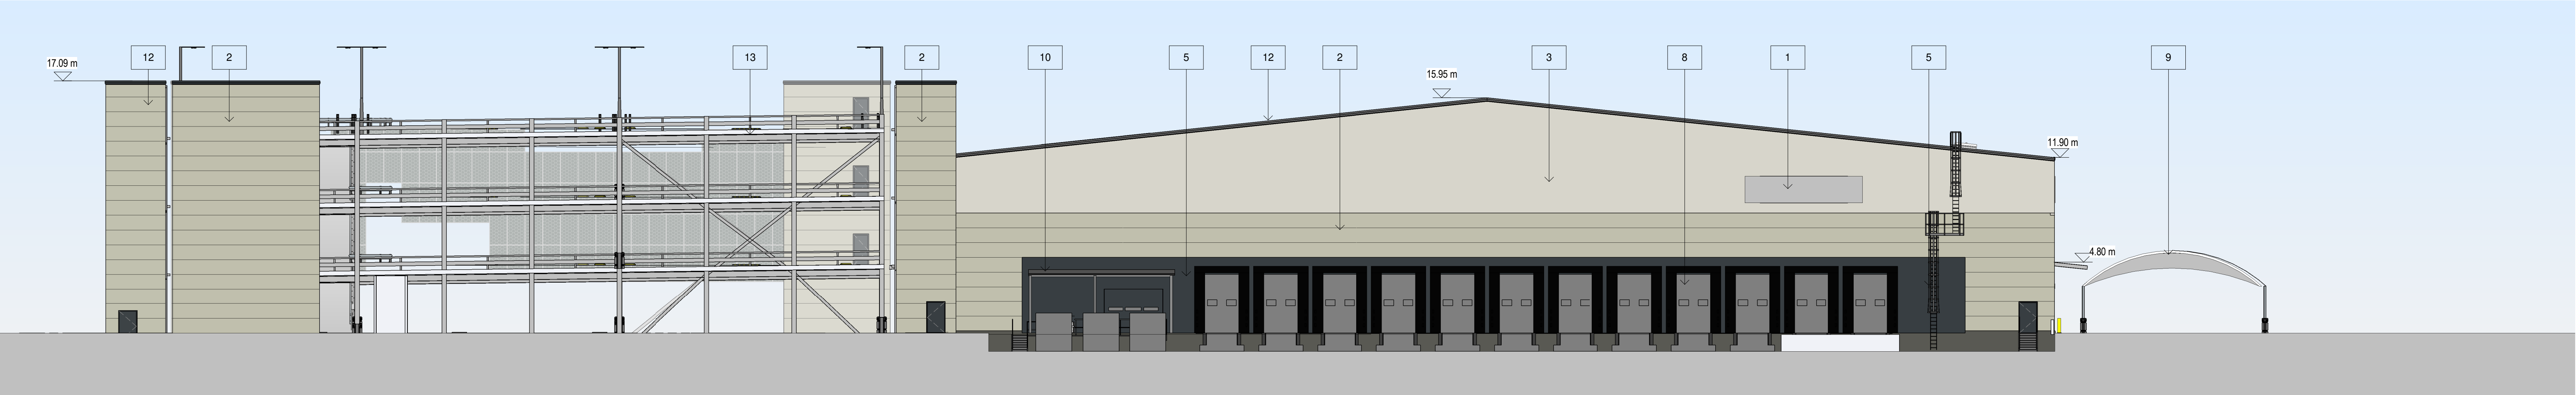

E02 - EAST ELEVATION
1 : 200

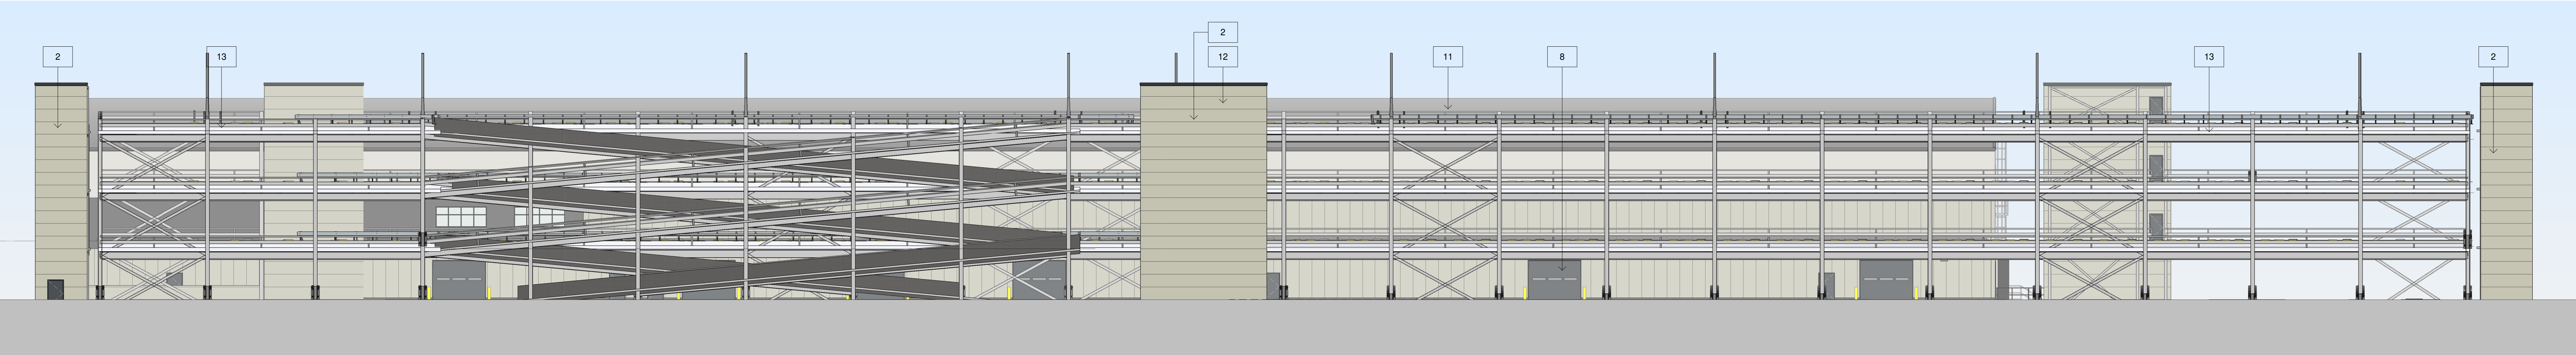


E03 - SOUTH ELEVATION
1 : 200

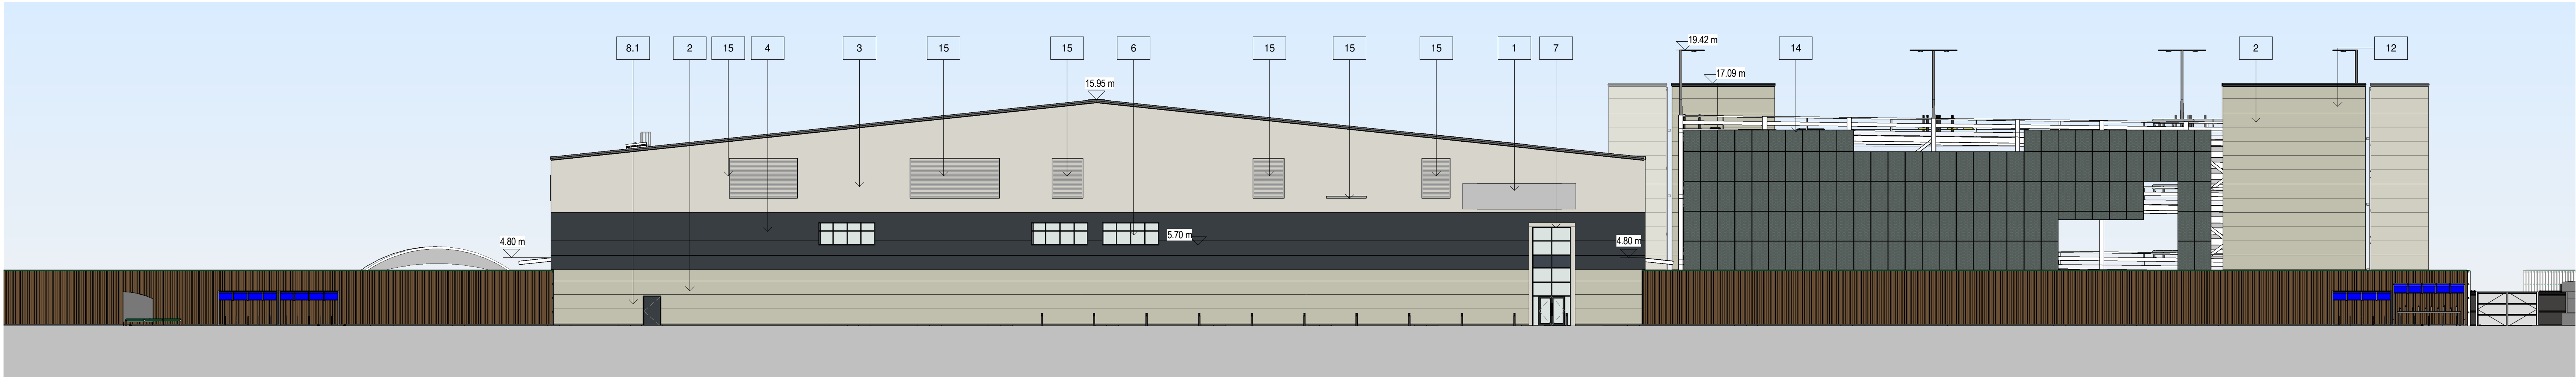

E04 - WEST ELEVATION
1 : 200



Architects are to be notified of any discrepancies.
Contractors must check all dimensions on site.
This drawing is subject to copyright laws and is to be used on this project only.
The drawing is to be used only for the information as stated only.
For other information refer to the latest revision of any cross referenced drawings.
To be read in conjunction with relevant design standards/protocols.

This is a colour drawing. In order to ensure any subsequent reproduction is viewed correctly it should be printed in full colour.

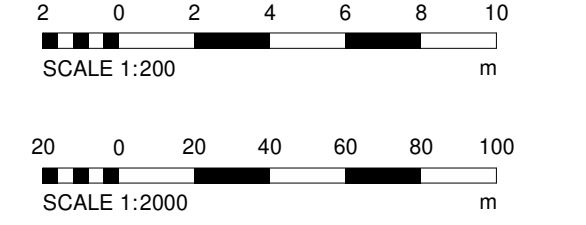

EXTERNAL ENVELOPE MATERIALS

- 1 INDICATIVE SIGNAGE LOCATIONS, SUBJECT TO SEPARATE APPLICATION
- 2 MAIN WAREHOUSE COMPOSITE CLADDING PANEL (TRAPEZOIDAL) COLOUR - WHITE GREY
- 3 MAIN WAREHOUSE COMPOSITE CLADDING (TRAPEZOIDAL) PANEL COLOUR - WHITE GREY
- 4 OFFICE COMPOSITE CLADDING PANEL (FLAT) - MERLIN GREY
- 5 LOADING DOCK CONCRETE SANDWICH WALL PANEL SYSTEM
- 6 ALUMINUM CURTAIN WALLING SYSTEM.
- 7 ENTRANCE FEATURE TO BE COMPOSITE CLADDING SYSTEM - COLOUR WHITE GREY.
- 8 EXTERNAL LOADING DOORS. COLOUR ANTHRACITE GREY
- 8.1 PPC SOLID CORE STEEL EXTERNAL DOORSET. COLOUR ANTHRACITE GREY
- 9 CANOPY POST AND ROOF STRUCTURE TO SPECIALIST DESIGN
- 10 GALVANISED STEEL FRAME WASTE CANOPY
- 11 SINGLE PLY MEMBRANE ROOF - COLOUR GREY
- 12 POLYESTER POWDER COATED ALUMINIUM KINGSPAN VERGE CAPPING, COLOUR GREY
- 13 PROTECTION BARRIER TO THE PERIMETER OF VAN LOADING DECK. GALVANISED METAL MESH INFILL BETWEEN DECK STRUCTURAL COLUMNS.
- 14 PERFORATED MESH PANEL. EXPANDED ALUMINIUM MESH. POWDER COAT FINISH
- 15 CONFIRMED LOUVRE POSITIONS SUBJECT TO M&E DESIGN & SPECIFICATION COLOUR TO MATCH CLADDING

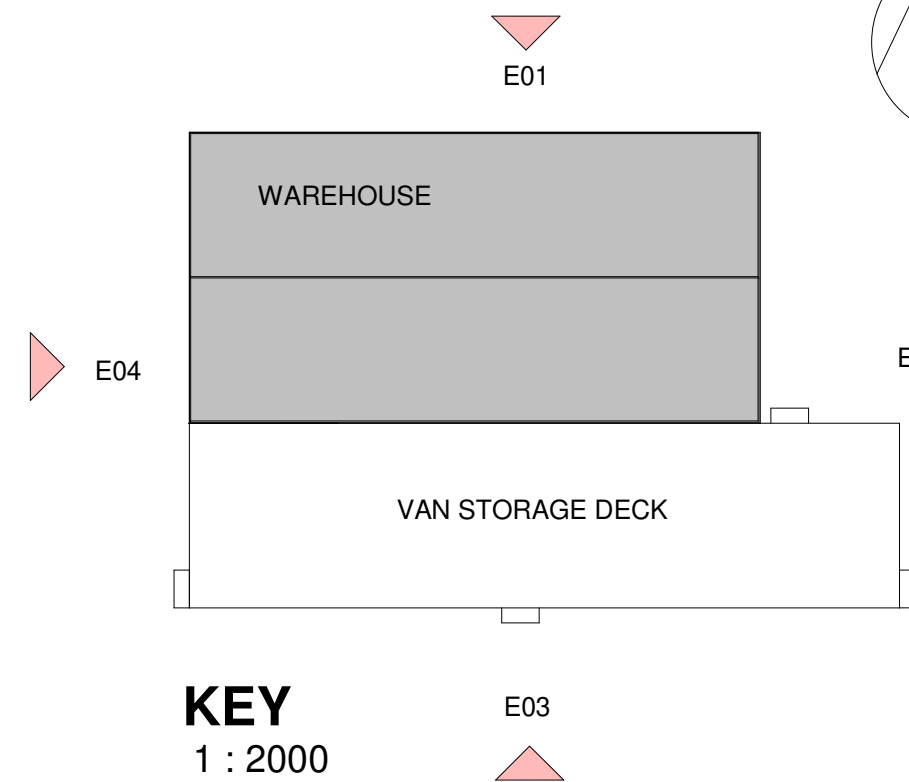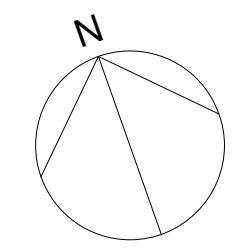

P12	CLADDING PROFILE UPDATED	22.06.22	DW	DW
P11	DESIGN REVERTED VAN DECK START CORE CLADDING TO HORIZONTAL	20.06.22	DW	DW
P10	CLADDING MATERIAL UPDATED	20.05.22	JN	CV
P9	LOUVRE DESIGN UPDATED	14.02.22	DW	DW
P8	FOLLOWING M&E CO-OPERATION MEZZANINE LEVEL DESIGN DEVELOPMENT	27.01.22	DW	RM
P7	PLANNING ISSUE - DRAWING UPDATES TO CAPTURE LATEST DESIGN DEVELOPMENT	22.11.21	CV	DW
P6	GENERAL UPDATE	05.02.21	GK	EJ
P5	LIGHTING COLUMNS ADDED	01.02.21	GK	PW
P4	STAIRCASES RELOCATED	26.01.21	GK	PW
P3	LOUVRES ADDED TO WEST ELEVATION	10.09.20	GK	RK
P2	CLADDING AND PAINTING TONES SOFTENED AND SKY ADDED	29.06.20	EJ	RK
P1	FIRST ISSUE	25.06.20	EJ	PW
Rev	Description	Date	Drawn	Checked

Status

PLANNING

SMR

SMALLEY MARSEY RISPIN
ARCHITECTS

Floor 2 - The Exchange Station Parade Harrogate HG1 1TS
01423 707 757 admin@smrarchitects.co.uk

Project

HAVANT, NEW LANE

Client

HAVANT PROPERTY INVESTMENT LLP

Drawing Title

PROPOSED WAREHOUSE ELEVATIONS

Proj Ref	Origin	Zone	Level	Type	Role	Num	Status	Rev
---7379	SMR	00	ZZ	DR	A	2101	S4	P12
SMR Job Ref	Sheet	A0	Scale	NOTED	Drawn	EJ		