


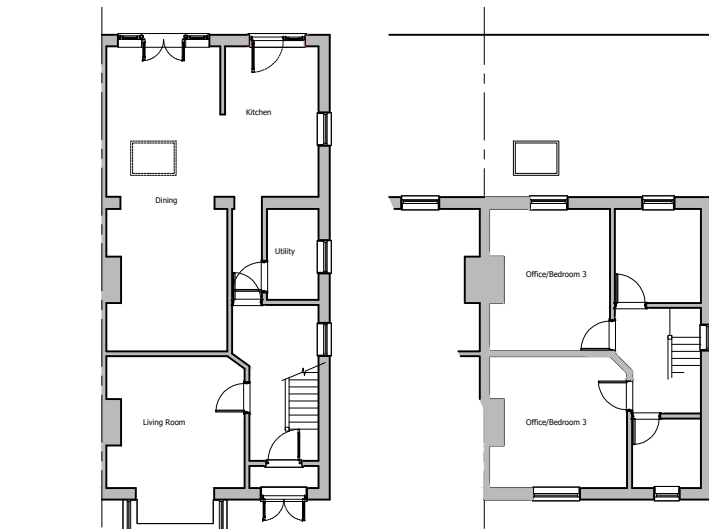


EXISTING GROUND FLOOR PLAN

1:100@A1

EXISTING FIRST FLOOR PLAN


1:100@A1

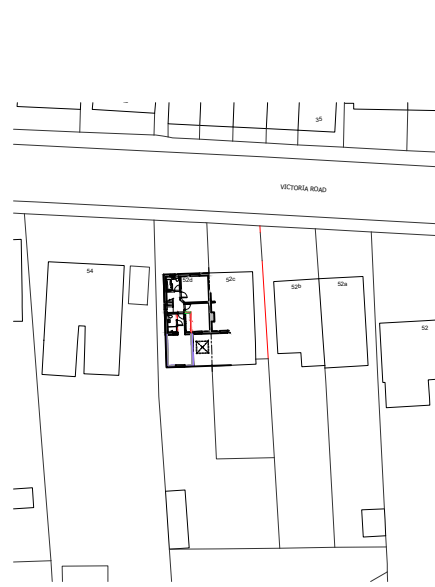

Proposed Block Plan

scale A1 1:500, A3 1:1000


0 1:1000 100m

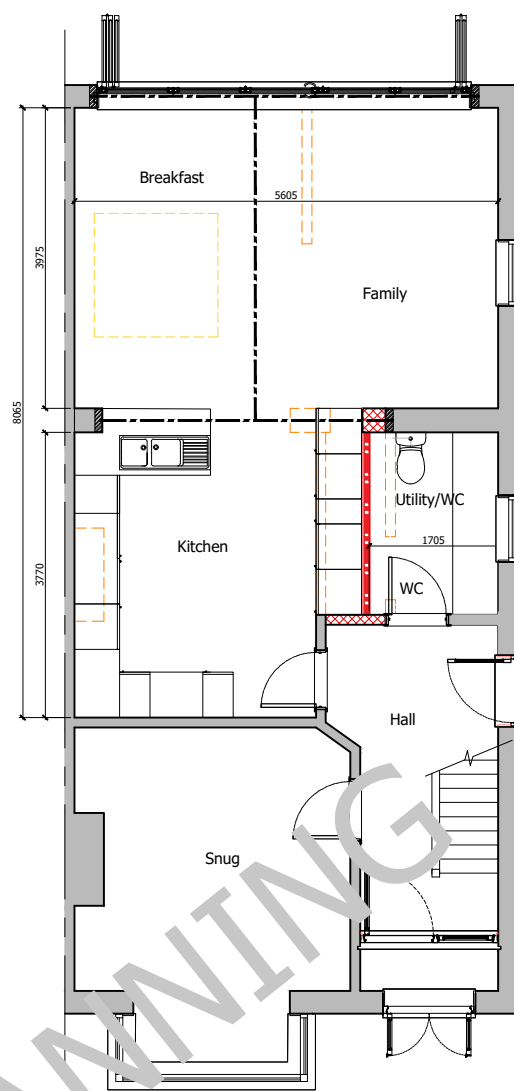

PROPOSED GROUND FLOOR PLAN

1:100@A1

1:50 5m

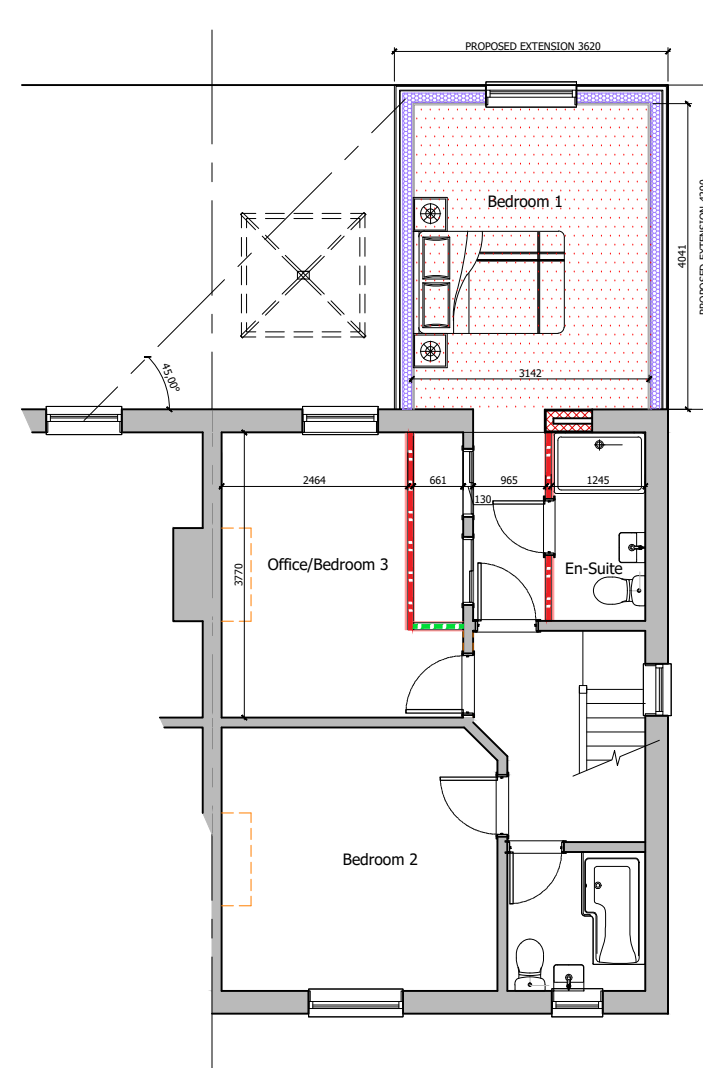

PROPOSED FIRST FLOOR PLAN

1:100@A1



EXISTING FRONT ELEVATION


1:100@A1

EXISTING SIDE ELEVATION

1:100@A1


EXISTING REAR ELEVATION

1:100@A1

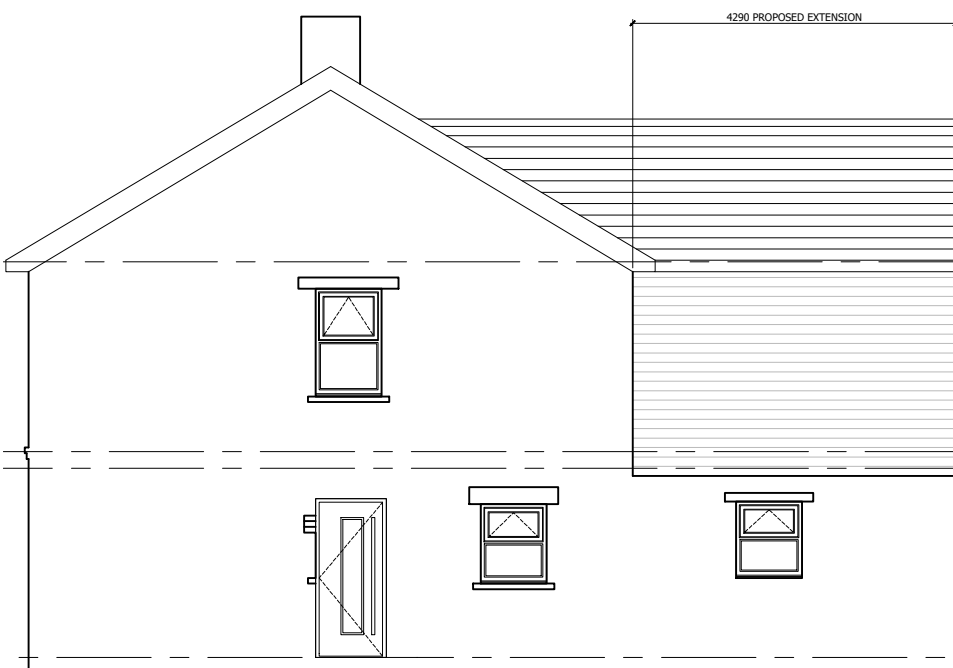


PROPOSED SIDE ELEVATION

1:100@A1

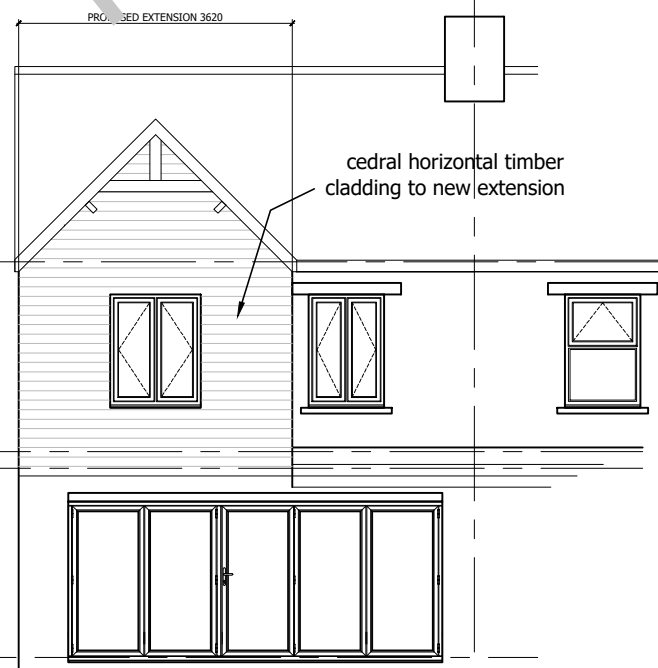


PROPOSED REAR ELEVATION

1:100@A1

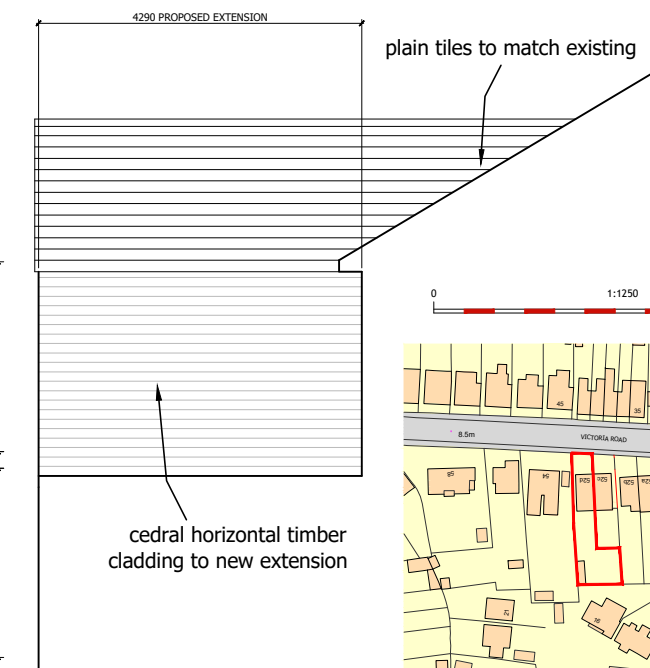

PROPOSED SIDE ELEVATION

1:100@A1

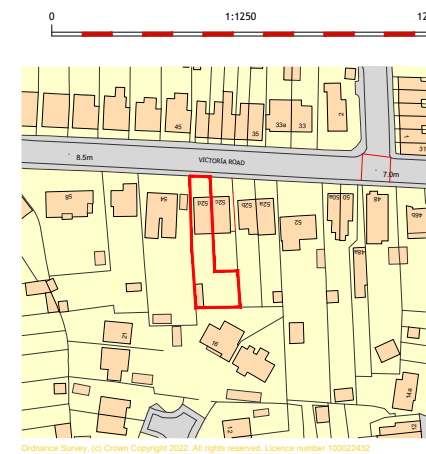

Location Plan

scale A1 1:1250

notes

this drawing is the copyright of the HRP ARCHITECTS LTD and must not be reproduced in whole or part or used for the execution of works without their permission.

all dimensions to be checked on site prior to commencement of construction works and the architect notified of any discrepancy.

figured dimensions are to be used in preference to scaled dimensions.

no deviation from this drawing will be permitted without prior consent of the architect.

all drawings are prepared subject to a full measured and structural survey of the buildings and site.

all structural work is subject to the appointment of a structural engineer to confirm and agree the structural proposals.

os promap licence no. 100020449.

scale width 100mm @ a1 - 50mm @ a3

client

revision	notes	date	drawn	check

hrp

architects ltd

First Floor, 18 Limerline Spur
hilsa, portsmouth, hampshire, po3 5hj

tel: 023 9269 1843

fax: 023 9263 9722

email: info@hrp-architects.com

website: hrp-architects.com

project
52D Victoria Road
Emsworth

detail
Proposed and Existing
Plans and Elevations

drawn mJw checked mmh

date Feb 2022 status Discussion

a1 scale as shown a3 scale rev

8929 01