


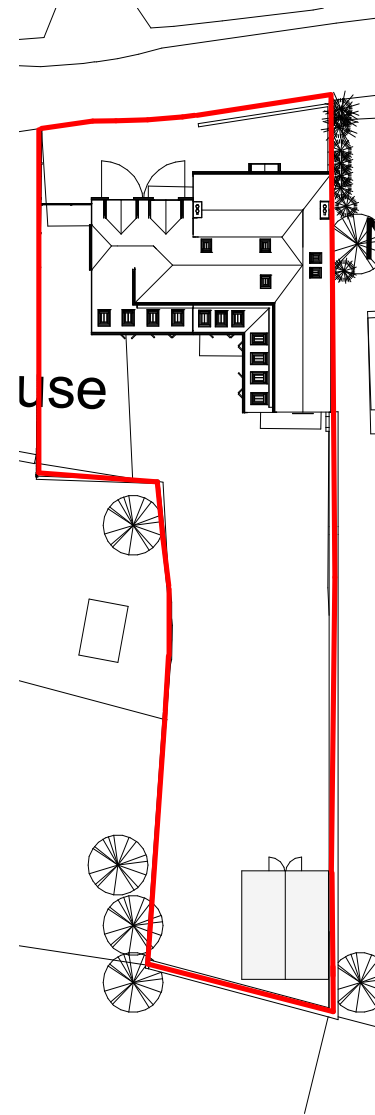


2 Site Plan

1 : 500

0 1 2 3 4 5 10 Metres

1 / 500 scale bar

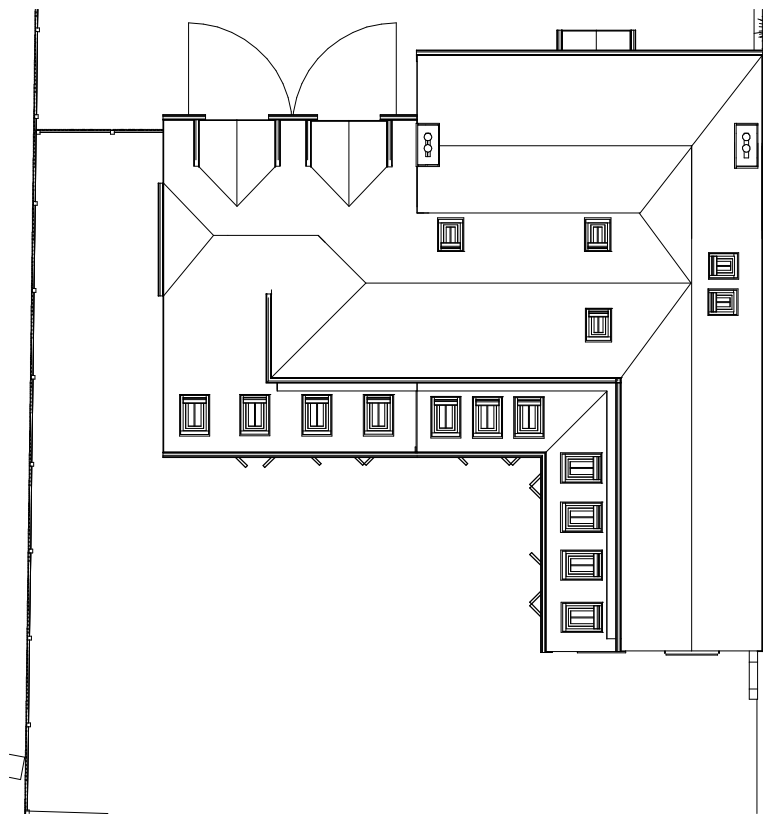

4 Roof Plan

1 : 200

0 1 2 3 4 5 10 Metres

1 / 200 scale bar

Levels

The construction area of the site is level hence no level survey has been provided

Flood Risk

This site does not fall in a flood risk area hence no flood risk assessment has been provided

Tree Survey


This proposal has no impact on trees

Parking Provision

This site has 6 parking spaces which is adequate for the proposal

Boundary Treatment

The boundaries are made up of hedging, approximately 1.8 m fences and walls which will be unchanged

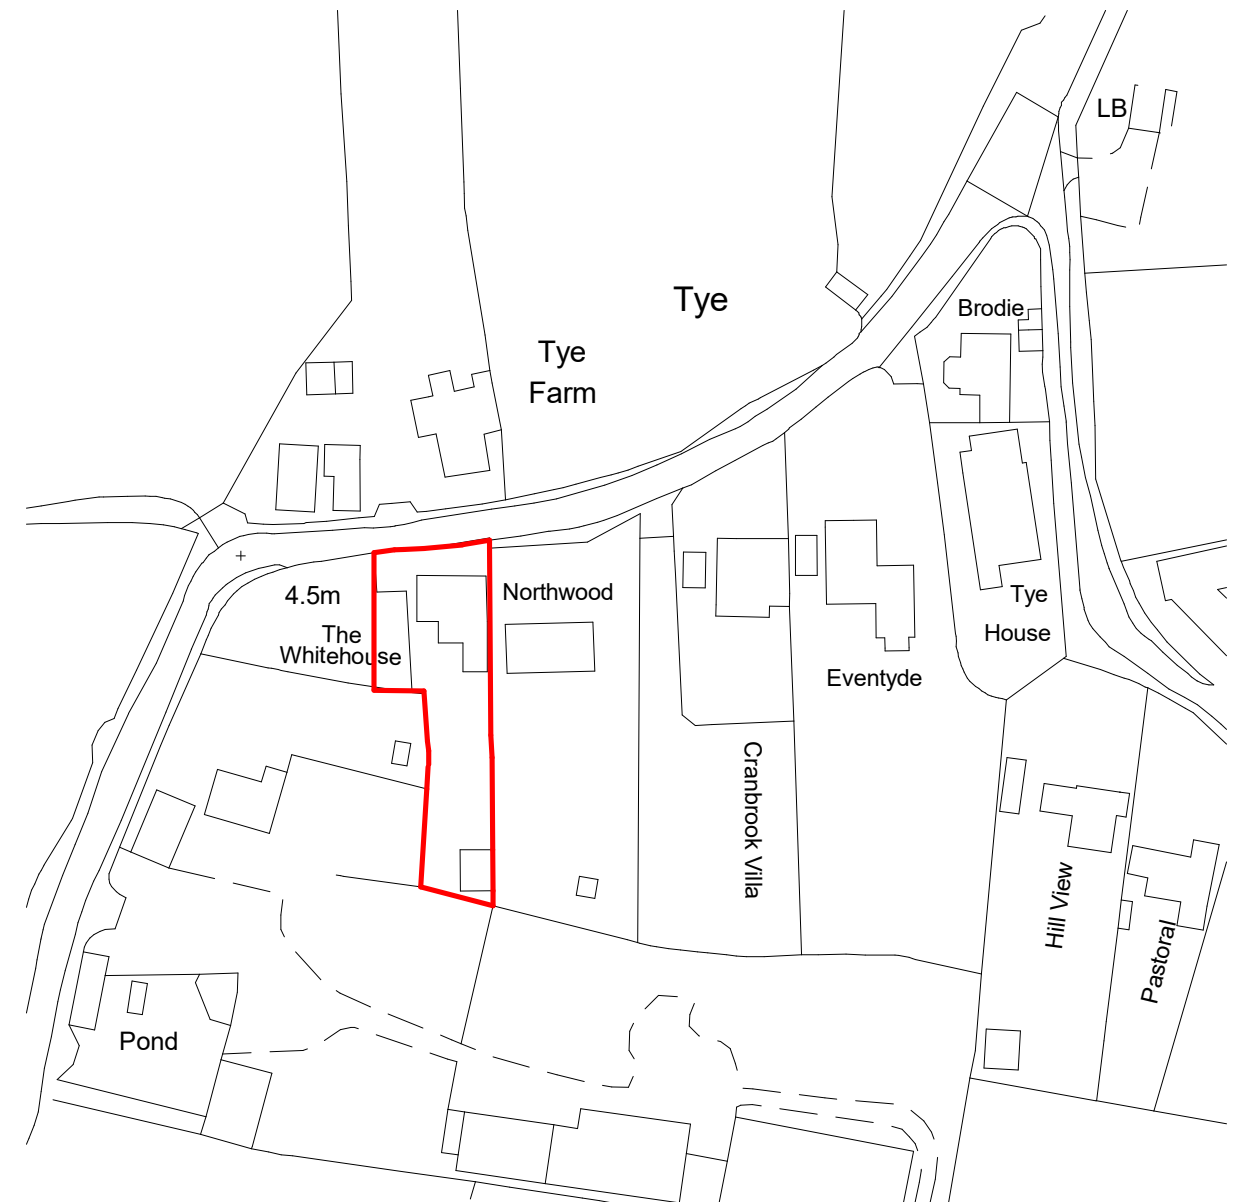

1 Location Plan

1 : 1250

This map was purchased from
emapsite.com on 31.3.2022 and is subject
to the following © Crown copyright and
database rights
Ordnance Survey 0100031673

0 10 20 30 40 Metres

1 / 1250 scale bar



**IJ Murray
Associates Ltd**



CIAT
REGISTERED PRACTICE

www.ijma.co.uk

I J Murray Associates
Ltd
200 Seafront
Hayling Island
Hampshire
PO11 9HR
Phone 07779 246915

These drawings are for planning and building regulation
purposes only and are not for construction. All dimensions
should be checked on site before work commences

These drawings are the
property of IJ Murray
Associates Ltd and should
not be reproduced or used
in any way without the
permission of a Director of
IJ Murray Associates Ltd

Mr & Mrs Butler

**White Hse Copse Lane
HI Proposed V12**

Site and Location Plan

Project number Project Number

Date Issue Date

Drawn by Author

Checked by Checker

A111

Scale As indicated