




FRONT ELEVATION (SOUTH WEST)
1:100

 

REAR ELEVATION (NORTH EAST)
1:100

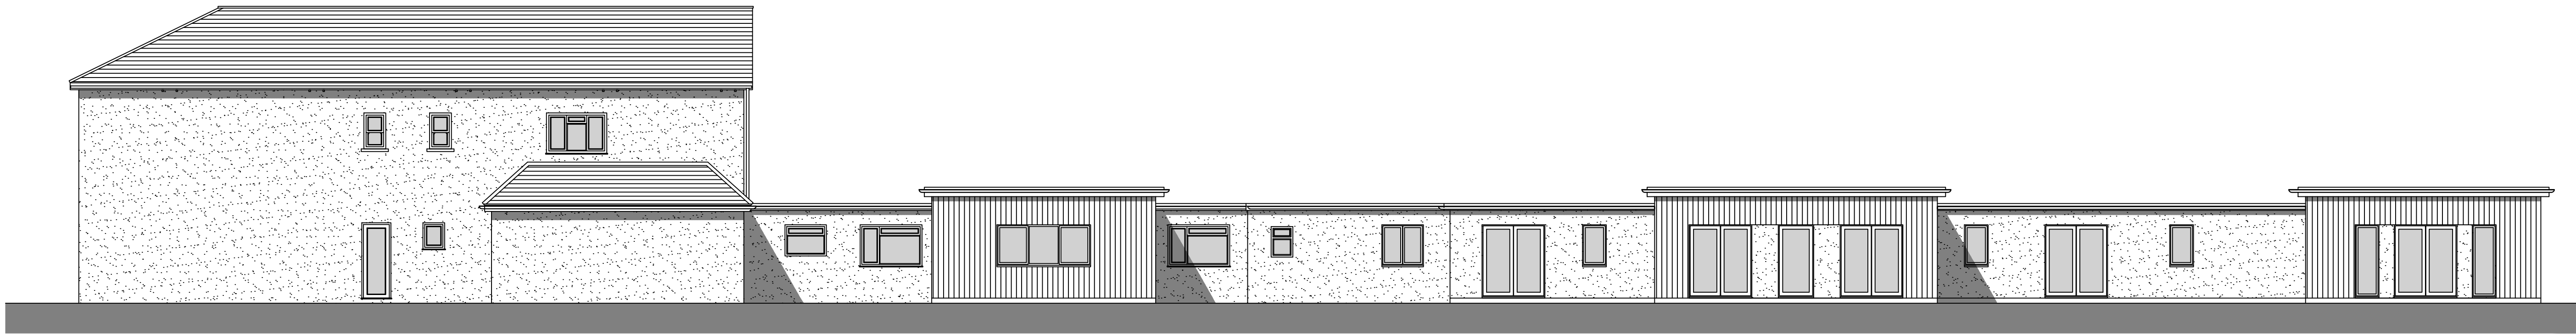

SIDE ELEVATION (SOUTH EAST)
1:100

 

SIDE ELEVATION (NORTH WEST)
1:100

1:100
0 2m 4m 6m 8m 10m

JOB TITLE WHITE LODGE CARE HOME 67 HAVANT ROAD PORTSMOUTH		DRAWING TITLE PROPOSED ELEVATIONS	
SCALE 1:100@A1	DRAWING NUMBER BDS-WL-P06		REVISION
DATE NOV 21			



Building Design Studio, 28 Kingshill Avenue, Kingshill, West Malling, Kent, ME19 4AE.
T: 01732 424547 E-mail: mail@bdsstudio.co.uk Web: www.bdsstudio.co.uk DO NOT SCALE FROM THIS DRAWING