




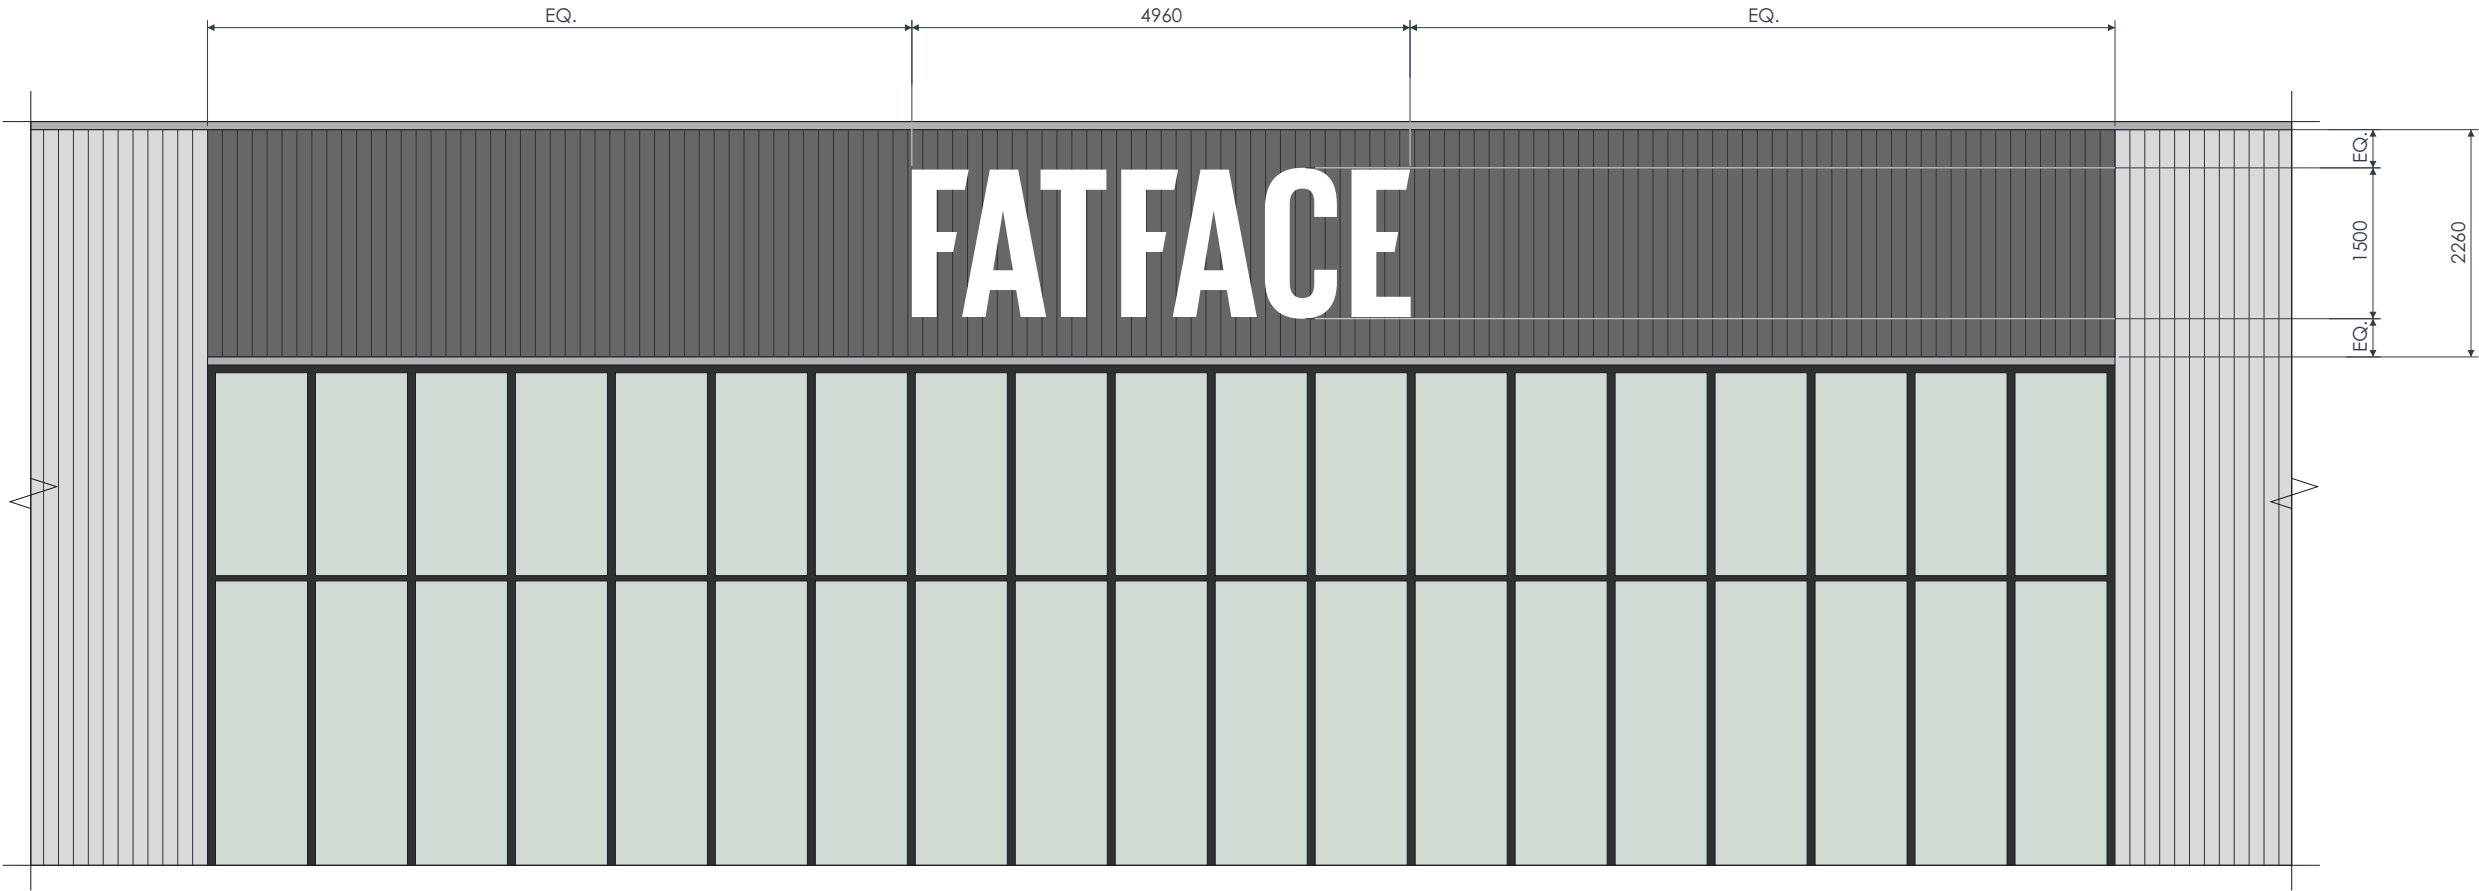

PROPOSED FRONT ELEVATION
scale 1:75

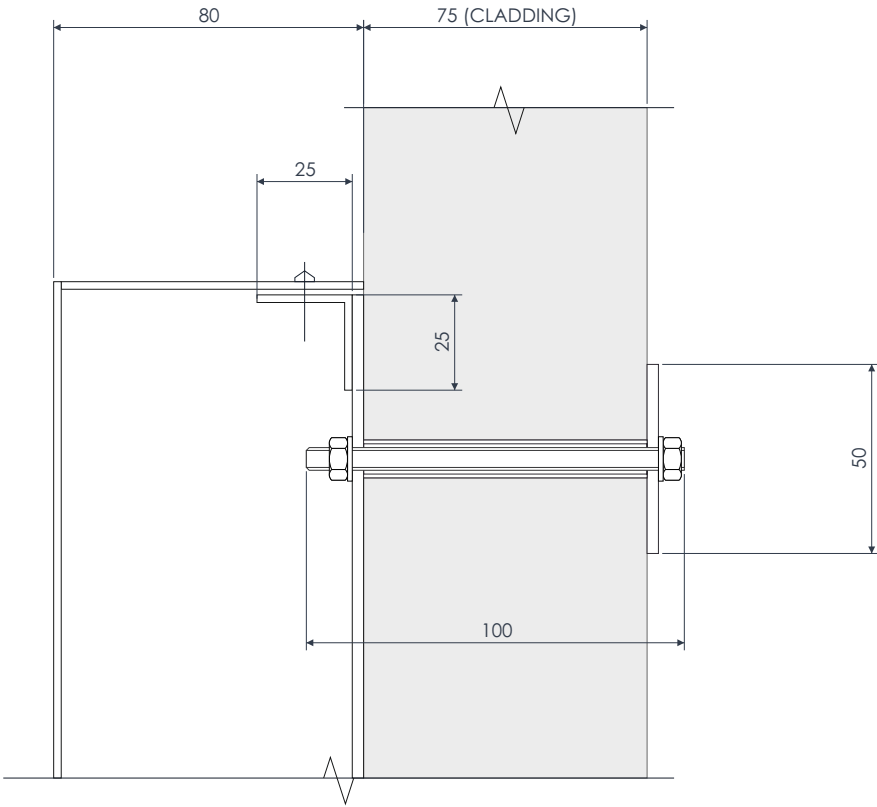

PARTIAL SECTION/FIXING DETAIL
scale 1:2

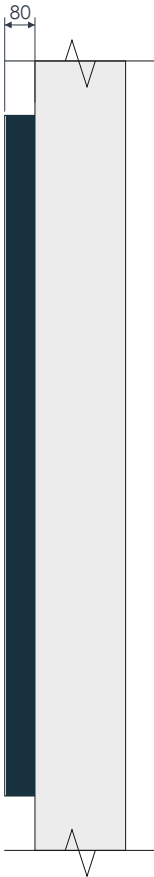

TYPICAL LETTER SIDE VIEW
scale 1:20

BUILT UP LETTER - STAINLESS STEEL SPEC		PROD. FILES
FACE	1/2mm (TBC) 304 descaled stainless steel	X
RETURNS	1/2mm (TBC) 304 descaled stainless steel	
BACK	3mm aluminium	X
PAINT FINISH	RAL9010 SG white (FACES) RAL5008 SG Sea Serpent blue (RETURNS)	
RETURN FIXINGS	M4 pan head to steel angle brackets, paint to match letter faces and returns	
LETTER FIXINGS	TBC following site survey proposed - M6x100mm studs, nut fixed within letter + internally behind cladding via 50x50mm dia. bespoke washer	
ILLUMINATION	N/A	
PAPER PLOT/V GUIDE	paper plot fitting guide required	X
QUANTITY	1 no set	
OTHER DETAIL		

Client/ Job No.	Revisions				Issue No.	PM	Drawn	Survey	Design House Swift Business Park Burwash Road Broad Oak East Sussex TN21 8UP Tel: (01435) 866763 Fax: (01435) 867213 Email: sales@graffitidesign.co.uk graffiti design
FAT FACE					A01-01	BP	RB	-	
Job Title/ Site					Date 1st drawn		Scale at A3		
MAIN EXTERNAL SIGNAGE LAYOUT/HEAD OFFICE, HAVANT					14.12.2021		1:75, 1:2		
Drawing Title					File reference				
DRG001 - PROPOSED SIGNAGE LAYOUT					\\GRAFFITI-SERVER\media2\PROJECTS - GRAFFITI\Fat Face\Fat Base\2021\ PRODUCTION				Griffiti design international Ltd own the copyright of this design. Reproduction of this artwork or any part thereof without written permission from Griffiti Design international Ltd will be subject to a minimum charge of £150 for copyright infringement. All dimensions are in millimetres unless otherwise stated. Please check details are accurate before production. www.graffitidesign.co.uk