




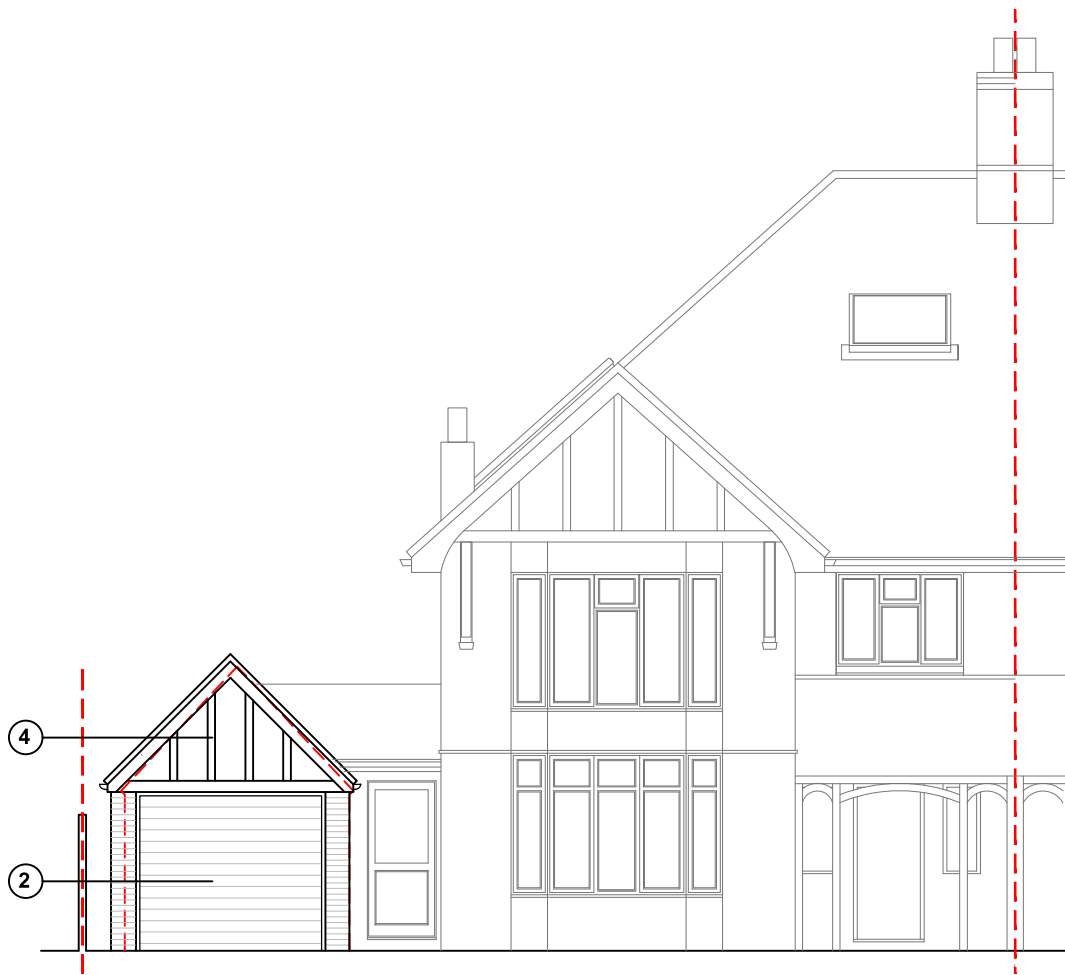

East (Front) elevation

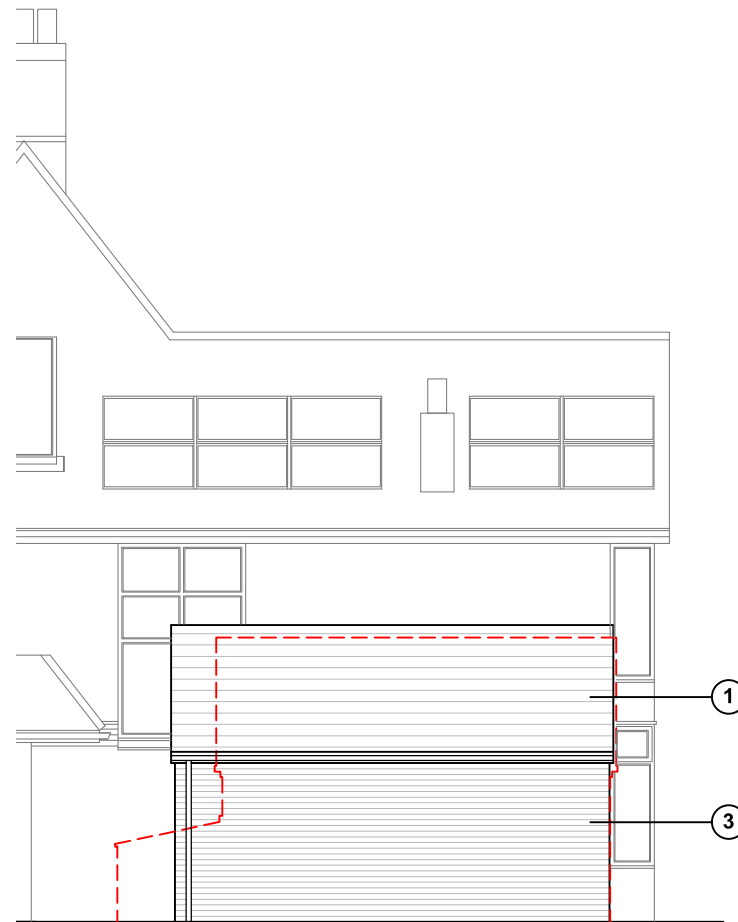


South (side) elevation

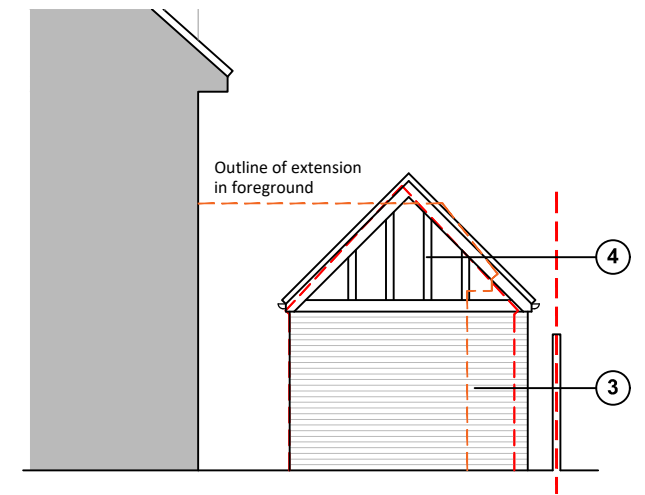


West (Rear) elevation



North (side) elevation

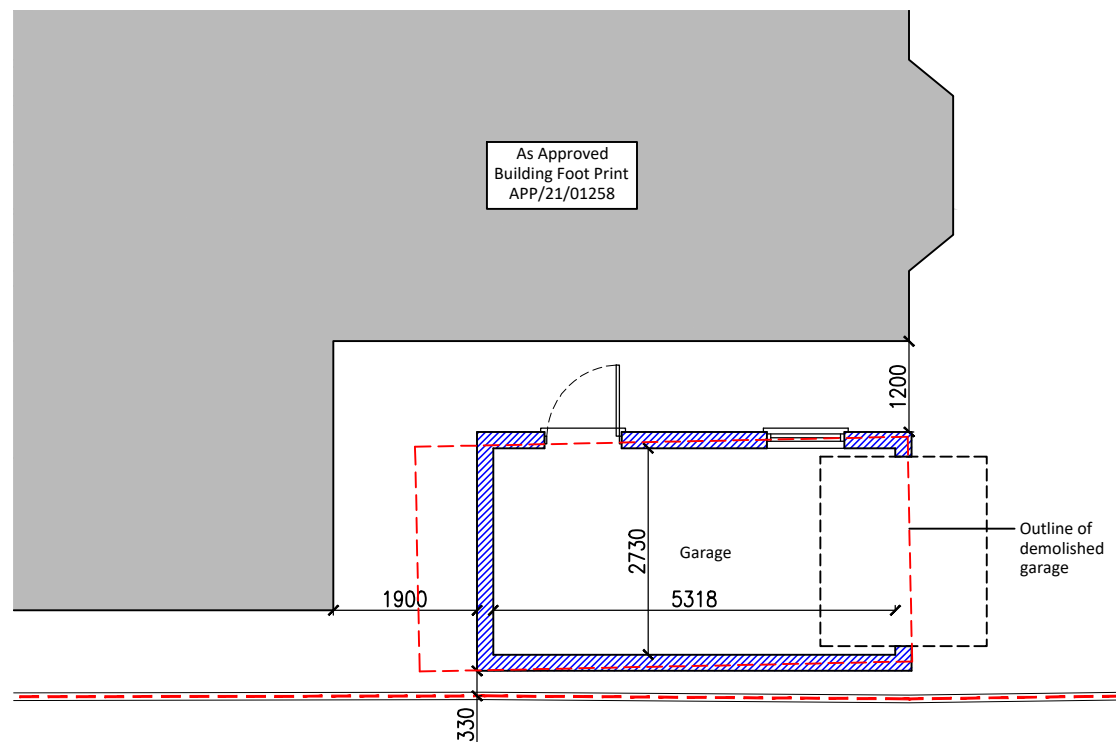

Floor Plan

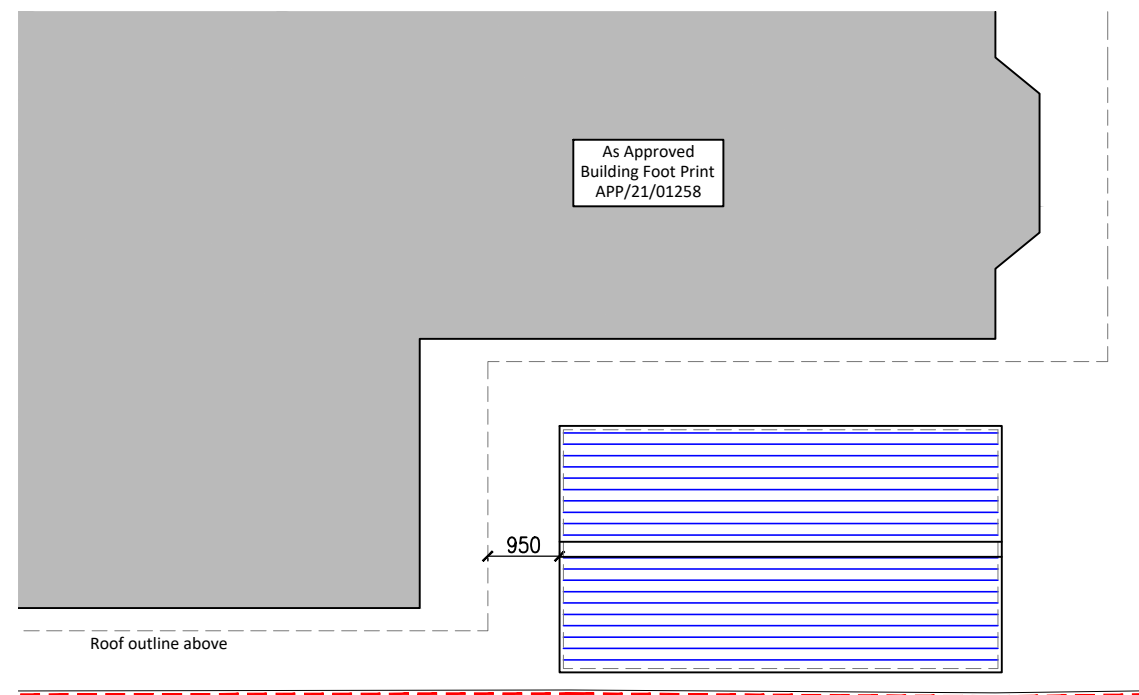


Roof Plan

Proposed schedule of materials:

- ① Tiled roof to match existing
- ② UpVC doors & windows to match existing
- ③ Bricks to match existing
- ④ Painted timber to match existing

Proposed Plans & Elevations scale 1:100

 

Existing walls  Proposed walls 

For MR NEAL & MISS SYE		Title PROPOSED FLOOR PLANS AND ELEVATIONS		Office Tel: 01243 933732	
Project REPLACEMENT GARAGE AT WOODLANDS, ADDERBURY AVENUE, EMSWORTH, PO10 7TG		Date FEB 22	Drawn LL	Scale 1:100 @ A3	Checked -
		Job Number PL.519.21	Drawing Number -09	Revision	
		Email: admin@jb-architecture.com		Web: www.jb-architecture.com	
					