



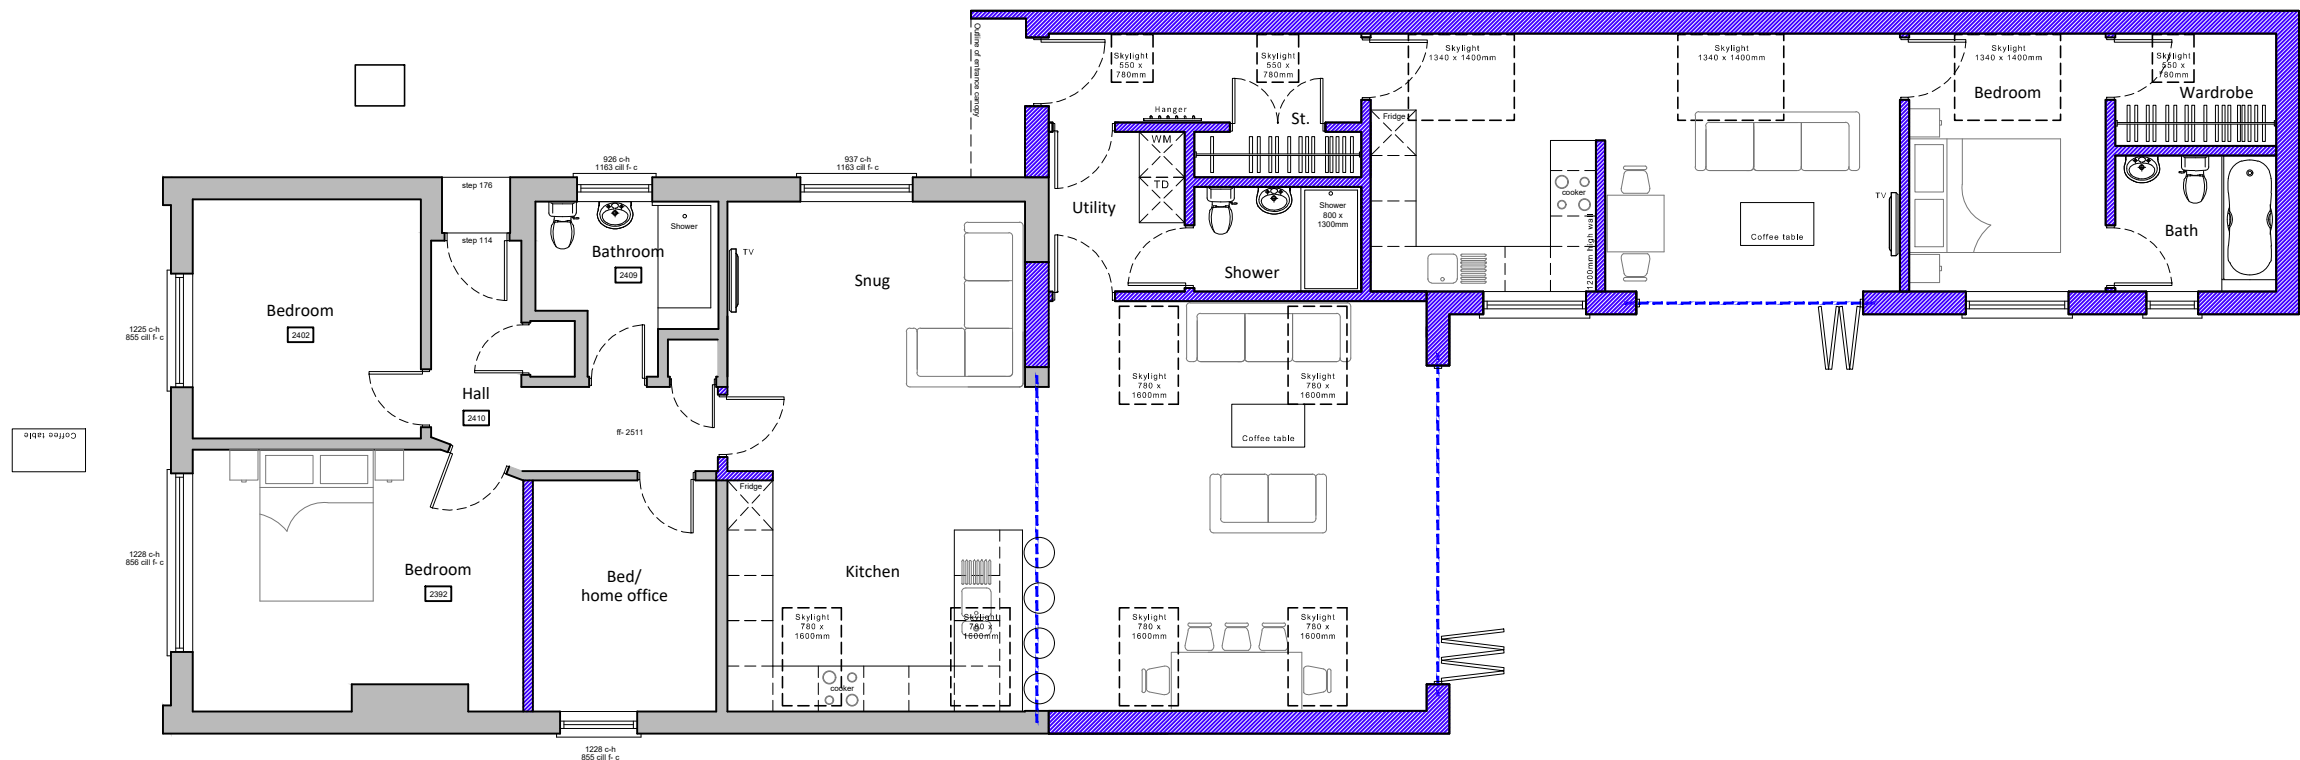

Proposed ground floor plan scale 1:100

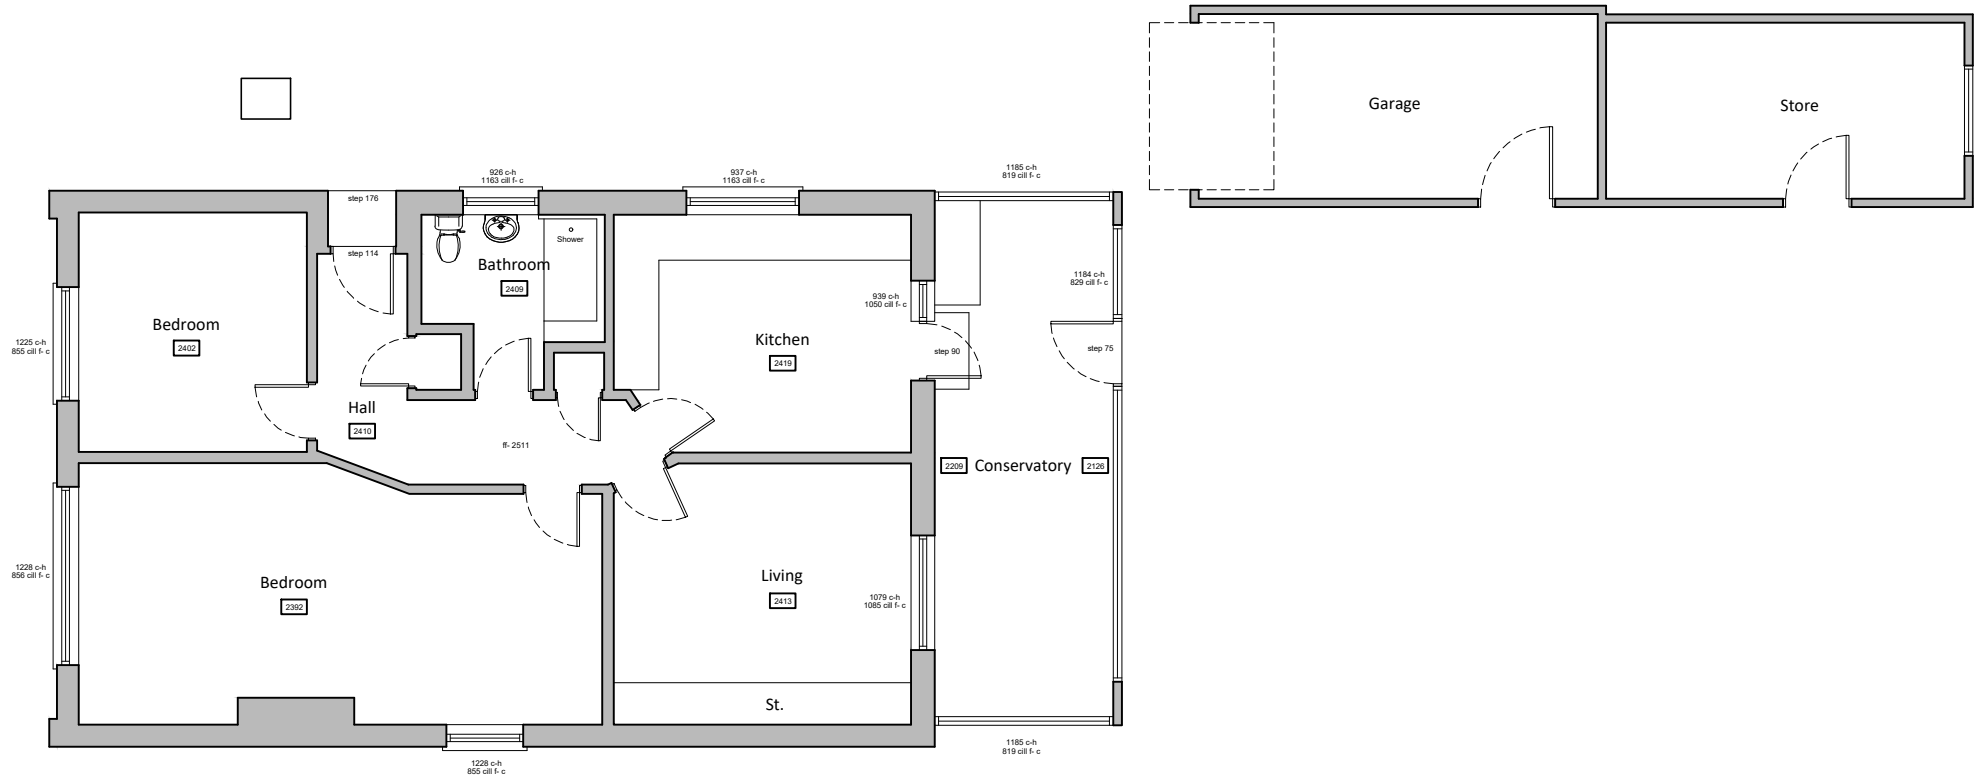

Existing ground floor plan scale 1:100



- Existing walls 
- Proposed walls 
- Proposed structure 

For MR & MRS QUINNEY		Title EXISTING & PROPOSED FLOOR PLANS		Office Tel: 01243 933732	
Project PROPOSED EXTENSION AT 79 SELANGOR AVENUE, EMSWORTH, PO10 7LR		Date MARCH 2022	Drawn JB	Scale 1:100 @ A3	Checked -
Job Number PL.576.22		Drawing Number -02		Revision B	
				Email: admin@jb-architecturedesign.com Web: www.jb-architecturedesign.com	

