





Plan Key

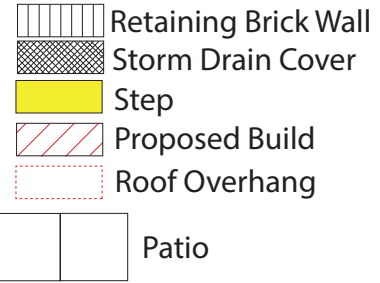

Existing Floor Plan

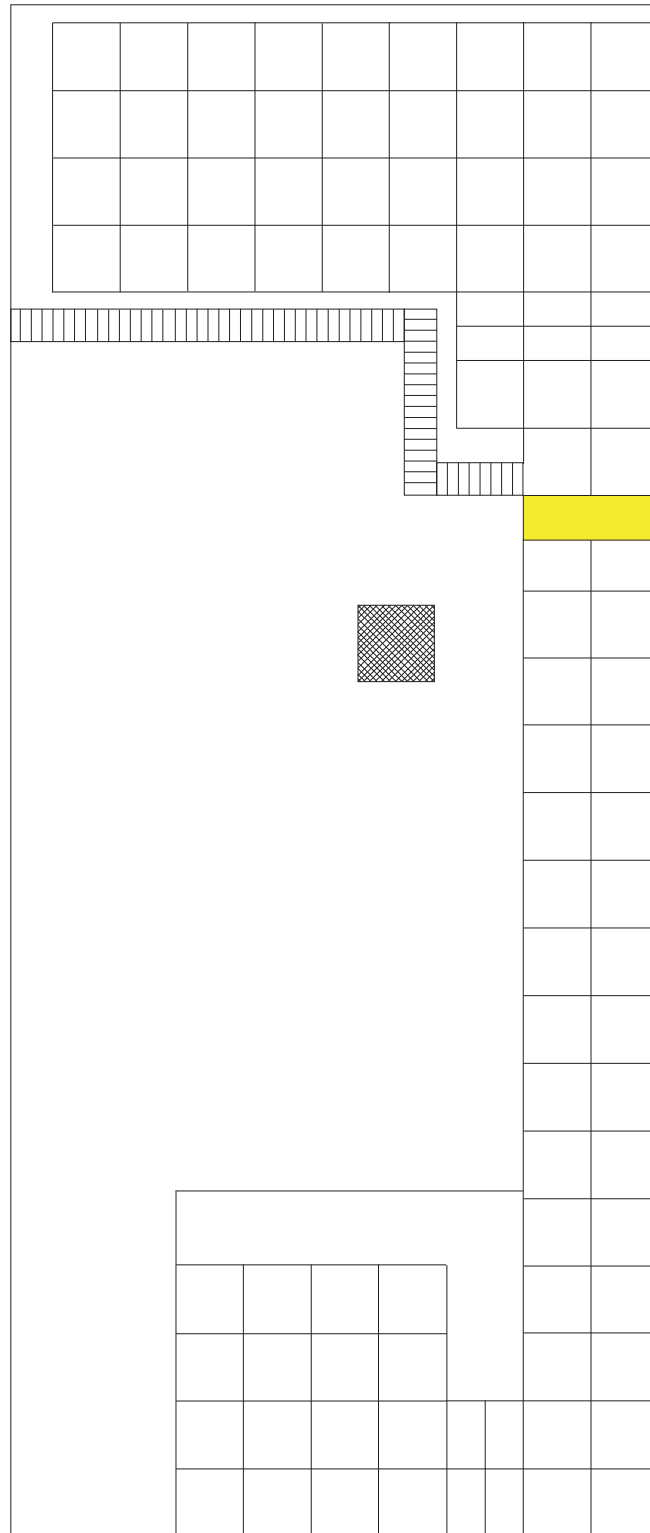

Proposed Floor Plan

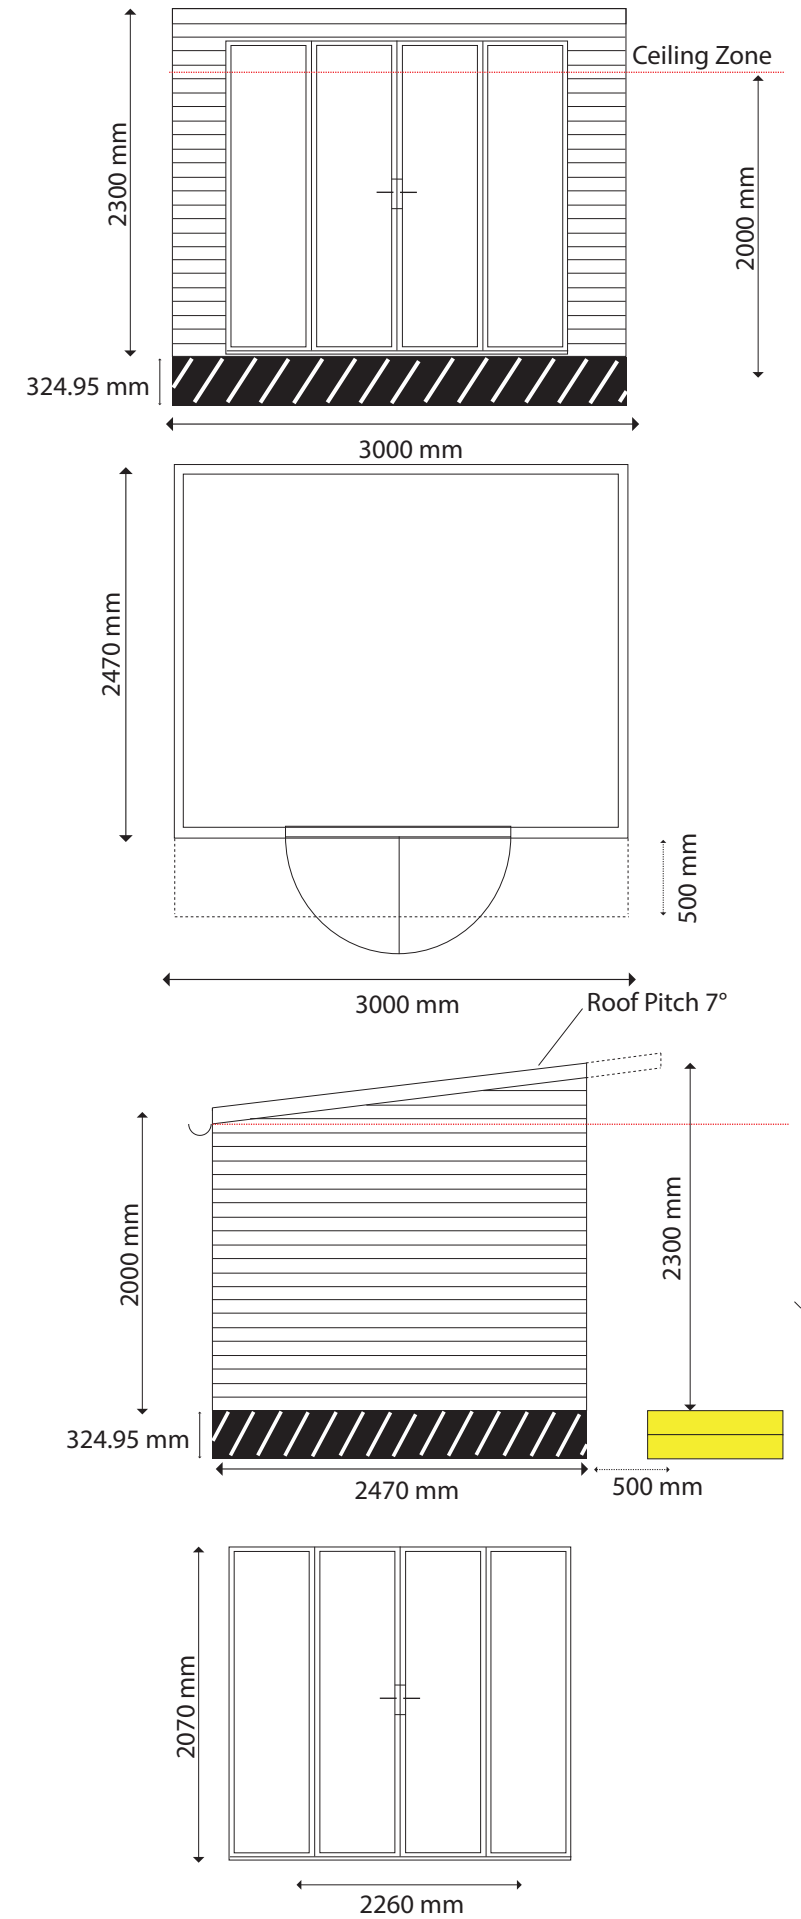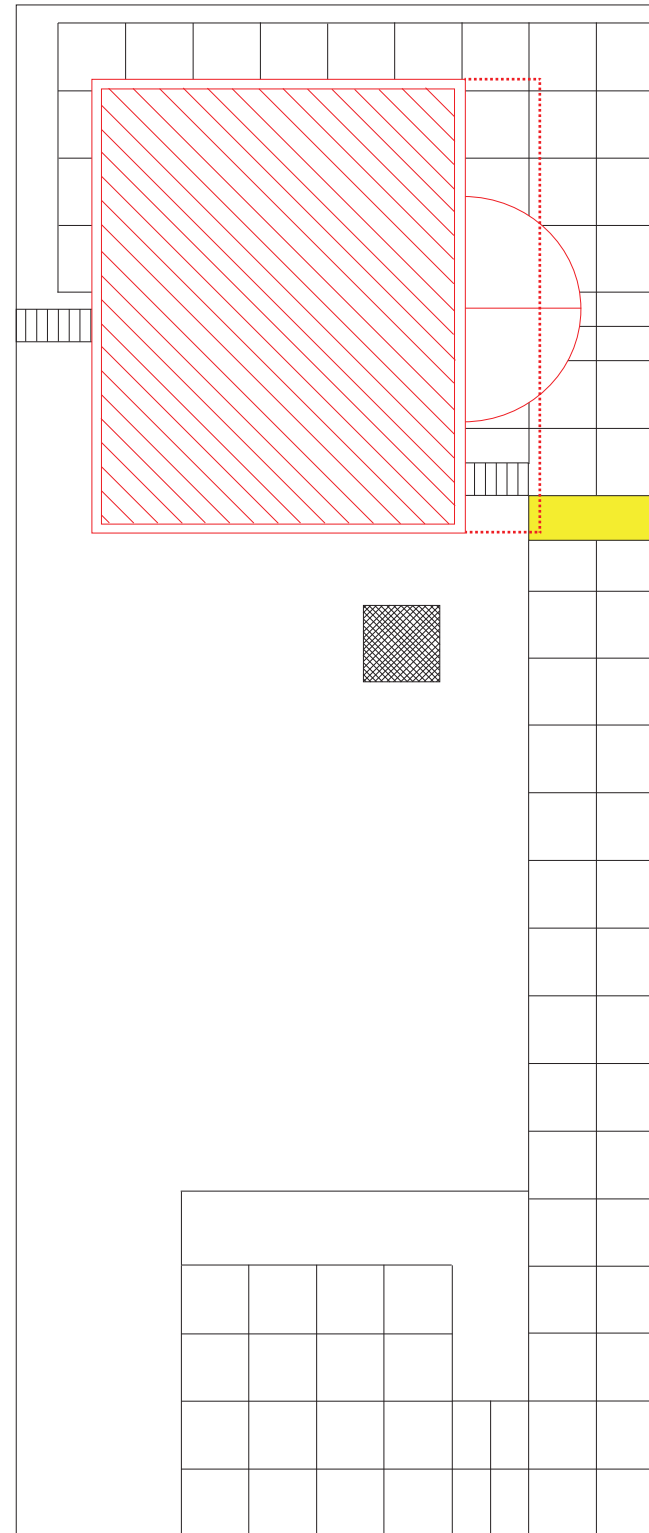

Drawing Title : SWH Cabin - Existing and Proposed Floor

Date : 25/03/2022

Scale 1:50

Size : A3