

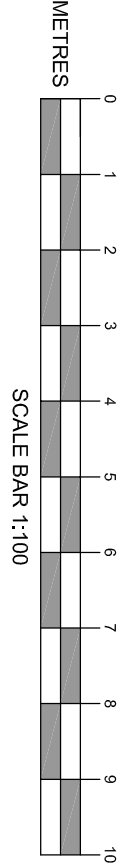



NOTES:
1. Dimensions to be checked on site and any discrepancy notified. Written dimensions are to be used in preference to scaled dimensions.
2. This drawing is the property of J.M. Ralph Associates and must not be reproduced, in part or whole, or devised from, without their permission.

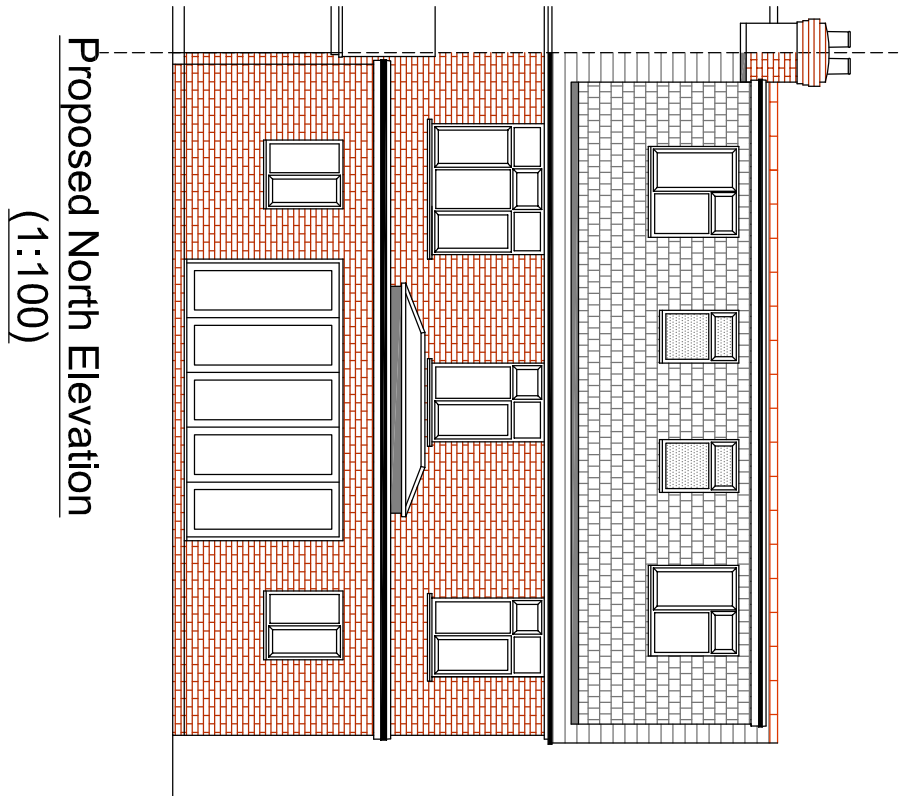


Proposed South Elevation
(1:100)

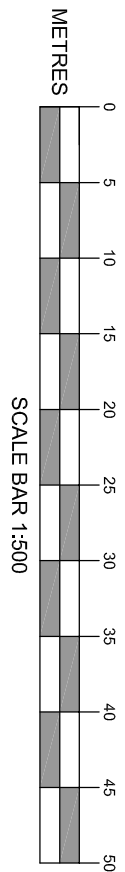



Proposed North Elevation
(1:100)

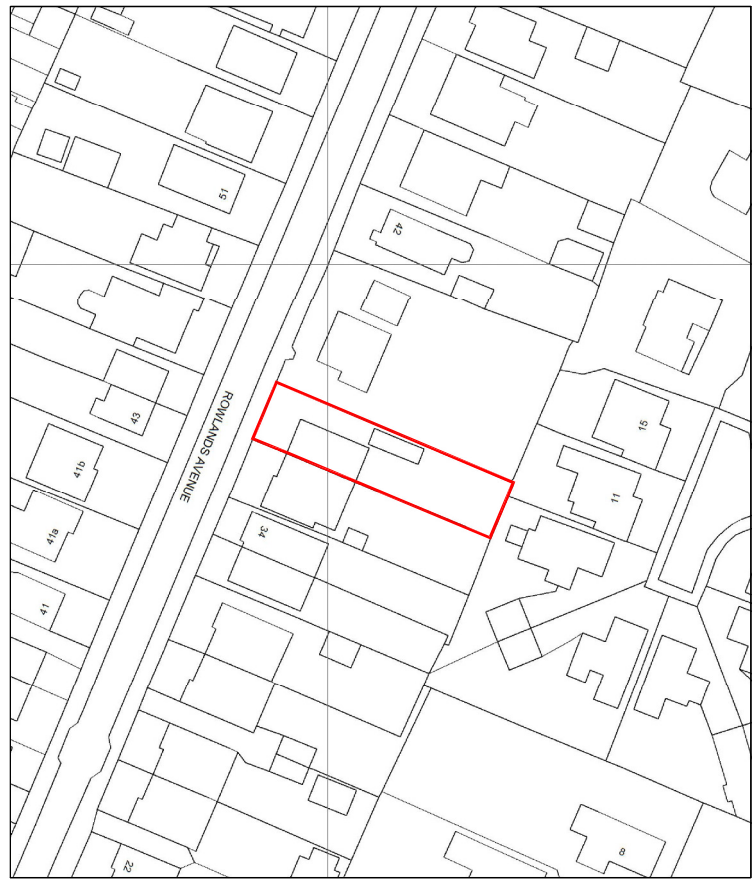

Location Plan
(1:1250)

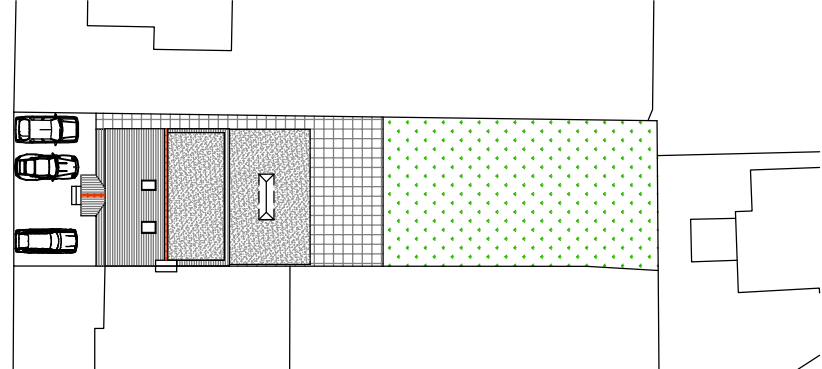

Proposed Site Plan
(1:500)

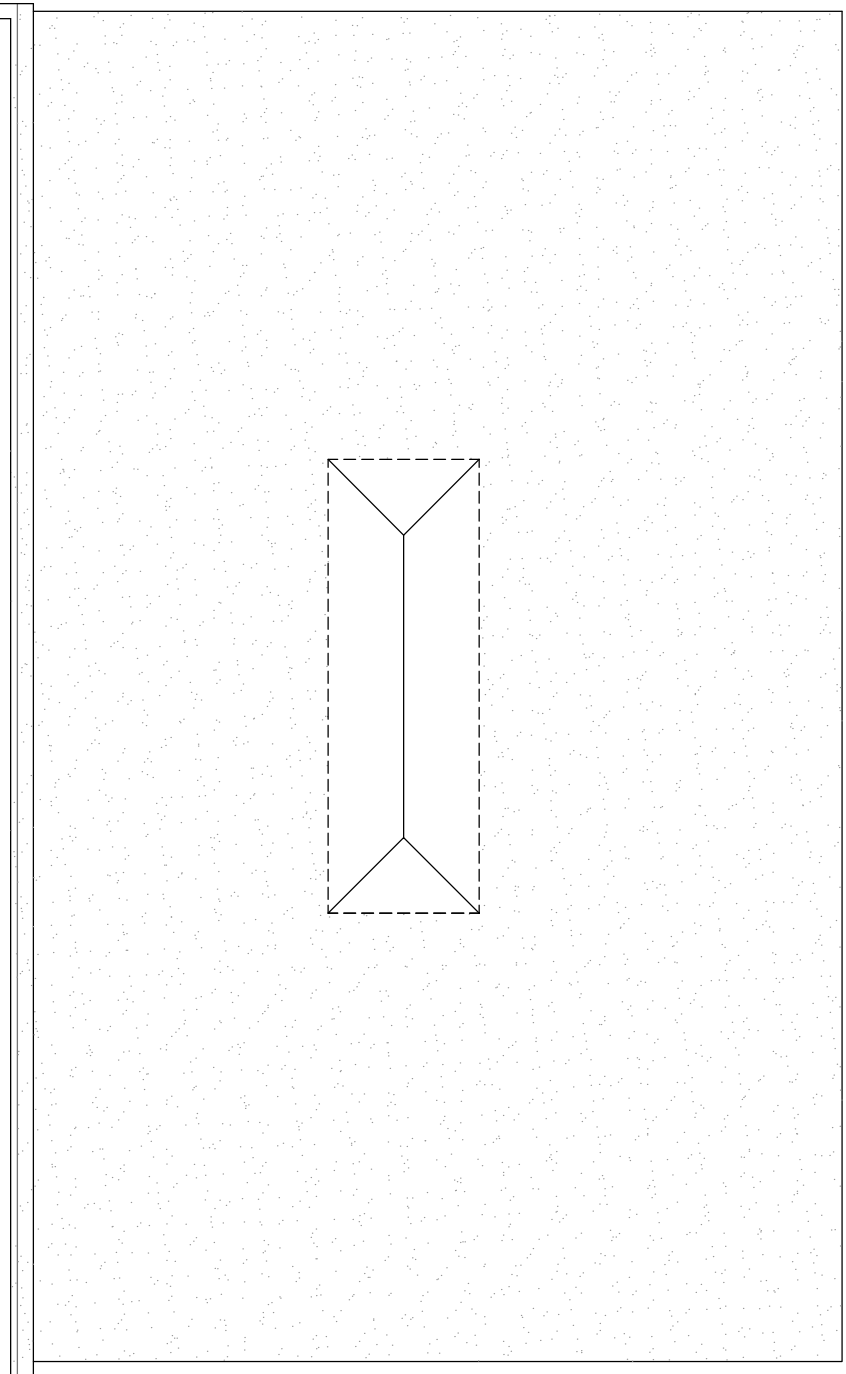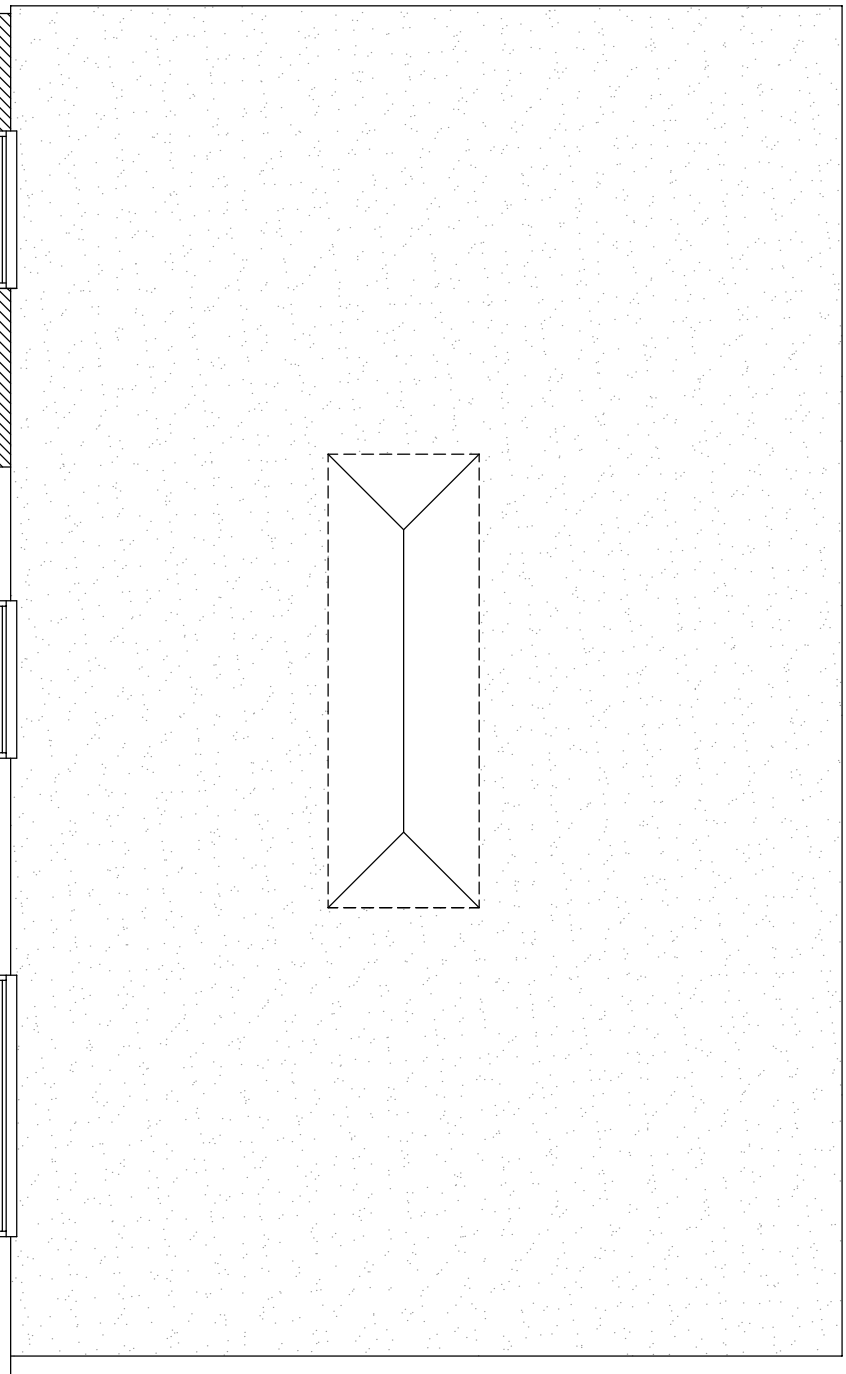

Purpose
PLANNING APPLICATION

Amendment

Date

Client
ASH MAFAZZUL
38 ROWLANDS AVENUE
WATERLOOVILLE
HAMPSHIRE
PO7 7RU

Project
REAR EXTENSION, SIDE EXTENSION &
LOFT CONVERSION
38 ROWLANDS AVENUE
WATERLOOVILLE
HAMPSHIRE
PO7 7RU

Title
PROPOSED PLANS &
ELEVATIONS




Scale
1:50; 1:100; 1:500; 1:1250 @ A1

Drawing No.
21/010/0007

Revision
P1

J.M. Ralph Associates
Chartered Building Surveyors

6-7 Coleridge Square
Limeridge Road
Portsmouth
Hampshire
PO3 5BU
Email: enquiries@jmrh.com
Tel: 07390 67707

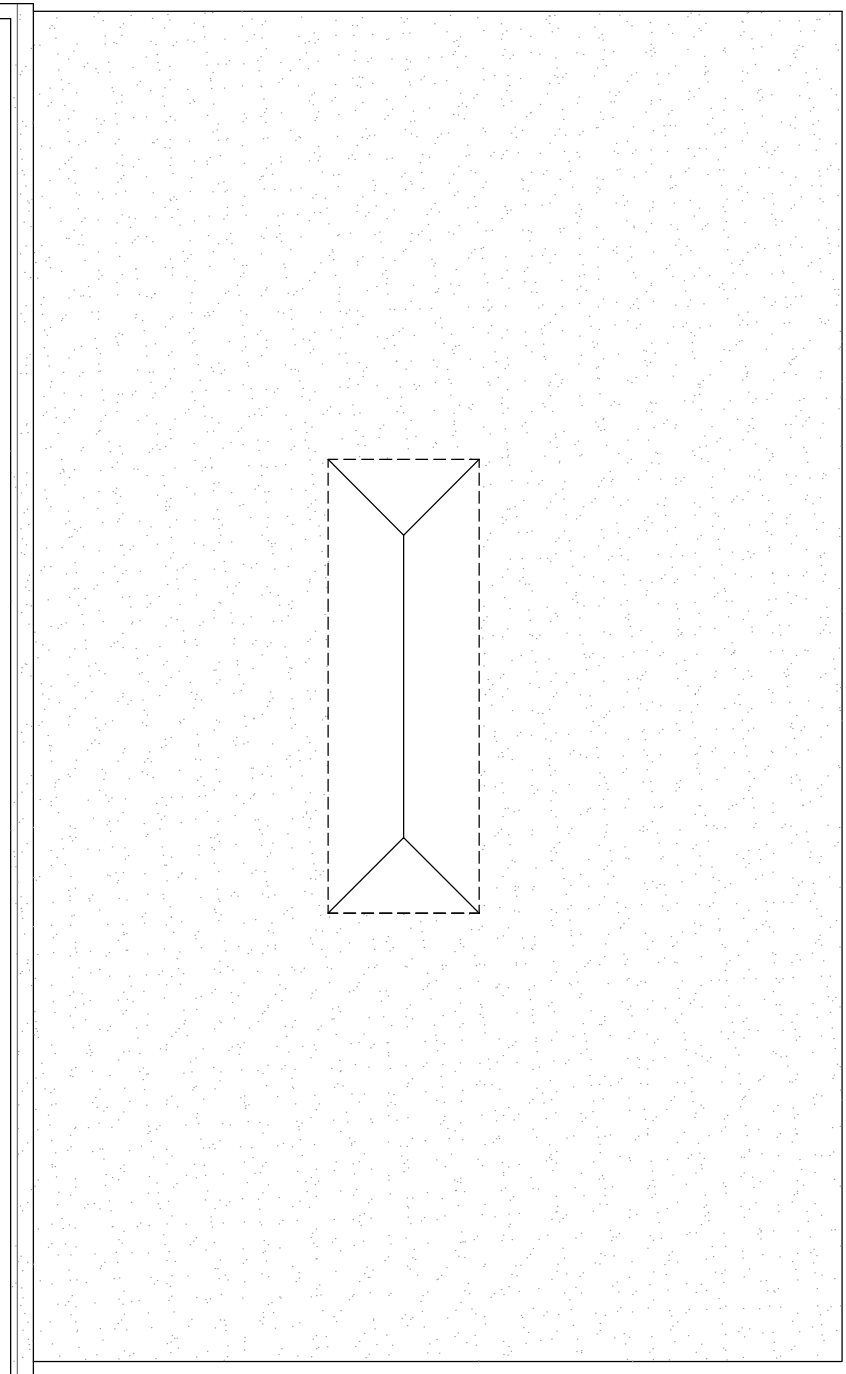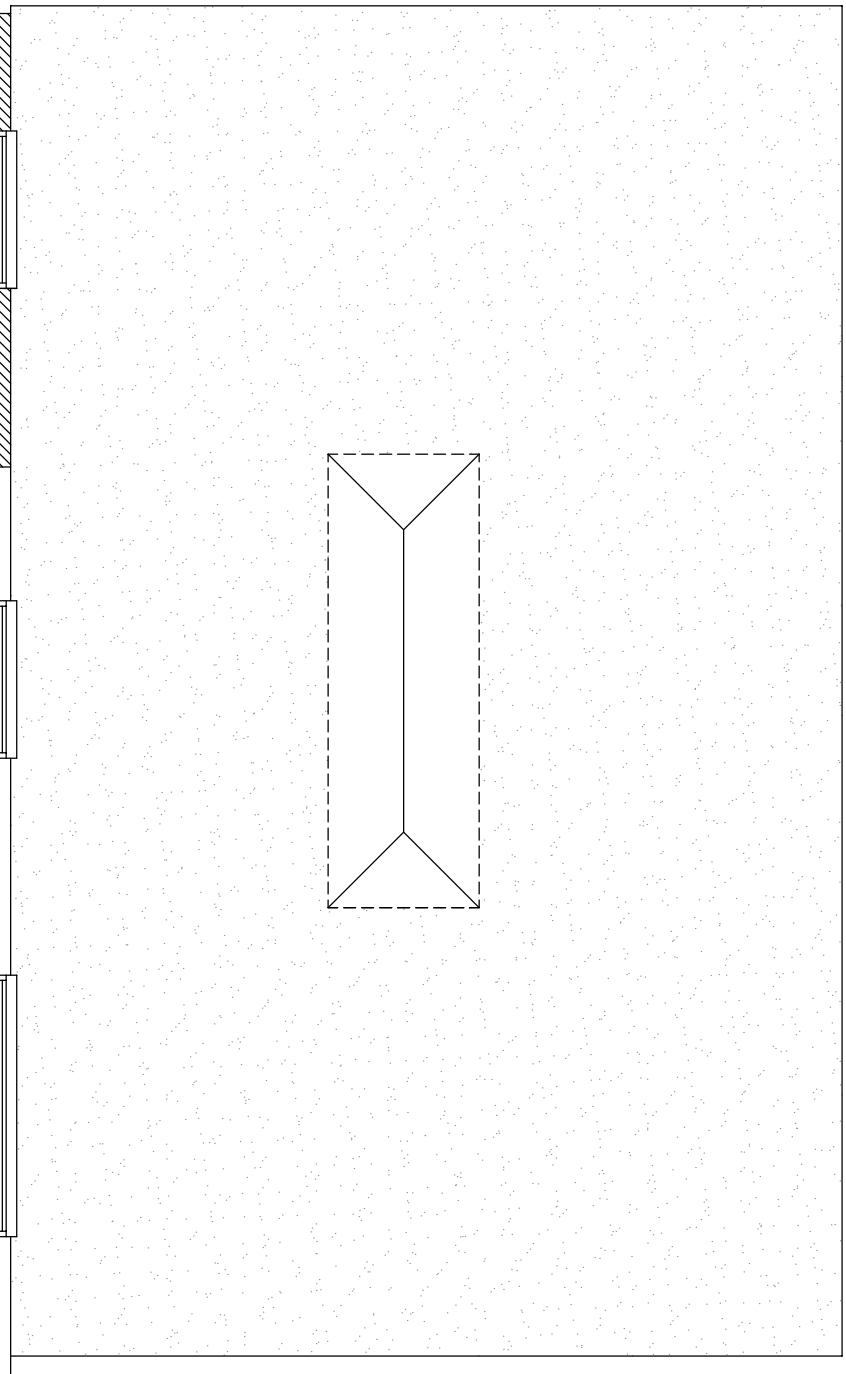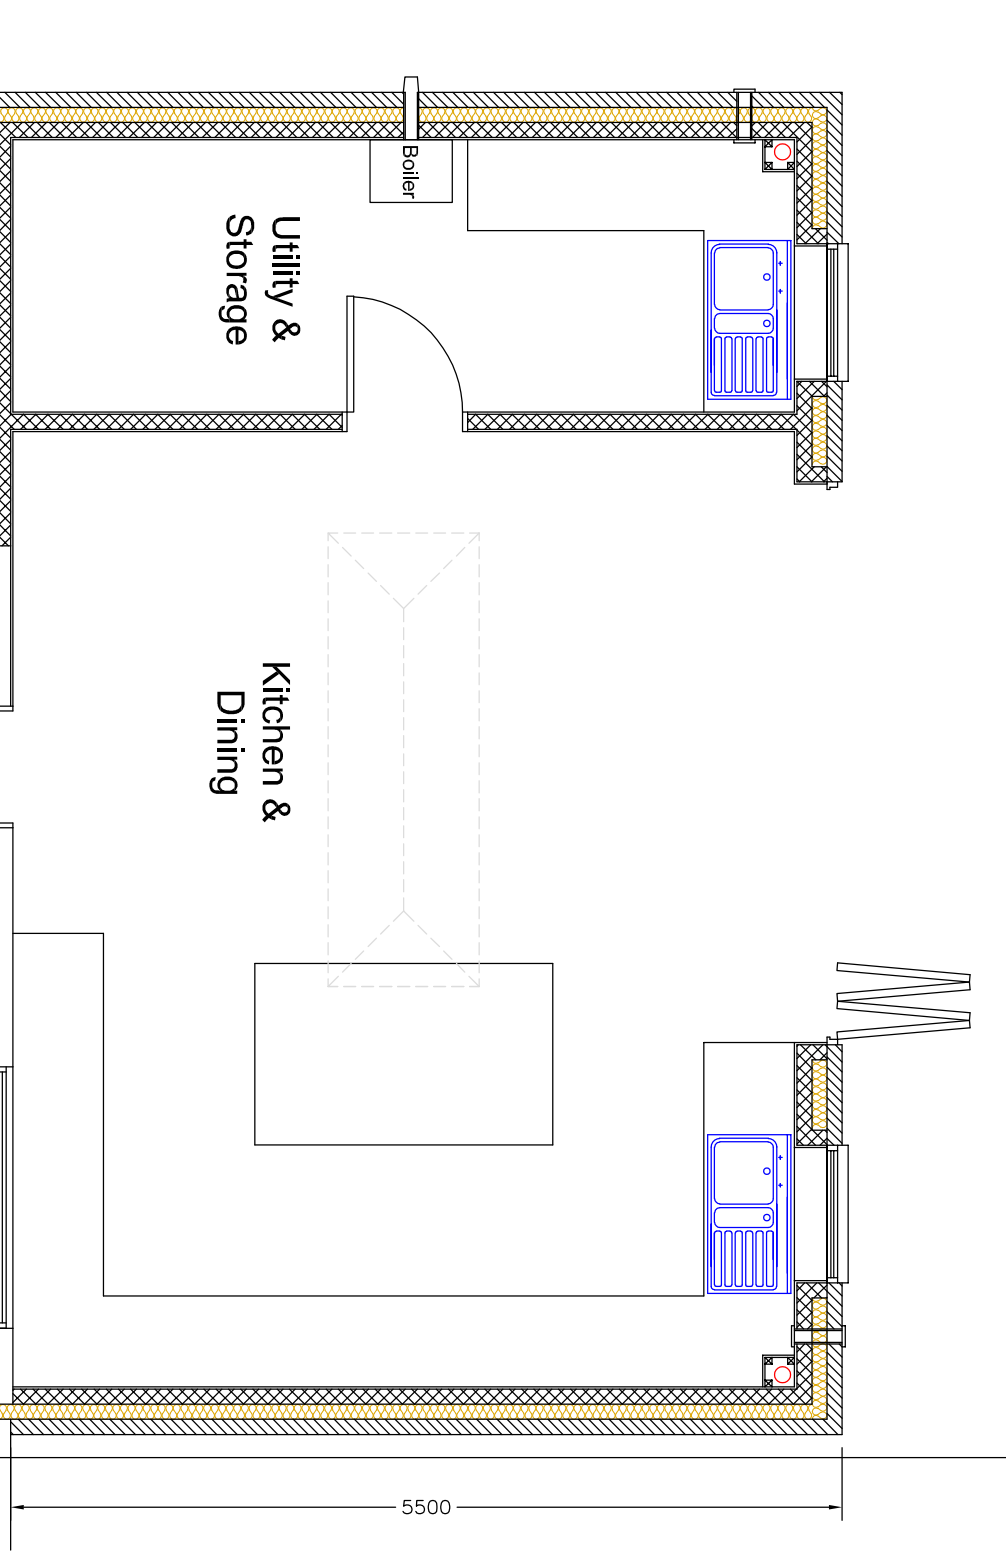

Purpose
PLANNING APPLICATION

Amendment

Date

Client
ASH MAFAZZUL
38 ROWLANDS AVENUE
WATERLOOVILLE
HAMPSHIRE
PO7 7RU

Project
REAR EXTENSION, SIDE EXTENSION &
LOFT CONVERSION
38 ROWLANDS AVENUE
WATERLOOVILLE
HAMPSHIRE
PO7 7RU

Title
PROPOSED PLANS &
ELEVATIONS




Scale
1:50; 1:100; 1:500; 1:1250 @ A1

Drawing No.
21/010/0007

Revision
P1

J.M. Ralph Associates
Chartered Building Surveyors

6-7 Coleridge Square
Limeridge Road
Portsmouth
Hampshire
PO3 5BU
Email: enquiries@jmrh.com
Tel: 07390 67707

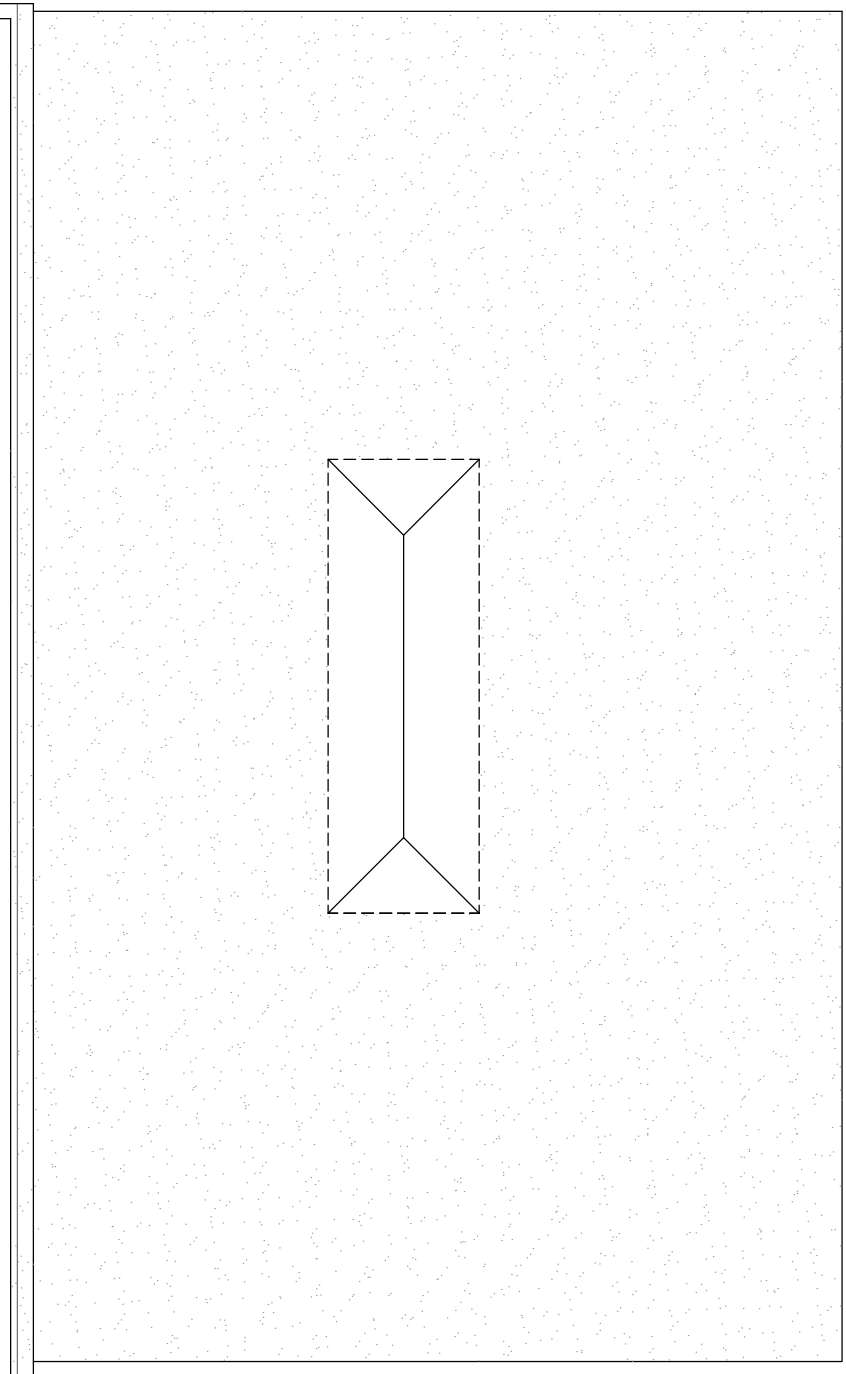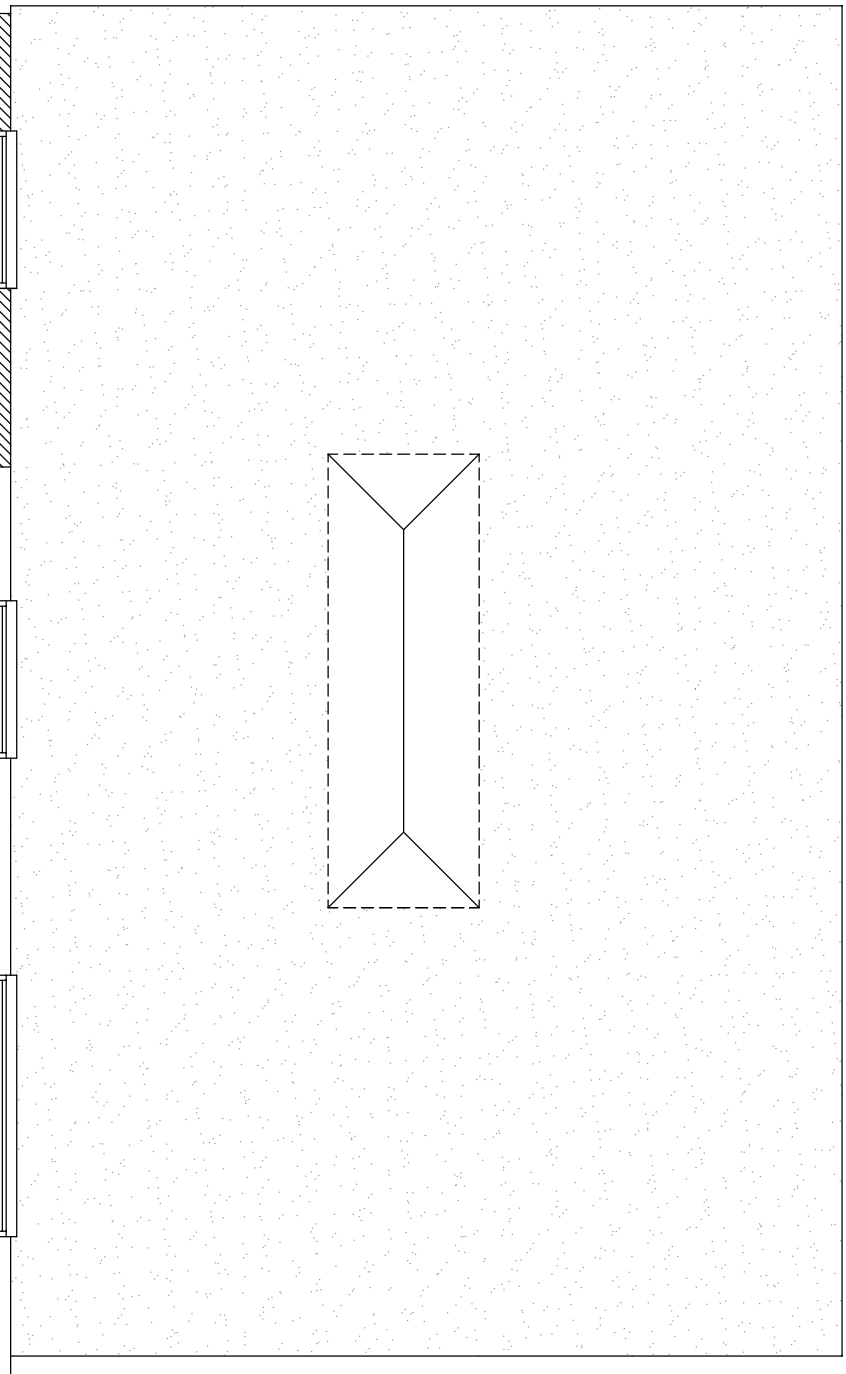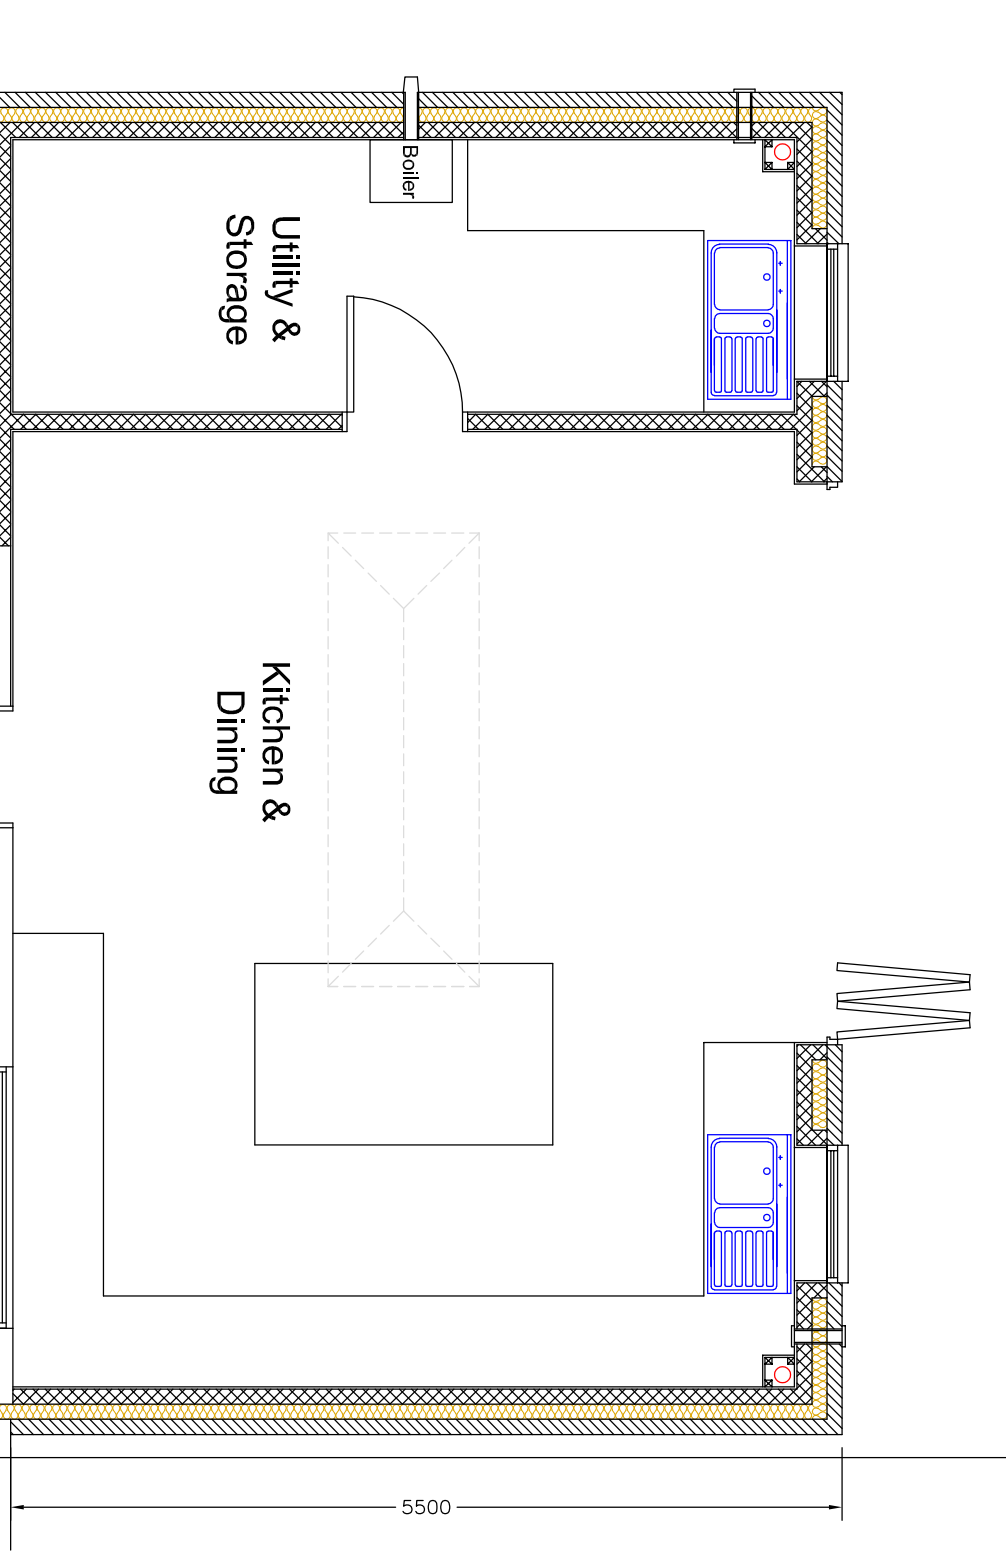

Purpose
PLANNING APPLICATION

Amendment

Date

Client
ASH MAFAZZUL
38 ROWLANDS AVENUE
WATERLOOVILLE
HAMPSHIRE
PO7 7RU

Project
REAR EXTENSION, SIDE EXTENSION &
LOFT CONVERSION
38 ROWLANDS AVENUE
WATERLOOVILLE
HAMPSHIRE
PO7 7RU

Title
PROPOSED PLANS &
ELEVATIONS

Scale
1:50; 1:100; 1:500; 1:1250 @ A1

Drawing No.
21/010/0007

Revision
P1

J.M. Ralph Associates
Chartered Building Surveyors

6-7 Coleridge Square
Limeridge Road
Portsmouth
Hampshire
PO3 5BU
Email: enquiries@jmrh.com
Tel: 07390 67707

