




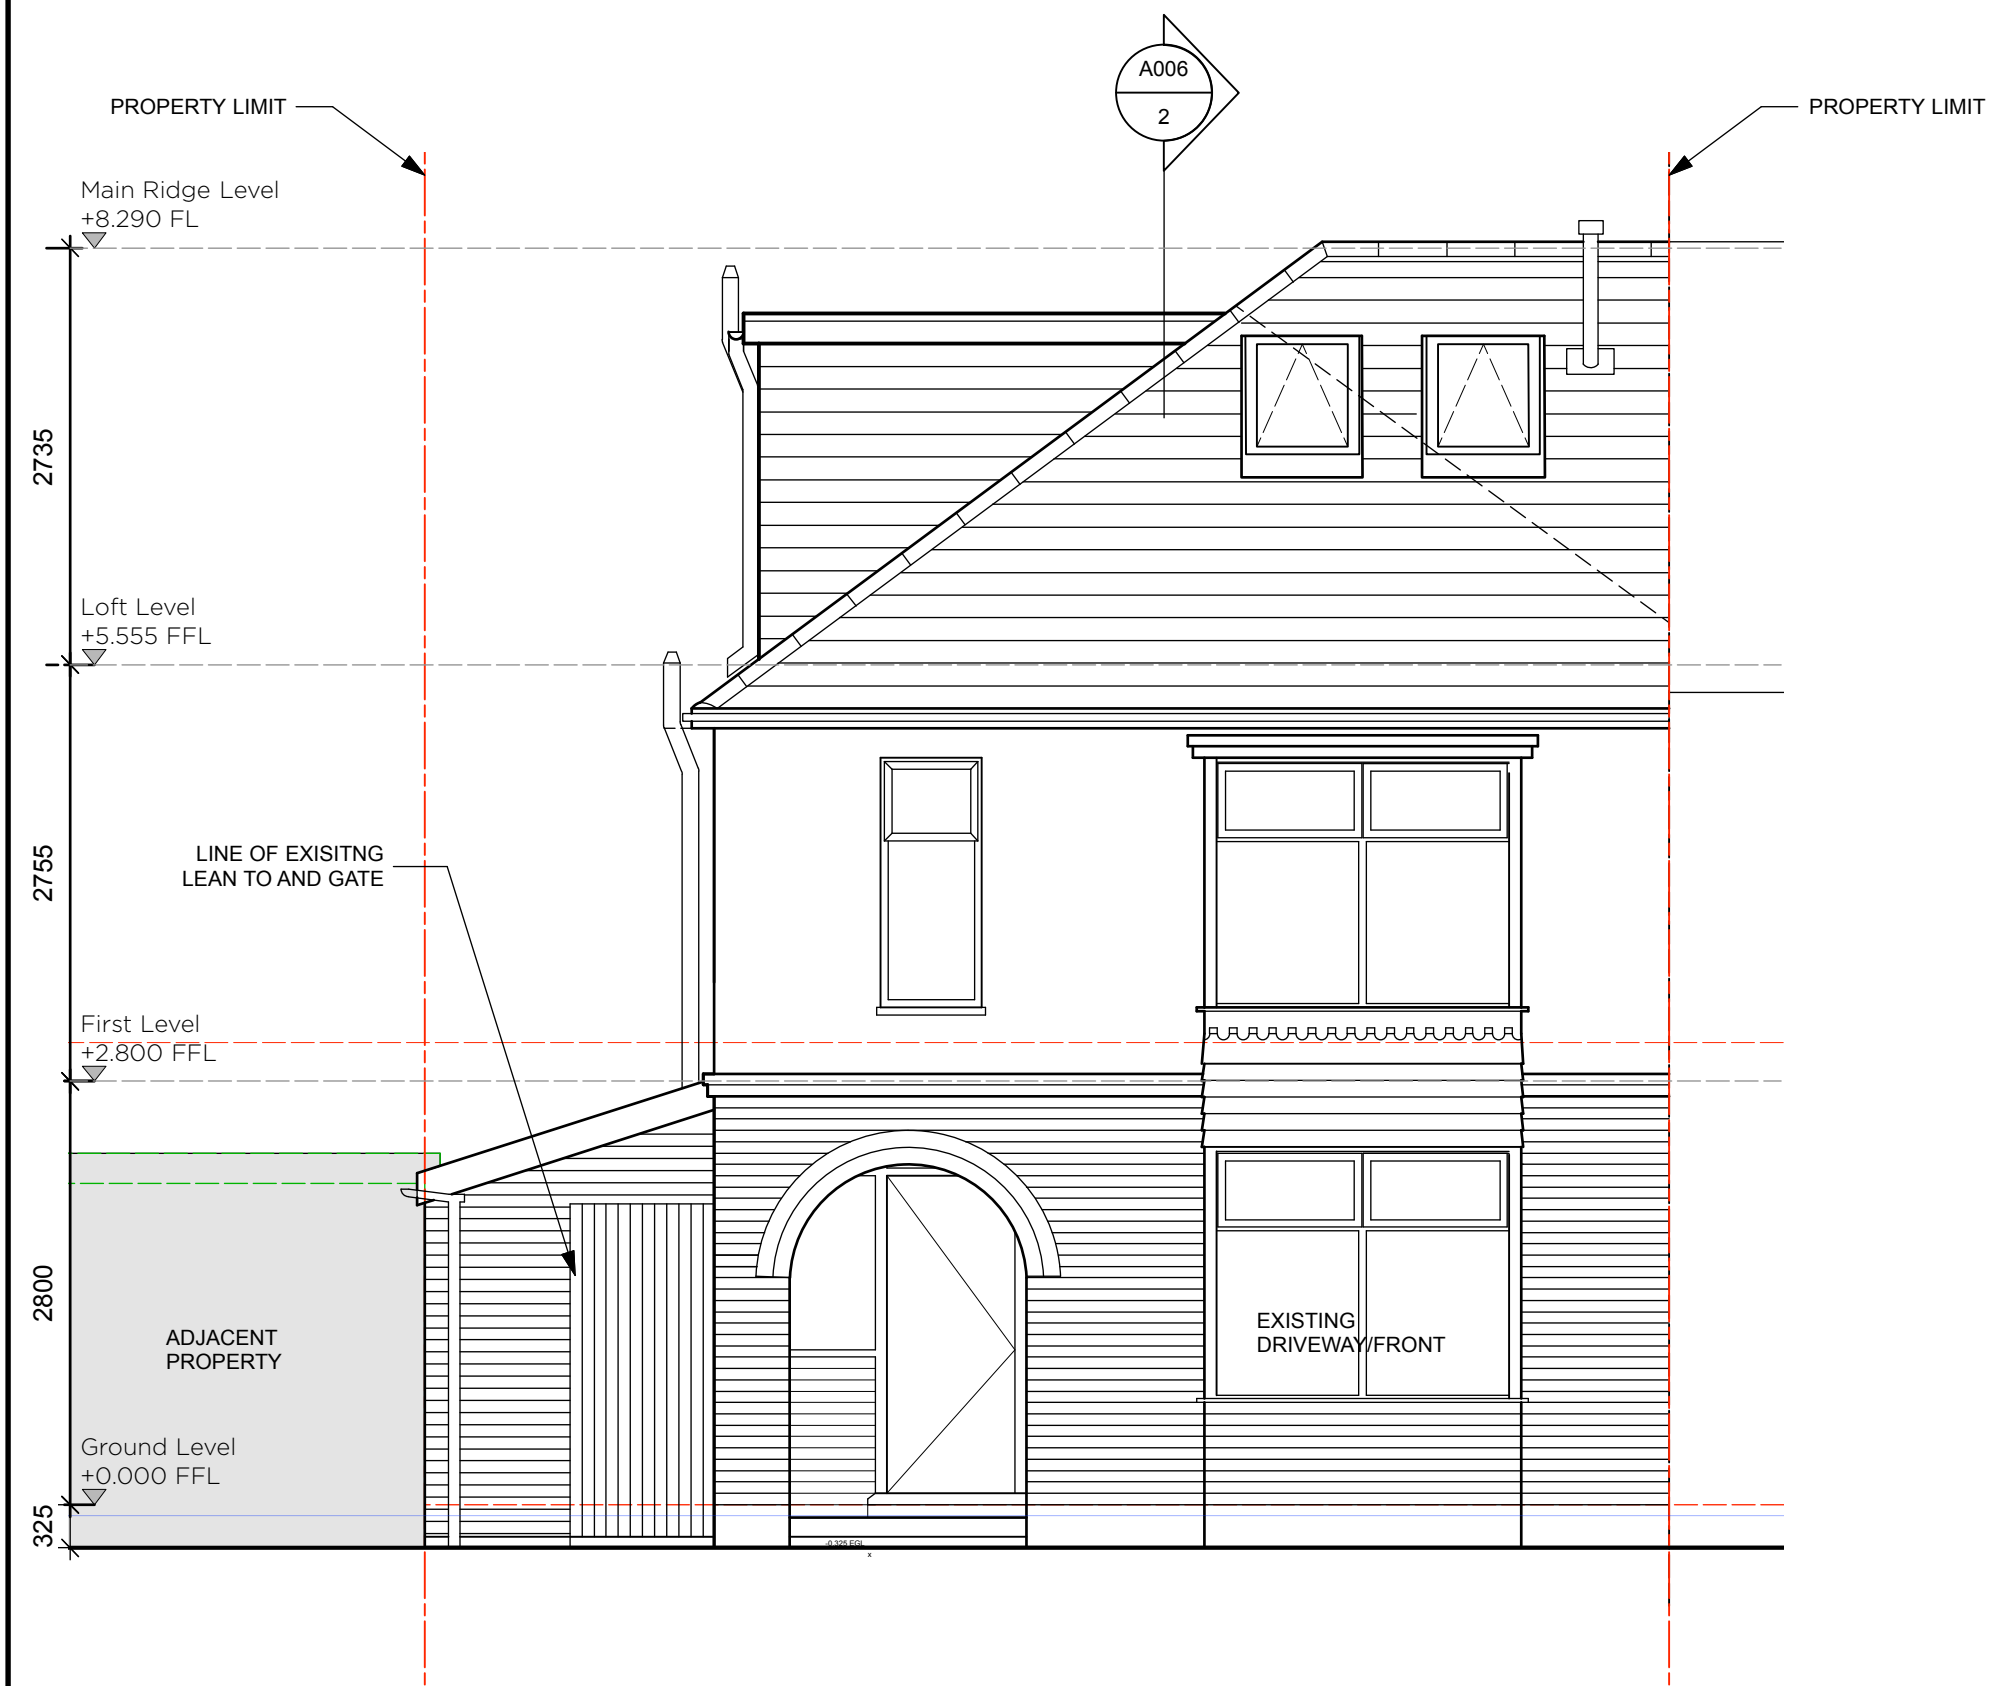


3 North East Elevation
Scale: 1:50

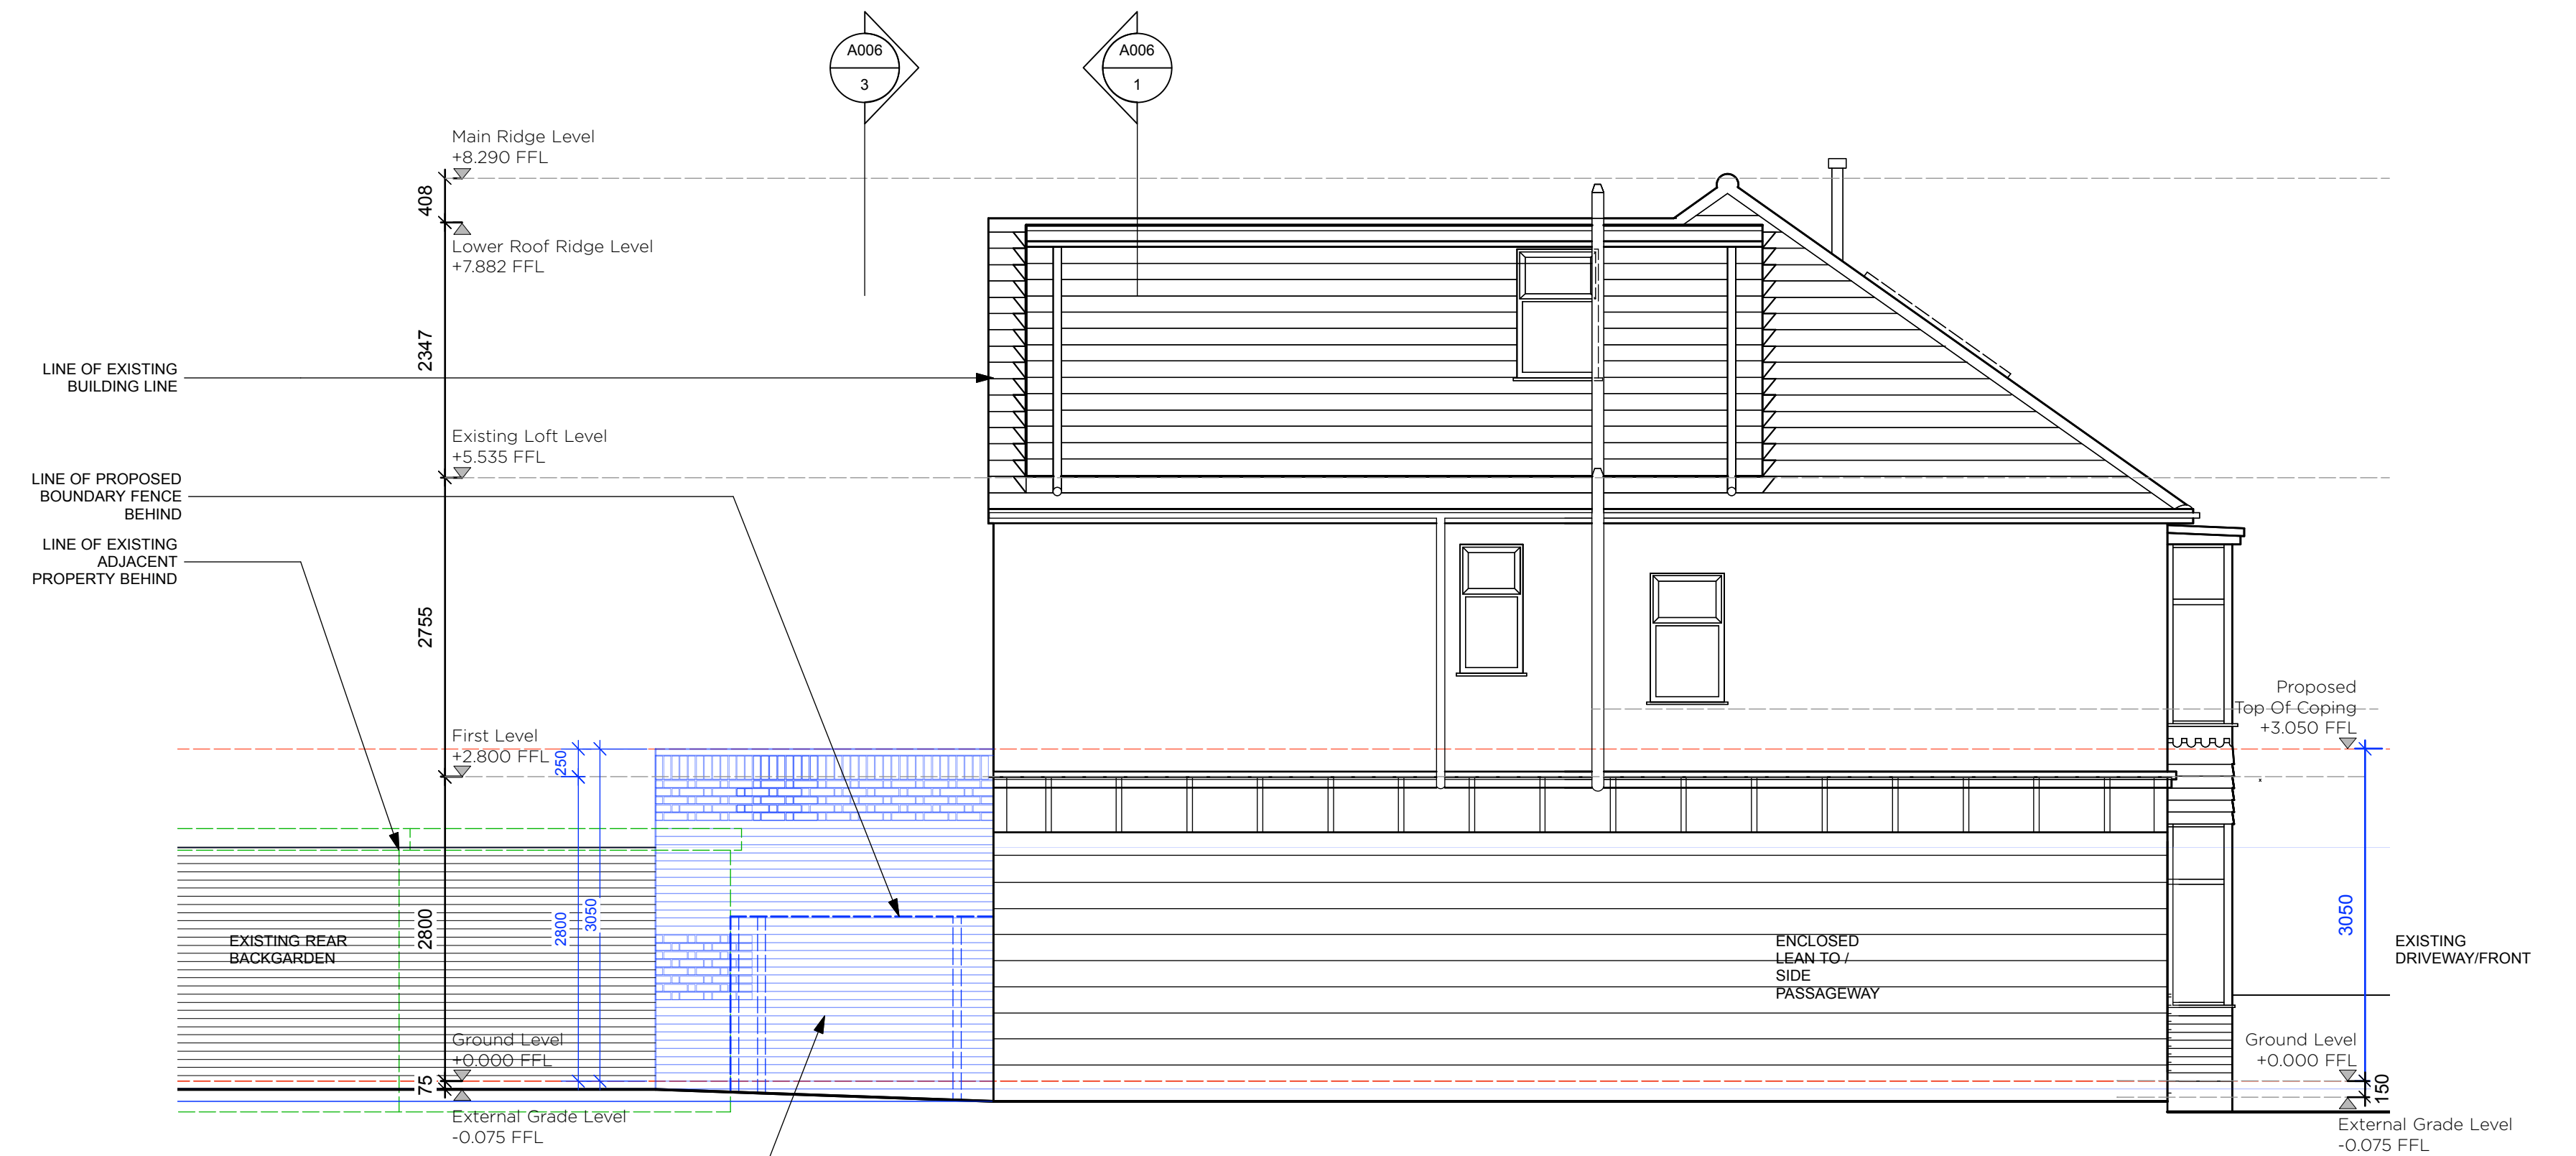

4 South East Elevation
Scale: 1:50

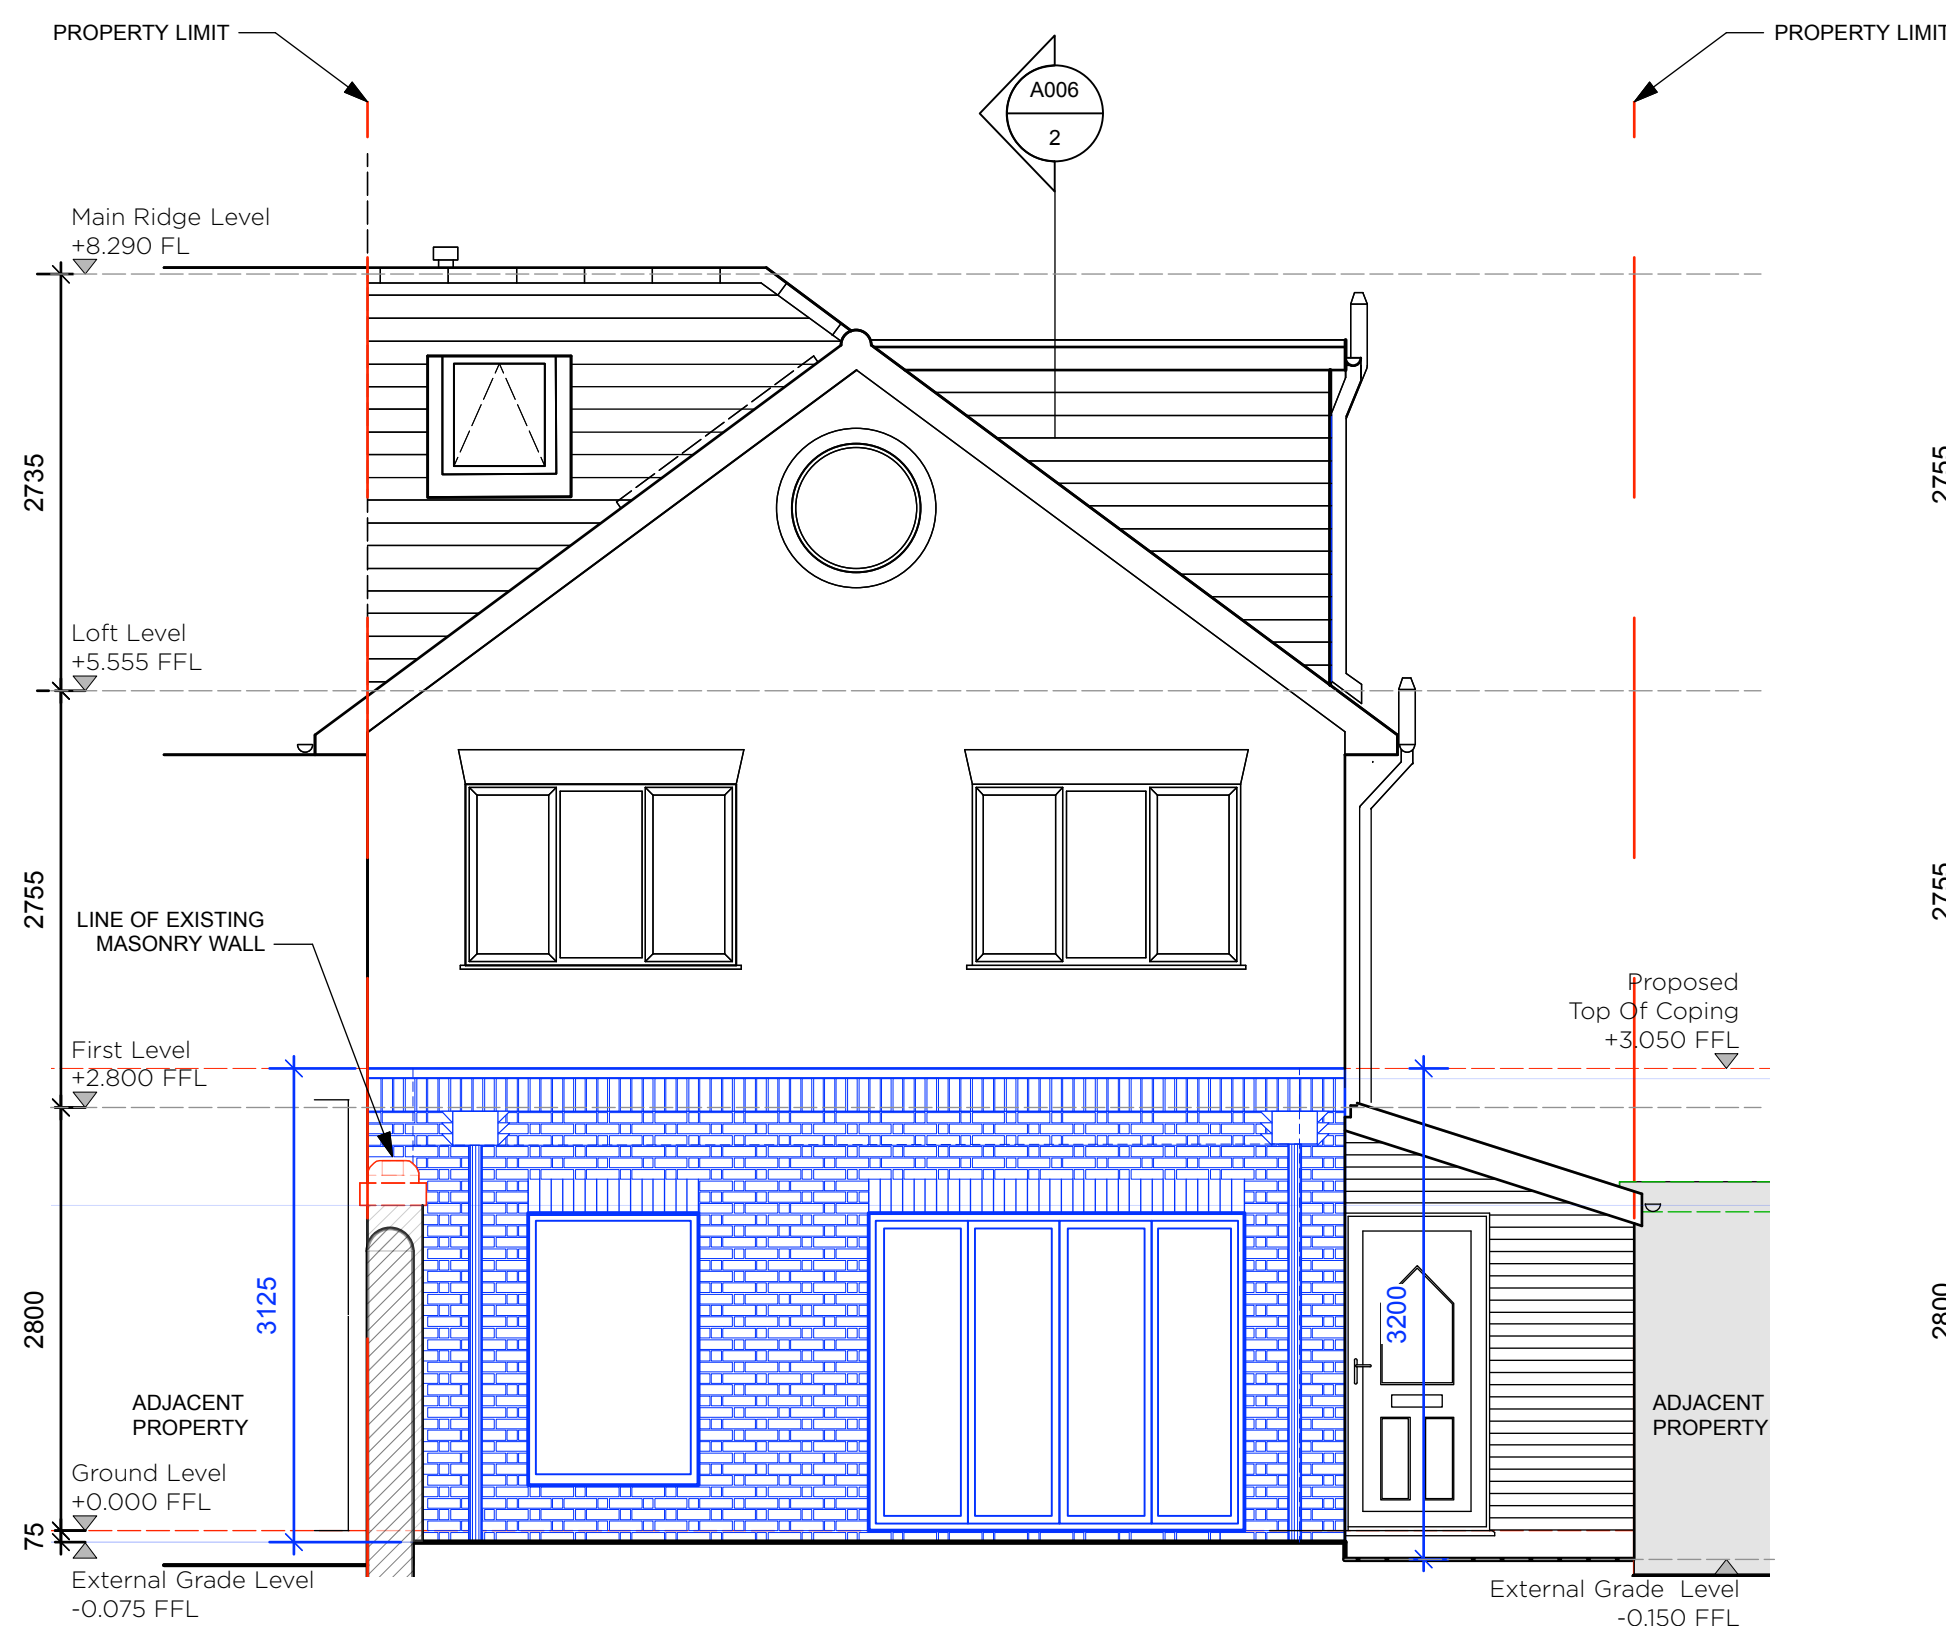

1 South West Elevation
Scale: 1:50

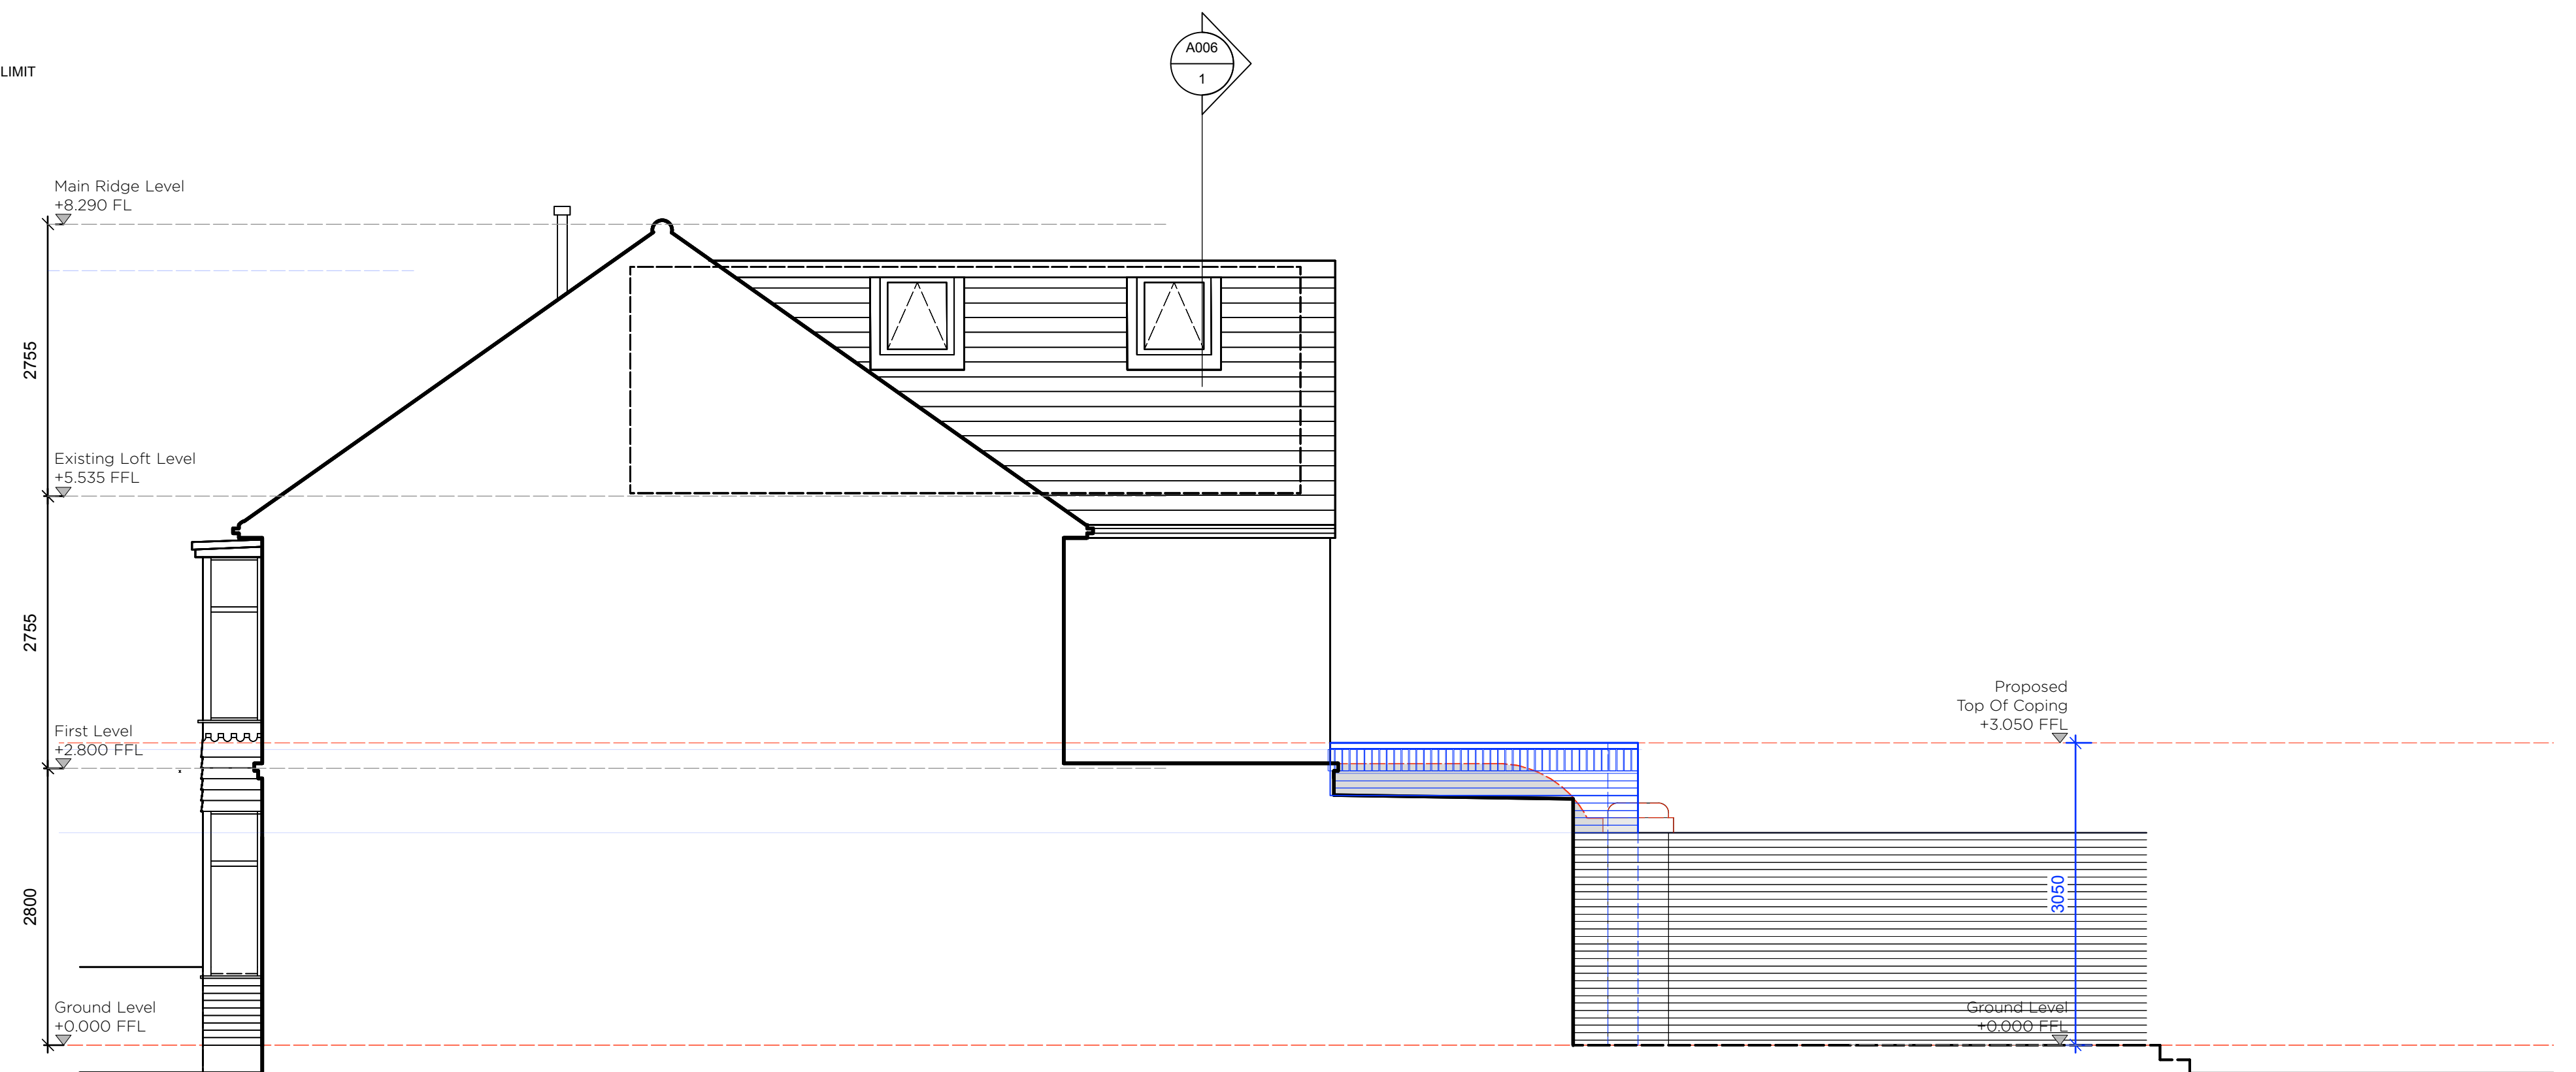

5 Section/Elevation Adjacent Property/North West Elevation
Scale: 1:50

Project Name	
Residential Kitchen Extension	
Client Name and Address	
Mr & Mrs Austin/63 Hulbert Road, P09 3TB	
Sheet Number	Sheet Title
A005	Prop. Elevations