




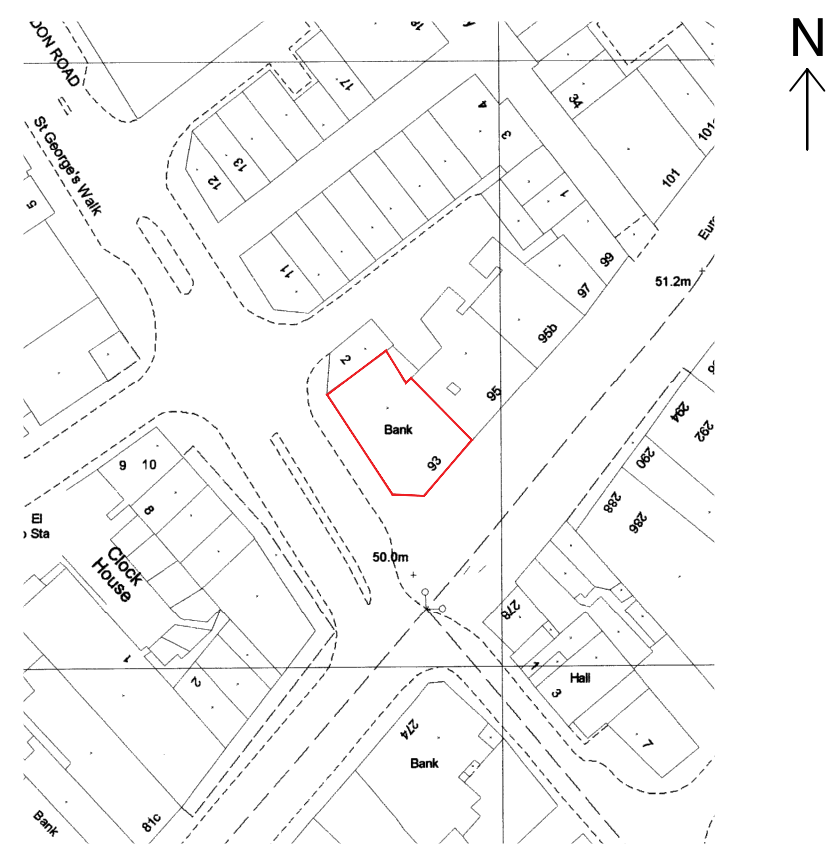

01 | LOCATION PLAN
scale 1:1250

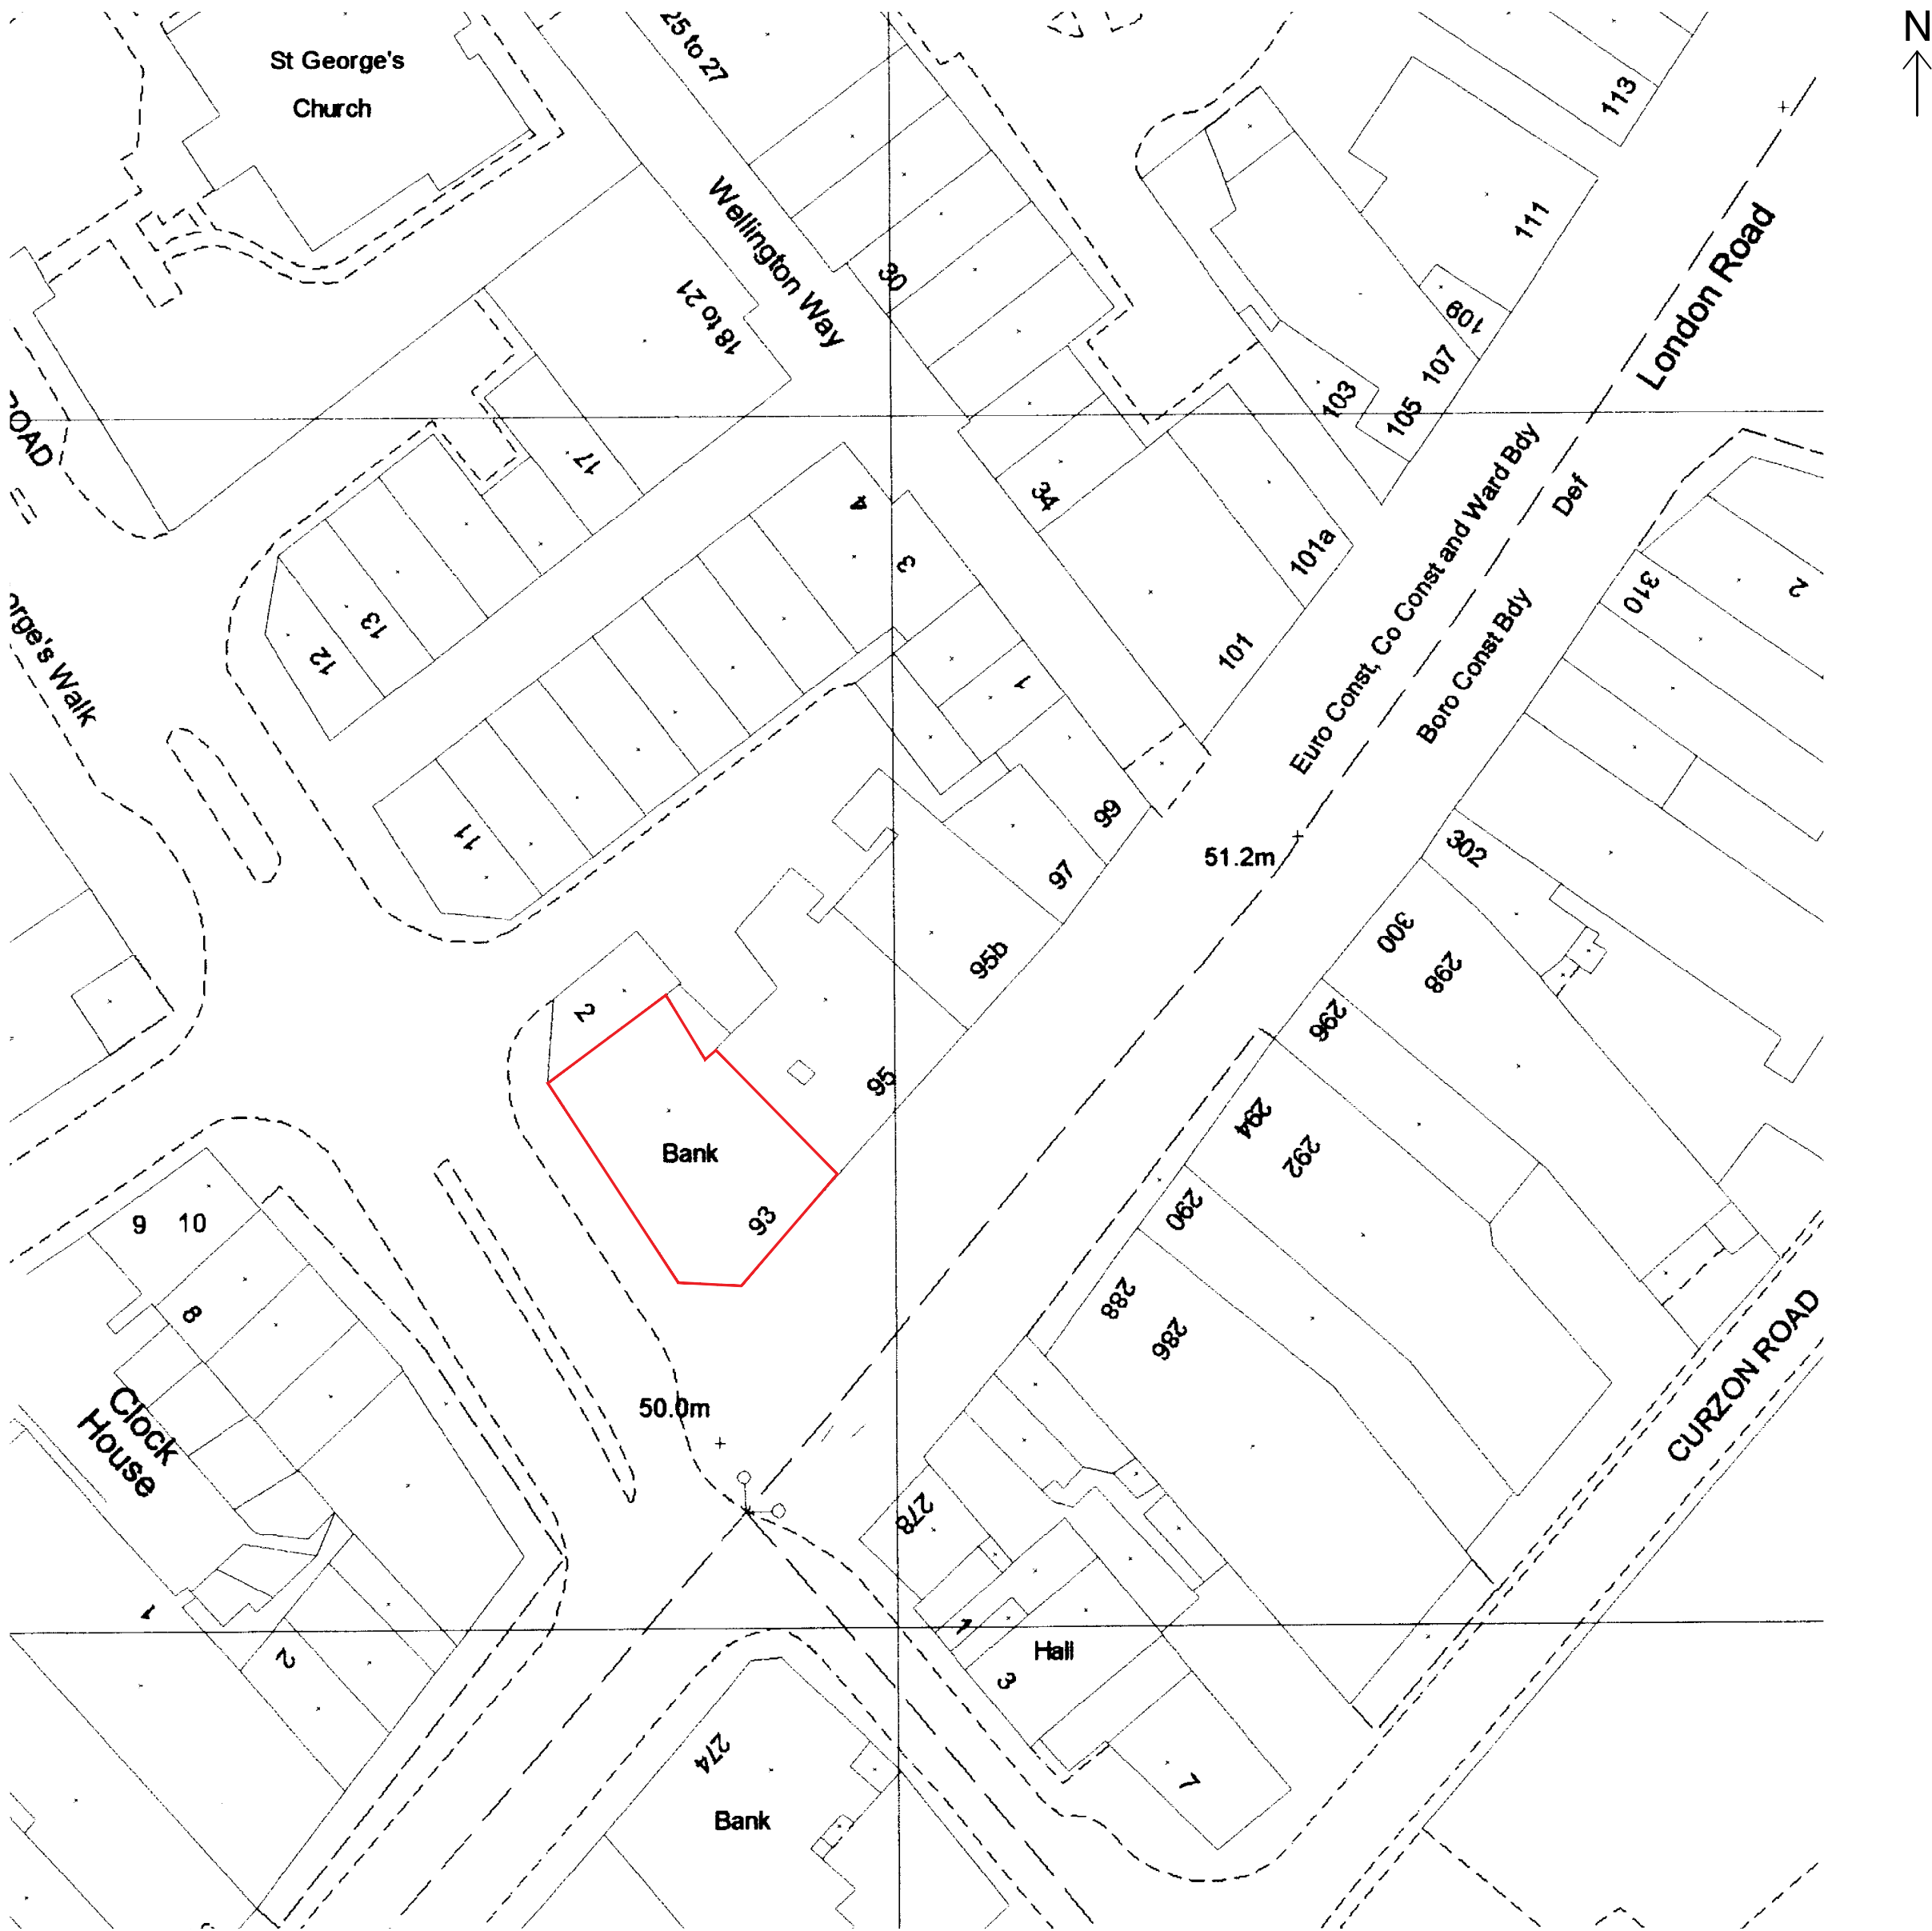

02 | SITE PLAN
scale 1:500

 

Property Services

This drawing is the copyright and property of NatWest Group plc. It must not be copied or published without written consent.

Do not scale from this drawing.

SPACE INVADER

Address: 2 Commercial Street, Castlefield, Manchester M15 4RQ
Tel: +44(0)161 819 2504
Web: www.spaceinvaderdesign.co.uk



address

NATWEST
93 LONDON ROAD
WATERLOOVILLE,
PO7 7EG

ref no.

sortcode

description

SITE & LOCATION PLANS

status

PLANNING

IPMS1

sqm

IPMS2

sqm

IPMS3

sqm

scale

SEEDRAWING@A1

brand



dm

IS

date

07.10.22

rhs drawing number

SID21046-026-101

rev.

/