


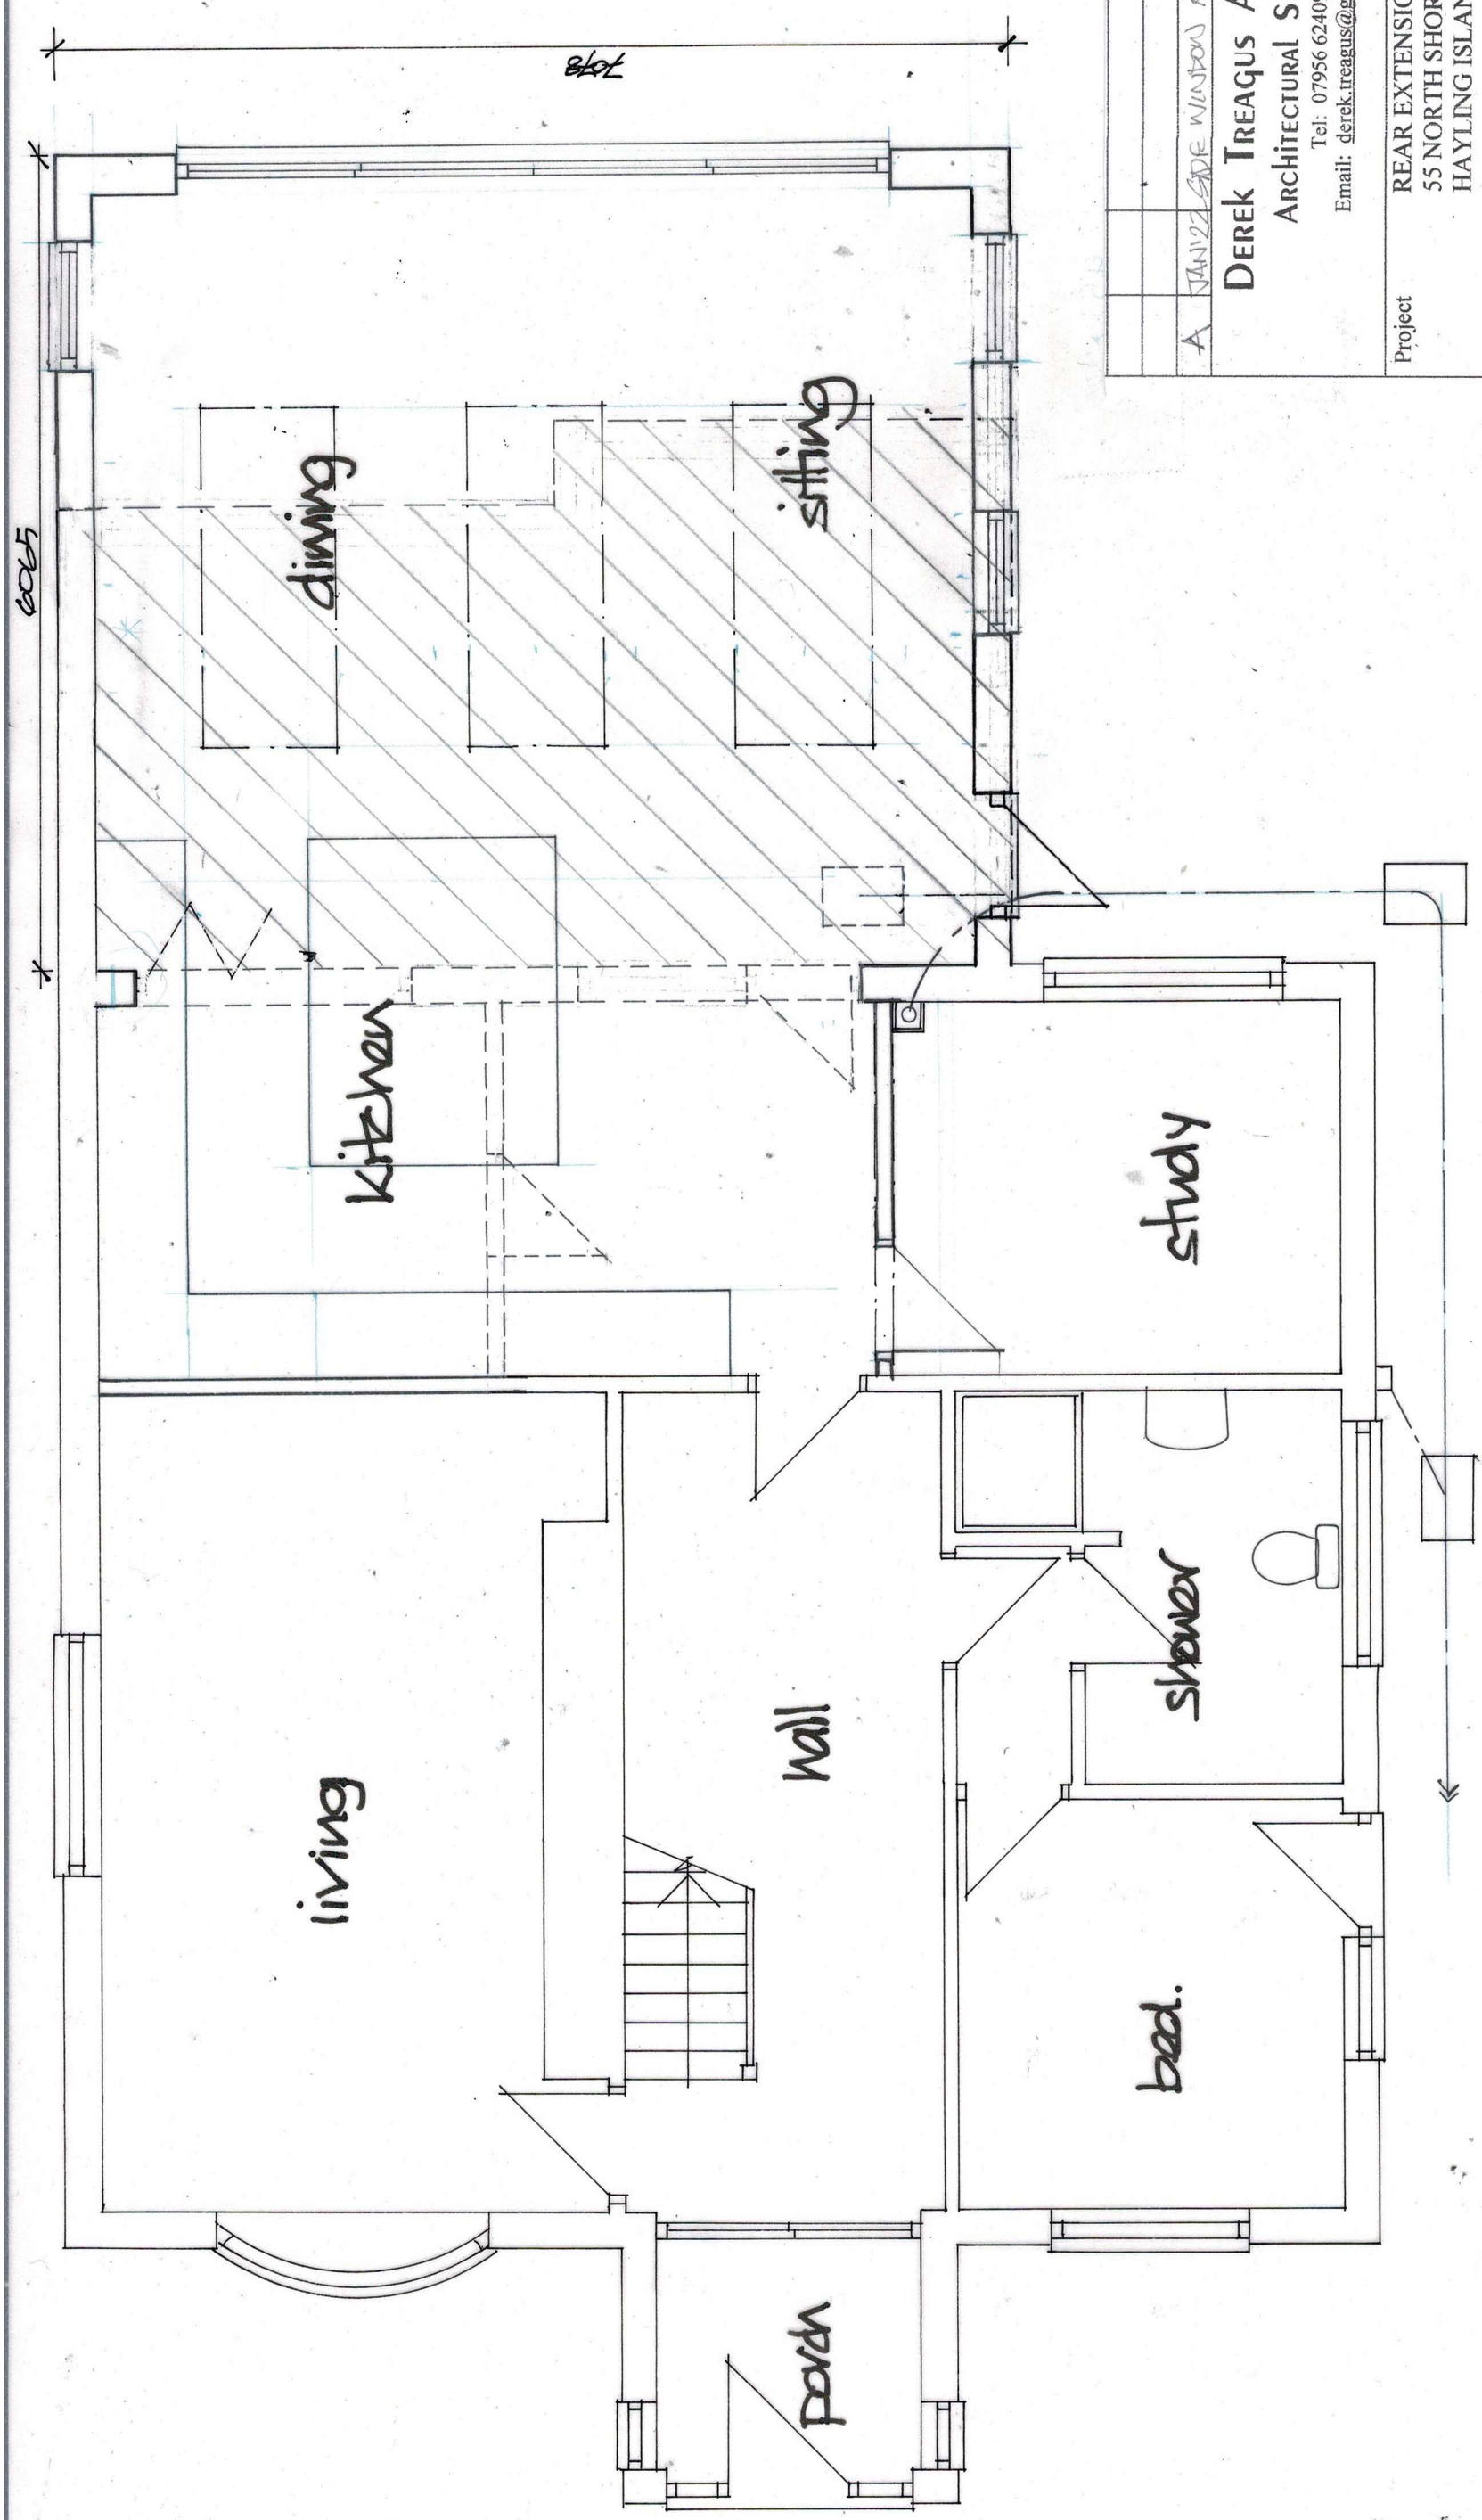

GROUND FLOOR

A JAN 22 SIDE WINDOW ADDED		★
DEREK TREAGUS ASSOCIATES ARCHITECTURAL SERVICES Tel: 07956 624094 Email: derek.treagus@gmail.com		
Project	REAR EXTENSION AT 55 NORTH SHORE ROAD, HAYLING ISLAND, HAMPSHIRE.	
Client	Mrs J Massey	
Subject	Planning Drawing Proposed Floor Plan	
Date:	Dec 2021	Scale: 1:50 @ A3
Rev:	A	Drg. No. 21/196/02
- Copyright reserved. - All dimensions are to be site confirmed and should not be scaled unless for Planning purposes. - Verify all queries with the office.		