

- ① Existing brickwork retained.
- ② Existing brickwork retained.
- ③ Existing roughcast render retained.
- ④ Existing balustrading coated in powder coating (grey RAL 7037). New powder coated aluminium balcony panels colour 'blue' RAL 5019
- ⑤ Existing balustrading coated in powder coating (grey RAL 7037). New powder coated aluminium balcony panels colour 'green' RAL 6000
- ⑥ Existing balustrading coated in powder coating (grey RAL 7037). New powder coated aluminium balcony panels colour 'green' RAL 6000
- ⑦ Fine mesh netting to balconies (to prevent bird nesting)
- ⑧ Existing roughcast render retained.
- ⑨ New white aluminium double glazed windows and balcony doors.
- ⑩ New aluminium double glazed entrance doors and screens. Colour green (RAL 6000)
- ⑪ Soffit painted in colour to match balcony panel colour.

notes

this drawing is the copyright of the **pdp architecture llp** and must not be reproduced in whole or part or used for the execution of works without their permission.

all dimensions to be checked on site prior to commencement of construction works and the architect notified of any discrepancy.

figured dimensions are to be used in preference to scaled dimensions.

no deviation from this drawing will be permitted without prior consent of the architect.

all drawings are prepared subject to a full measured and structural survey of the buildings and site.

all structural work is subject to the appointment of a structural engineer to confirm and agree the structural proposals.

os promap licence no. 100020449.


health & safety:
exceptional risks involving specific methods of construction or exceptional maintenance issues can be found within the designers risk assessment.

scale width 50 mm @ a1 - 25 mm @ a3

revision	notes	date	drawn	checked
A	Amendment to windows	29.10.21	RH	MAS




PLANNING

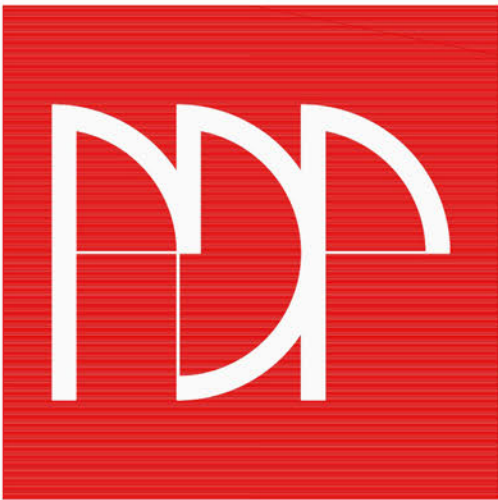


pdp architecture llp
chartered architects town planning
interior design consultants
2 beechworth road havant
hampshire po9 1ax
tel 023 9248 1100
fax 023 9247 5050
email pdp@pdp-architects.co.uk
www.pdp-architects.co.uk

project	Proposed Development Langstone, Solent & Chichester House, Havant			
detail	Chichester House Proposed South & East Elevs			
drawn	RH	checked	MAS	
date	May 2021	status	Planning	
a1 scale	1:100	a3 scale	1:200	rev 28108-PD137 A

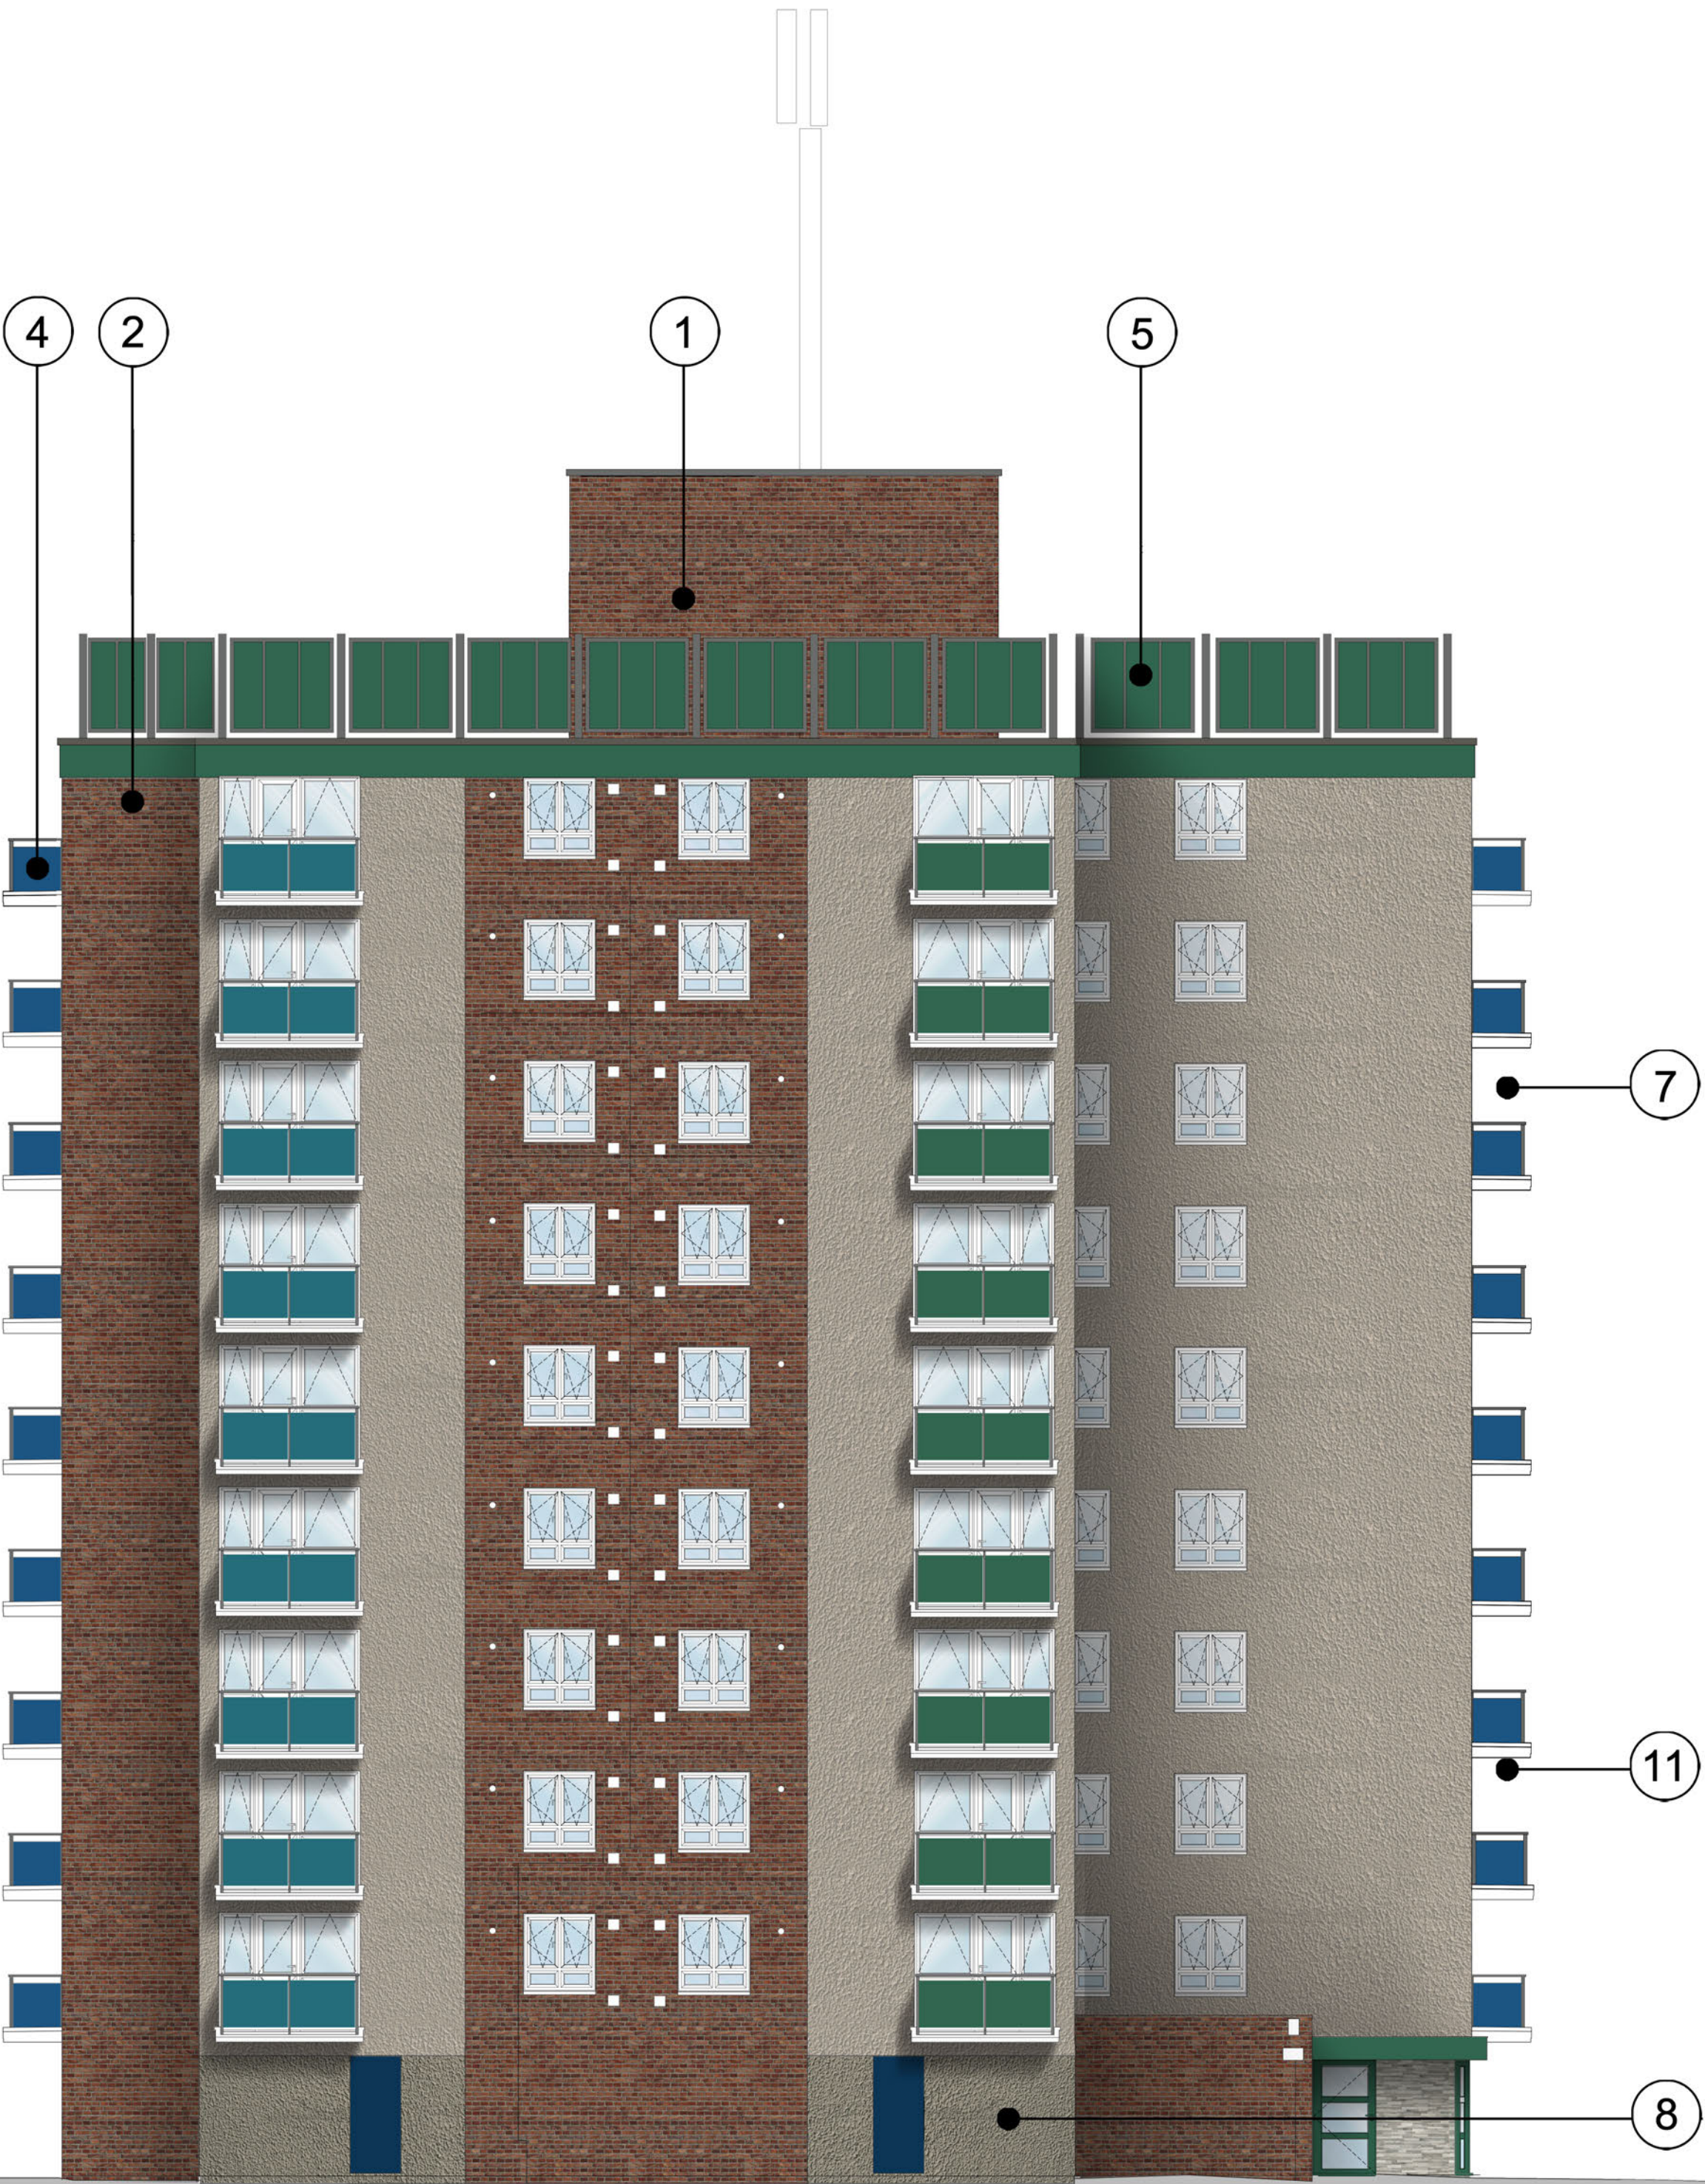

proposed south elevation

chichester house proposed south and east elevations

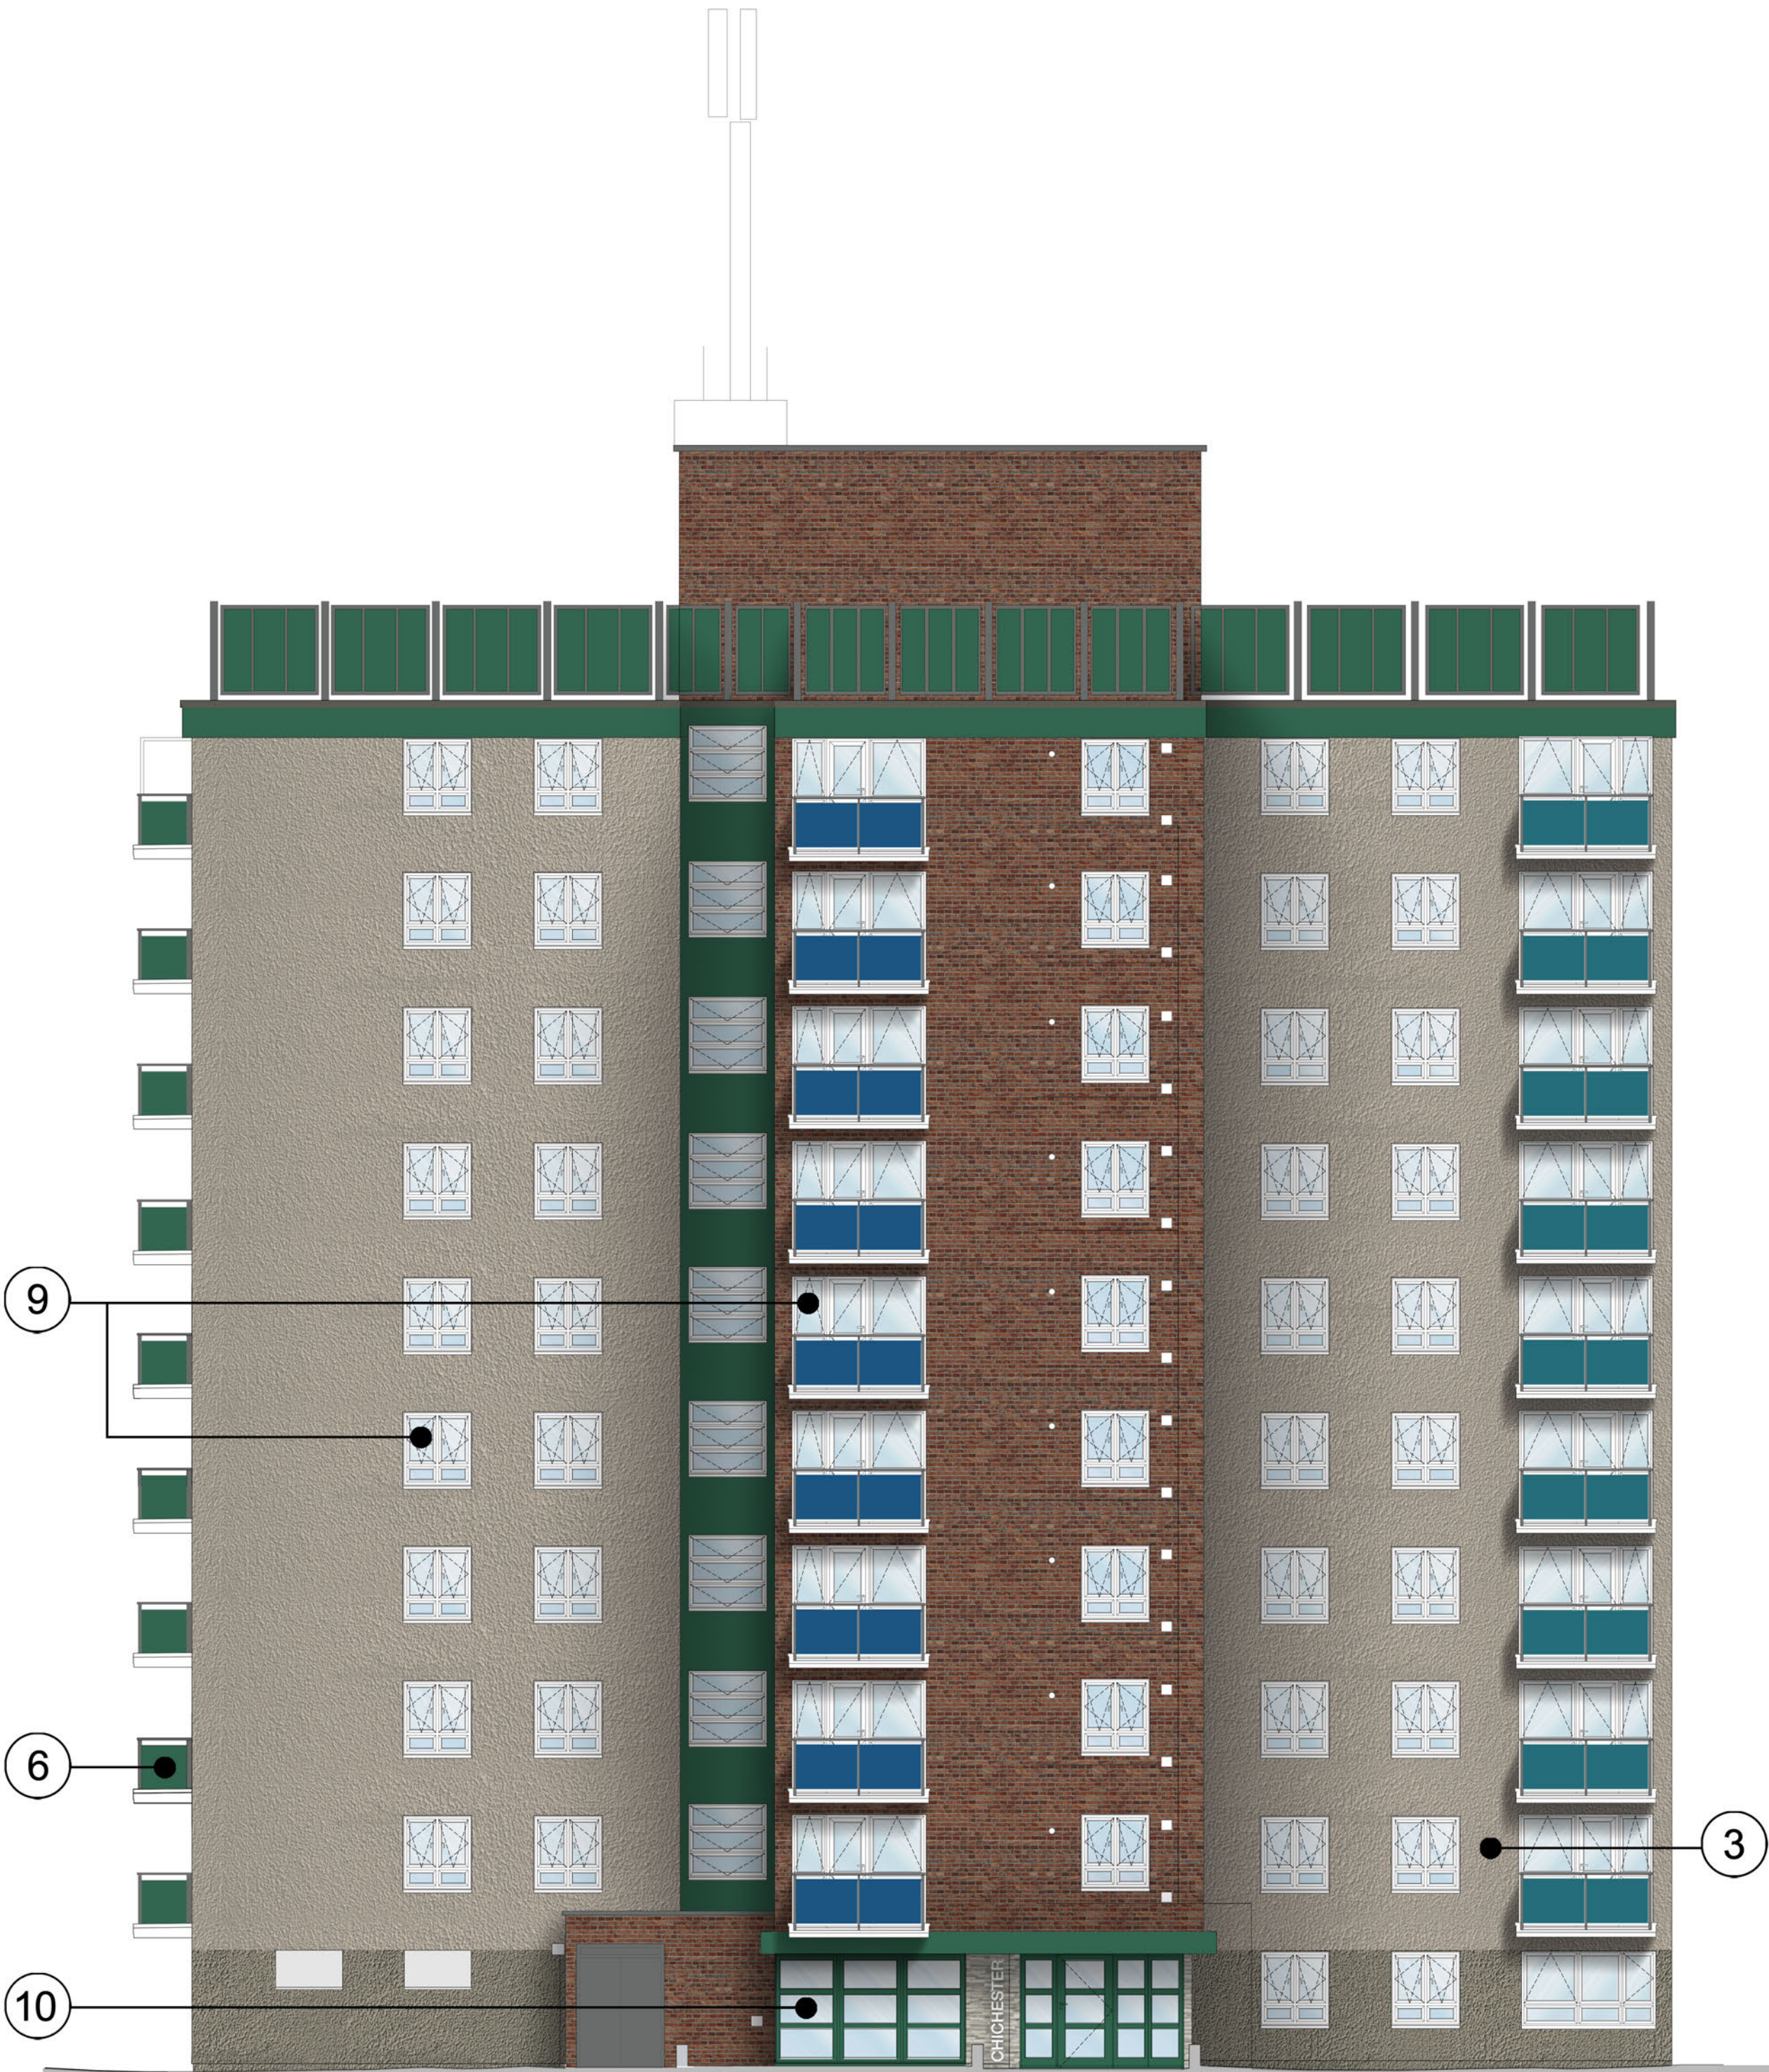

proposed east elevation

