





Neighbouring Tree A




Neighbouring Tree B

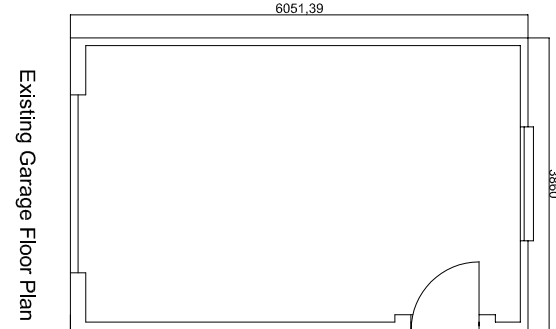


Existing Garage Floor Plan

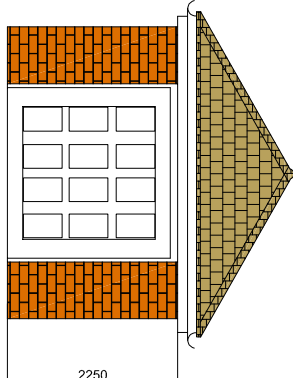


Existing South Elevation

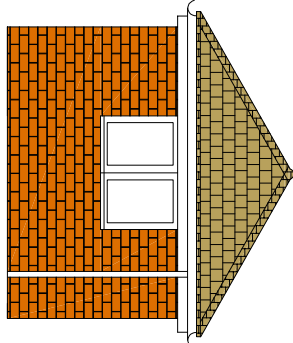

Existing North Elevation

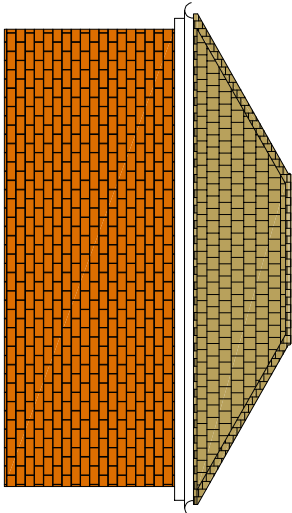


Existing West Elevation

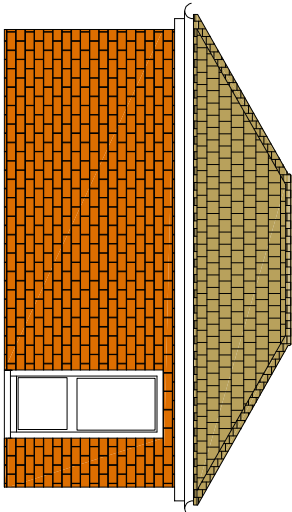


Existing East Elevation

Notes:
Existing Garage comprising stretcher bond facing bricks with a hipped roof in plane tiles with bonnet hips at each end and white plastic gutting and fascias, and upvc window and door. Timber garage door is provided to the south elevation

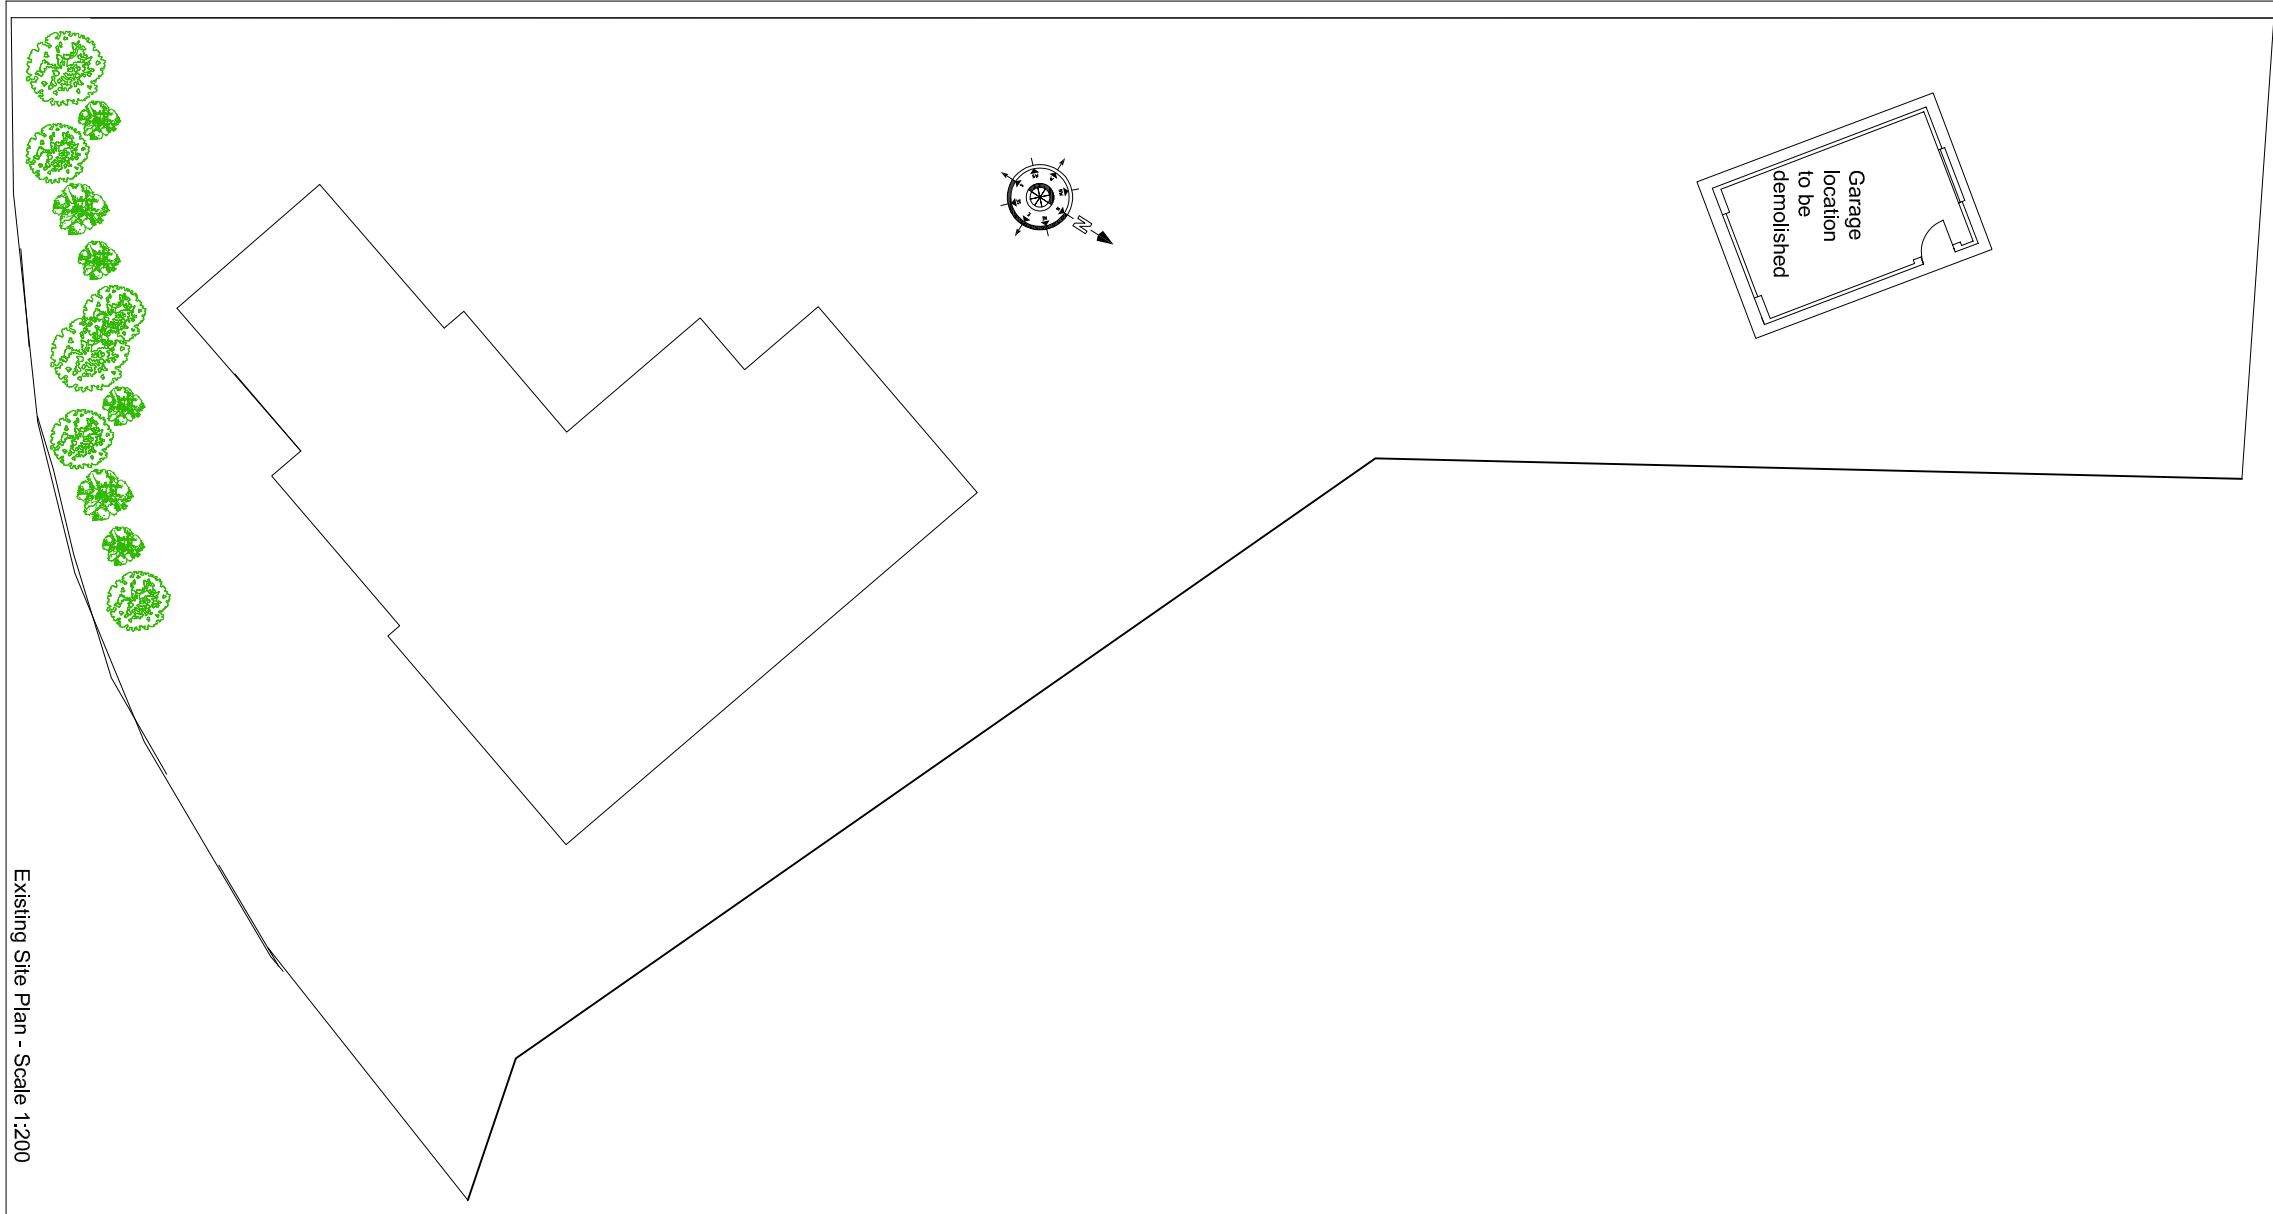

Existing Site Plan - Scale 1:200

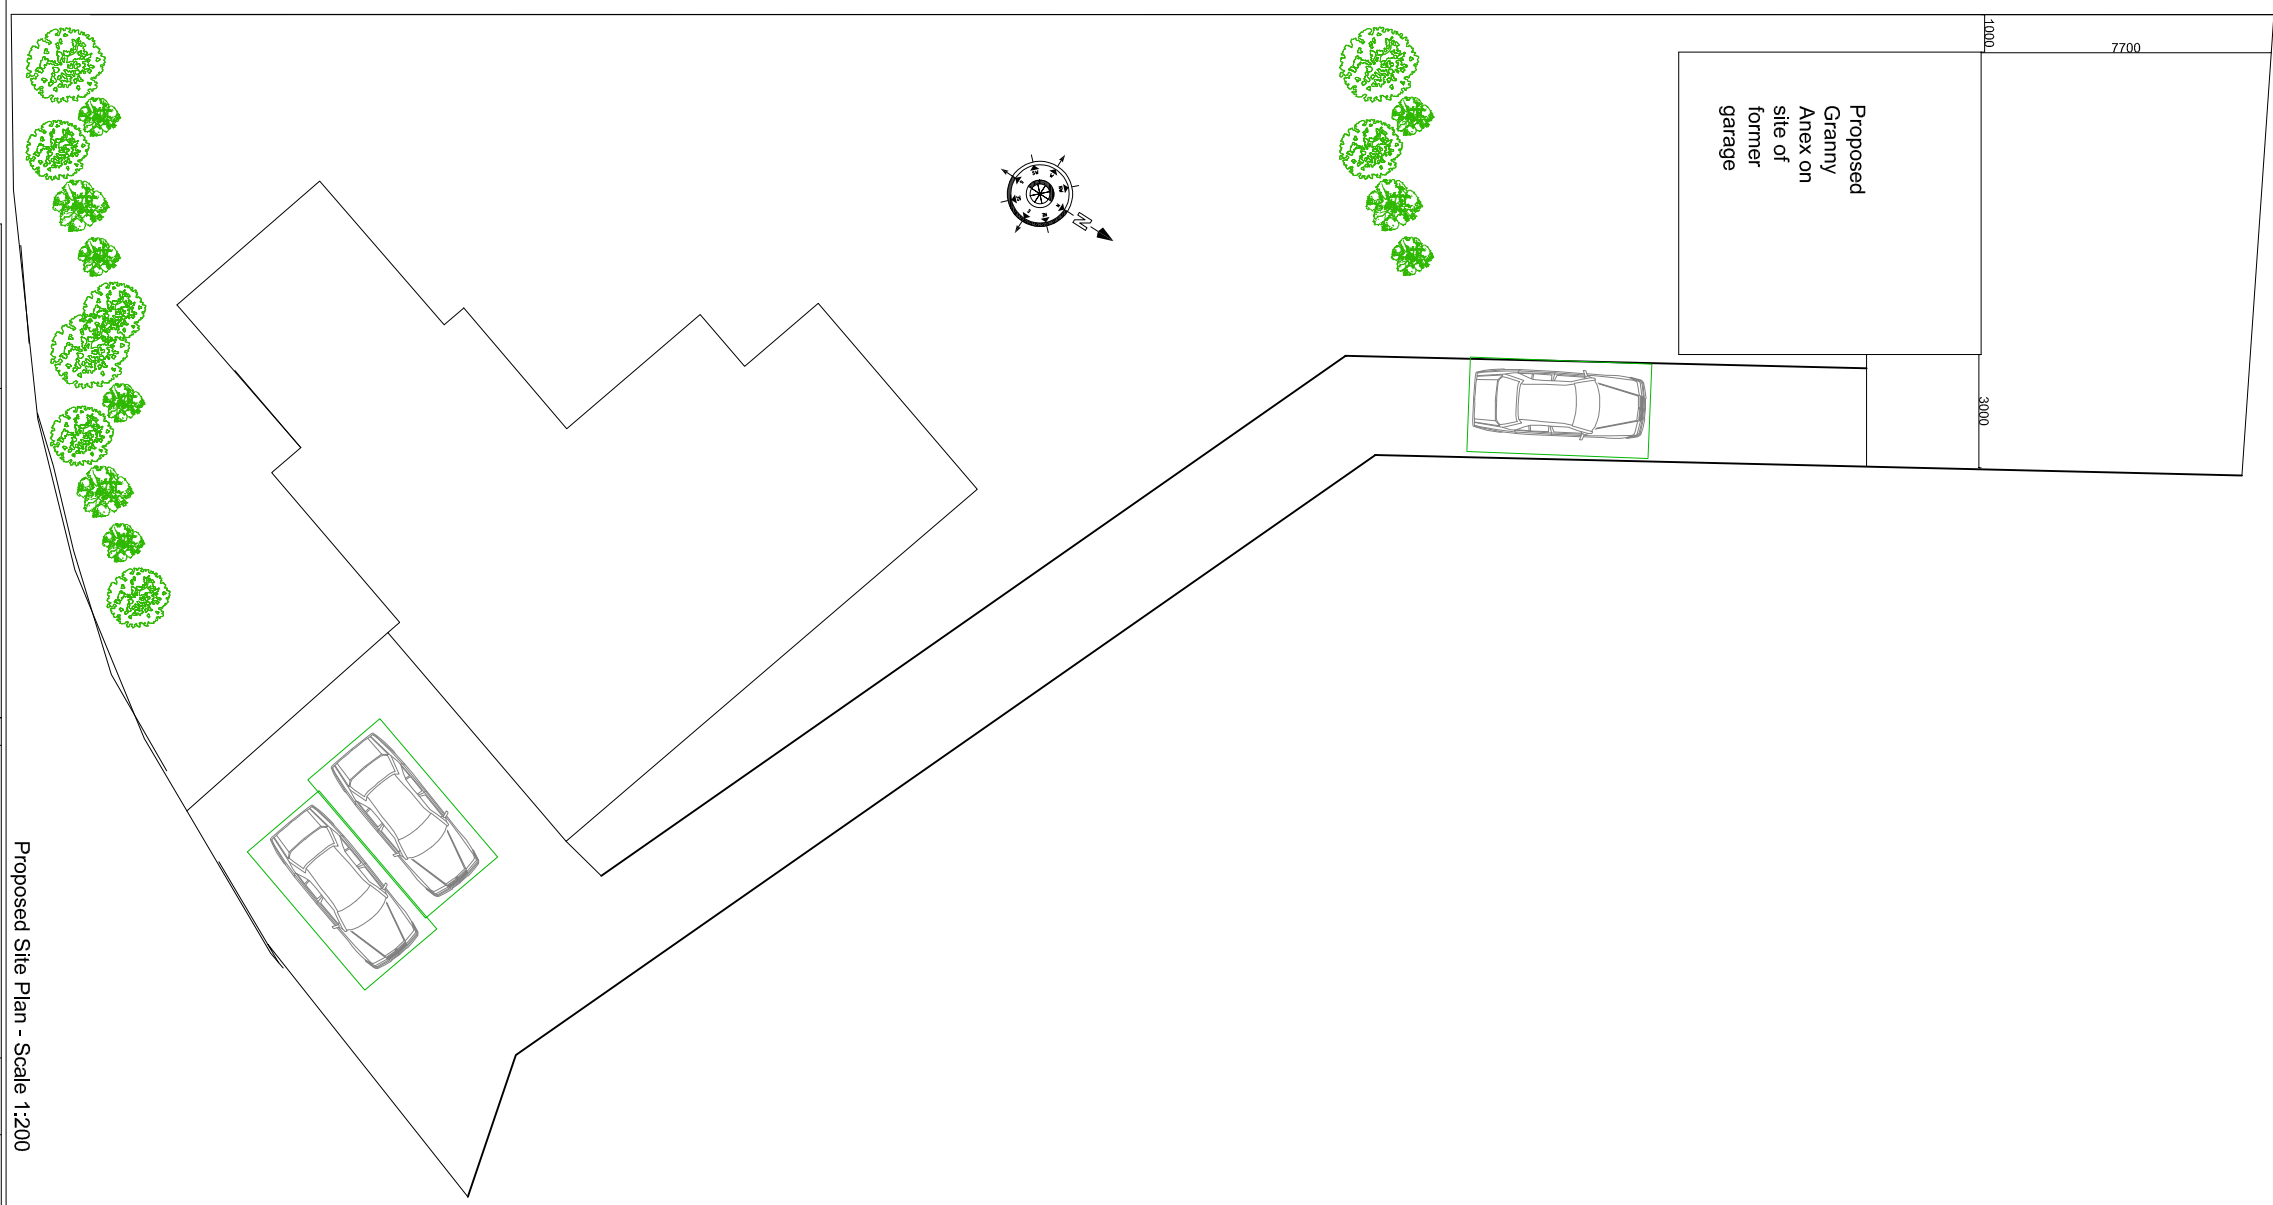

Proposed Site Plan - Scale 1:200

Prop. No.: SS&A/24/08 - 04		Project: PROPOSED RECONSTRUCTION OF GARAGE INTO A GRANNY ANNEX AT 8 ST CATHERINES ROAD, HAVALING ISLAND P.O. 11 01 HE	
DATE: Sept 2022	SCALE: 1:100 1:200 @ A2	PROJECT: PROPOSED RECONSTRUCTION OF GARAGE INTO A GRANNY ANNEX AT 8 ST CATHERINES ROAD, HAVALING ISLAND P.O. 11 01 HE	PLANNING REQUIREMENT: Existing plans and A elevations
BRAINER: ANP	CHECKER: CLIENT: Mr. D. Heward		ANP 14/9/22



TITLE: EXISTING GARAGE PLANS AND ELEVATIONS

PLANNING