





North (front) elevation

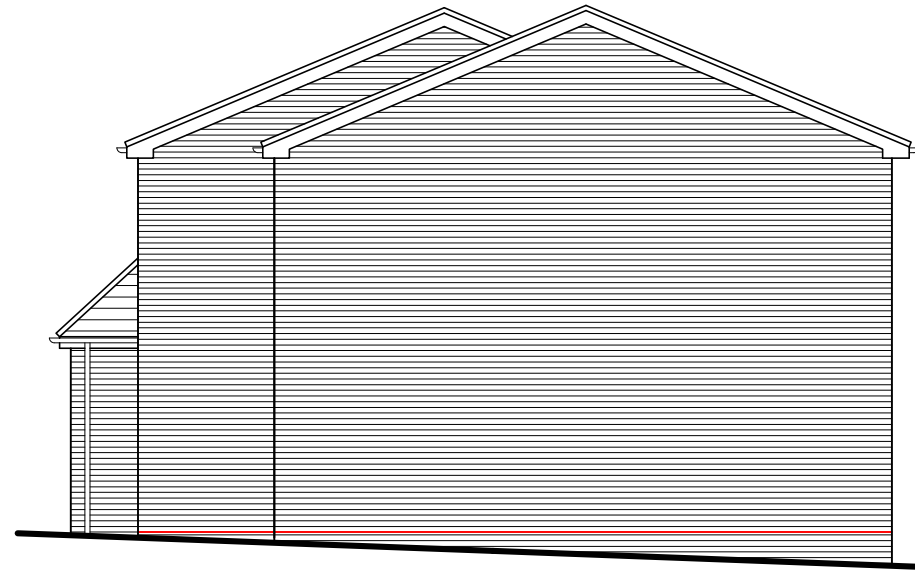


West (side) elevation



South (rear) elevation

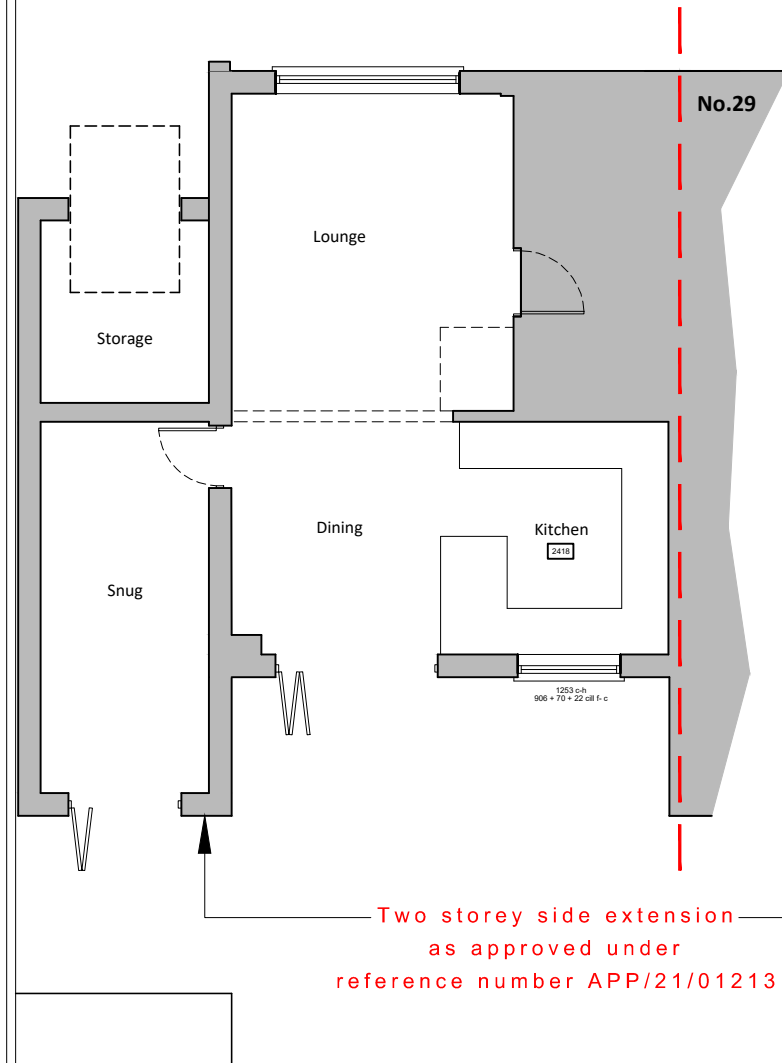


Ground floor plan

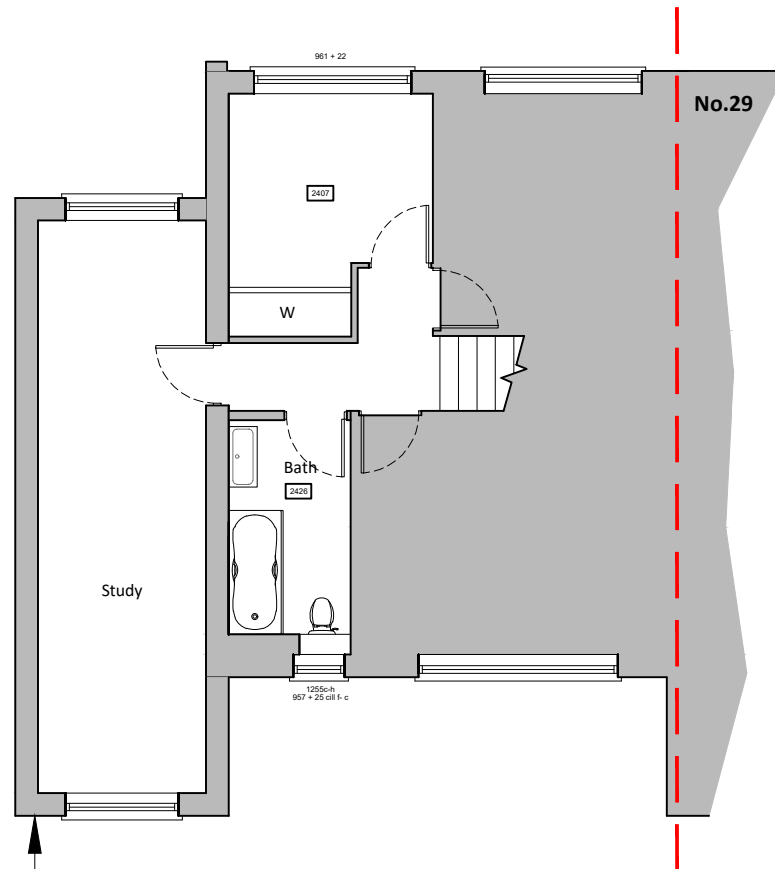

First floor plan

Existing floor plans & elevations scale 1:100

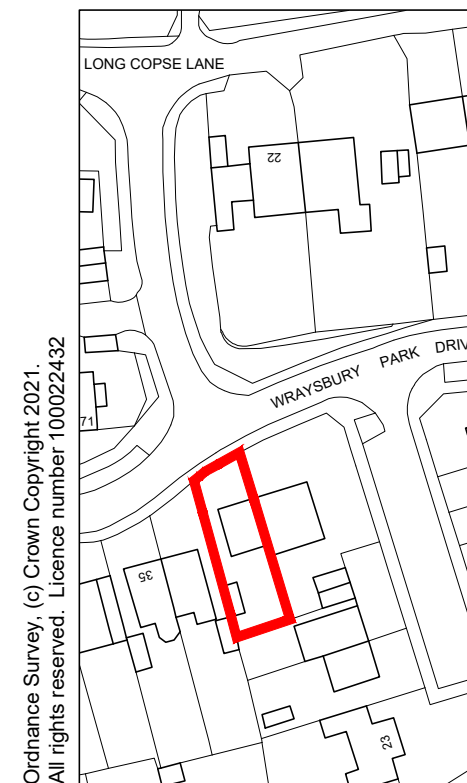


Ordnance Survey, (c) Crown Copyright 2021.
All rights reserved. Licence number 100022432



Location plan

scale 1:1250

 

For MR & MRS REDMAN	Title EXISTING FLOOR PLANS, ELEVATIONS & LOCATION PLAN	Office Tel: 01243 933732
Project PROPOSED EXTENSION AT 31 WRAYSBURY OARK DRIVE, EMSWORTH PO10 7UU	Date JUNE 2022	Drawn JB
	Scale 1:100 & 1:1250 @ A3	Checked -
	Job Number PL 609.22	Drawing Number -01
	Revision	
		Web: www.jb-architecturedesign.com
		JB architecture JB ARCHITECTURE